



- NOTES
- This drawing is copyright. No unauthorised copying of drawing without the express permission of the architect.
 - Do not scale from prints. Use figure dimensions only.
 - Contractors to check all dimensions on site prior to commencement of works.
 - All works to be carried out in accordance with current statutory Health and Safety Regulations.
 - This drawing is to be read in conjunction with all relevant consultants' and / or specialists' drawings / documents and any discrepancies or variations are to be notified to the architect before affected work commences.


THIS DRAWING IS PROVIDED FOR THE SOLE PURPOSE OF APPLICATIONS FOR APPROVAL TO REGULATORY REQUIREMENTS. AS SUCH IT MAY NOT SHOW THE FULL EXTENT OF THE WORK REQUIRED. THIS INFORMATION SHOULD NOT BE RELIED UPON FOR PRICING AND IS NOT FOR CONSTRUCTION.

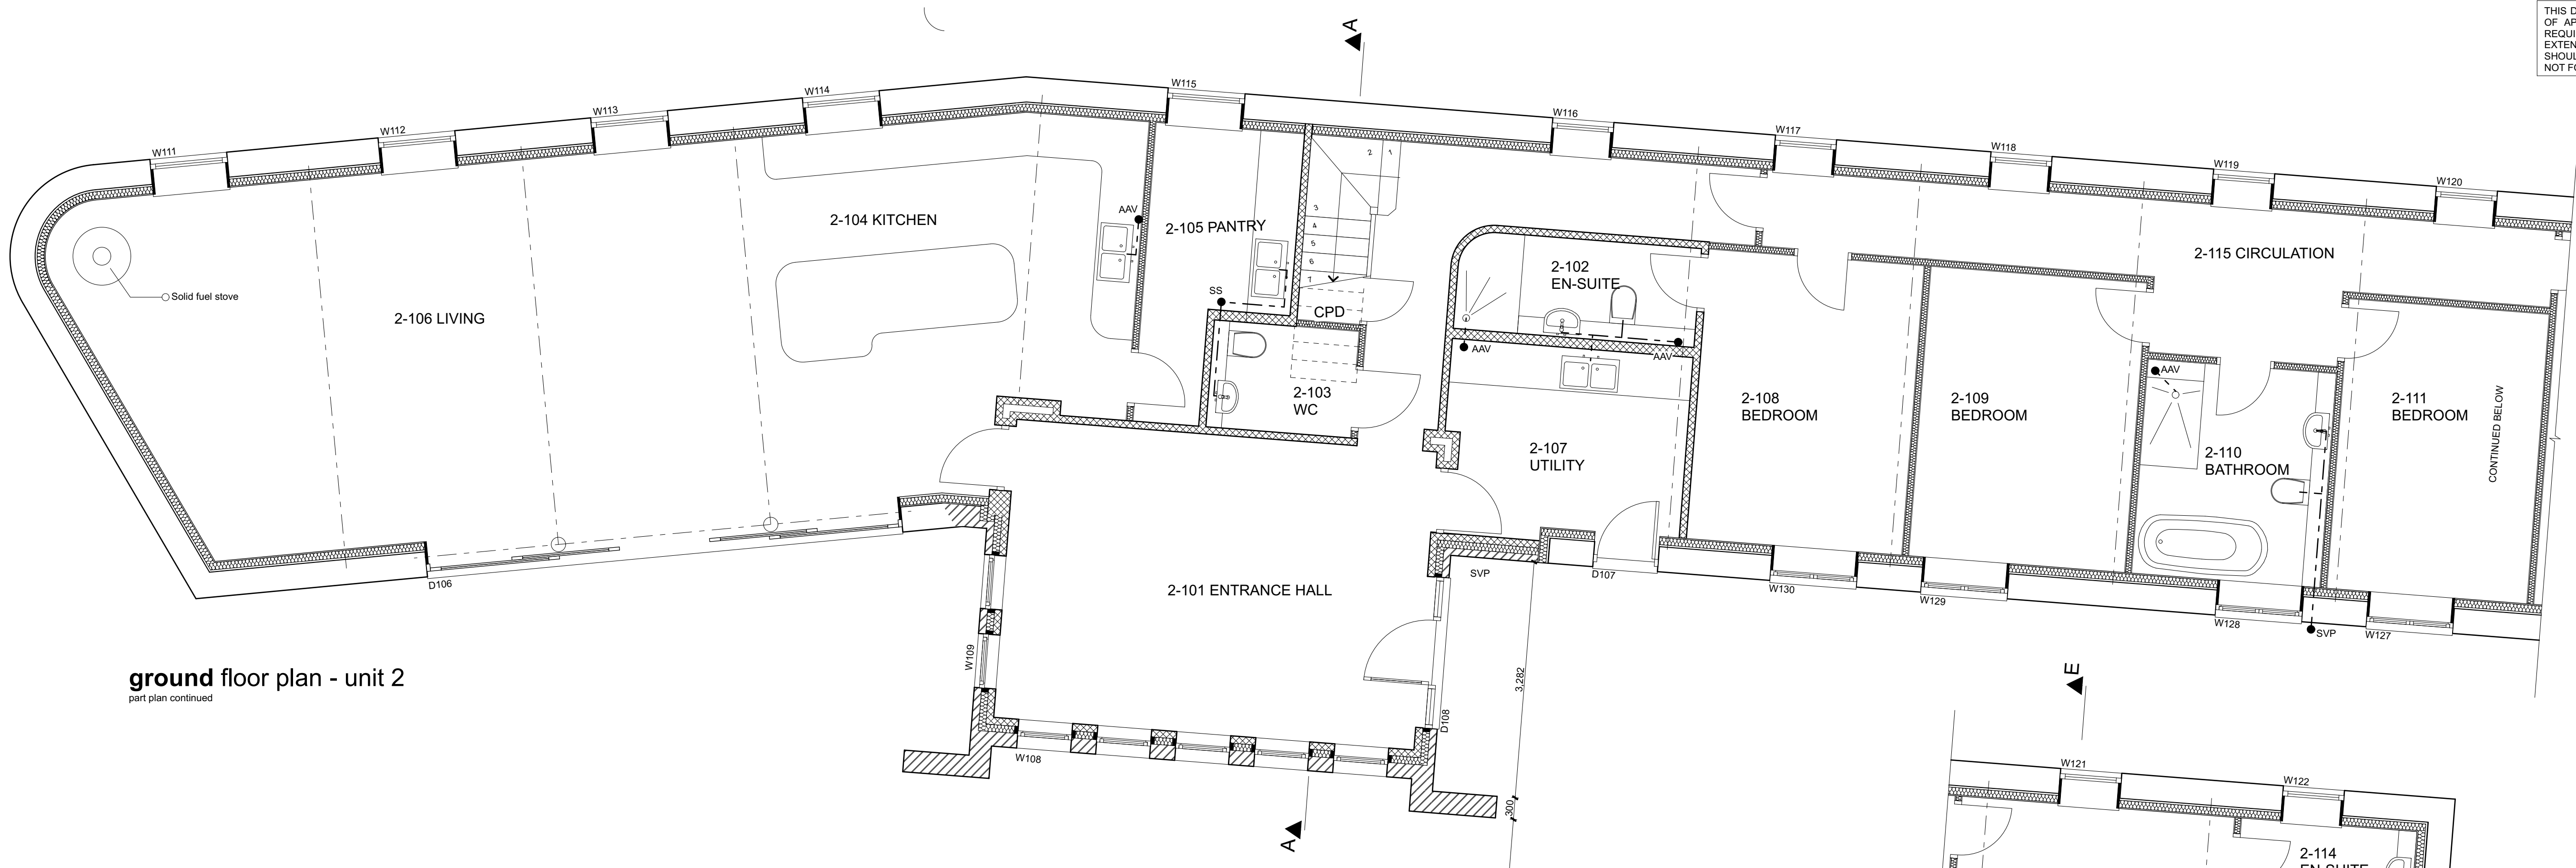

ground floor plan - unit 2
part plan continued

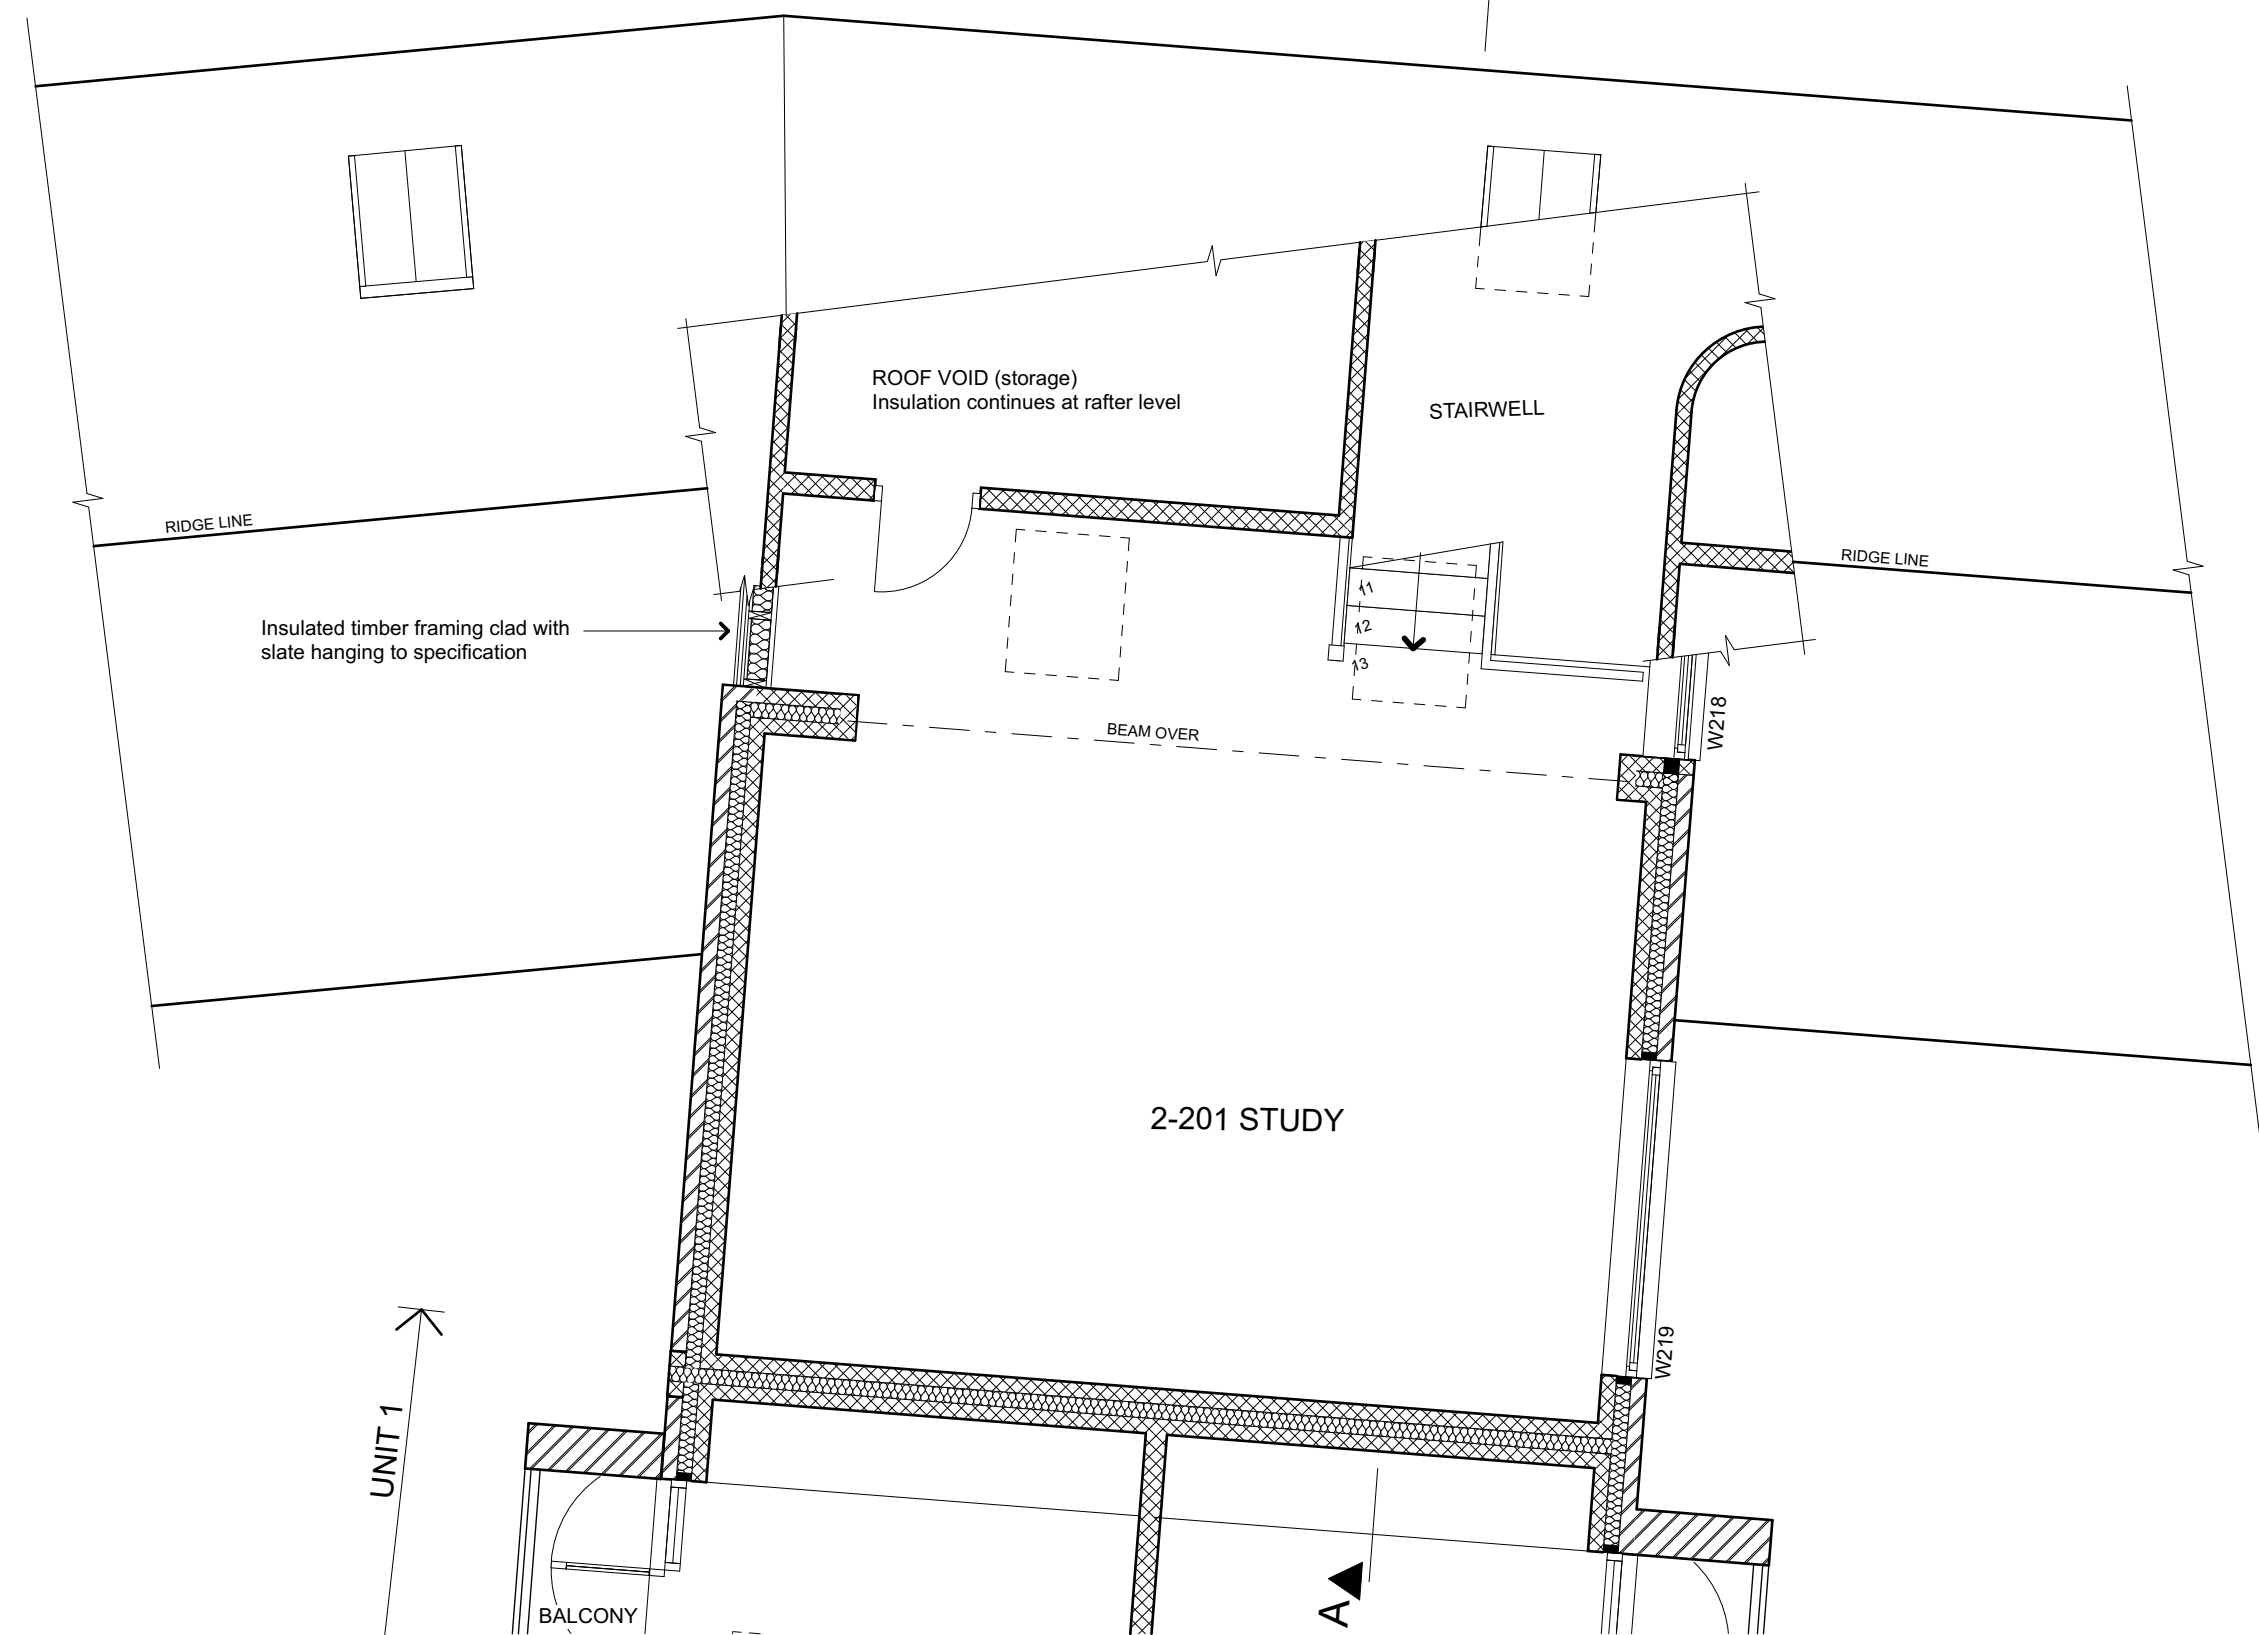

first floor plan - unit 2

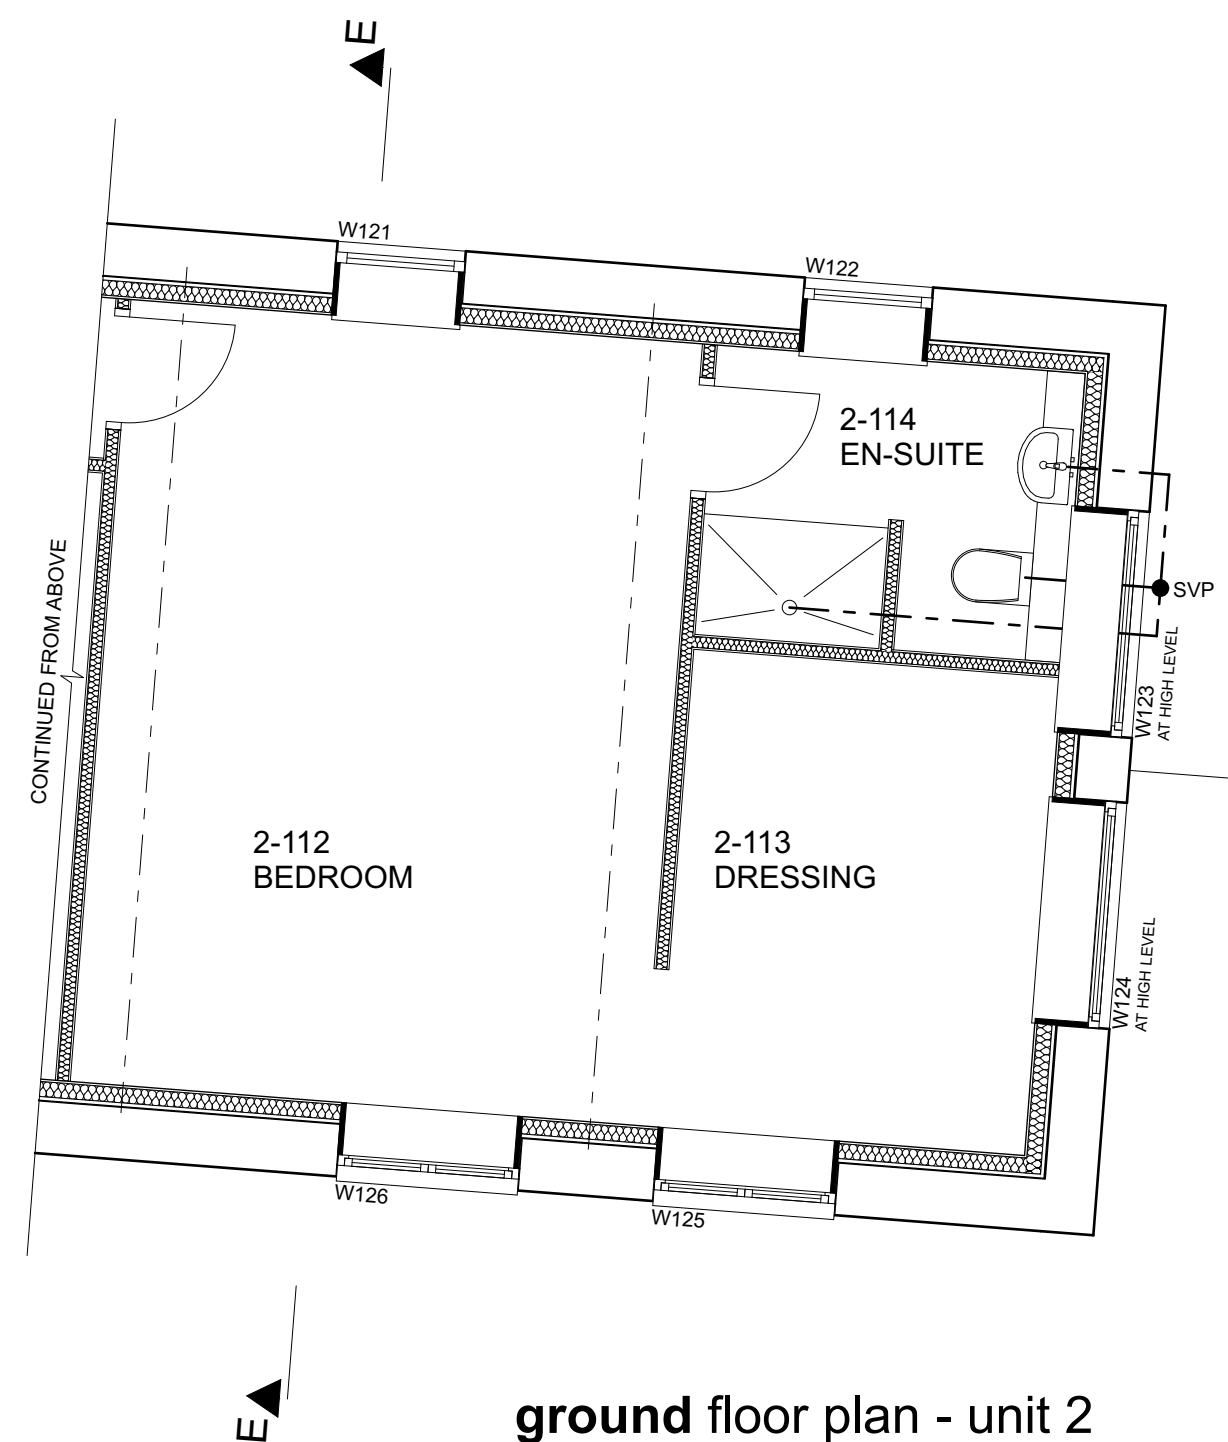

ground floor plan - unit 2
continued from above

B	Kitchen, pantry & utility area revised	25Jun21
A	W108 & W109 updated, W217 omitted	Jun21
REV	AMENDMENT	DATE

THIS DRAWING IS FOR STATUTORY APPROVALS
NOT FOR CONSTRUCTION
ALL DIMENSIONS ARE SUBJECT TO VERIFICATION

Project	HOLLINS HOUSE FARM, HOLLINS LANE, BURY
Drawing	PROPOSED GROUND & FIRST FLOOR PLANS UNIT 2
Client	Mr & Mrs W Nield
Dwn. By	mc
Scale	1:50 when printed @ A1
Drg. No.	17.492.11B
Drg. Size	A1
Date	March 2021

JOHN HOLT ARCHITECTS LTD.

3 MANCHESTER ROAD BURY LANCASHIRE BL9 0DR
TELEPHONE 0161 764 8314 E-MAIL mail@johnholtarchitects.co.uk

DO NOT SCALE DRAWING

Scale 1:50 0 1 2 3 4 5m