



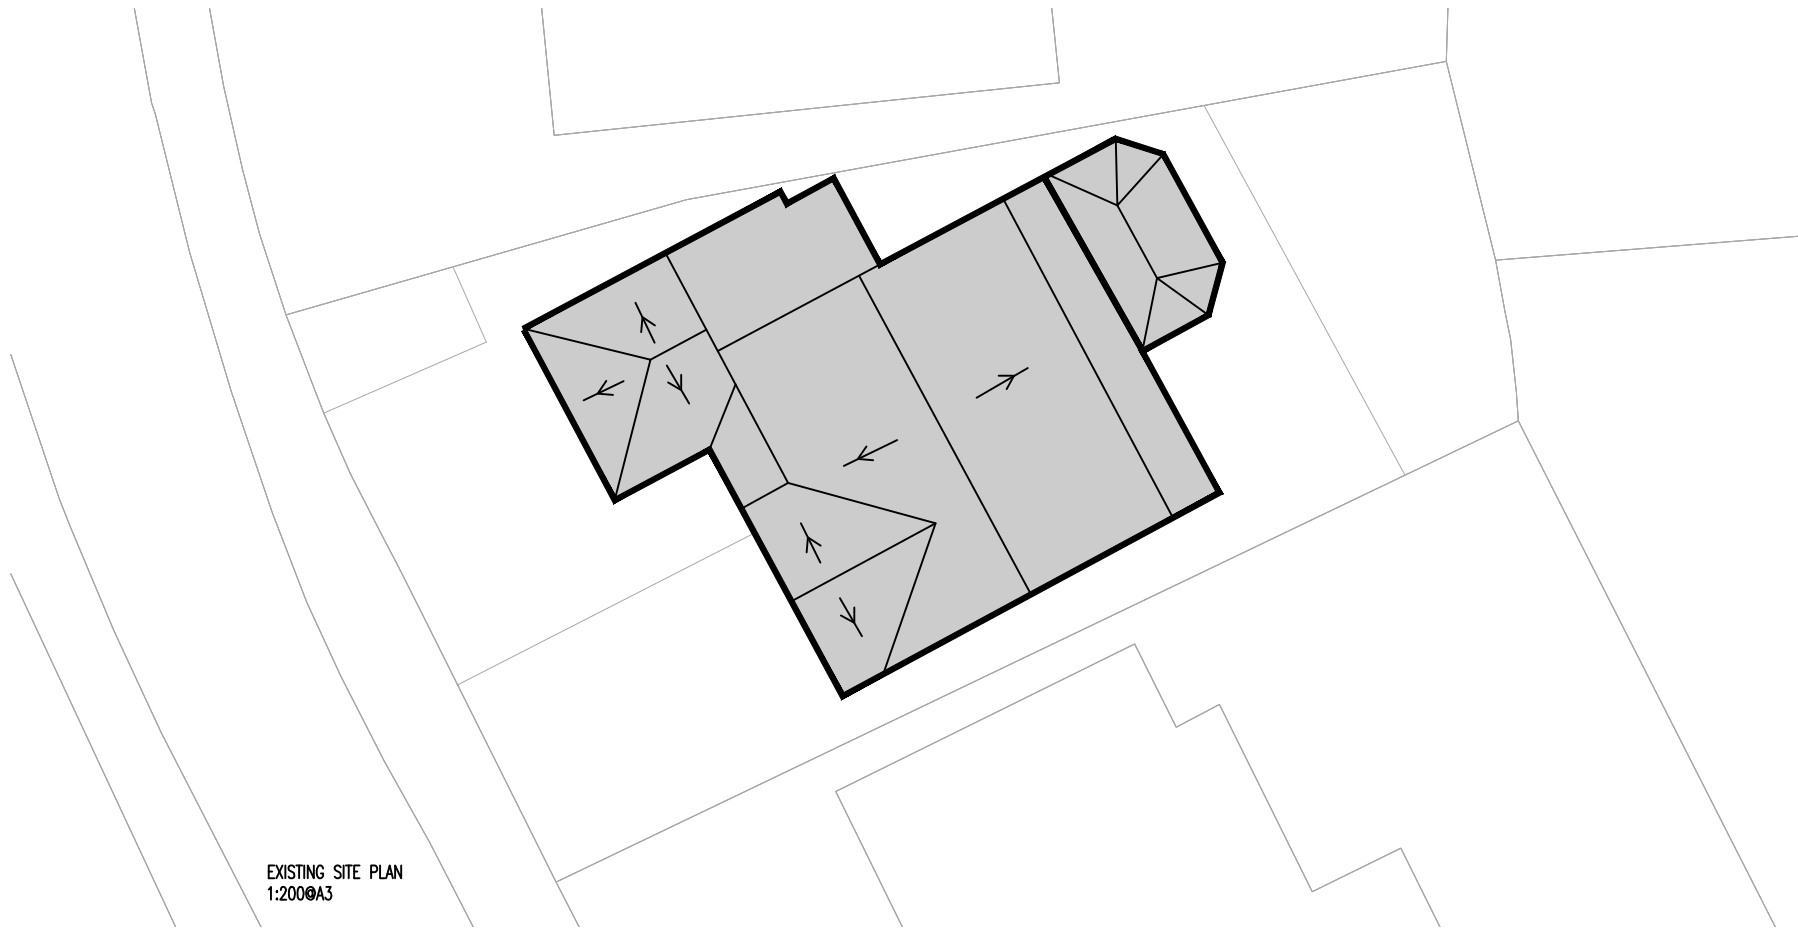


EXISTING SITE PLAN
1:200@A3

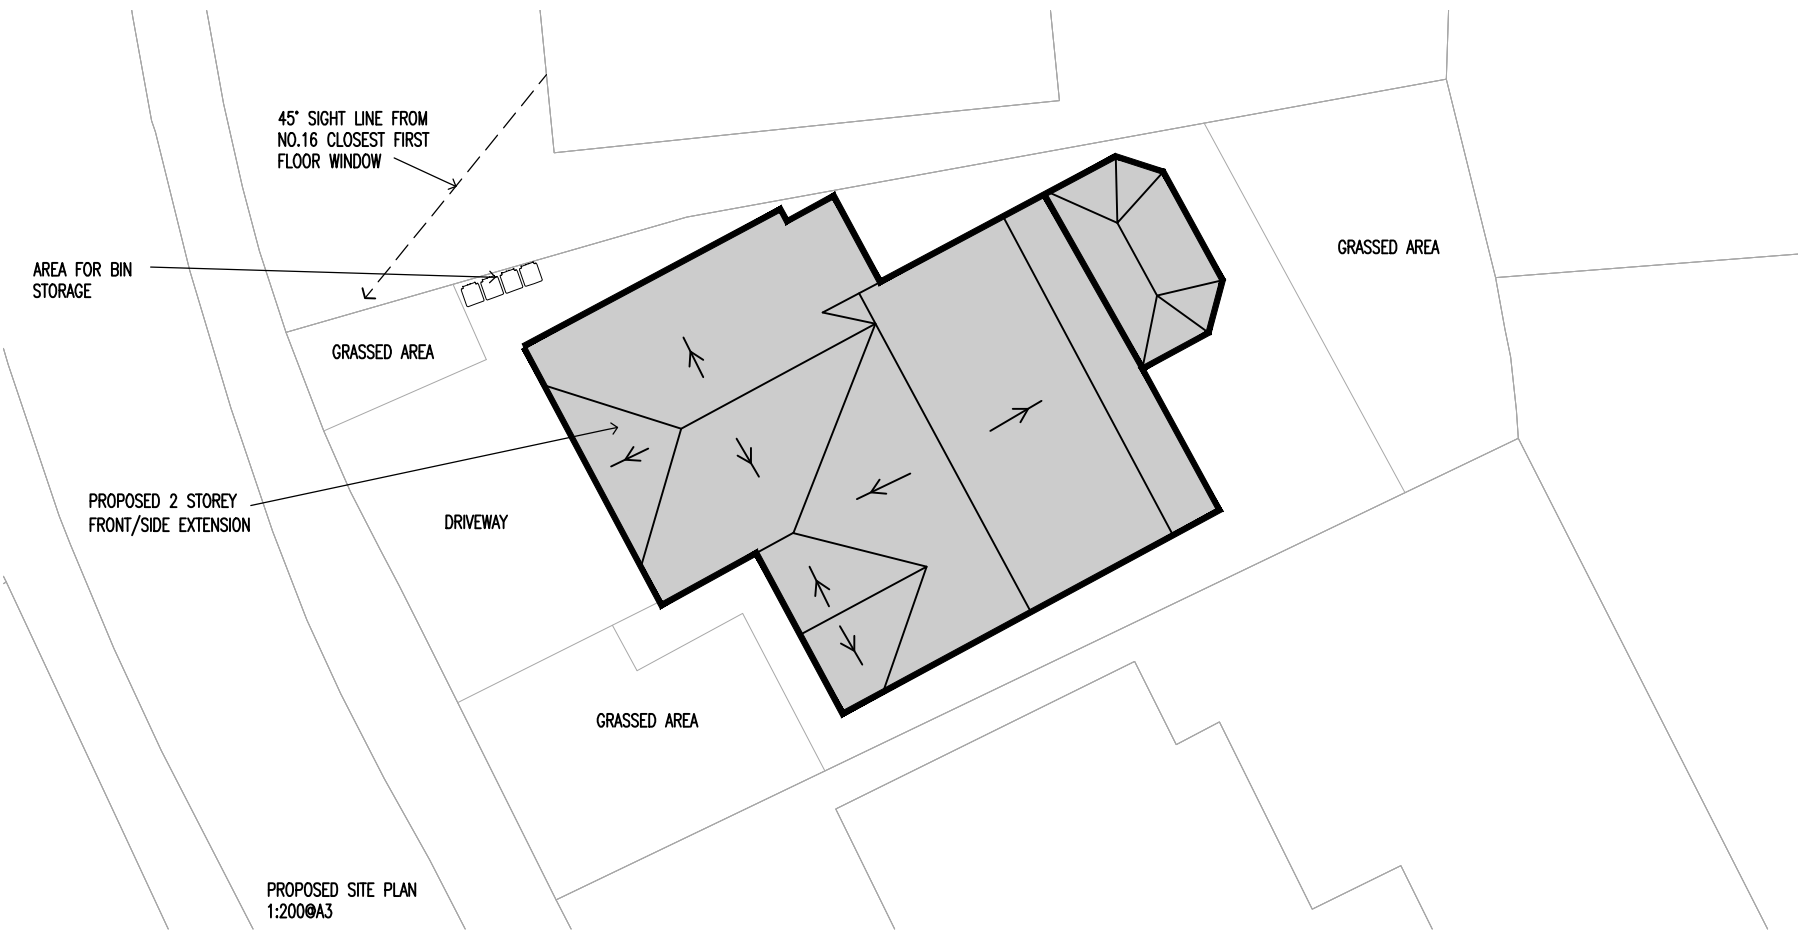

PROPOSED SITE PLAN
1:200@A3



SITE LOCATION PLAN (400sqm site area)
1:1250@A3

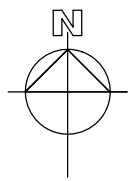

Rev	Amendments	Date	Ints
			
Project			
14 FAIRHAVEN AVENUE WHITEFIELD, M45 7QG			
Drawing Title			
SITE LOCATION PLAN			
Drawn TW		Checked _	
Date NOV 2021		Scale@A3 1 : 100	
Drawing No. 14FA/200/PL			Rev.