
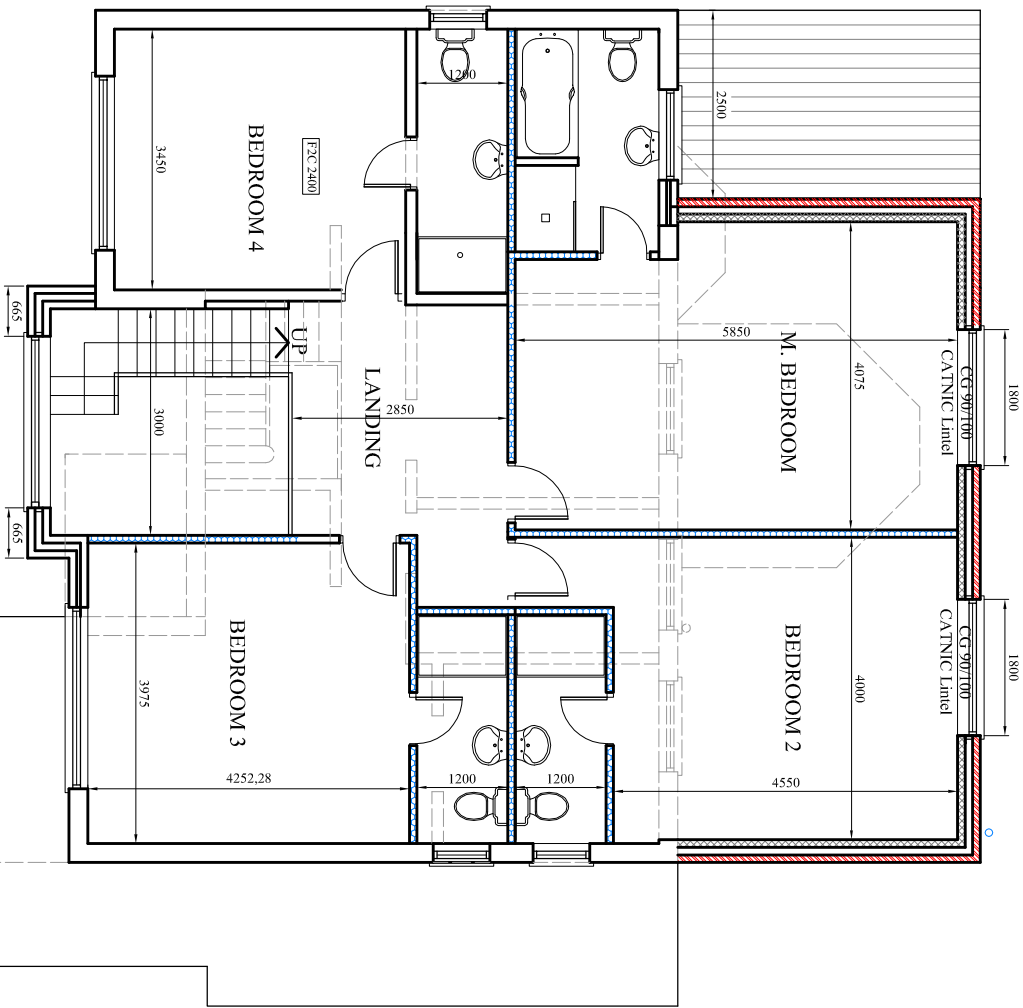


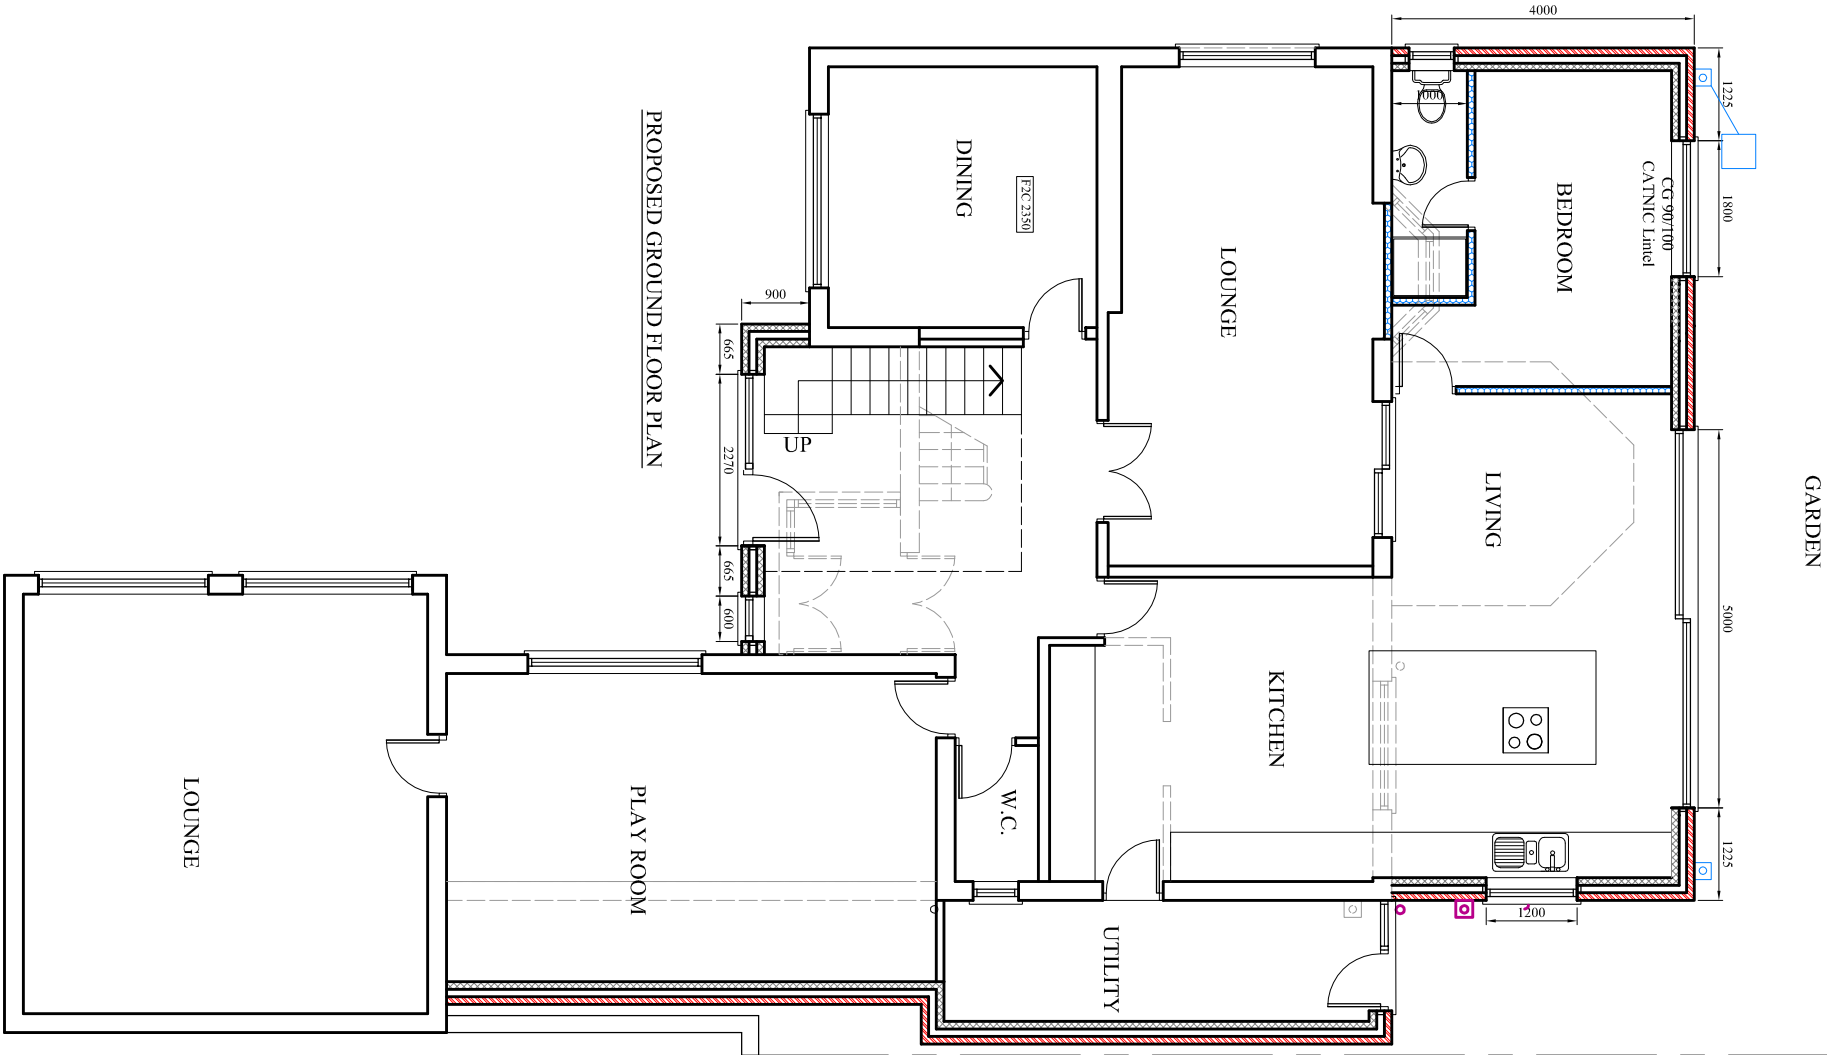

PROJECT
8, Chapeltown Road,
Bury

CLIENT
Mr. Rizwan Khan

DRAWING TITLE
Proposed Floor Plan

JOB No
NA-P03

SCALE
1:100@A3

DATE
June 2020

REVISION
-

DRAWN
NA

CHECKED BY

t: 0782 895 3405

e: niamat@hotmail.co.uk