




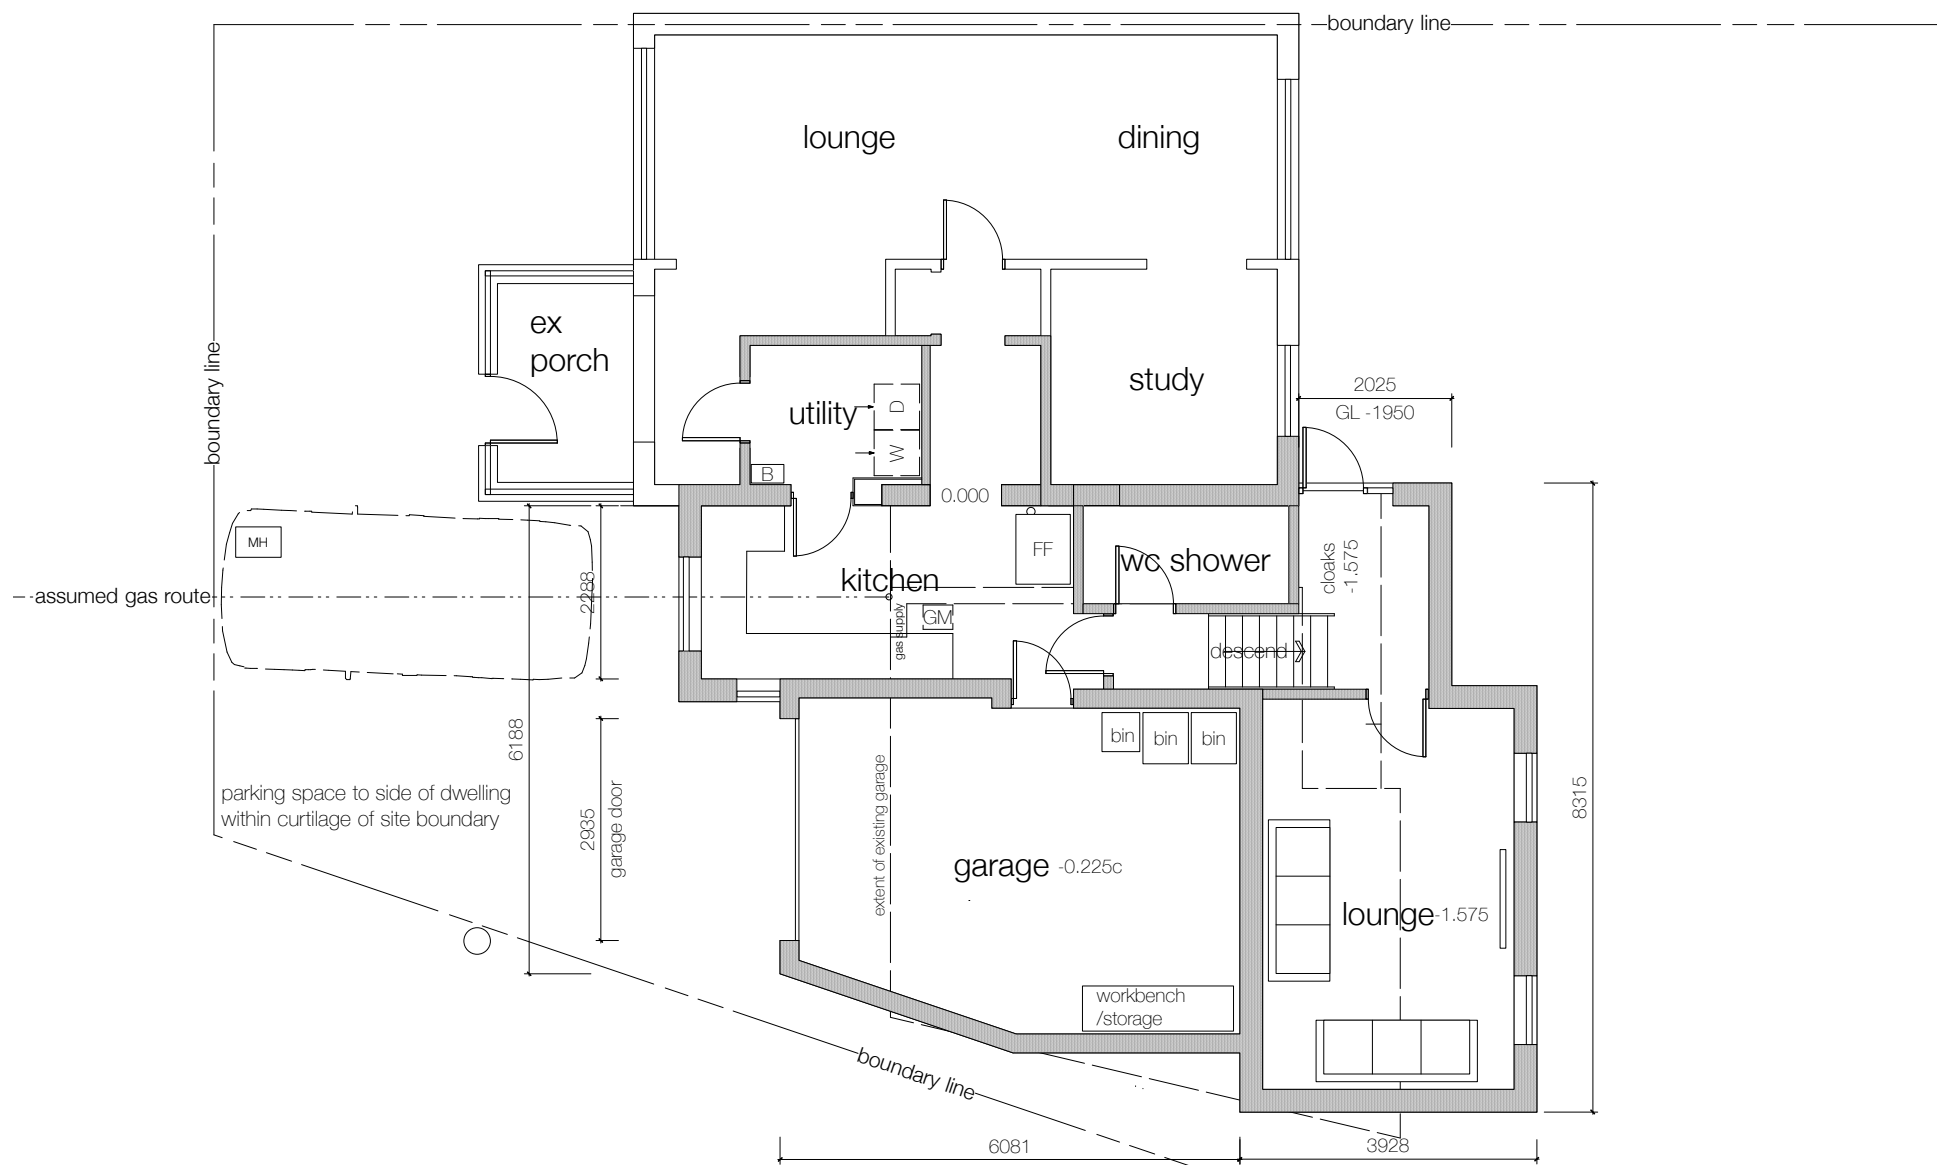

8 PL proposed ground floor + site plan
1:100

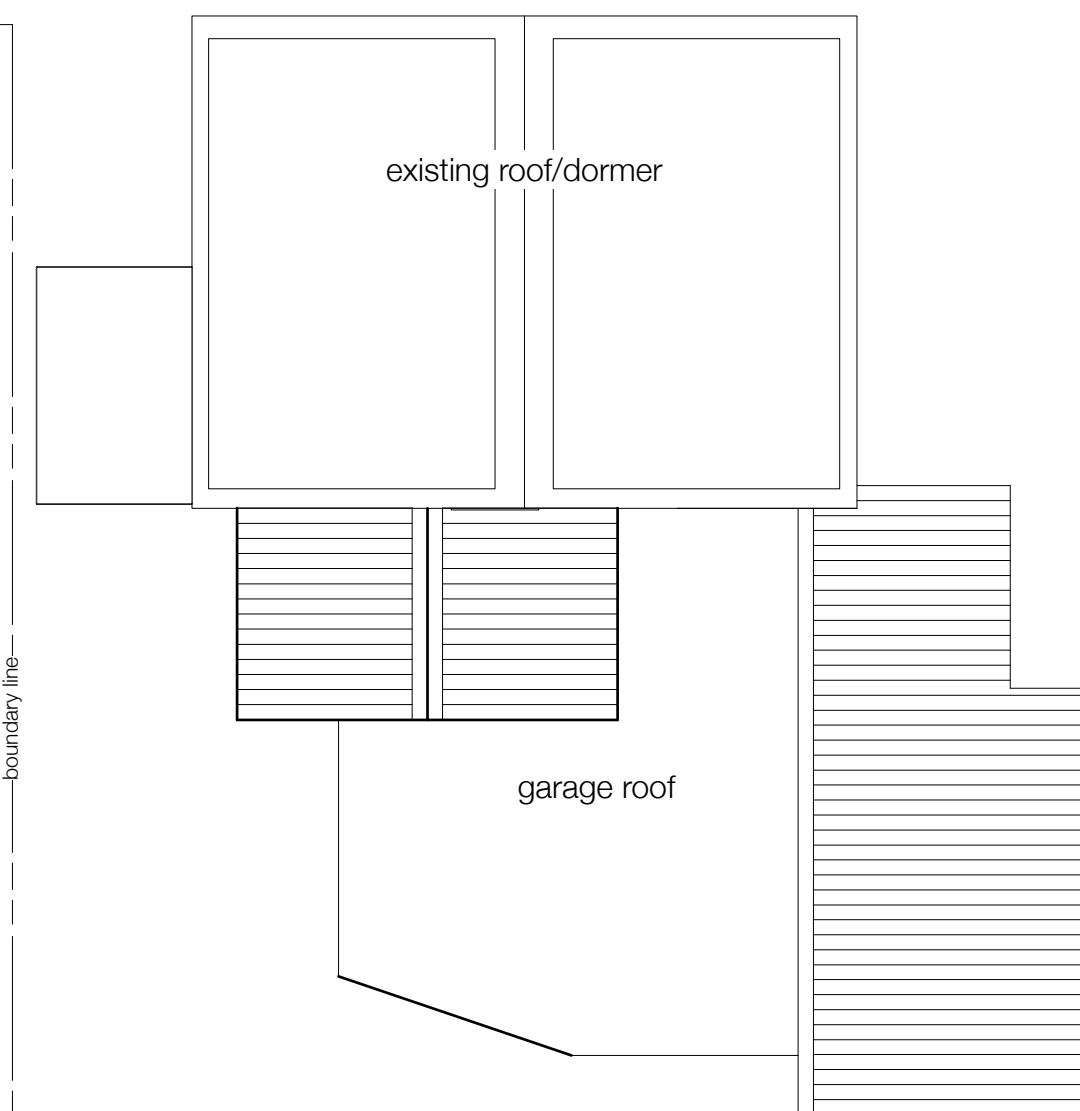

9 PL proposed roof plan
1:100

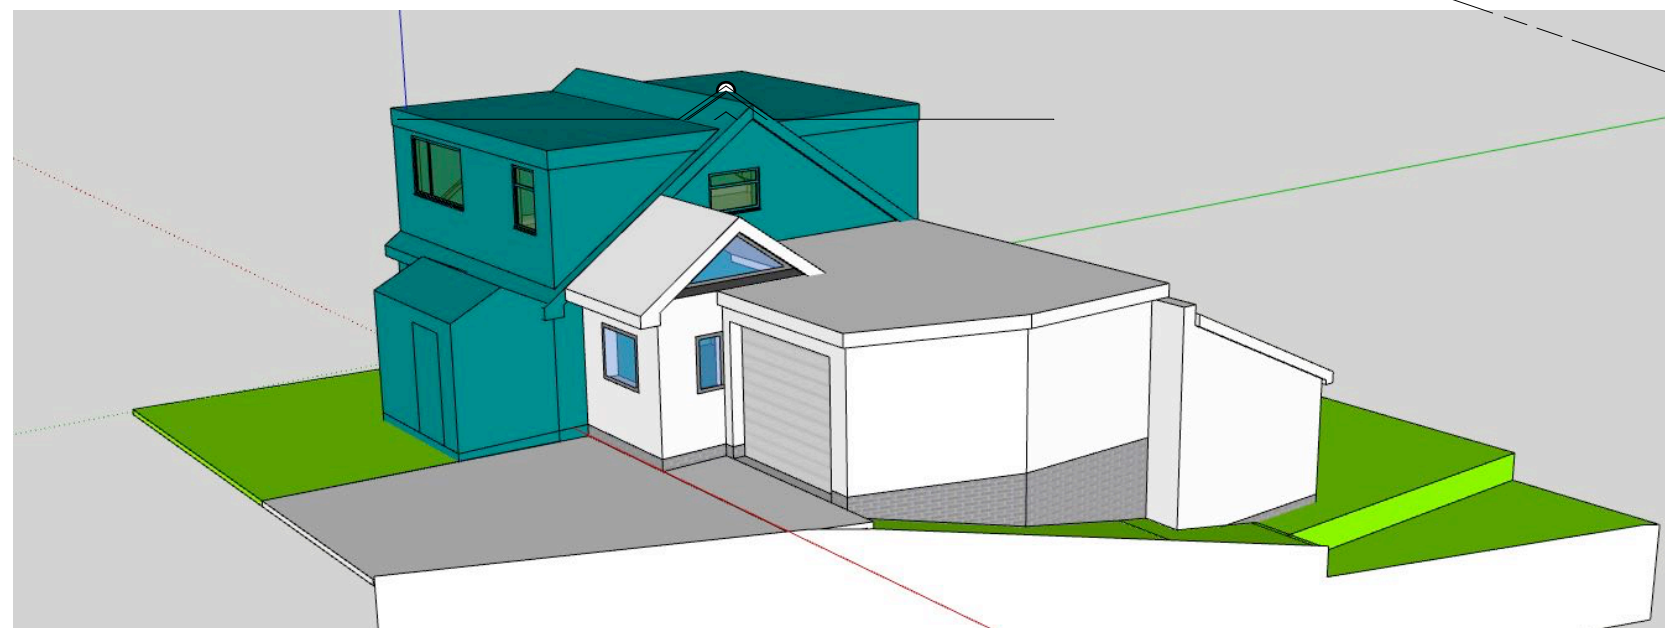

10 PL proposed south-west elevation
NA

A3

opm design
° digital architects °

Client: 9 carr bank drive
ramsbottom

Scale: 1:100 Date: feb 2022

Title: proposed ground level & roof plan

Drg Nr: K2101/59 PL r: *