




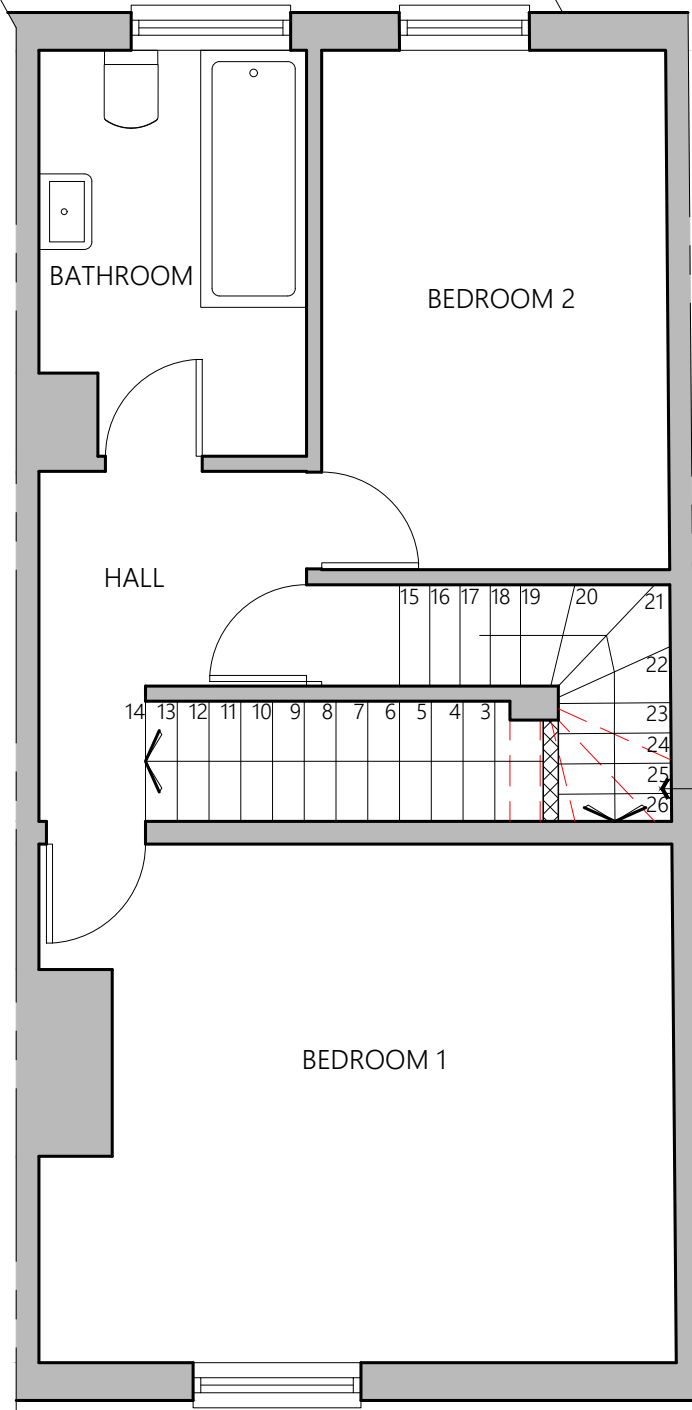


PROPOSED 1st FLOOR PLAN
NO CHANGES TO GROUND FLOOR PLAN

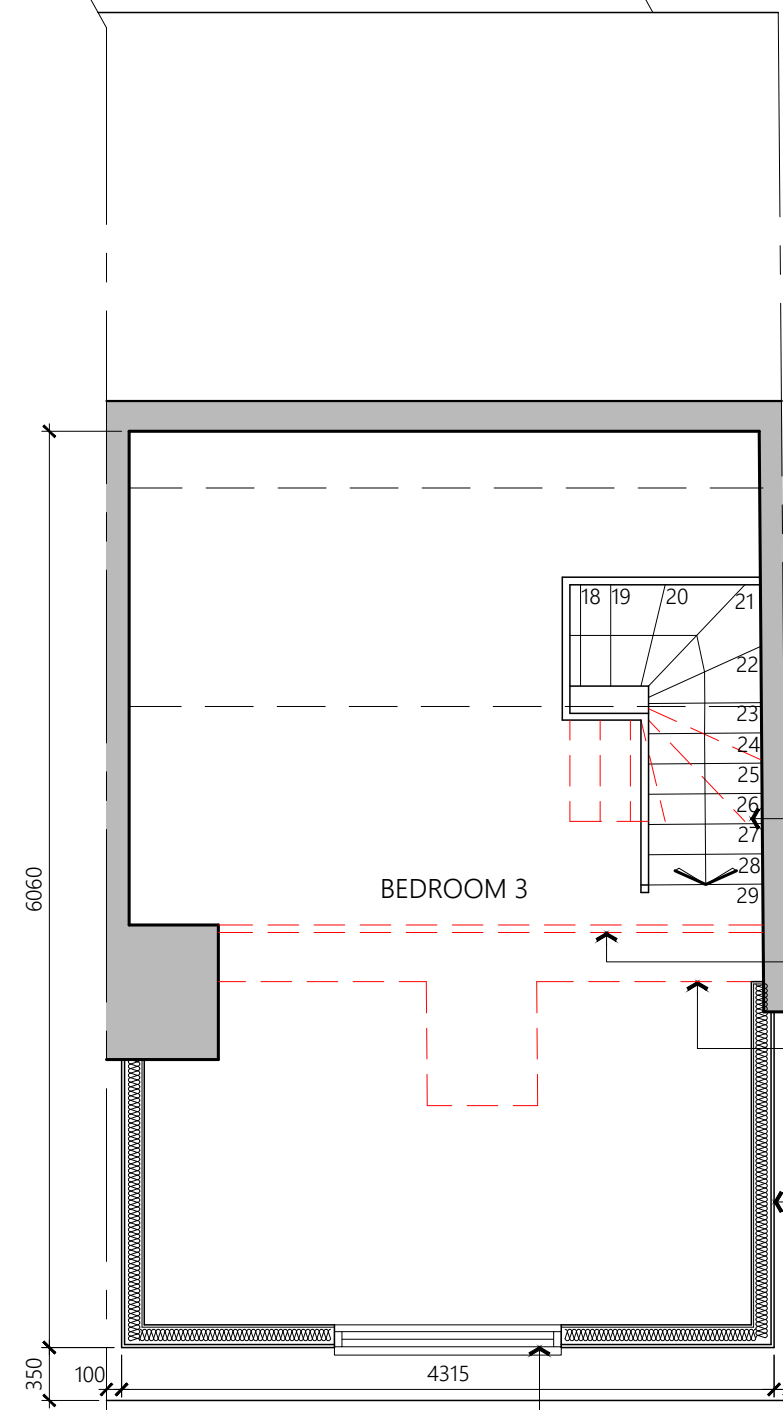

PROPOSED 2nd FLOOR PLAN

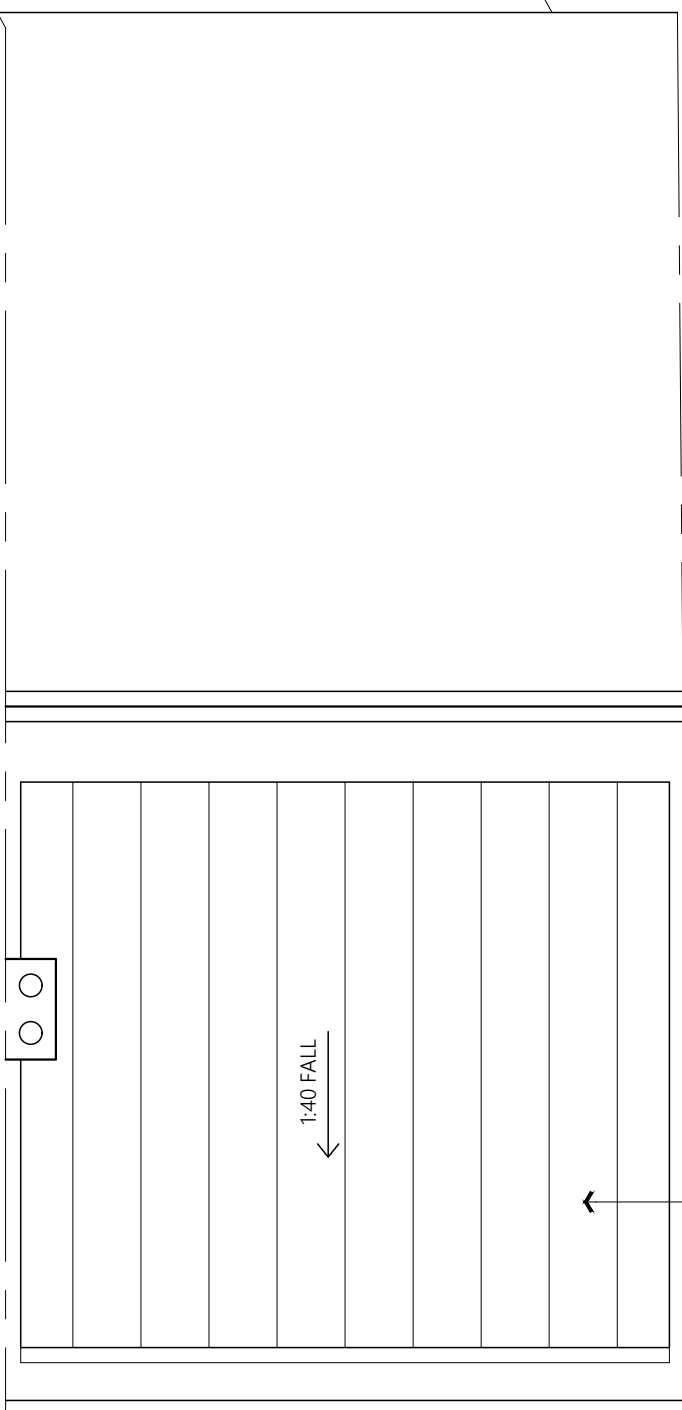


PROPOSED ROOF PLAN

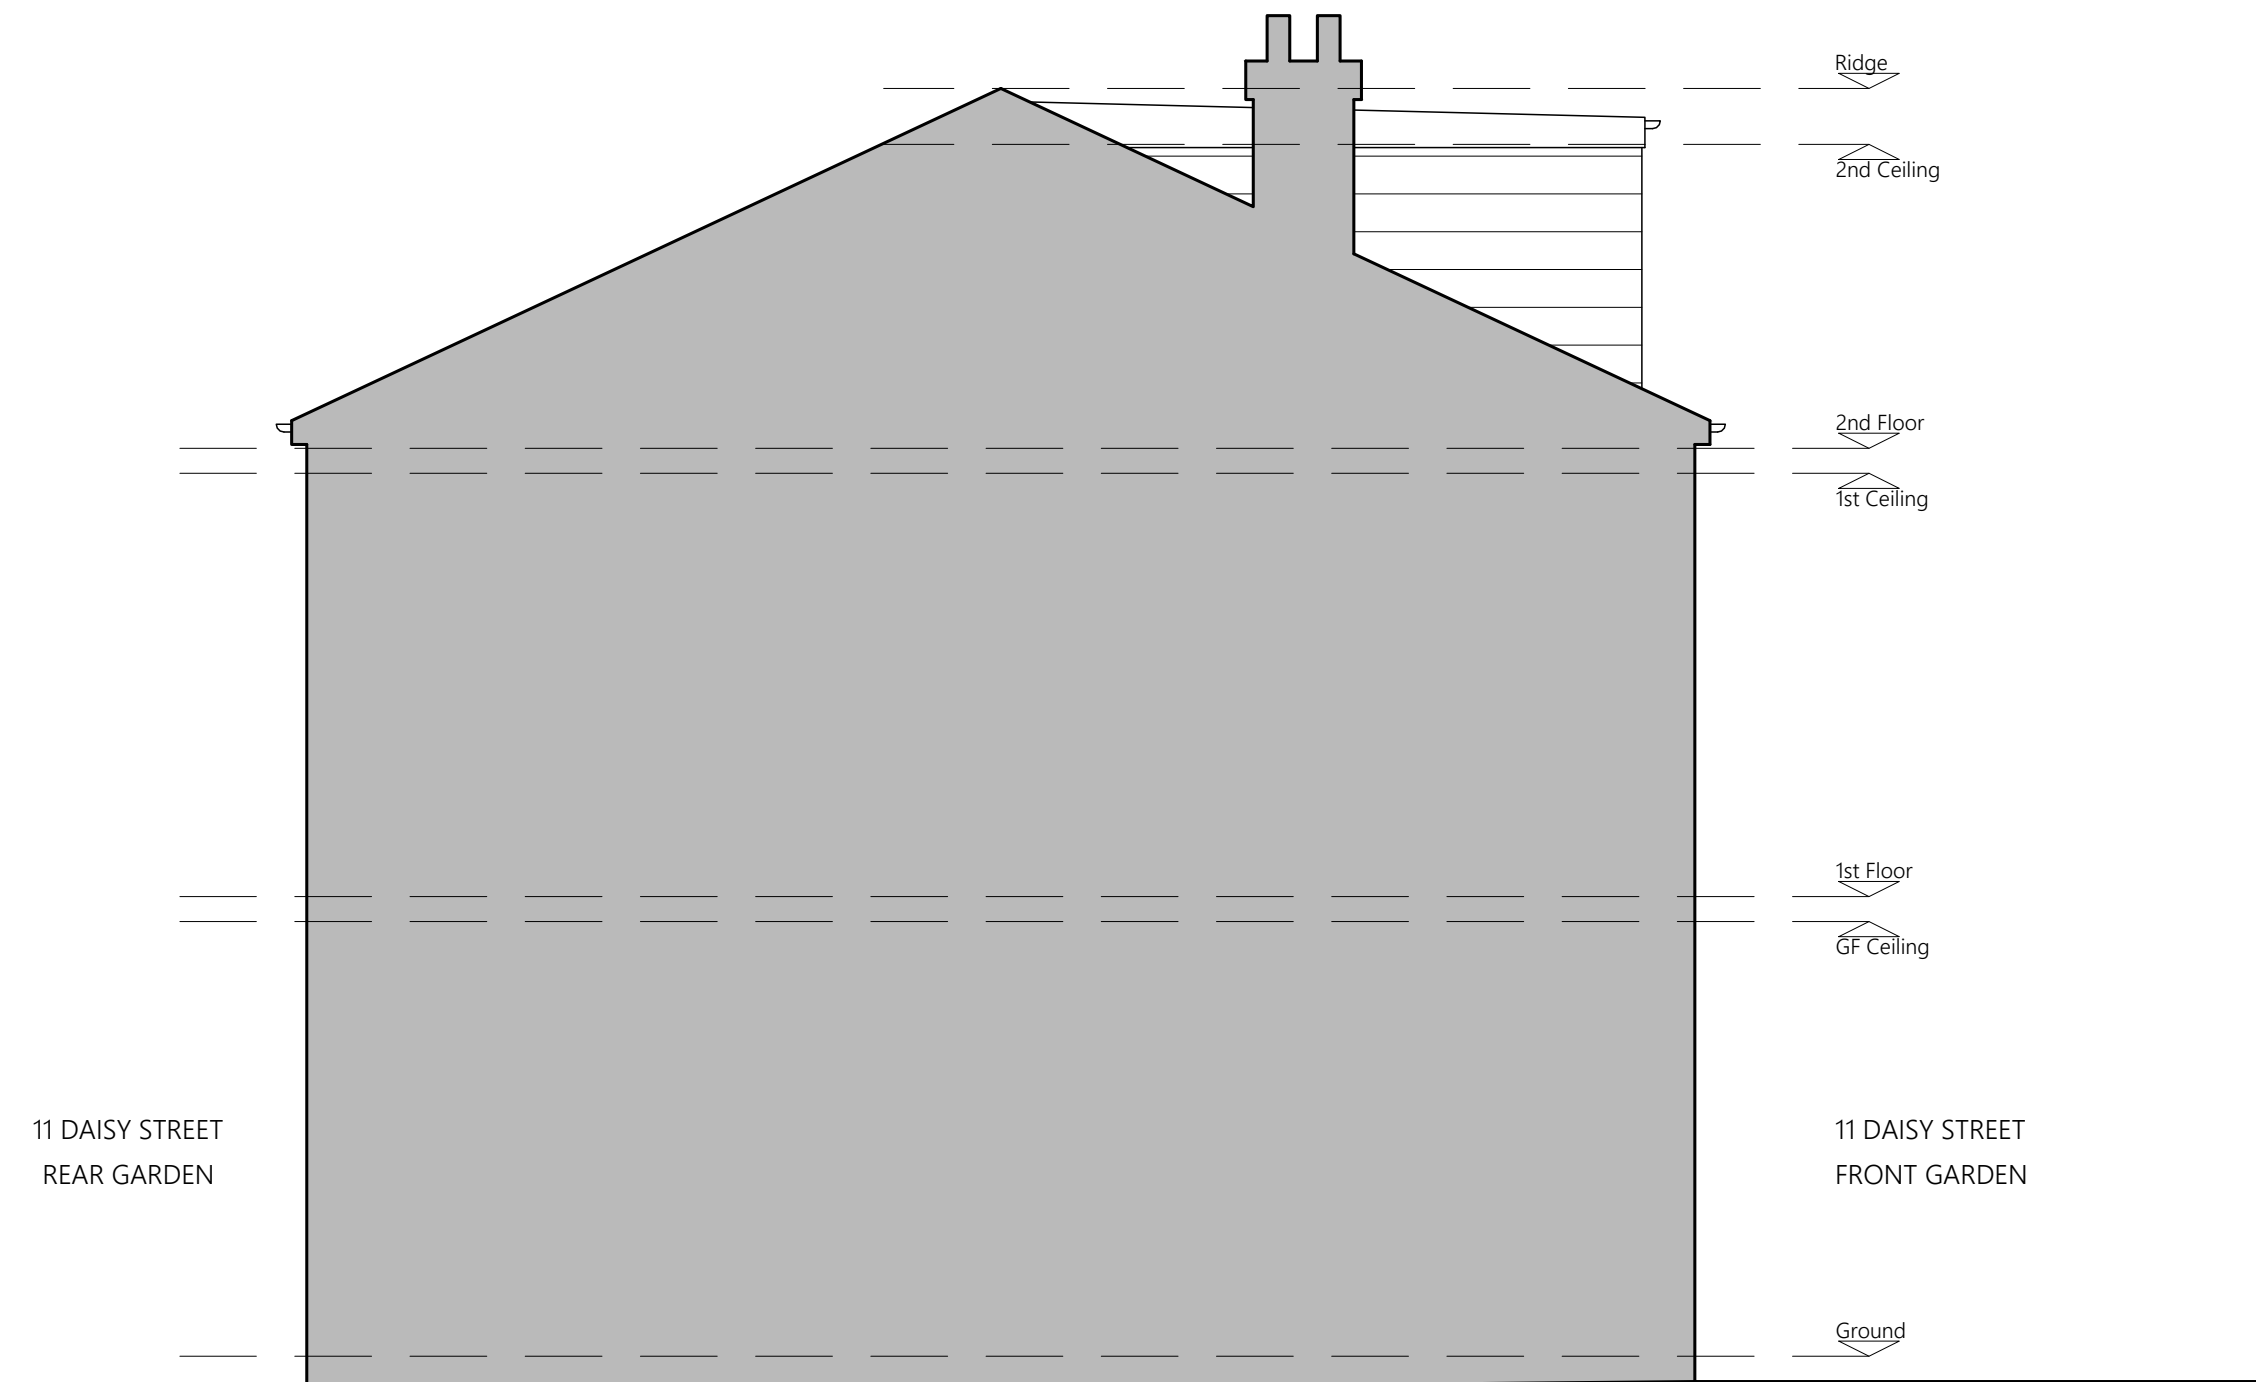

PROPOSED SIDE ELEVATION



PROPOSED FRONT ELEVATION
NO CHANGES TO REAR ELEVATION

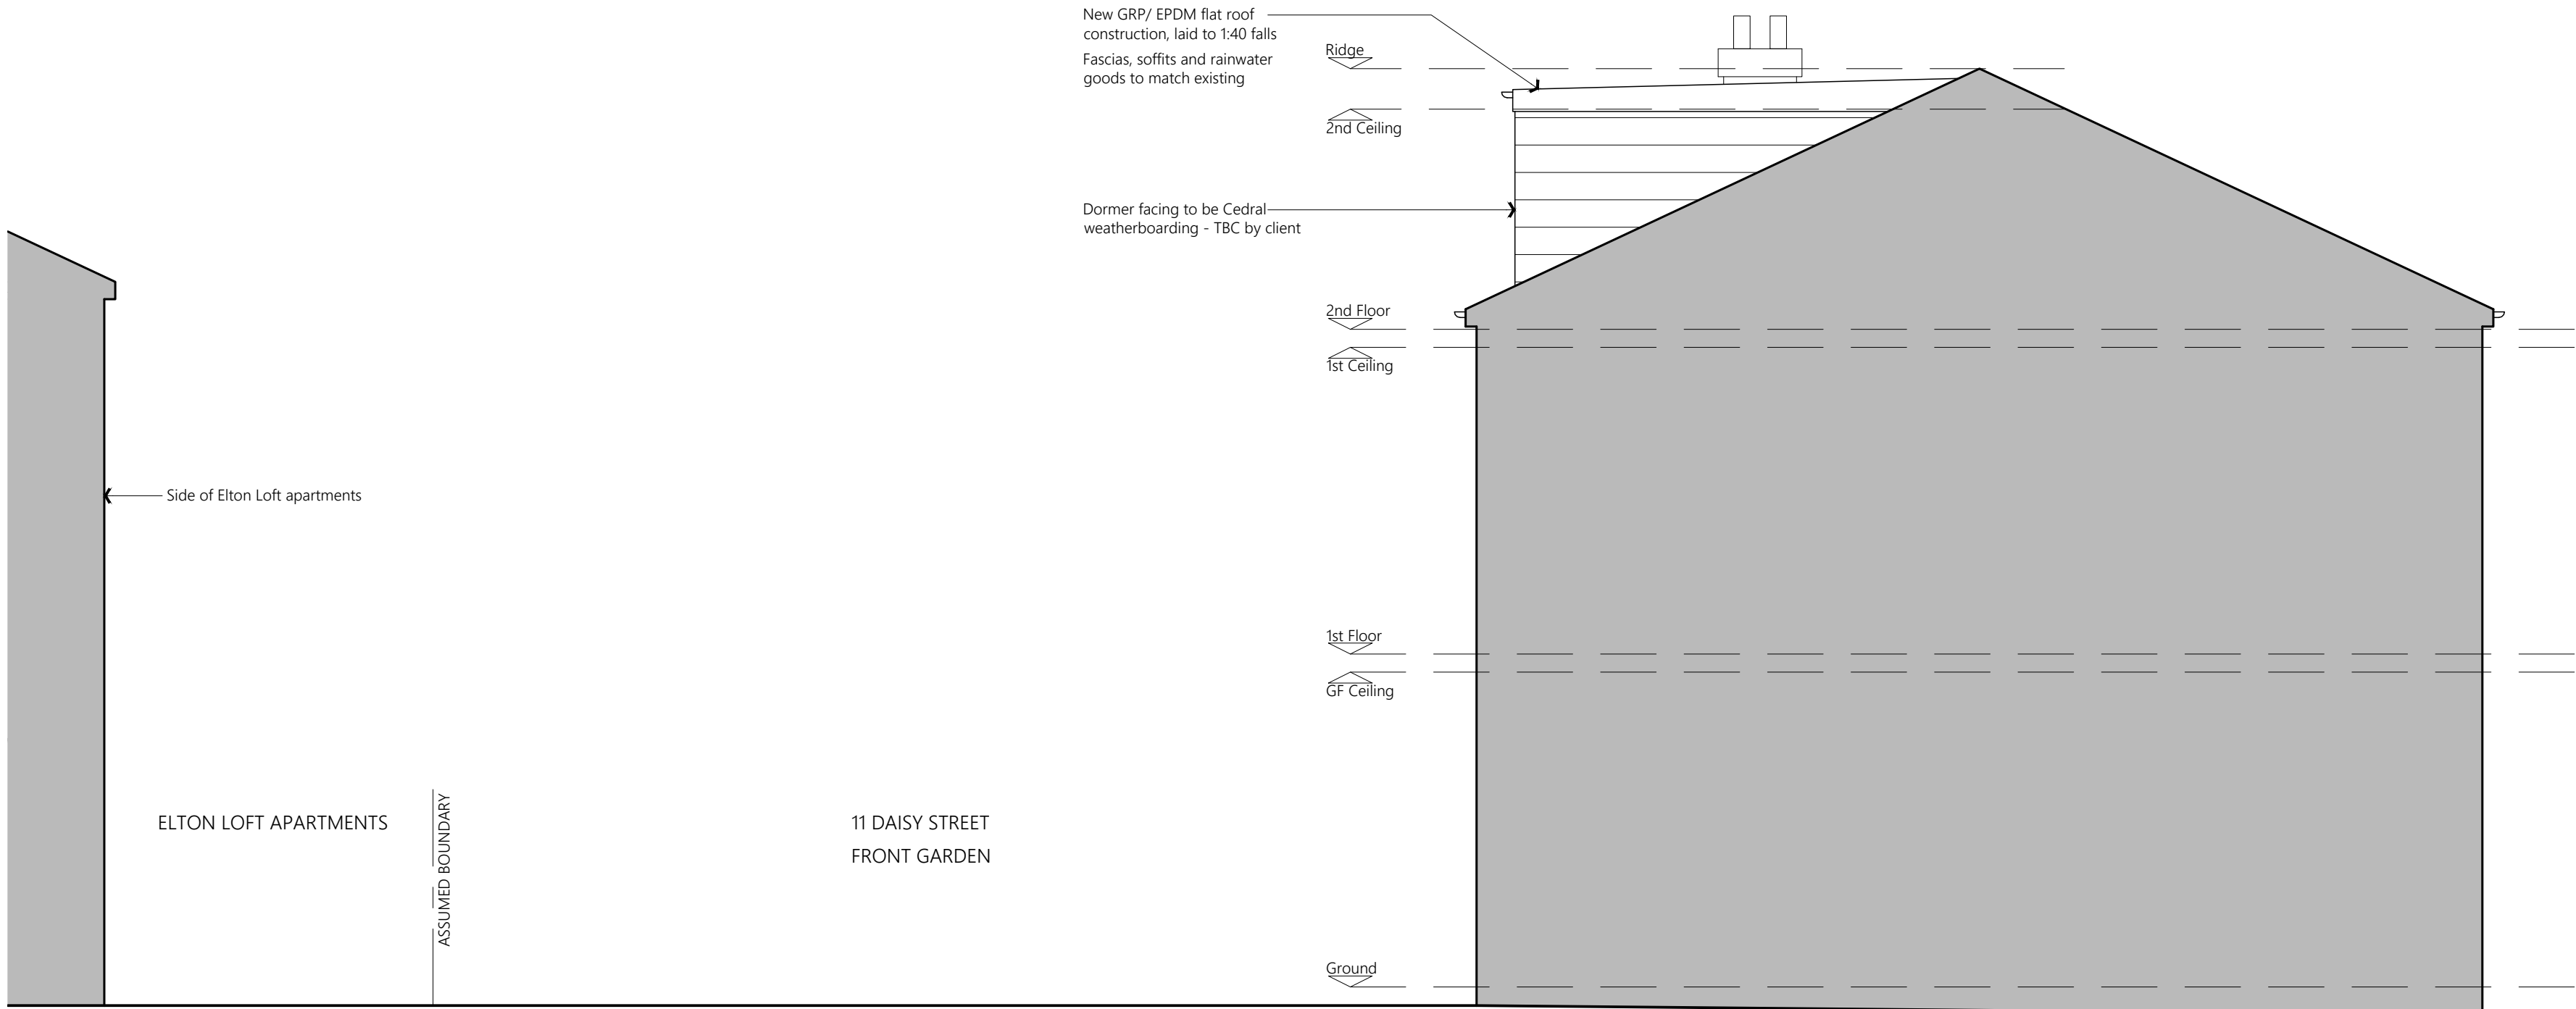

PROPOSED SIDE ELEVATION



VIEW OF ELTON LOFT APARTMENTS
FROM FRONT DOOR OF 11 DAISY ST.

11 DAISY STREET
REAR GARDEN

PROJECT	11 Daisy Street Bury BL8 2QG		
CLIENT	Rachel Hakin		
STATUS	Information		
DRAWING	Proposed Plans & Elevations		
DWG No.	2219-003	REV	
SCALE	1:50@A1	DATE	June '22
AGB CAD SERVICES			
website: www.agbcad.co.uk email: info@agbcad.co.uk telephone: 07912 090 125 DO NOT SCALE FROM THIS DRAWING			