



Ownership boundaries and title overlay drawings are produced using all reasonable endeavour and AGBCAD Services cannot be held responsible for any discrepancy of accuracy or scale of drawings supplied to them

KEY


-  EXTENT OF EXISTING DWELLING
-  EXTENT OF PROPOSED ROOF EXTENSION
-  SITE BOUNDARY

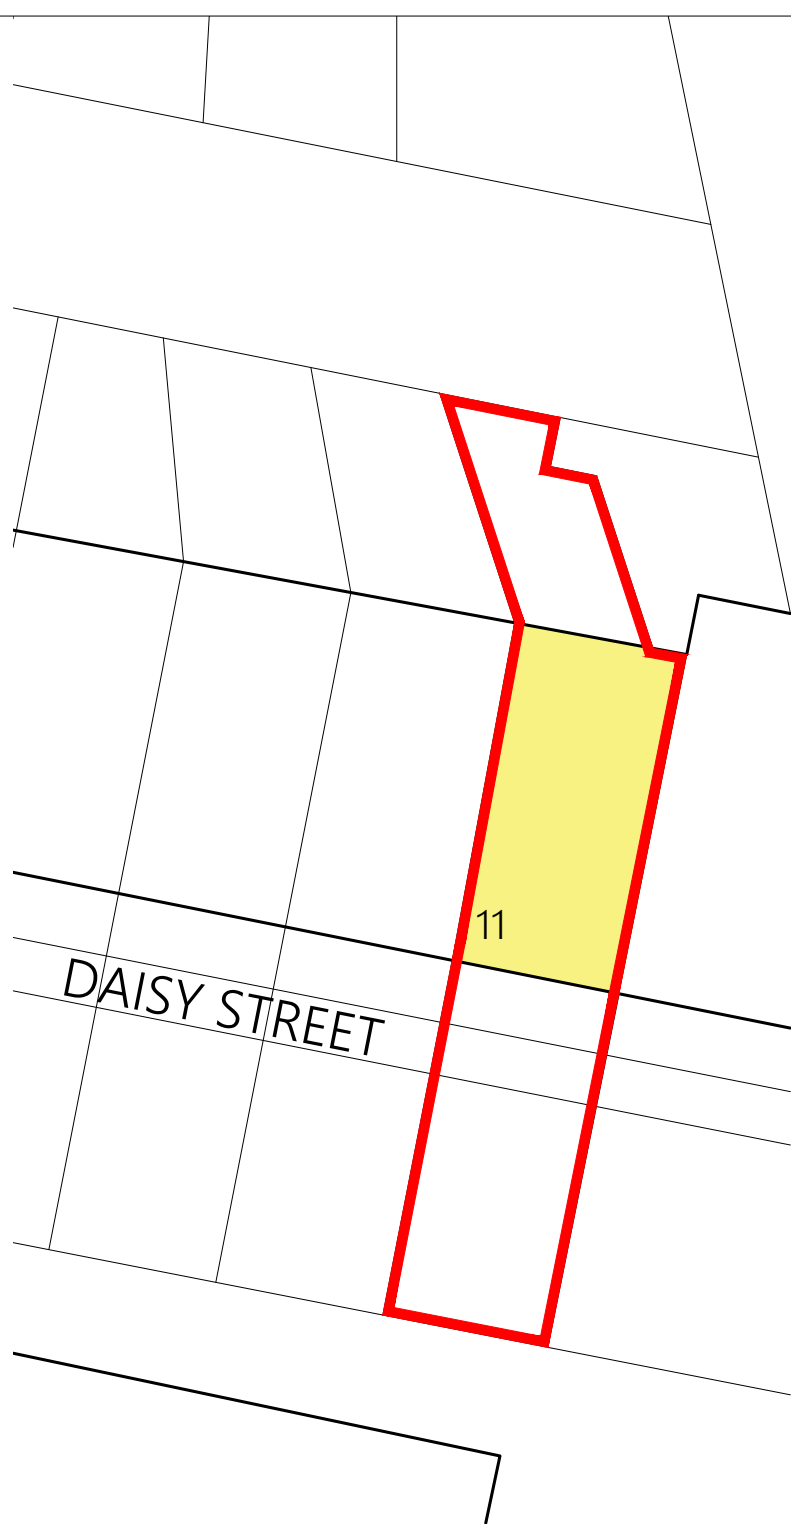

EXISTING BLOCK/SITE PLAN

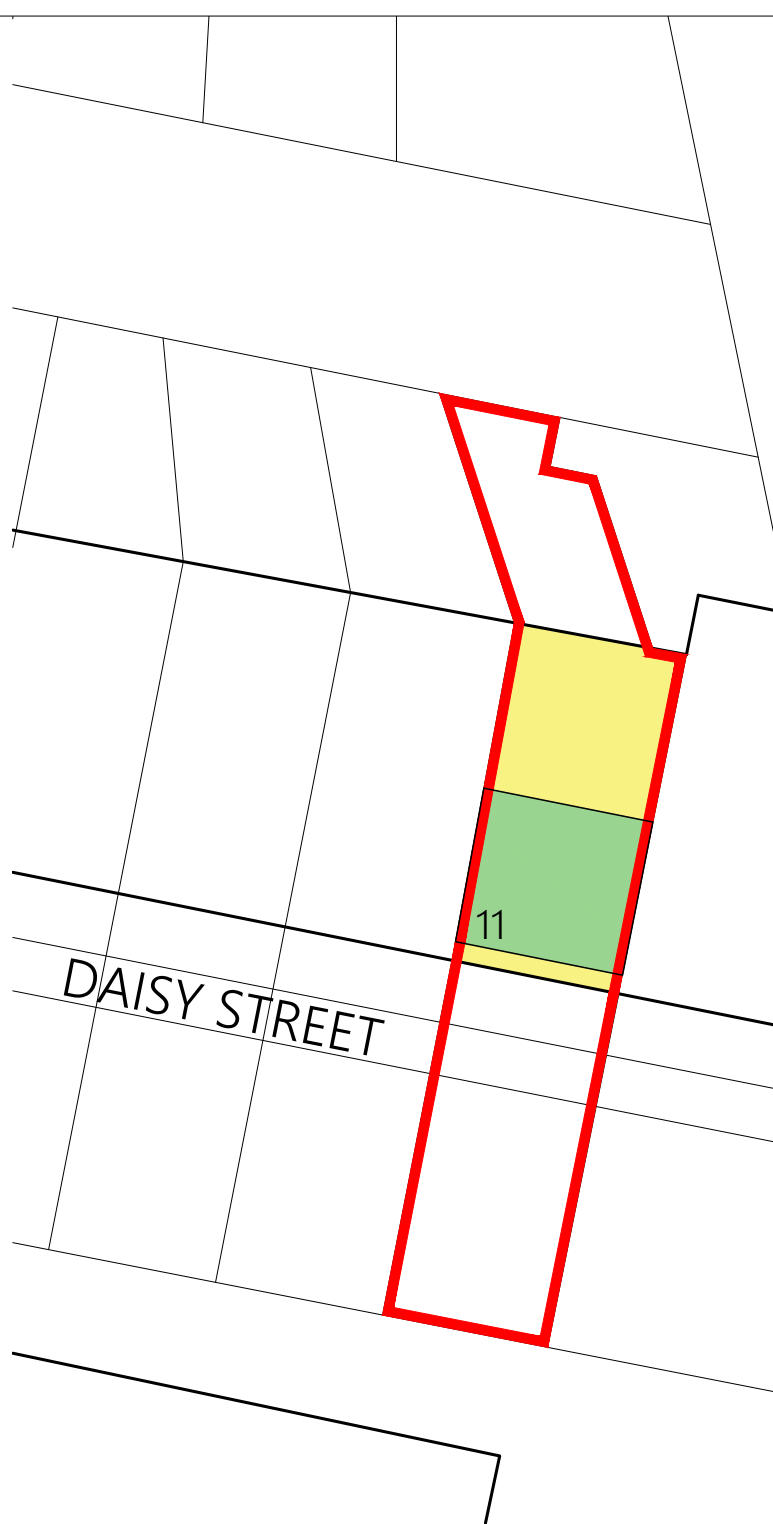

PROPOSED BLOCK/SITE PLAN

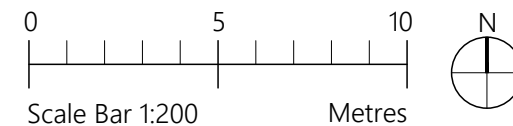

DRAWING	11 Daisy Street, BL8 2QG Block/Site Plan		
DWG No.	2219-004	REV	
SCALE	1:200@A4	DATE	June '22
	website: www.agbcad.co.uk		
	email: info@agbcad.co.uk		
	telephone: 07912 090 125		
	DO NOT SCALE FROM THIS DRAWING		