





GA Front Elevation
1:50




GA Rear Elevation
1:50

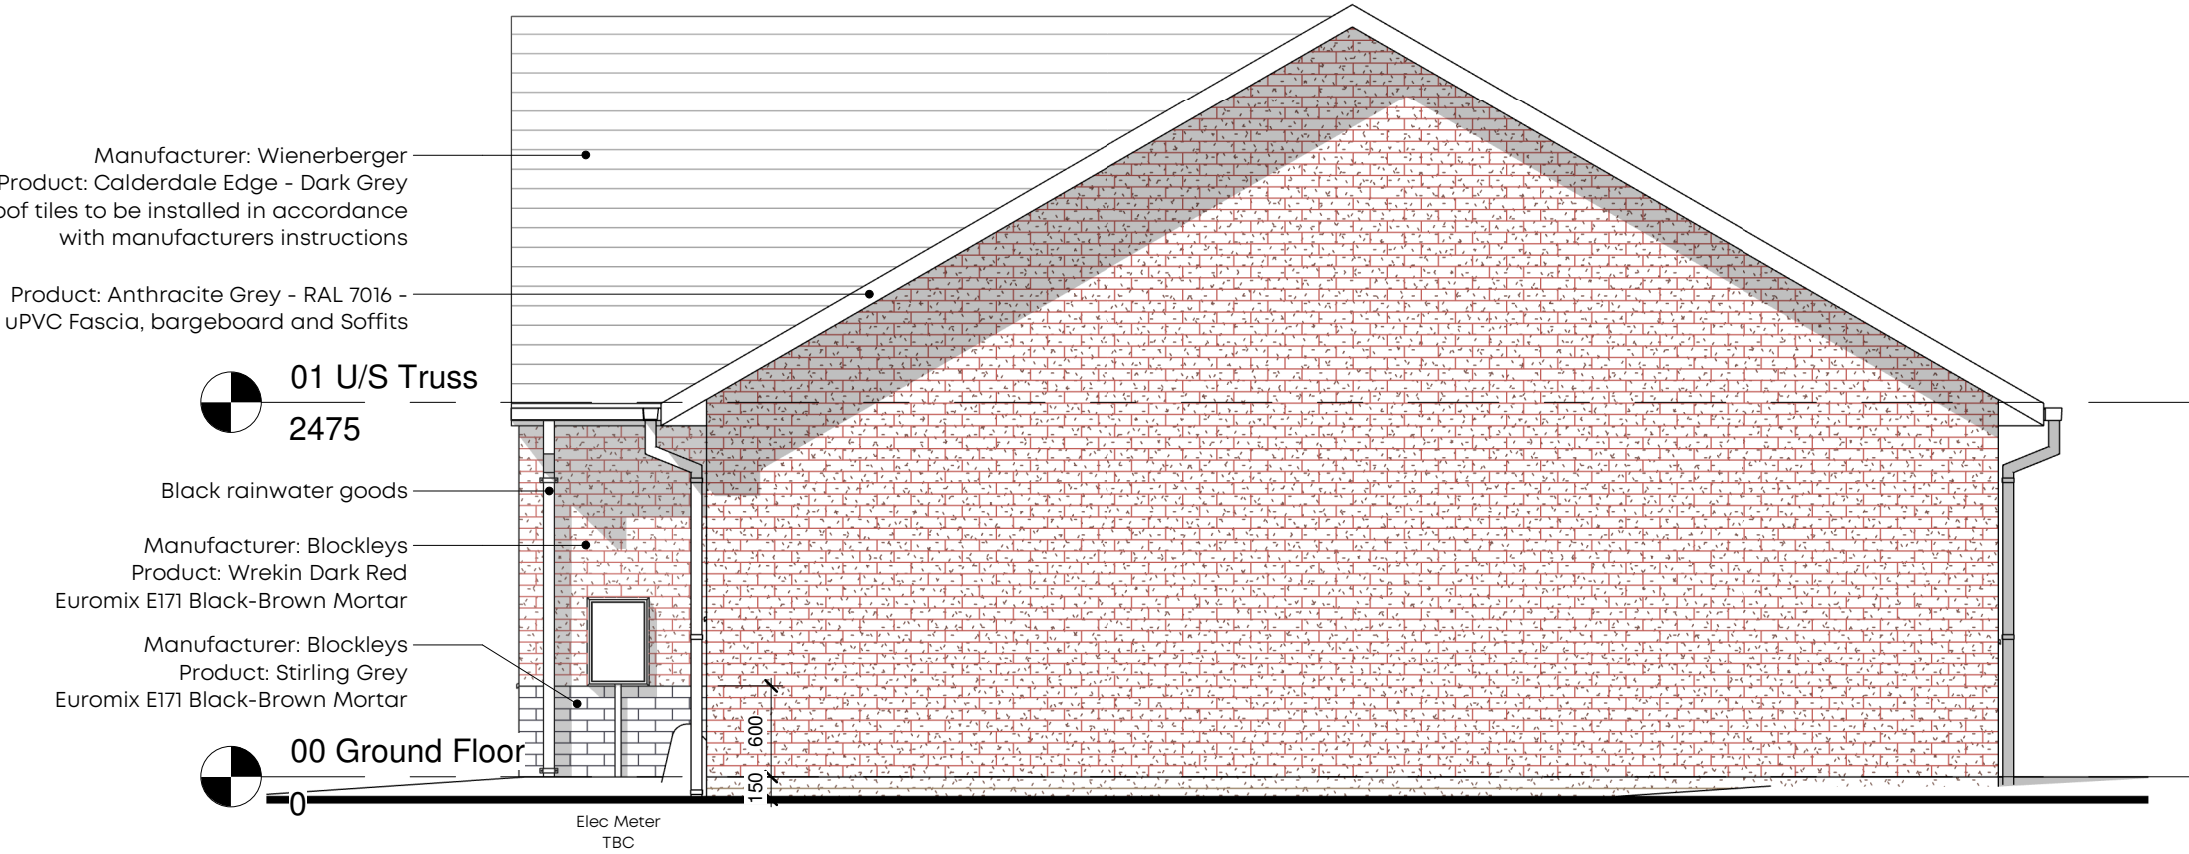

GA Side Elevation 1
1:50

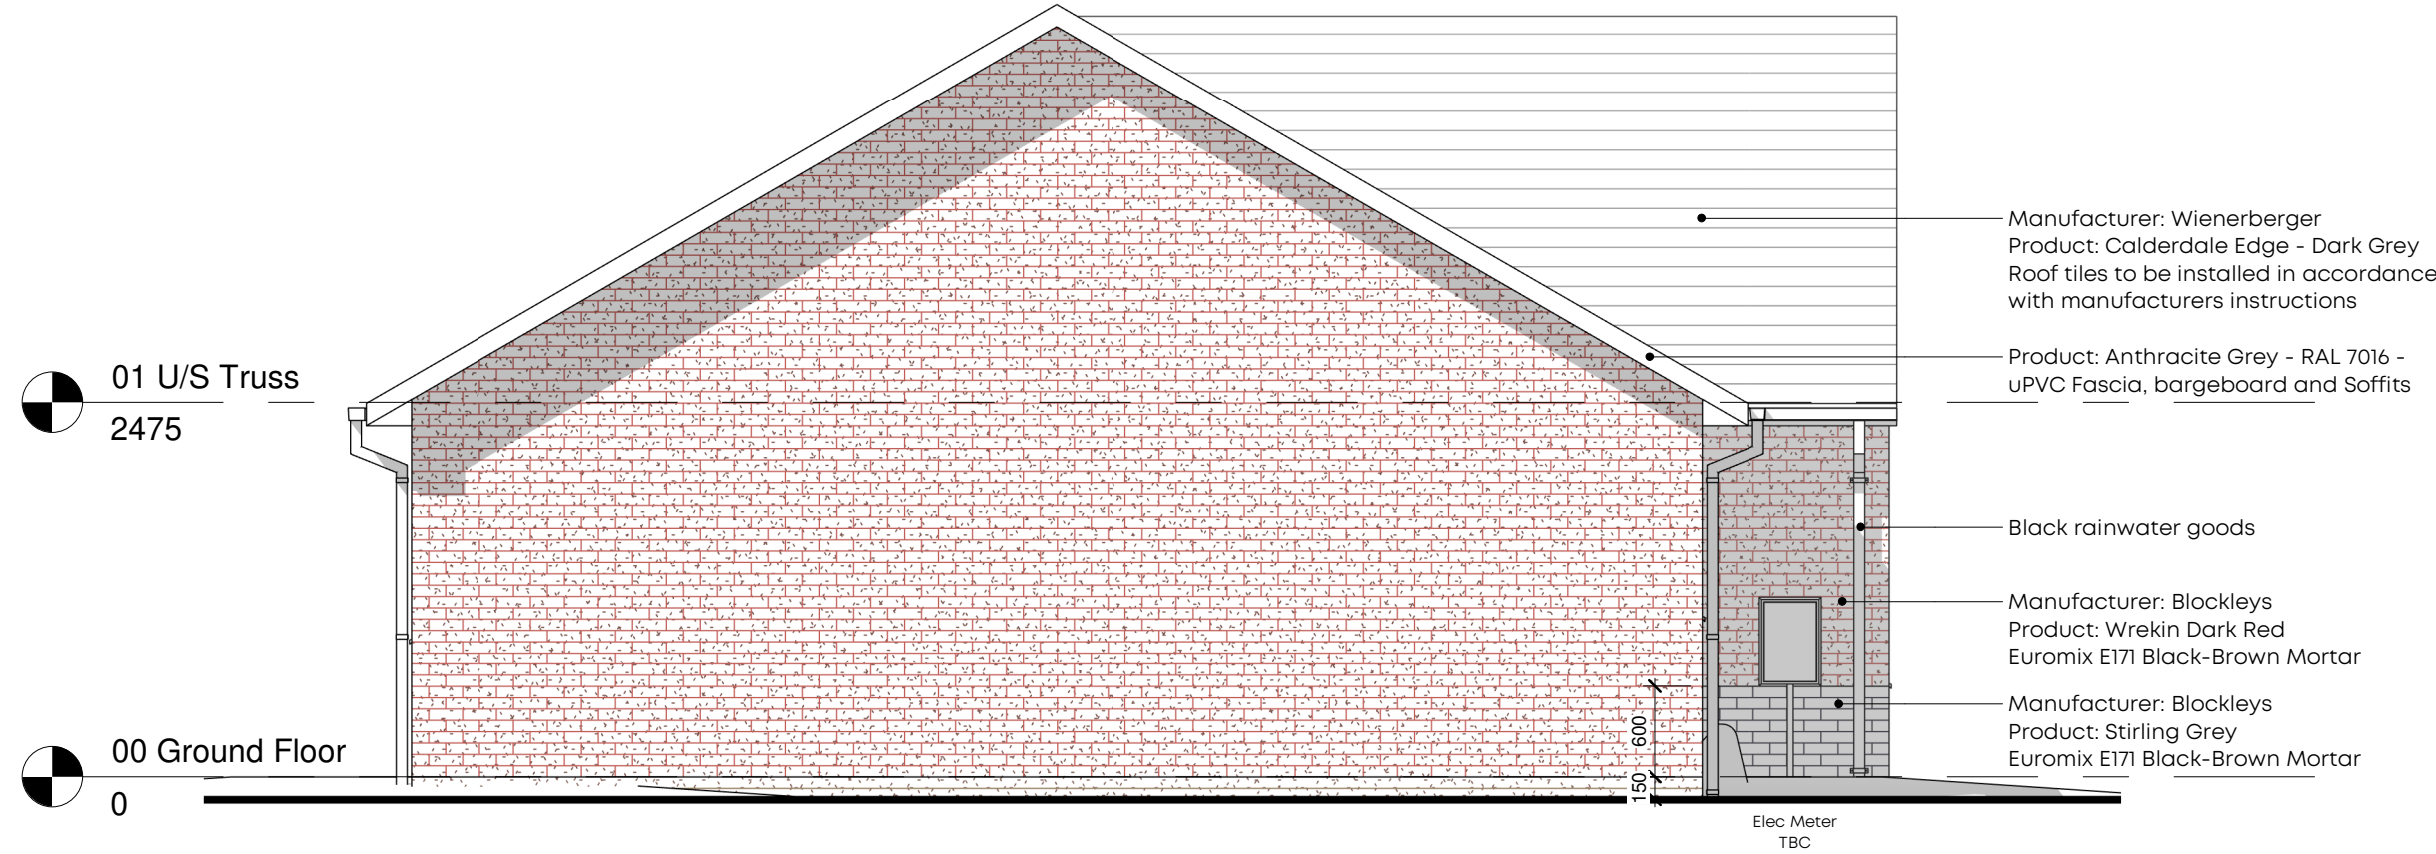

GA Side Elevation 2
1:50

 

VISUAL SCALE 1:50 @ A1

© Crown copyright and database rights 2022 OS 1000060149

CLIENT:
Onward

PROJECT:
New Residential Development
Victoria Avenue, Whitefield, Bury

DRAWING NUMBER:
21059-PJA-C1-ZZ-DR-A-2206

DRAWING TITLE:
Bungalow Type C1 - 2B3P Semi
Detached Bungalow - Elevations

STATUS:
PRELIMINARY

SCALE: 1:50@A1 DATE: 12/04/23 BY: SD CHECKED: PO

PADDOCK
JOHNSON

Studio 2, The Lyceum,
Both Street, Port Sunlight,
Merseyside, CH62 4JU
0151 643 1234
admin@paddockjohnson.com
www.paddockjohnson.com
Paddock Johnson Partnership
Limited. Registered in England
and Wales. No. 06684275