



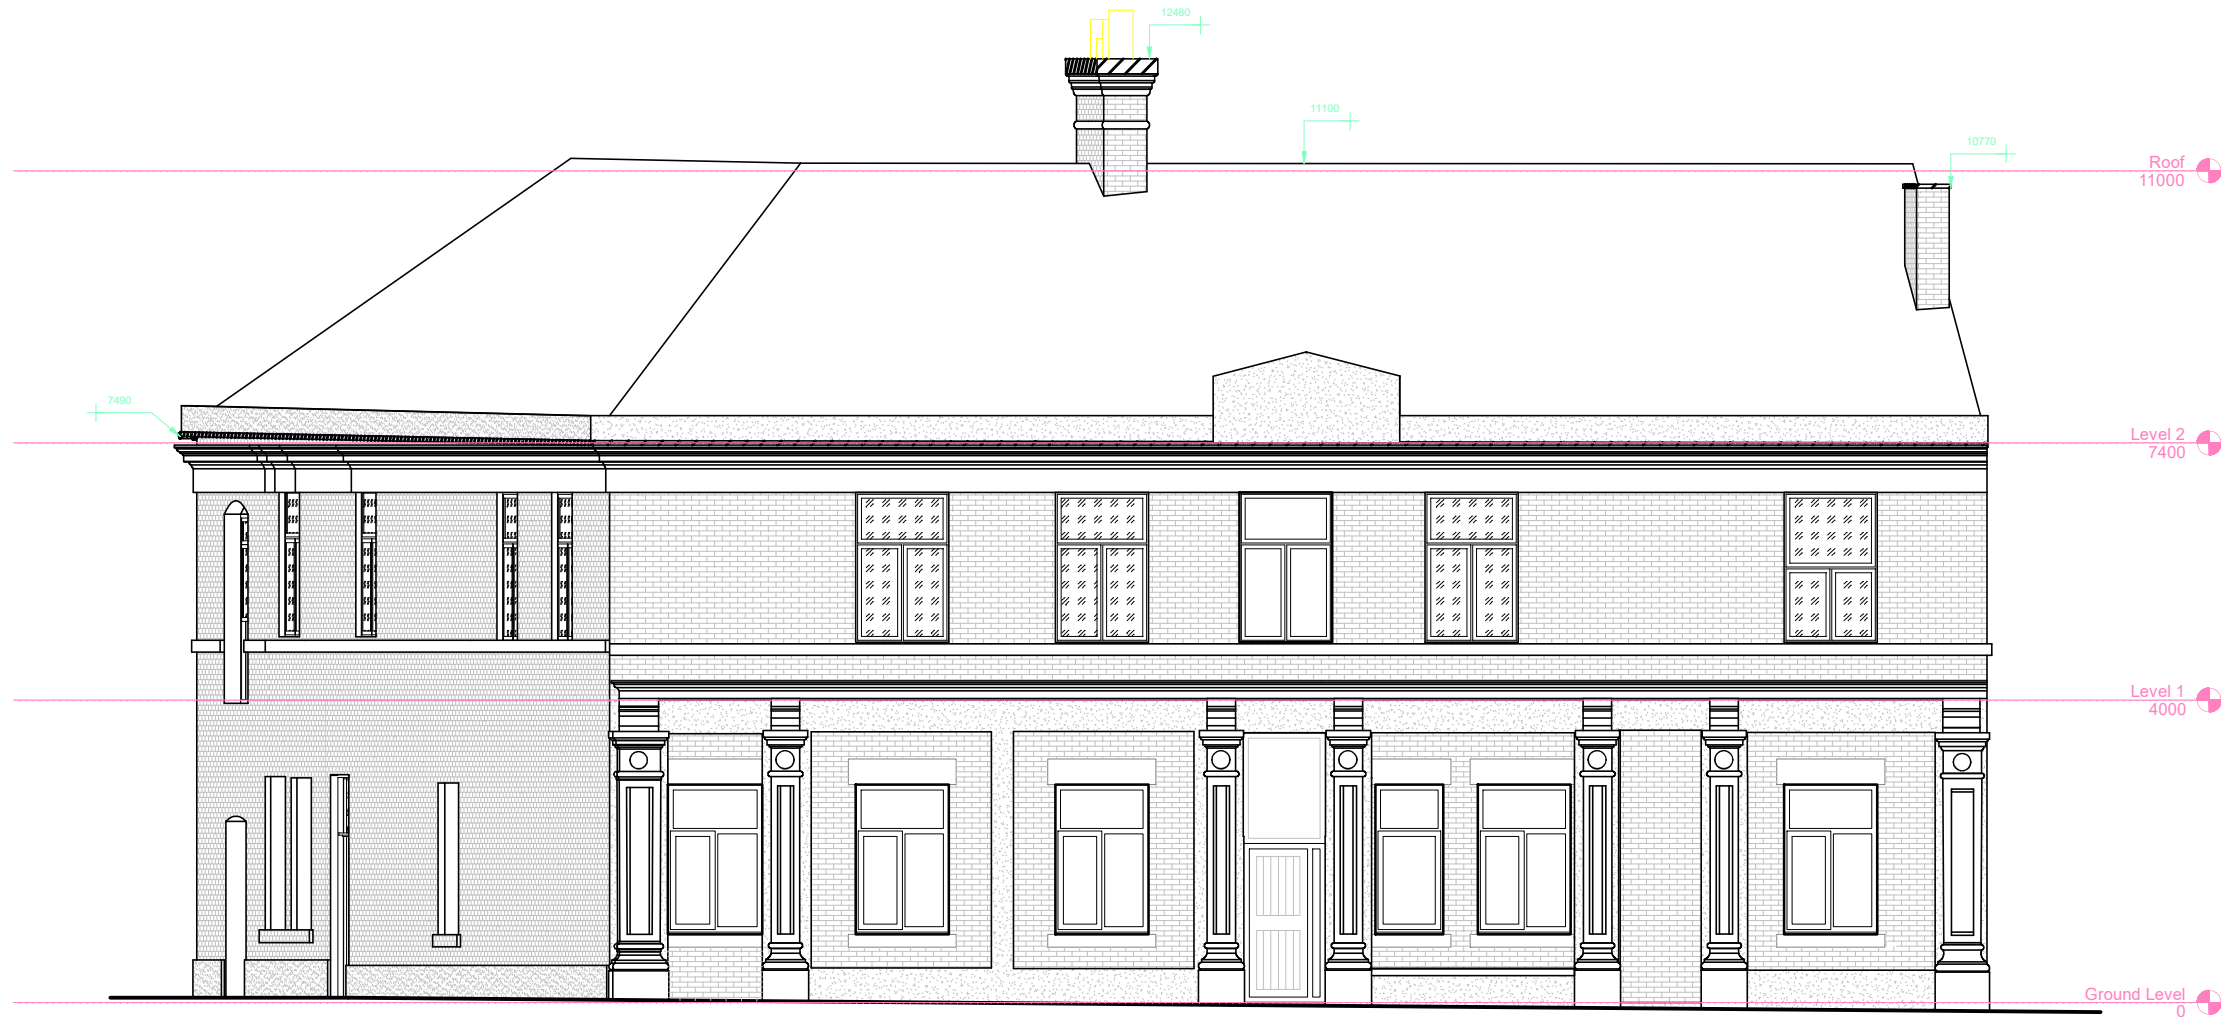

North Elevation

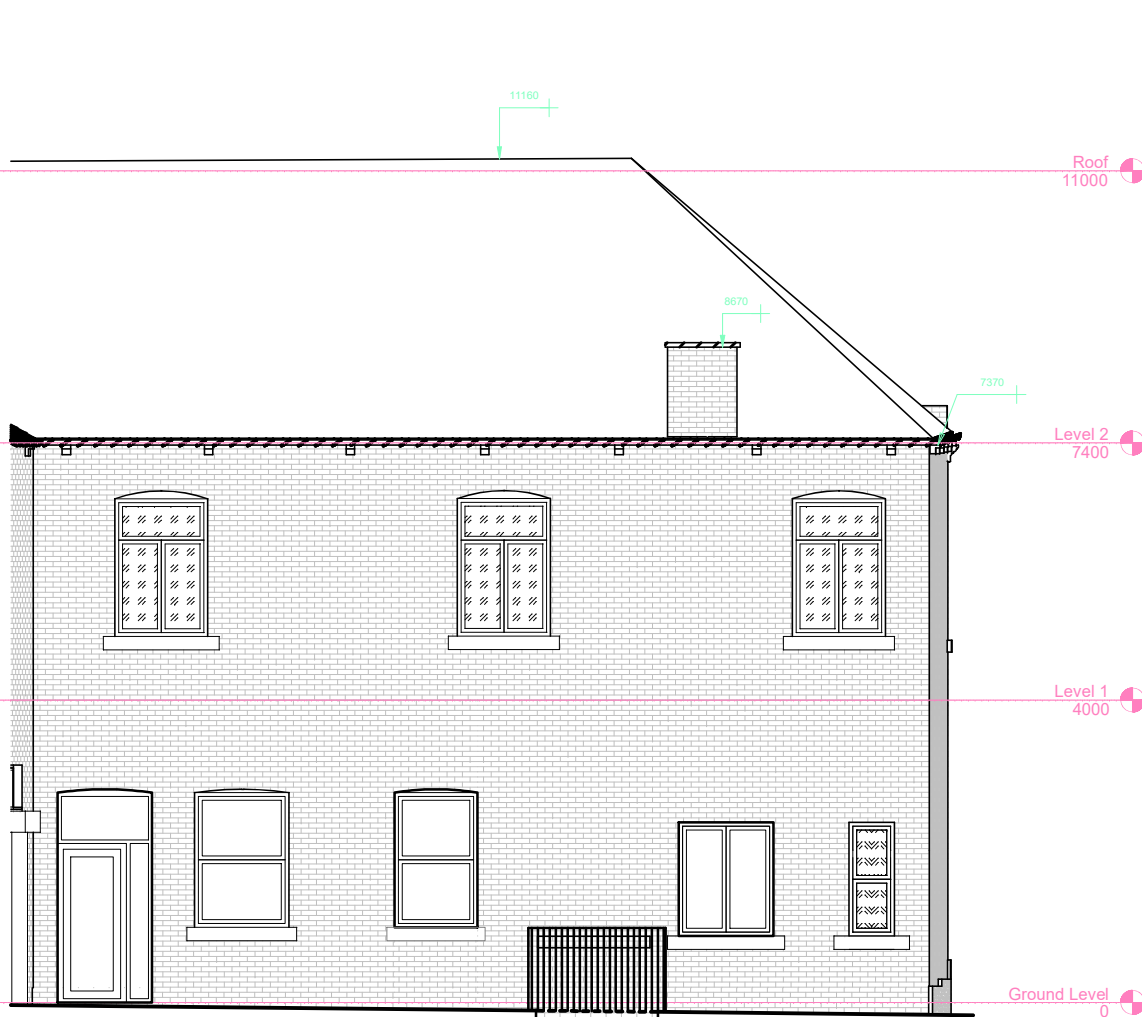


West Elevation



South Elevation

1.1m high fence behind parking and around lightwell

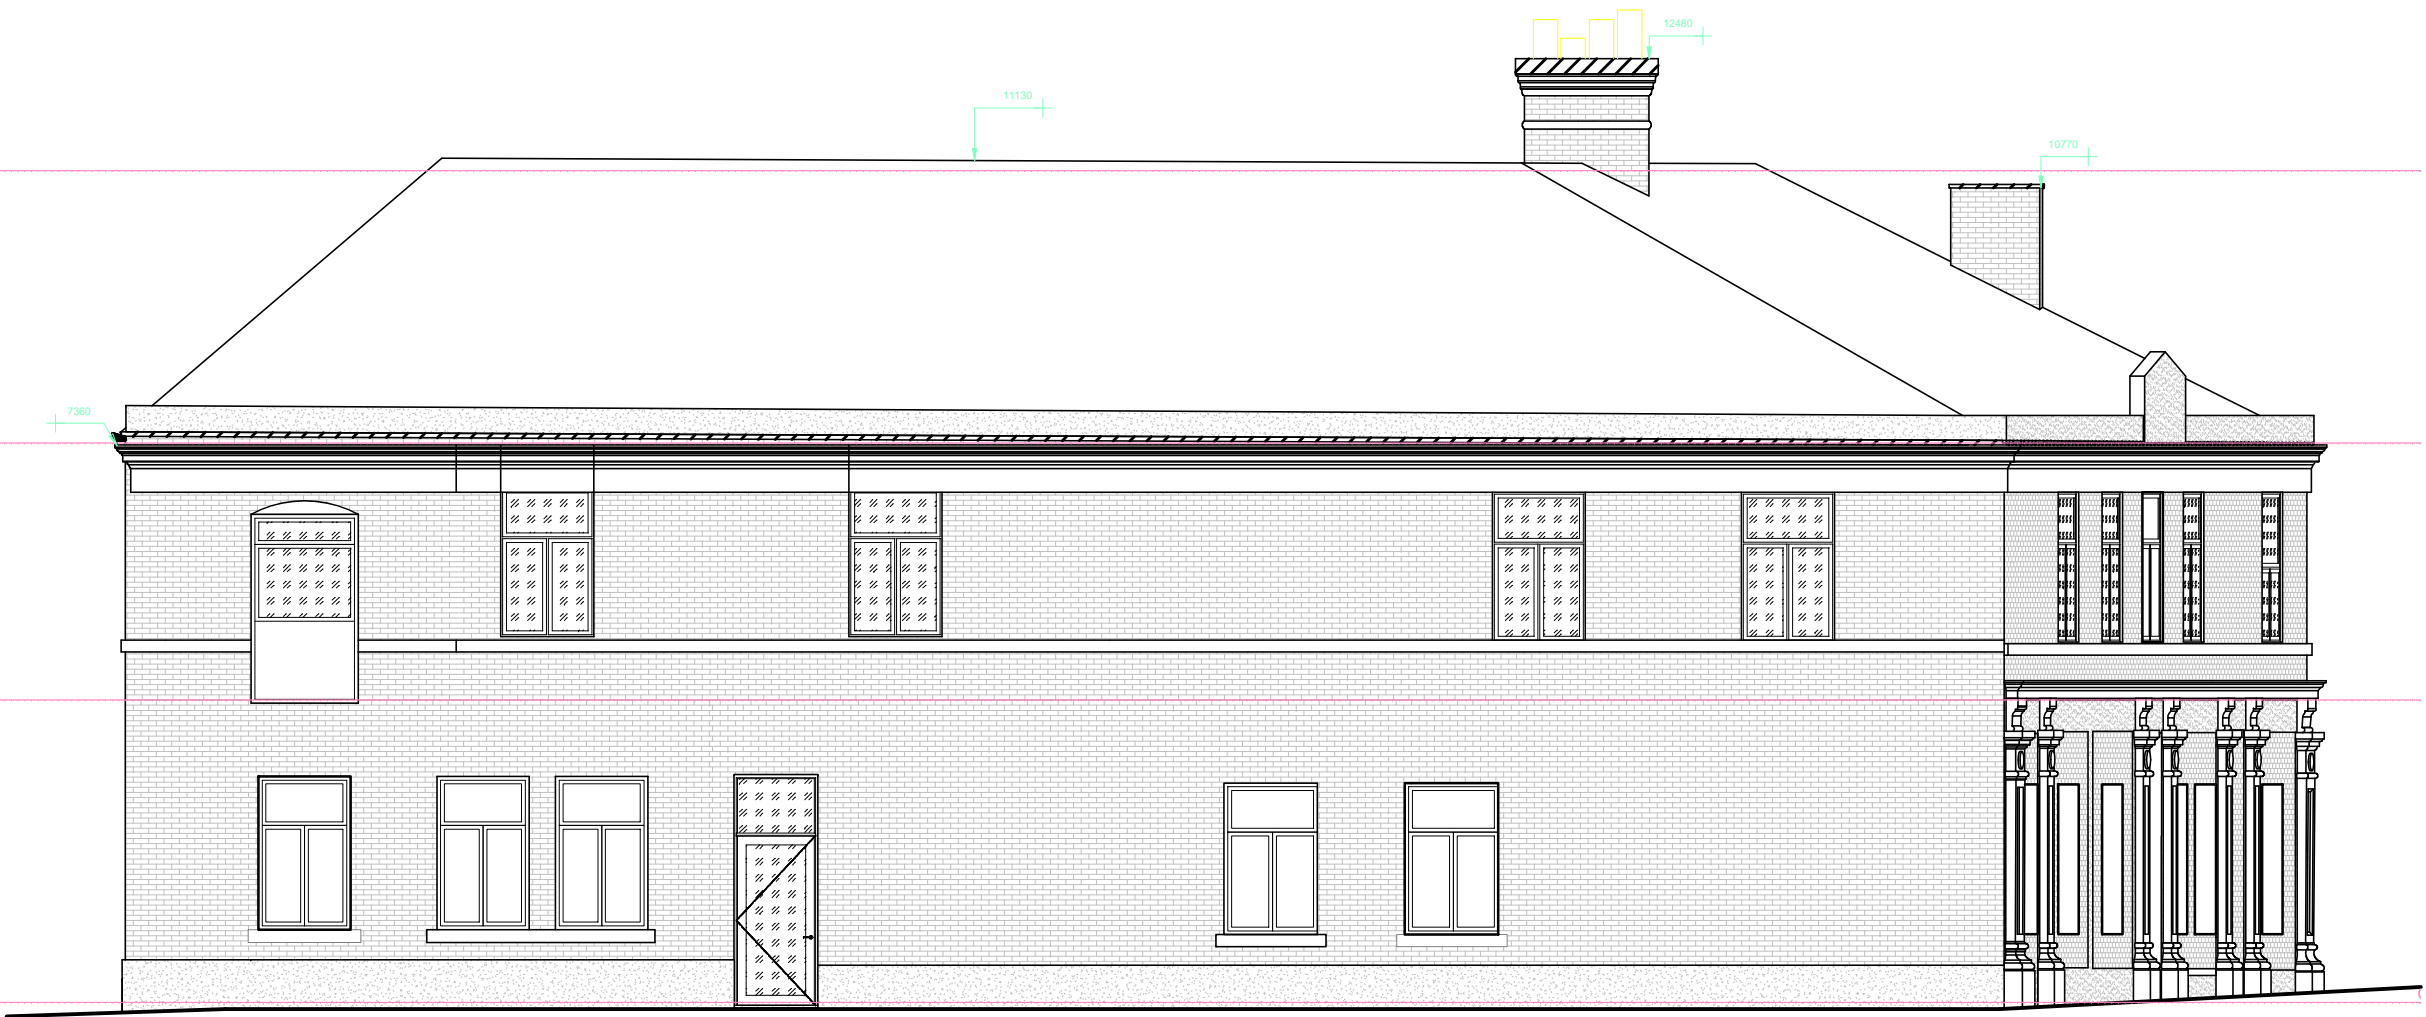

East Elevation



NOTES

- GRANT ERSKINE ARCHITECTS LTD SHALL HAVE NO RESPONSIBILITY FOR ANY USE MADE OF THIS DOCUMENT OTHER THAN FOR THAT WHICH IT WAS PREPARED AND ISSUED.
- ALL DIMENSIONS SHOULD BE CHECKED ON SITE.
- ANY DRAWING ERRORS OR DIVERGENCES SHOULD BE BROUGHT TO THE ATTENTION OF GRANT ERSKINE ARCHITECTS LTD.
- COPYRIGHT GRANT ERSKINE ARCHITECTS LTD. NOT TO BE USED / REPRODUCED IN PART OR IN FULL WITHOUT WRITTEN PERMISSION.

REVISION / DESCRIPTION	DRAWN	CHECKED	DATE	PROJECT TITLE
A - Amended in line with client comments	MDS	MDS	16/05/24	1-5 PORTER STREET, BURY
B - Amended in line with planner comments	MDS	MDS	12/09/24	PARTIAL CONVERSION TO HMOS
C - Amended stone heads	MDS	MDS	12/09/24	
D - Amended boundary fence	MDS	MDS	13/09/24	
E - Amended boundary fence	MDS	MDS	16/09/24	
PROJECT NUMBER				20231116
DRAWING TITLE			SCALE	1:100 @A2
PROPOSED ELEVATIONS			DATE	14/02/24
DRAWING No.			REVISION	E
(0-)A004				

GRANT ERSKINE ARCHITECTS
info@granterskinearchitects.com
www.granterskinearchitects.com
Grant Erskine Architects Limited Reg. No. 07477118