


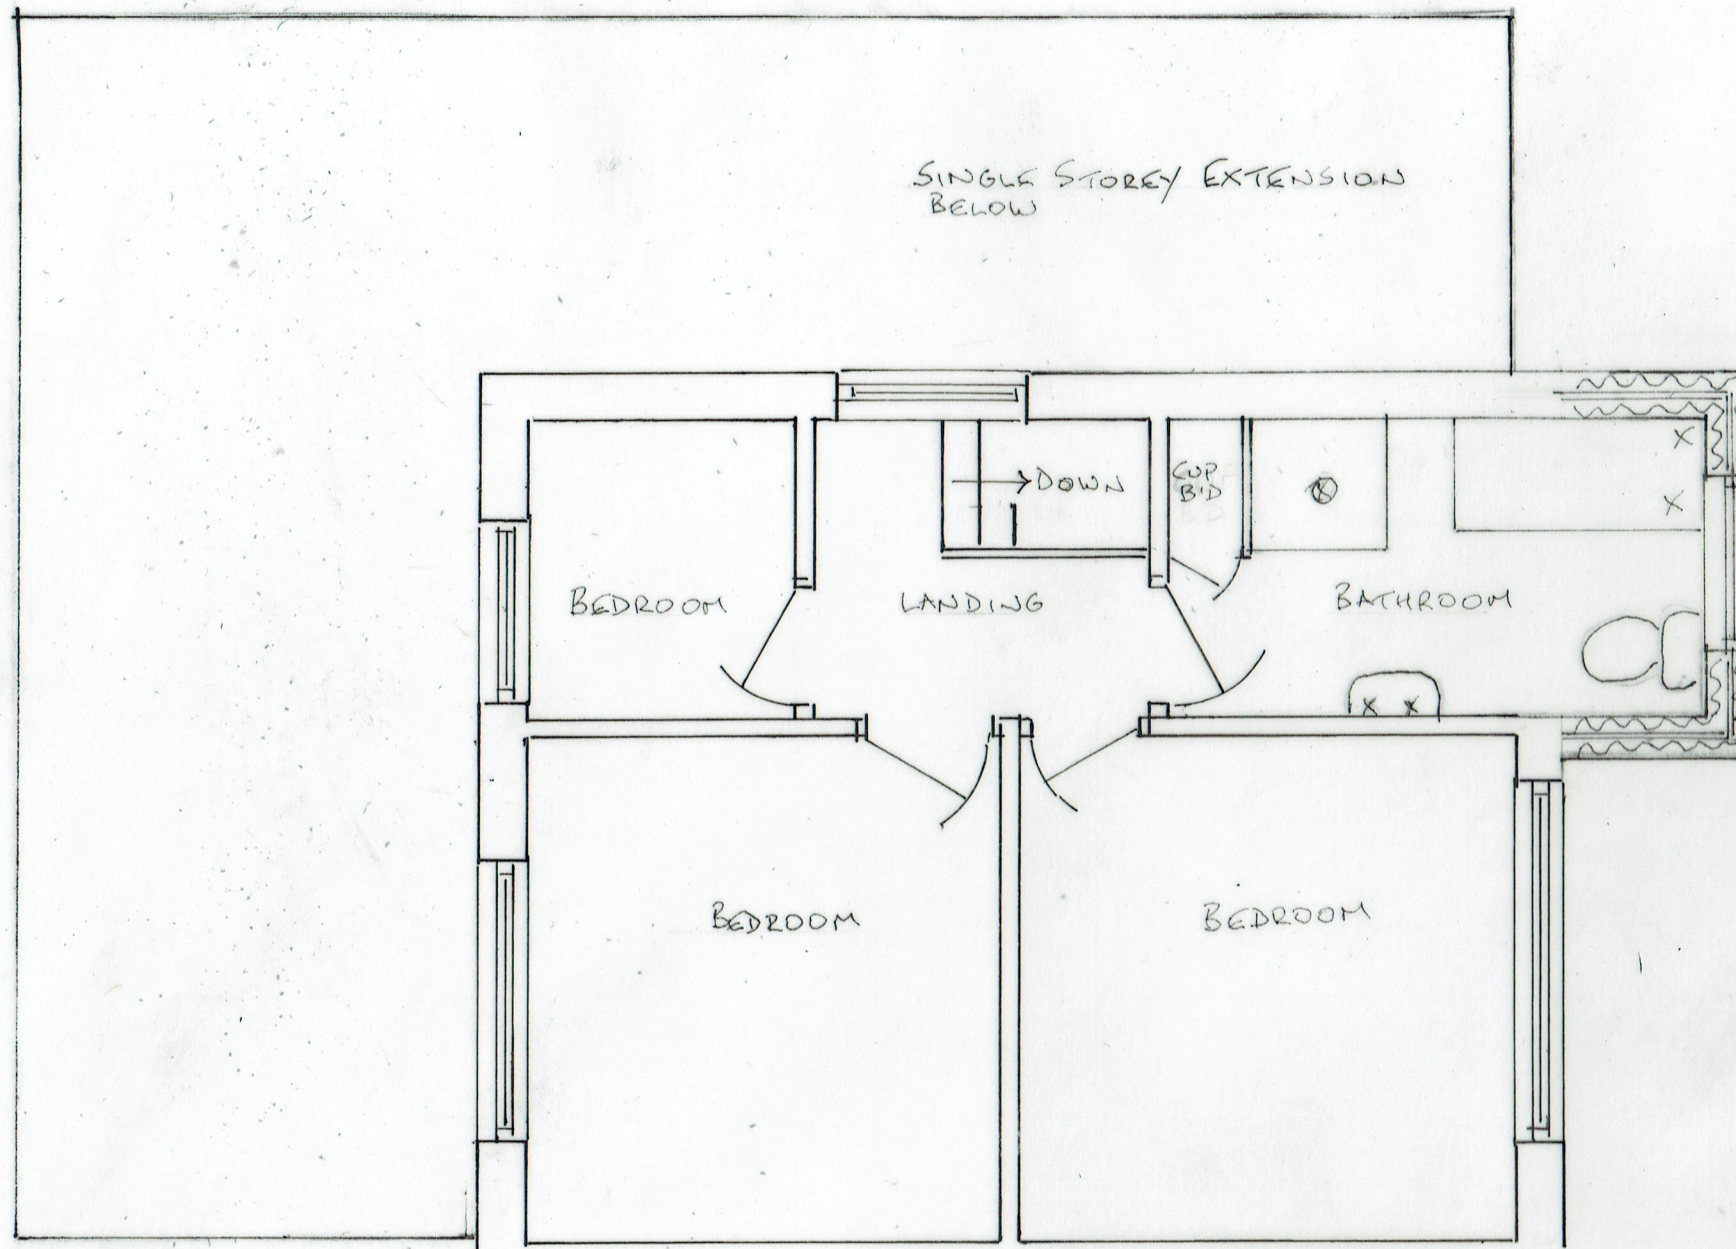

4 PROPOSED FIRST FLOOR PLAN

0 METRES 5

SCALE 1:50 & 1:100 @ A3

03/07/2023

23/735/04

EXTENSIONS

6 NUTTALL CLOSE RAMSBOTTOM BLO 9LQ