



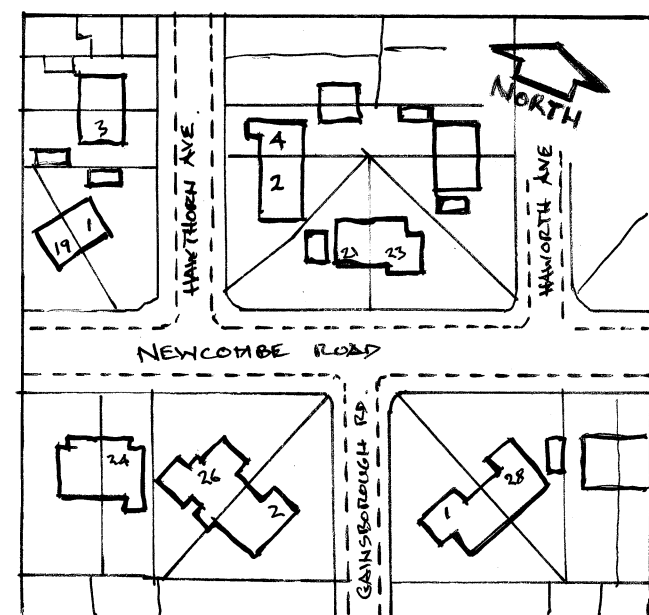


LOCATION PLAN 1:1250


2
HAWTHORN
AVE.

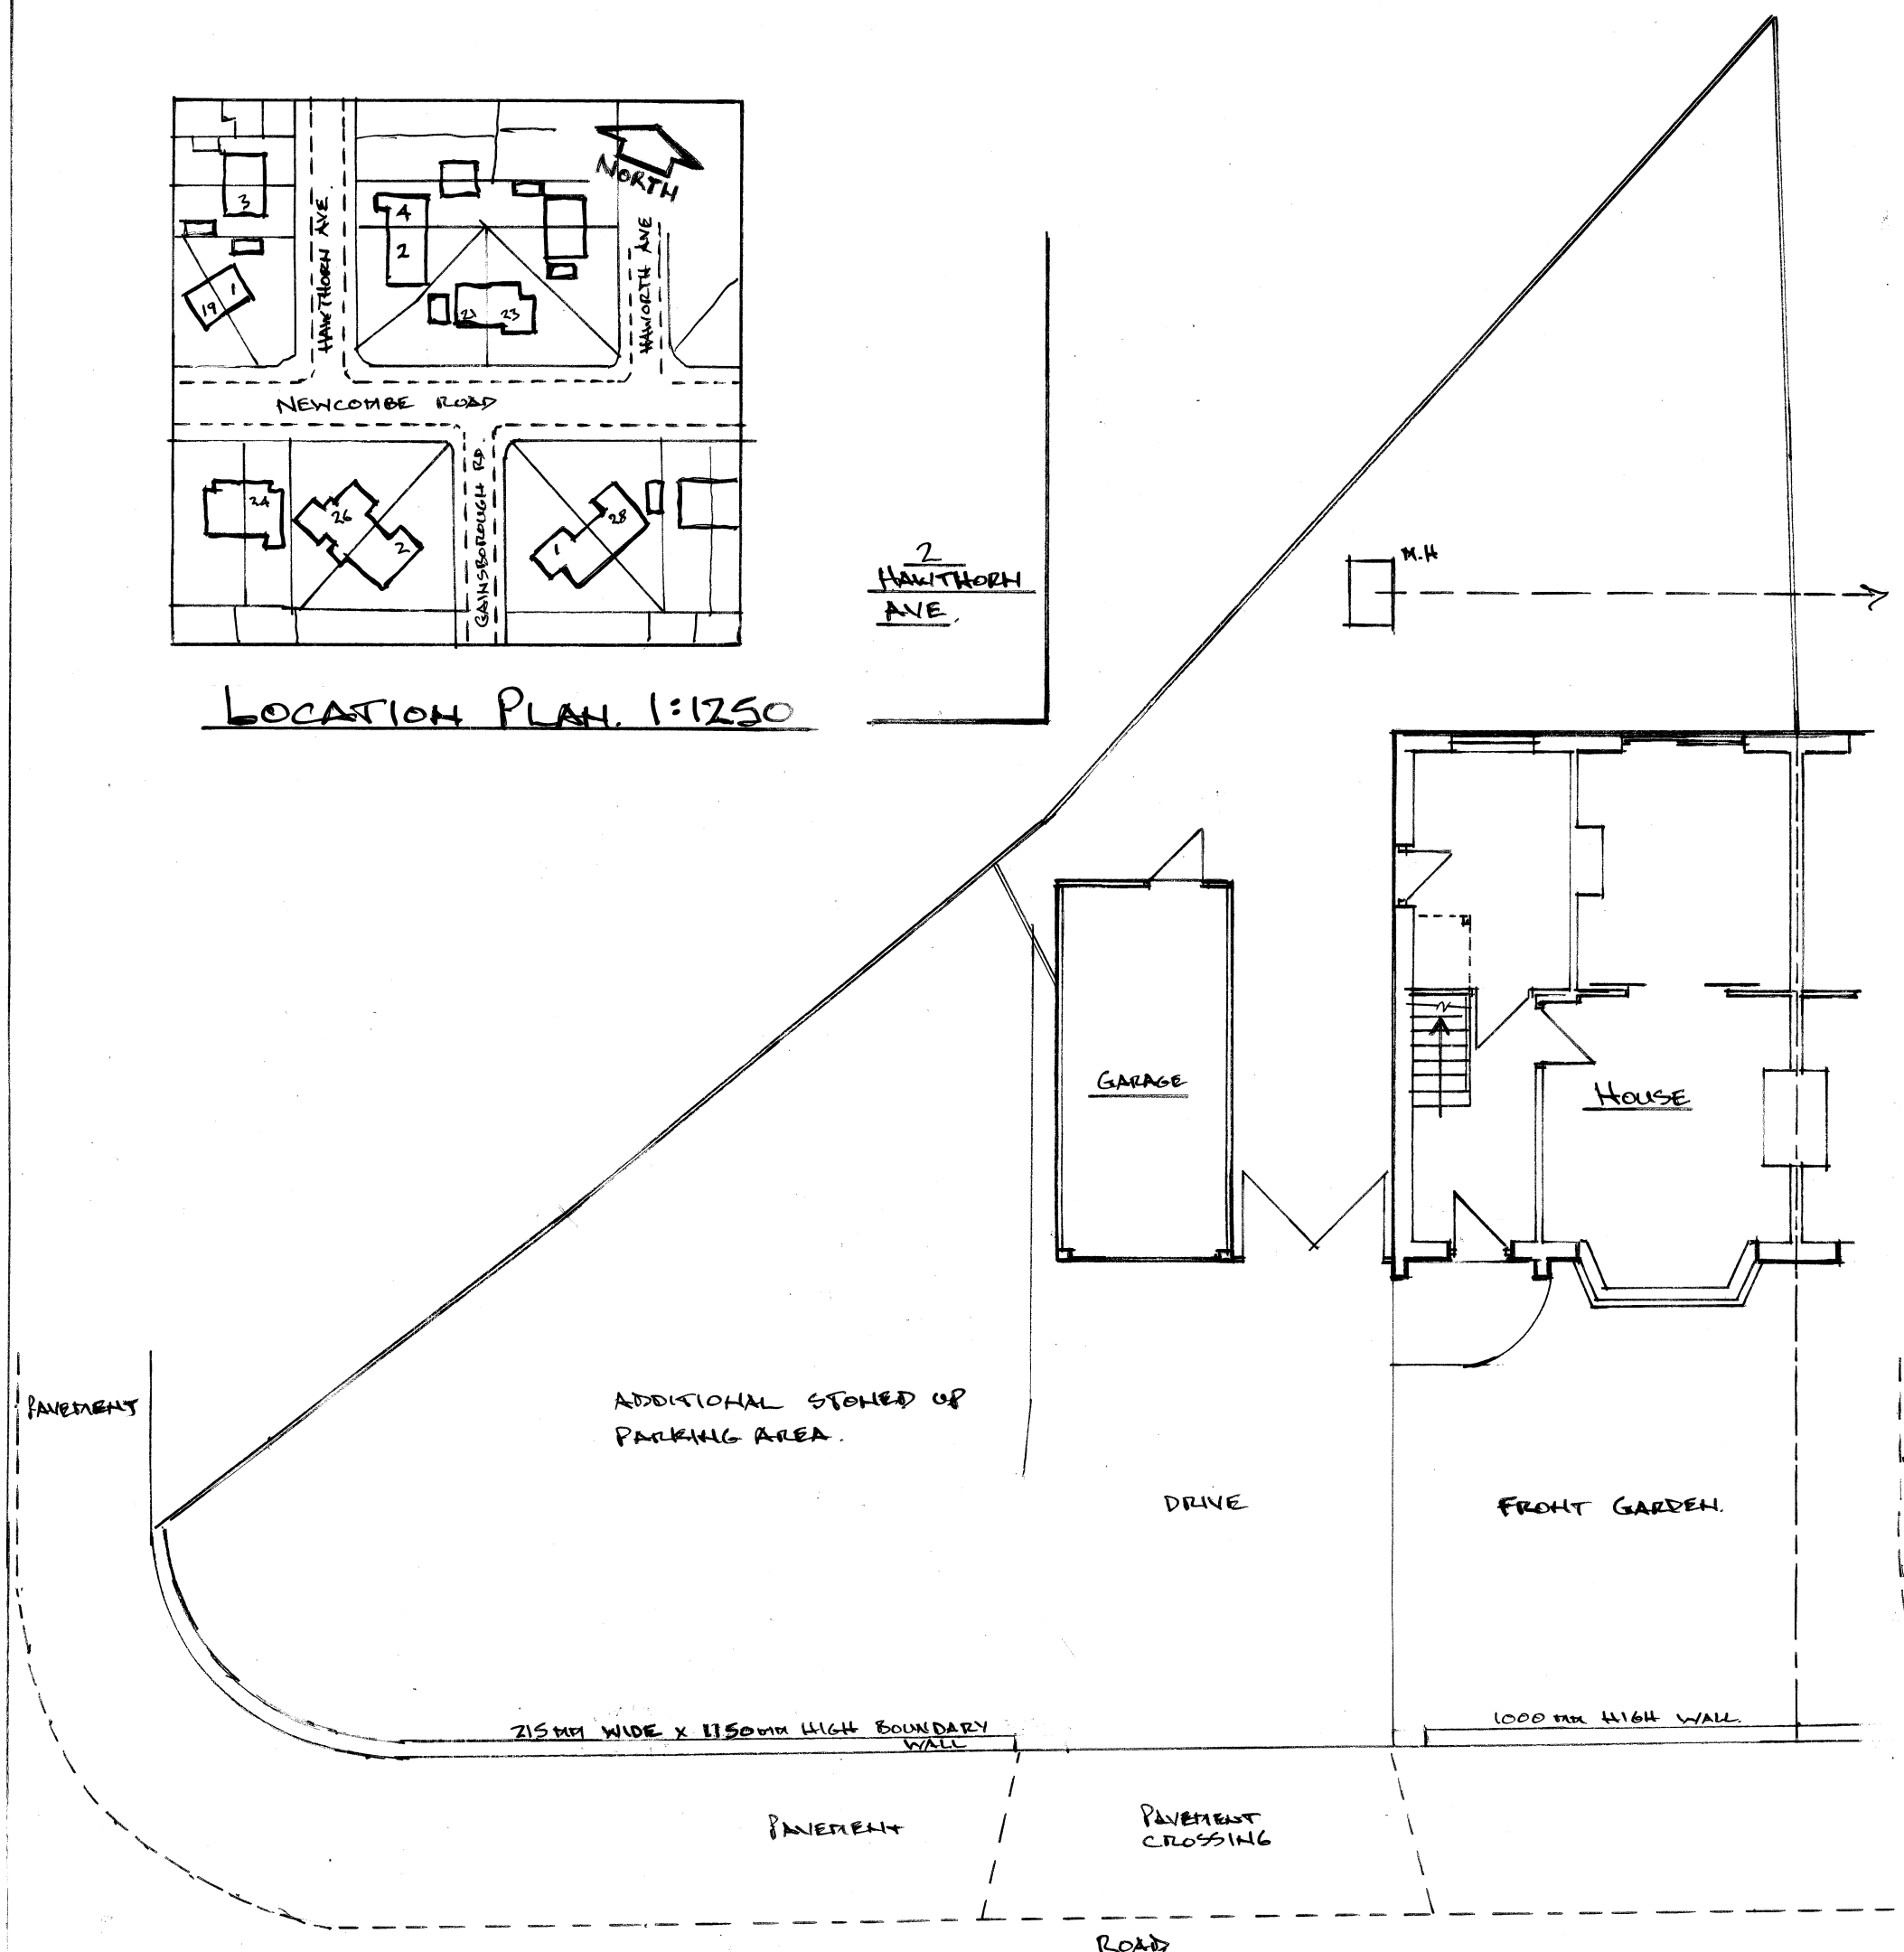


EXISTING SITE PLAN. 1:100

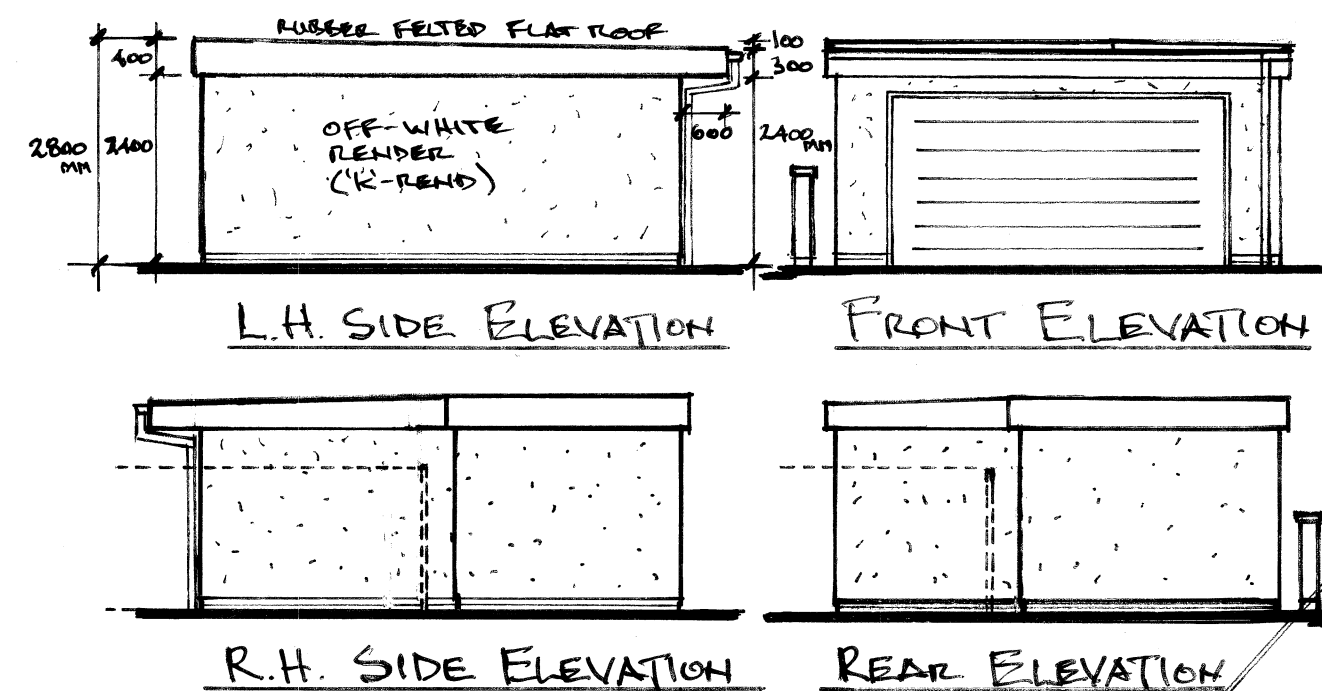

No. 2, Hawthorn Ave.

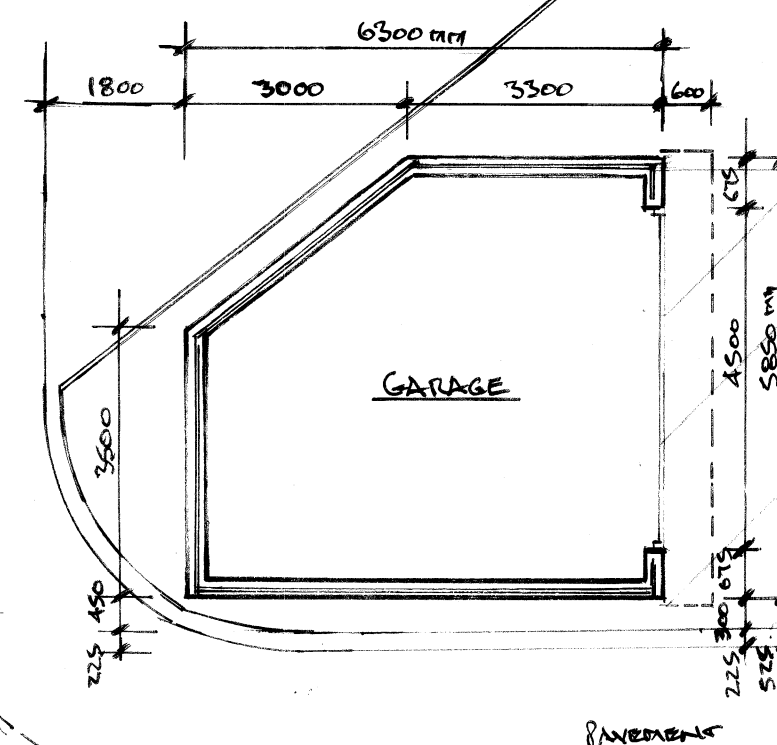

PROPOSED SITE
PLAN. 1:100

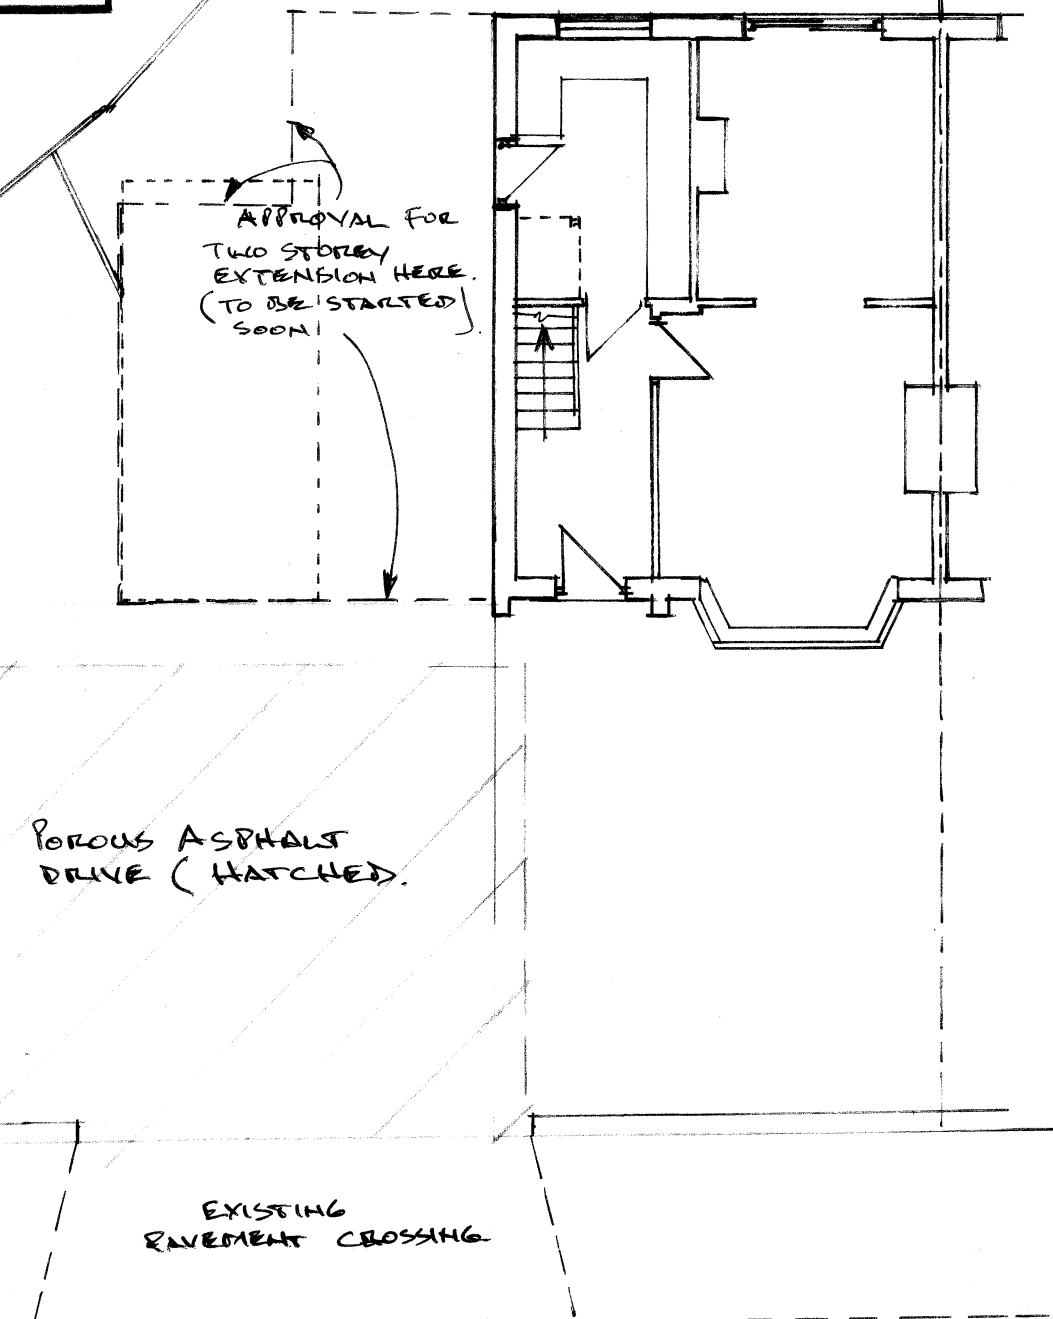

Architectural & Building Services

NEIL BUTTERWORTH

Tel:
Mobile: 07785 275483

89 Higher Ainsworth Road,
Radcliffe, Manchester M26 4JJ.

Job Title PROPOSED DETACHED GARAGE
ON LAND AT FRONT OF
21 NEWCOMBE ROAD, HOLCOMBE BROOK,
BURY, FOR MR D. ROGERS.

Drawing Title

Scale
1:100

Date
AUG-22

Drawn by
N.B.

Drawing No.
1