




This drawing is for the sole purpose of obtaining Planning Approval and not intended for Construction/Working drawings

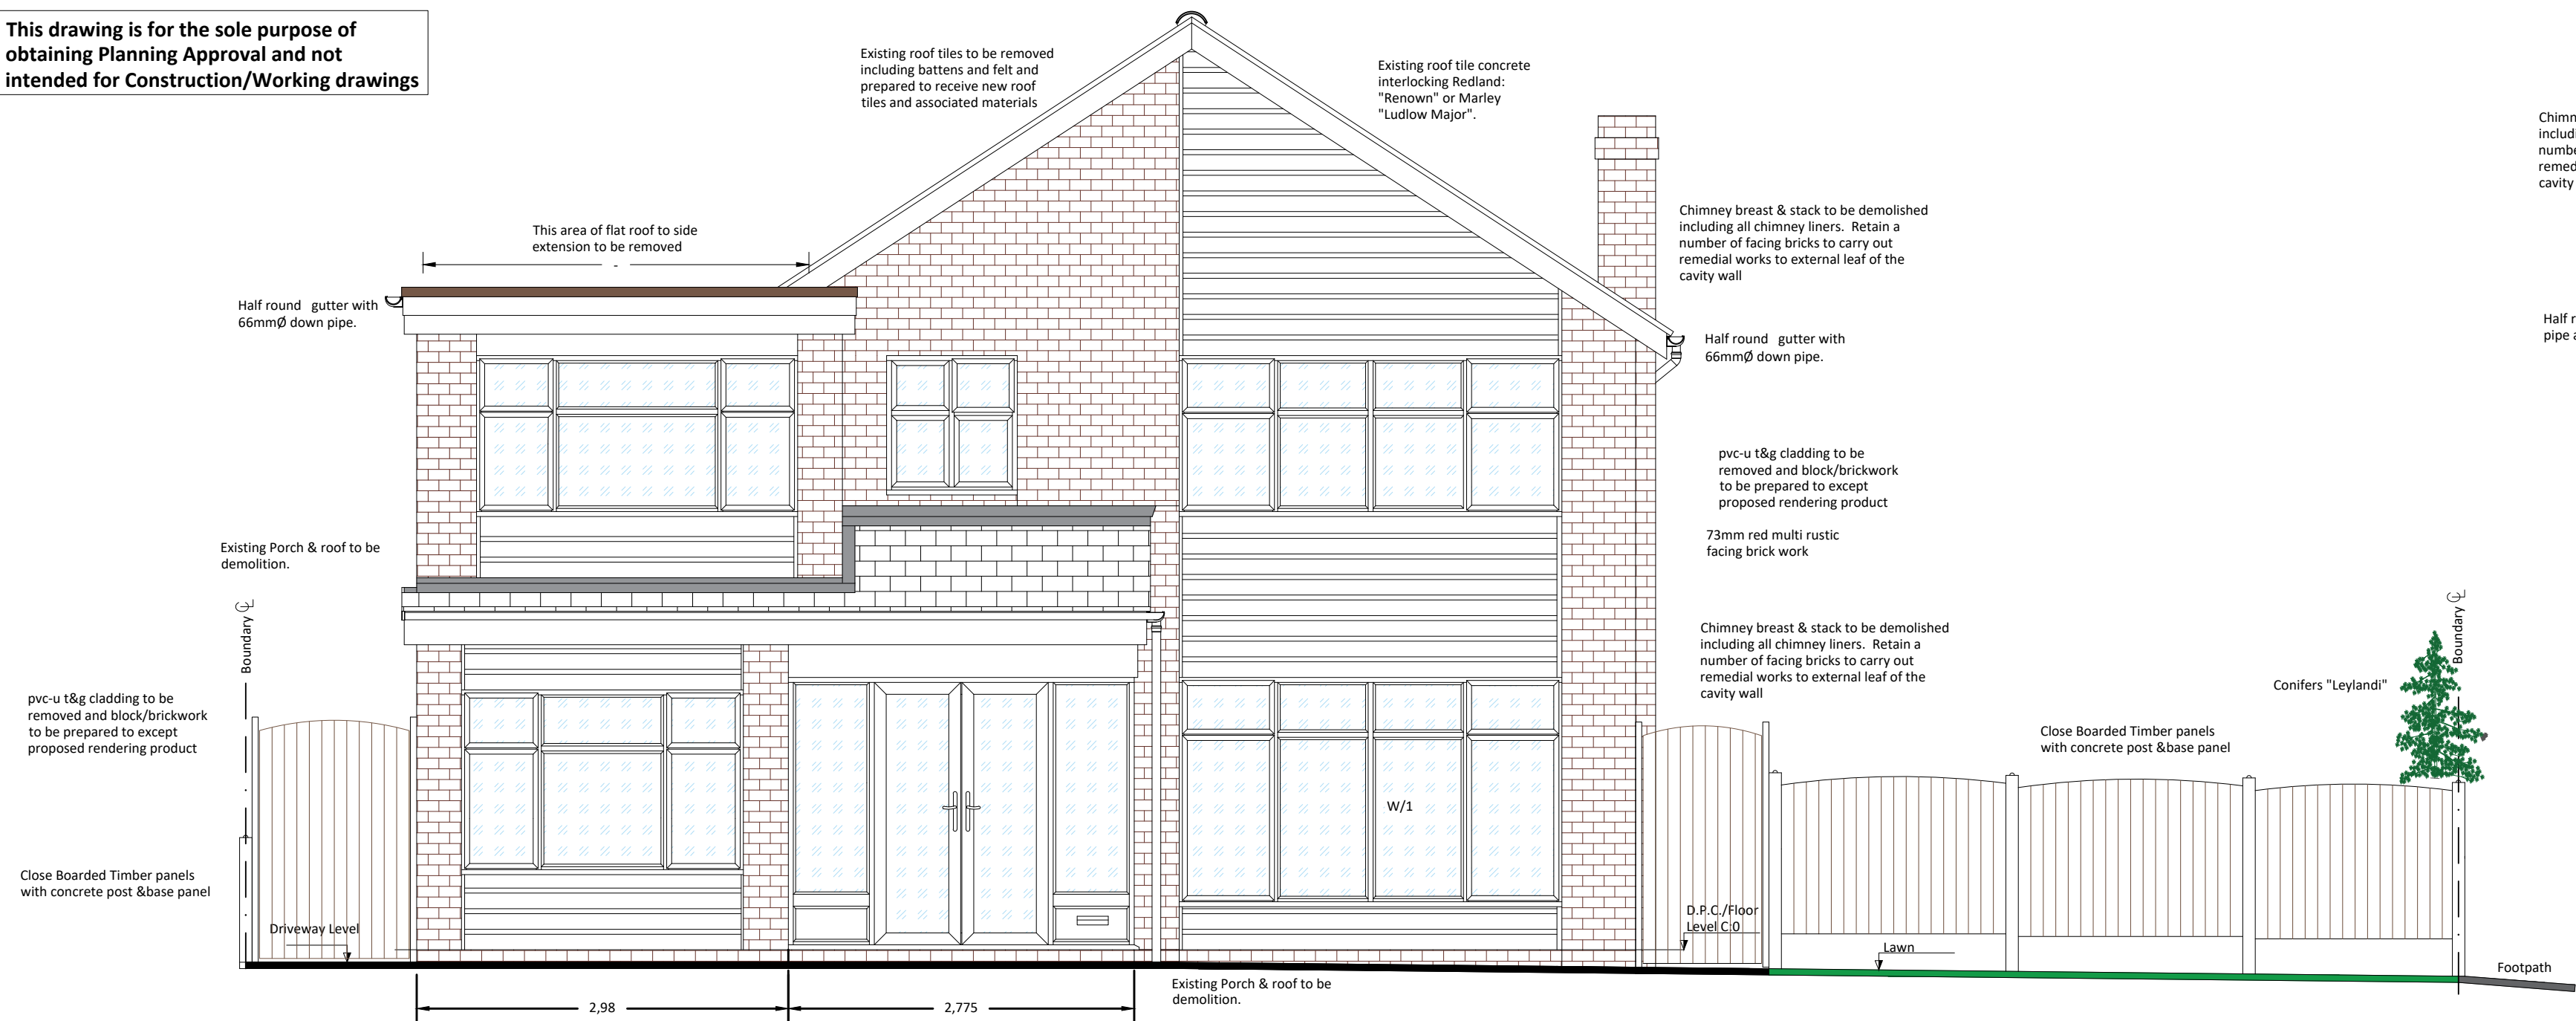


Existing West (Front) Elevation

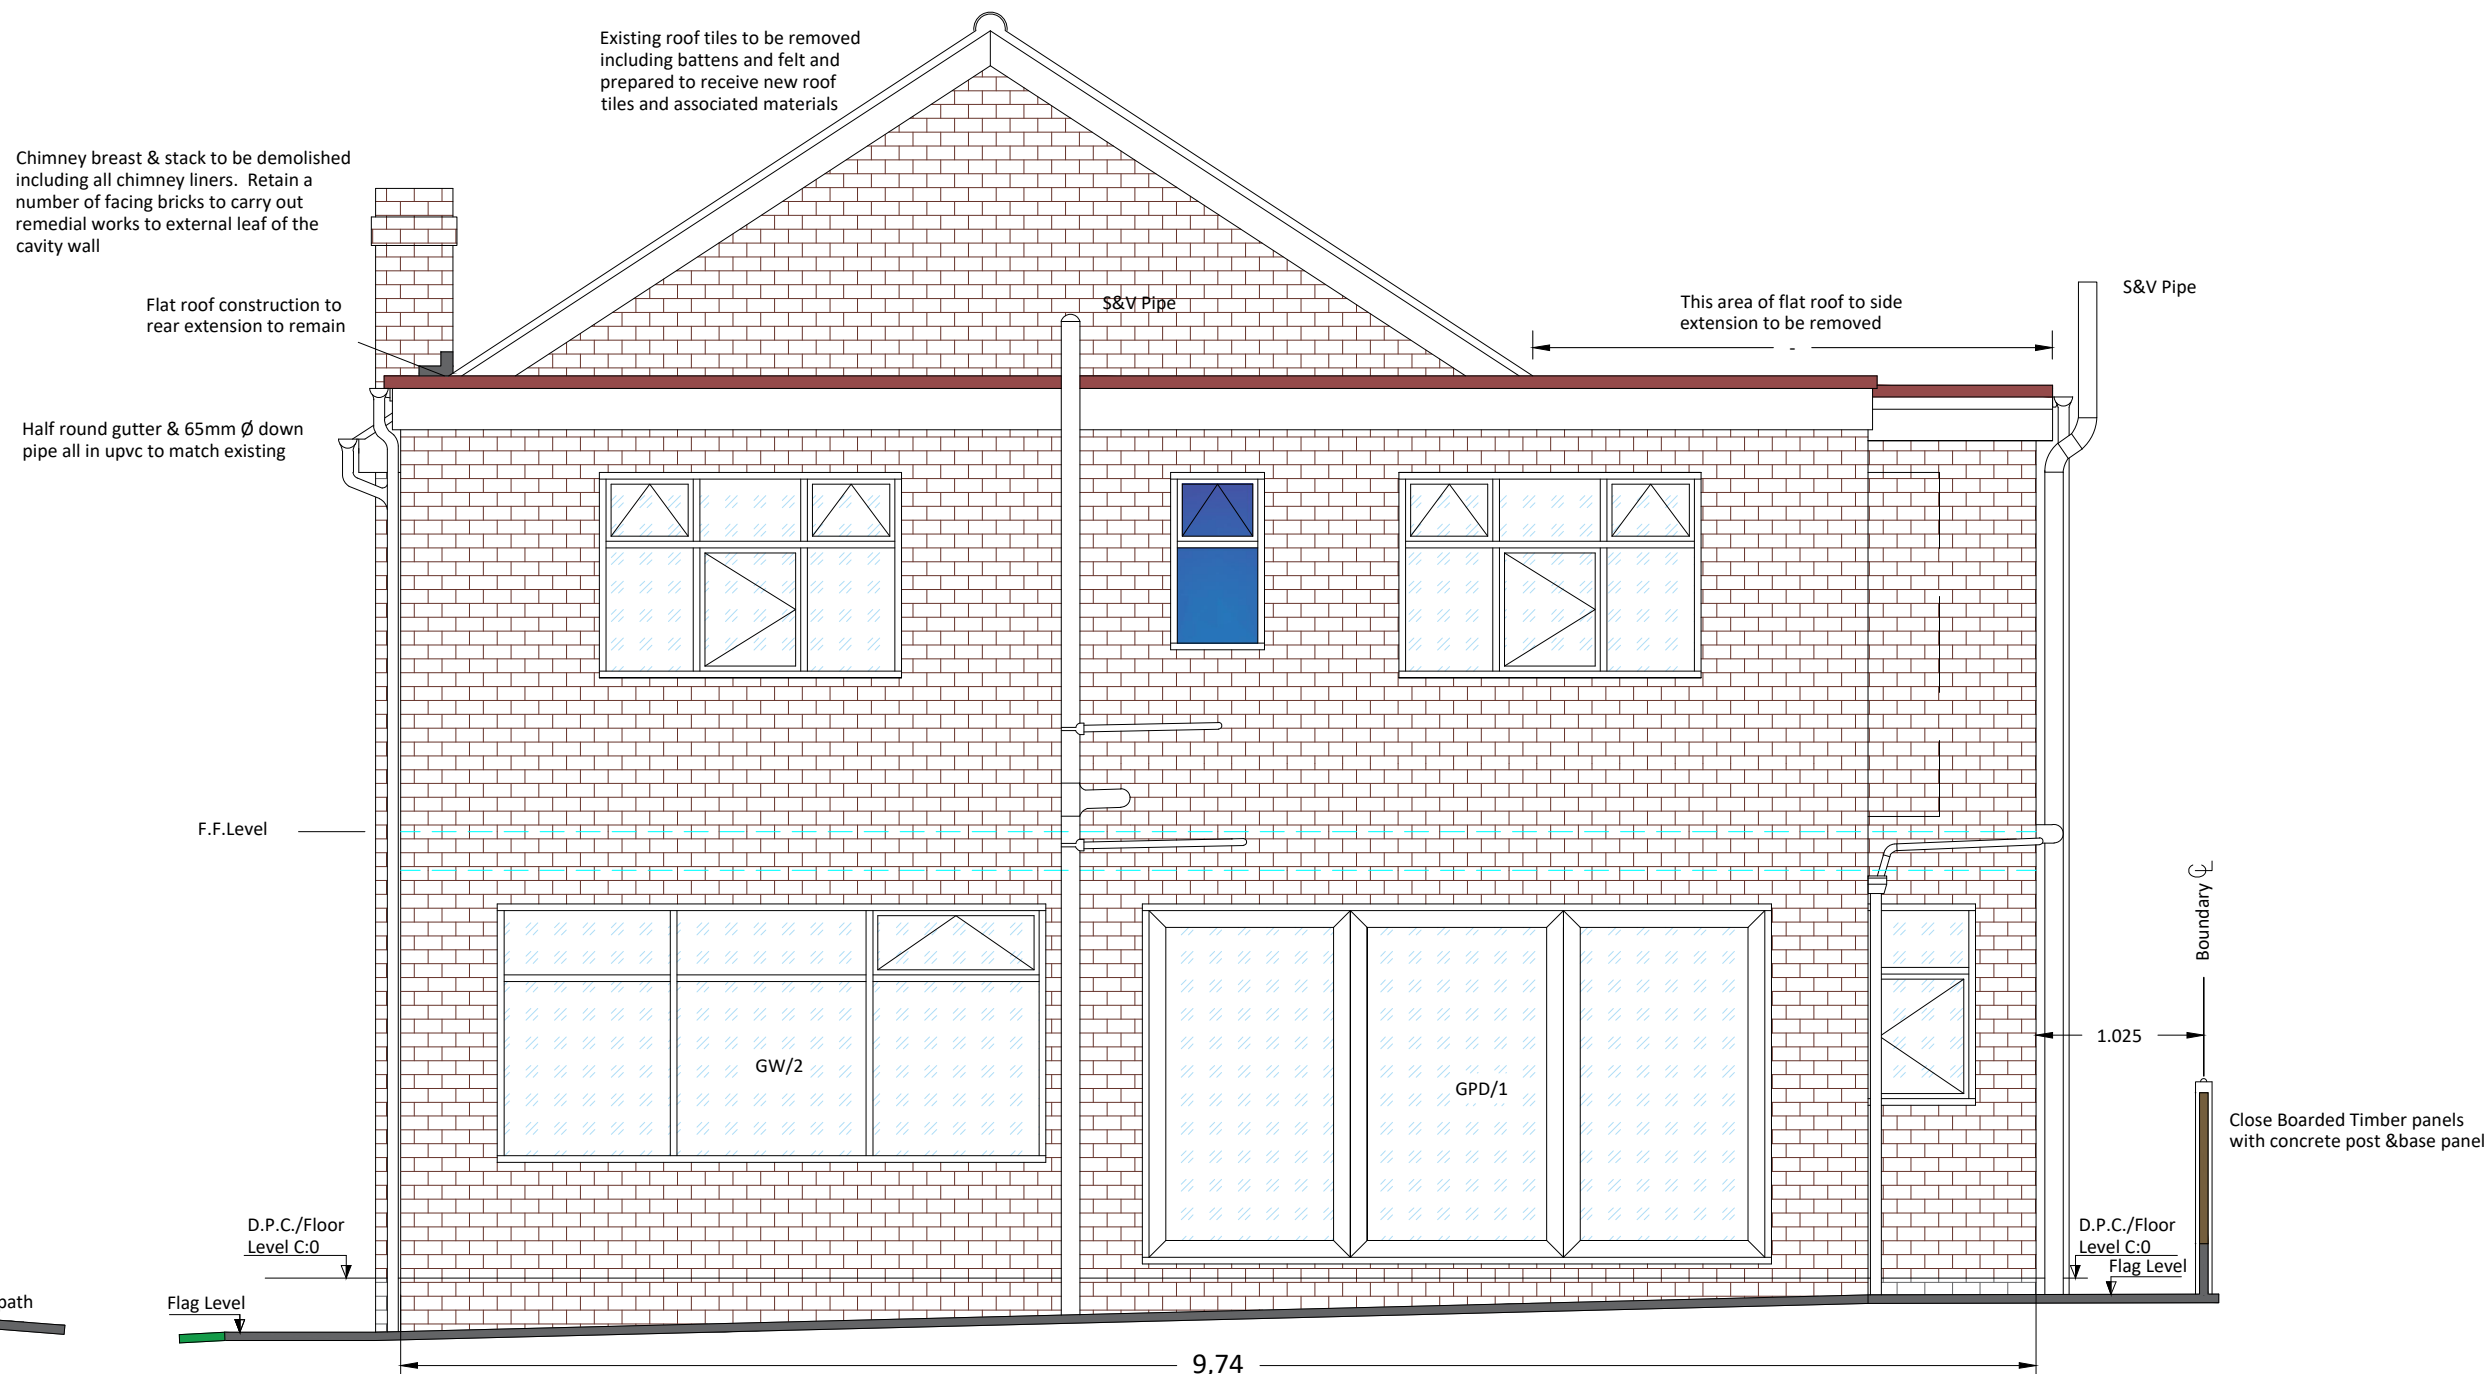

Existing East Rear Elevation


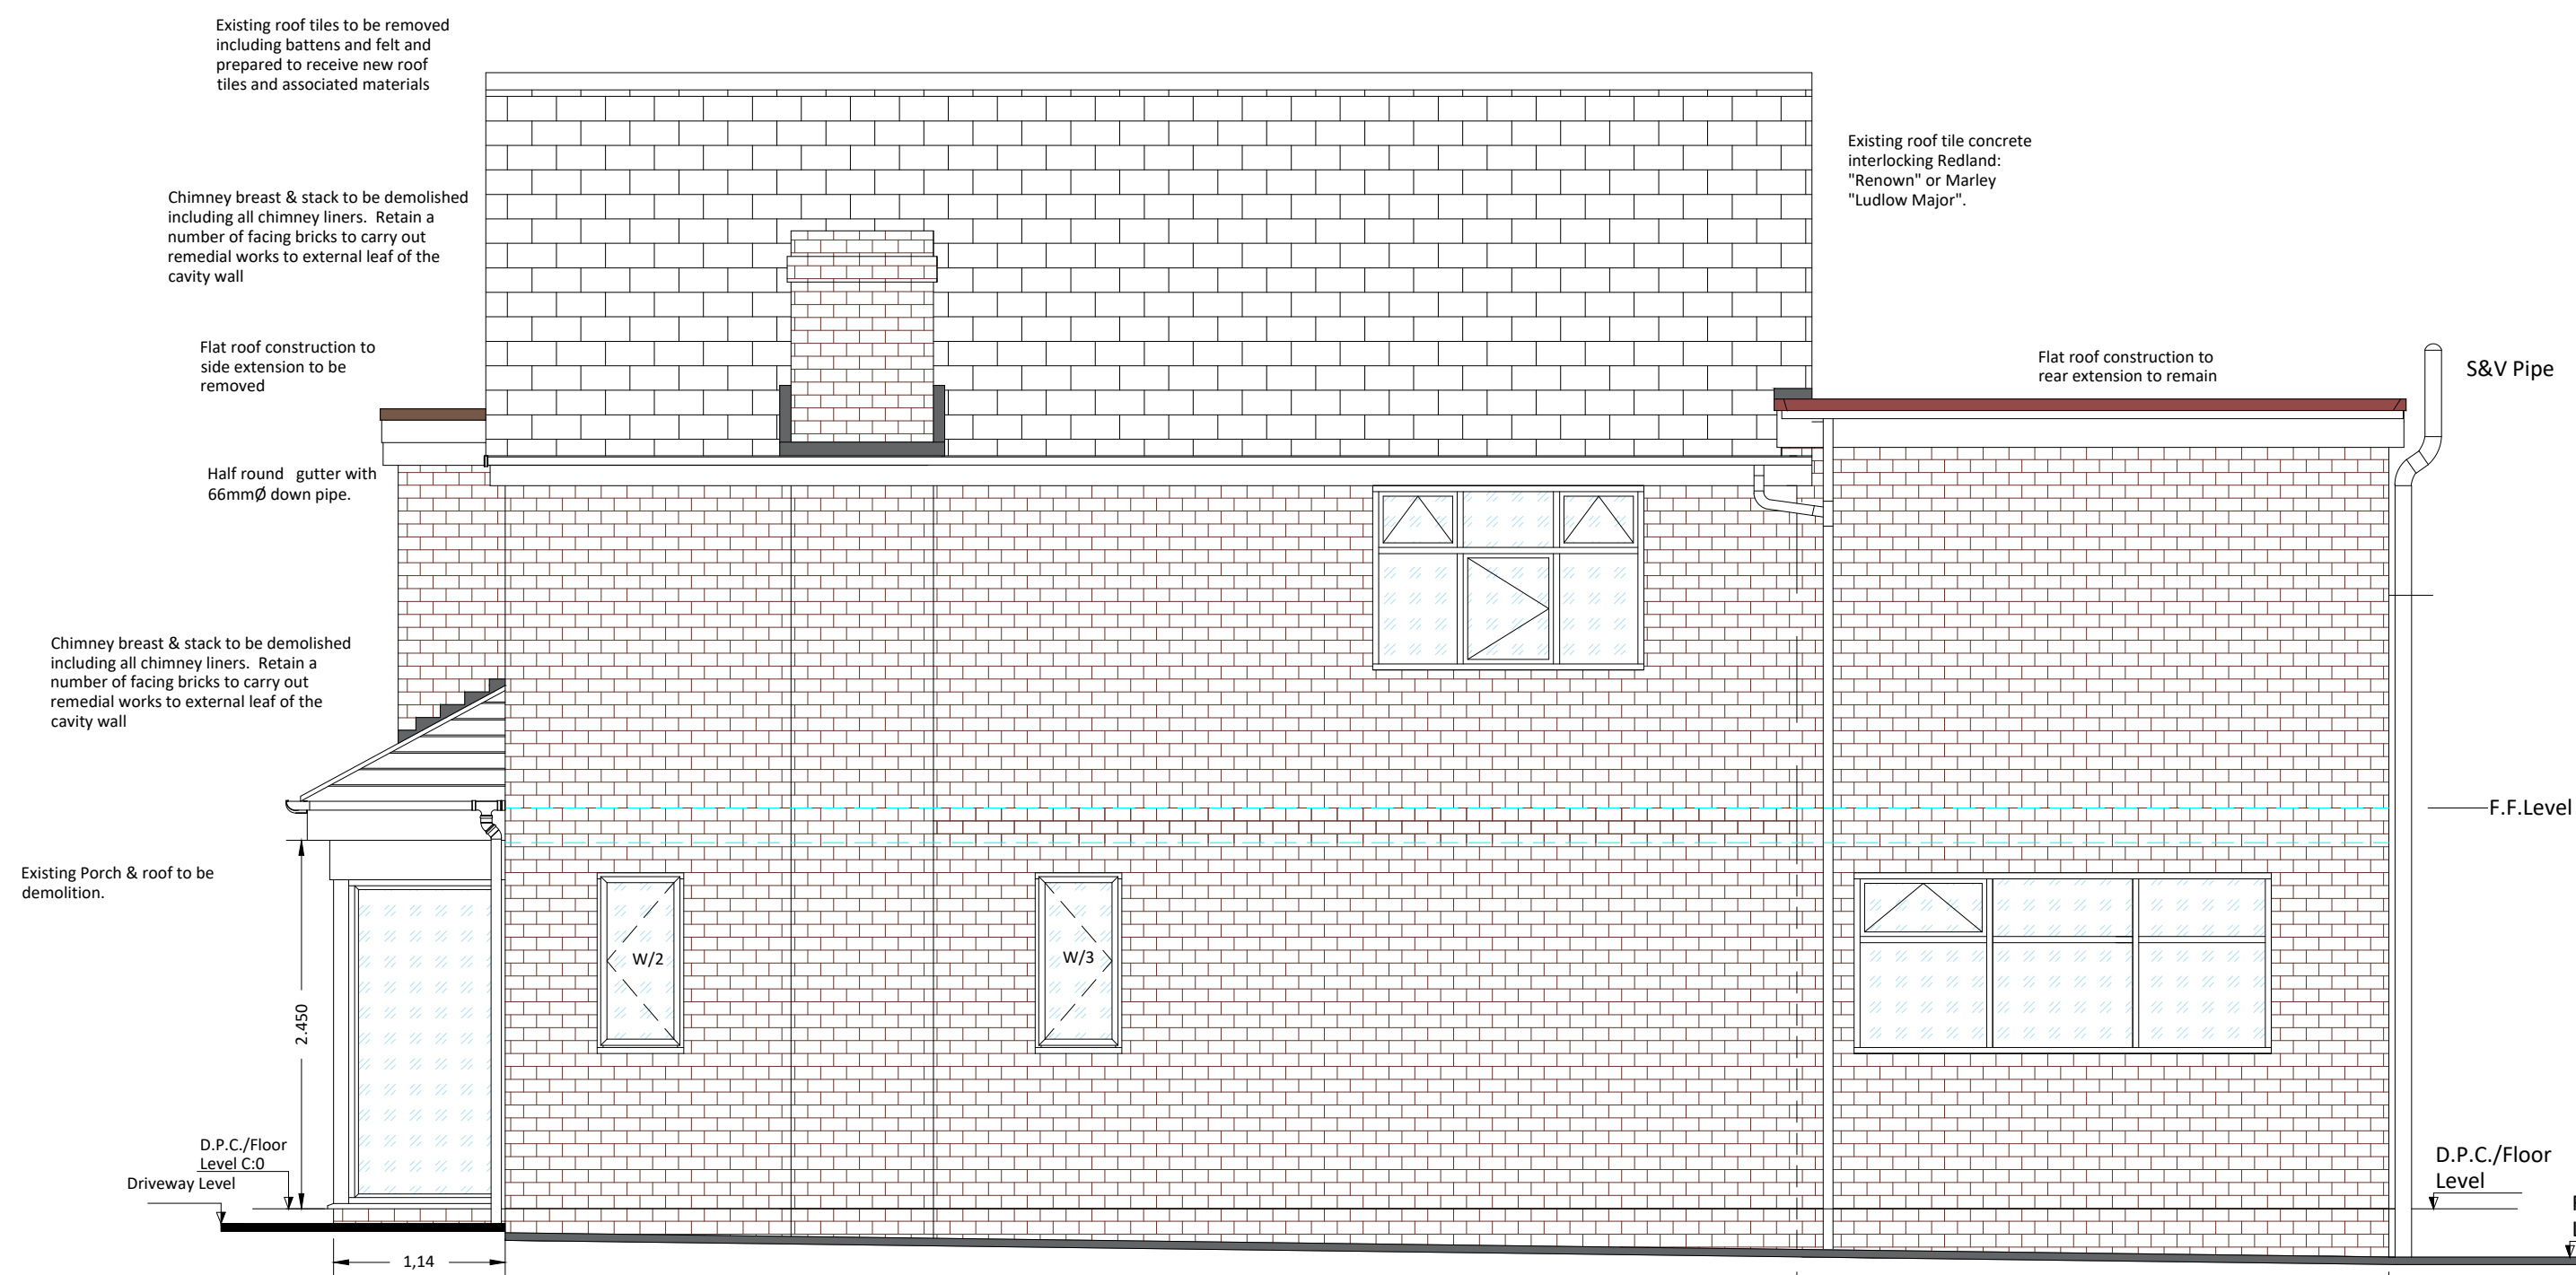


Existing South Side Elevation

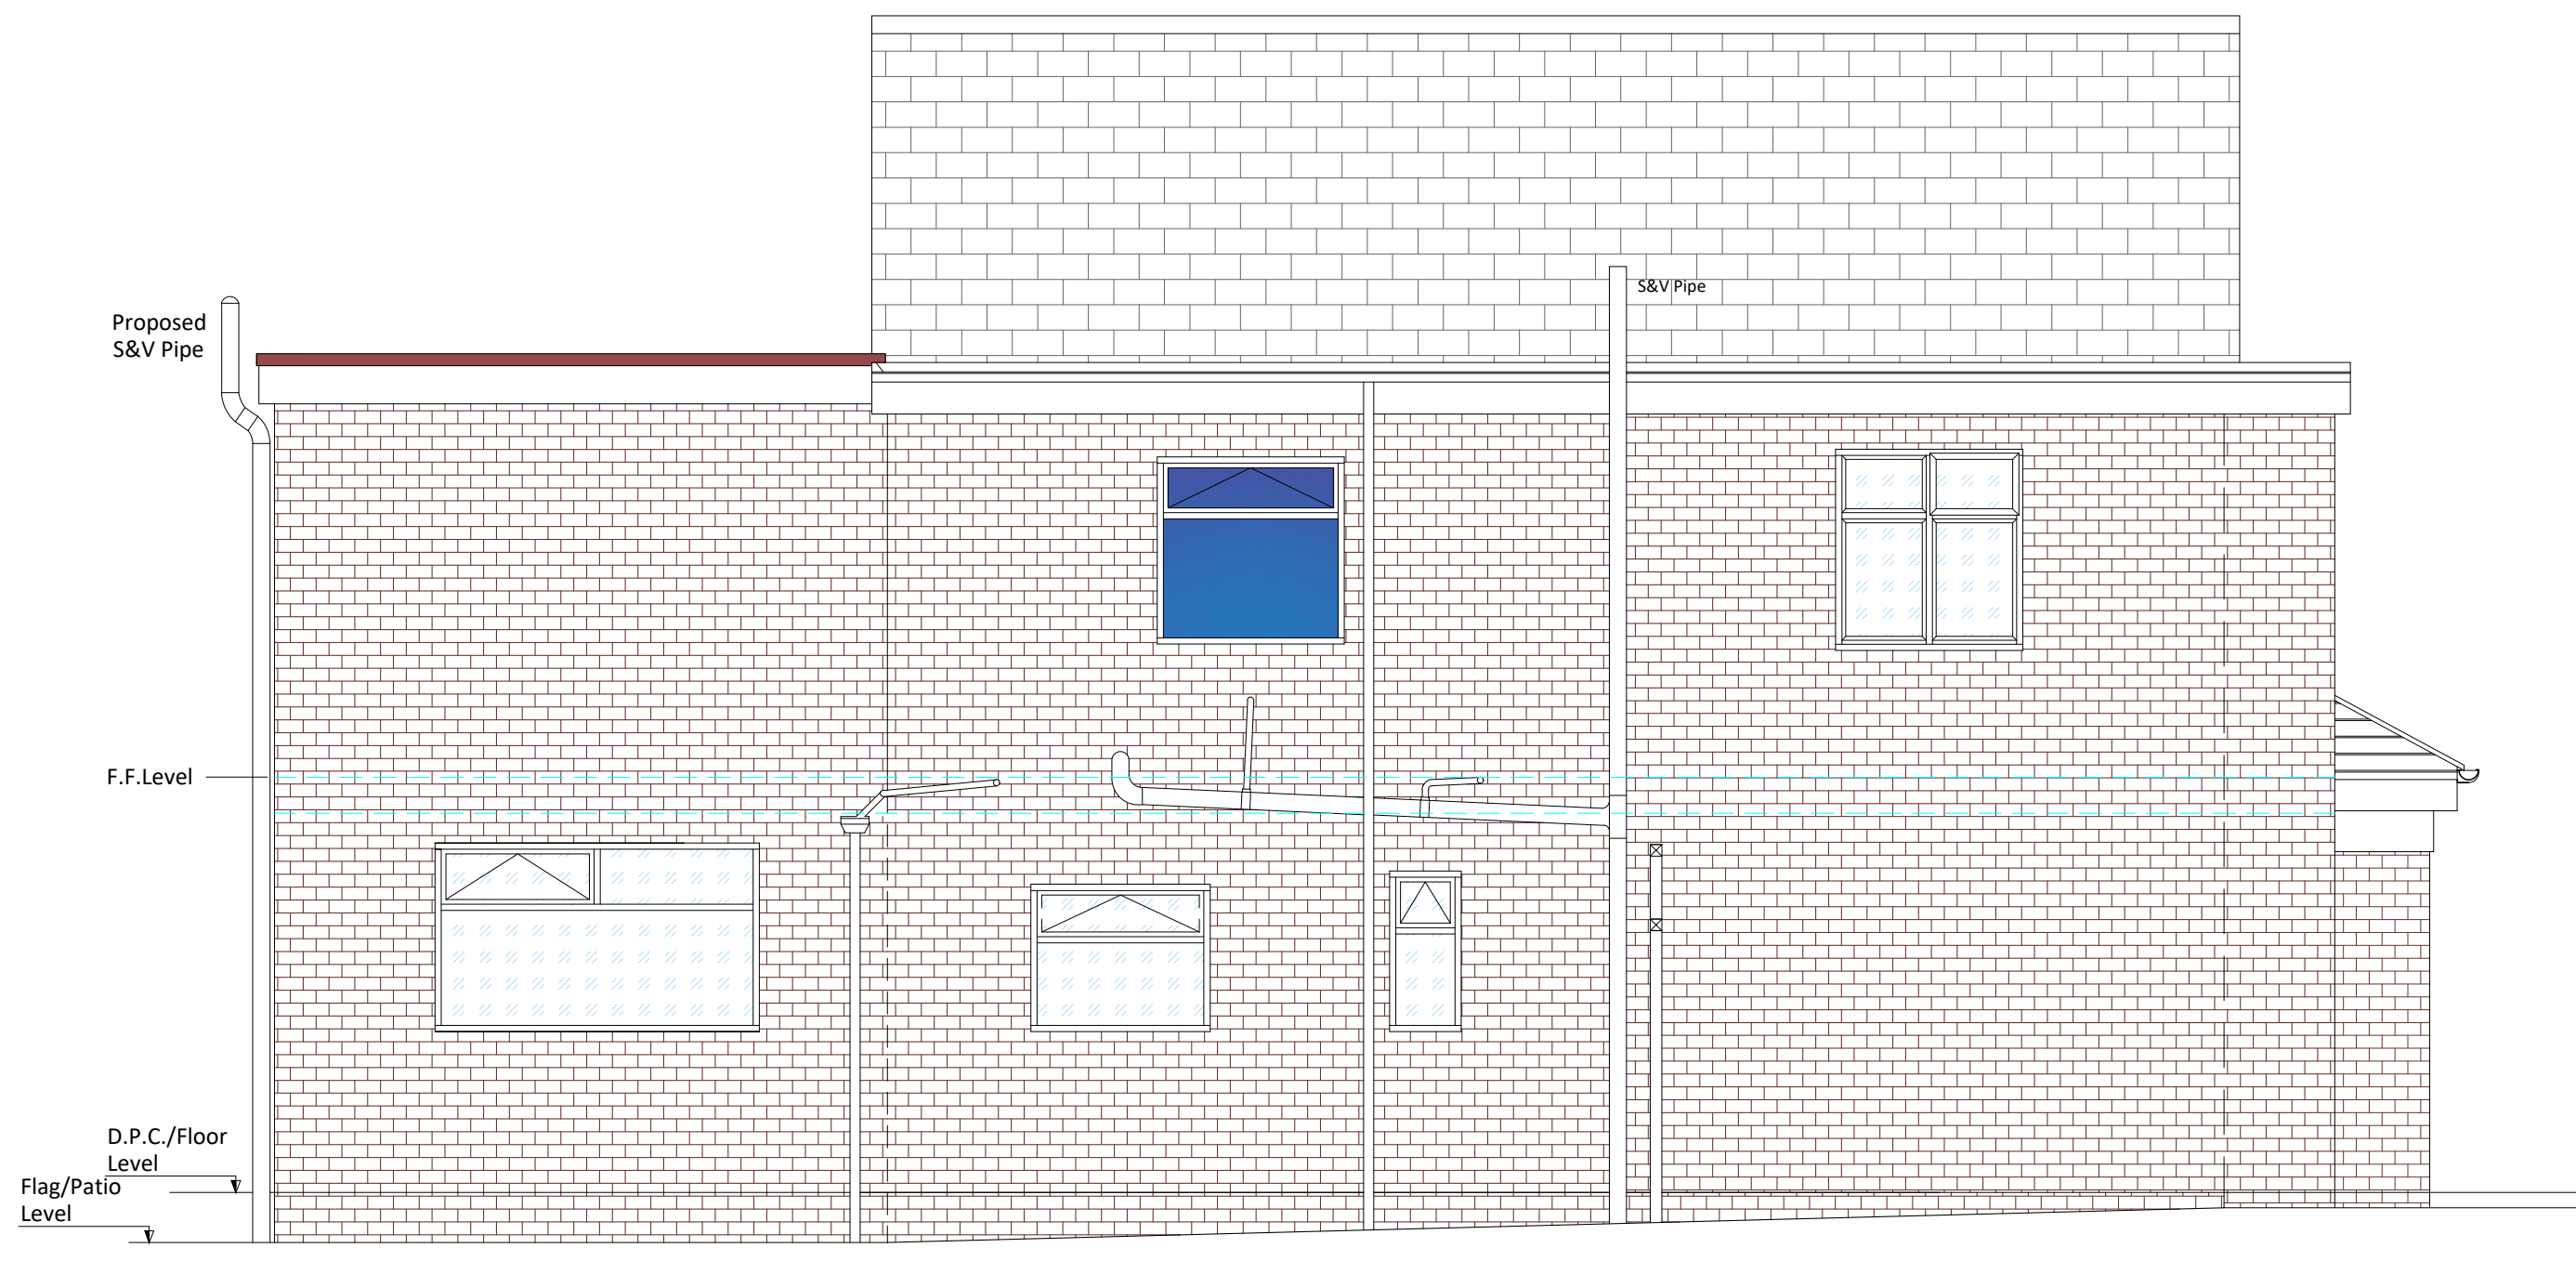

Existing North Side Elevation

Scale Bar : 1:50

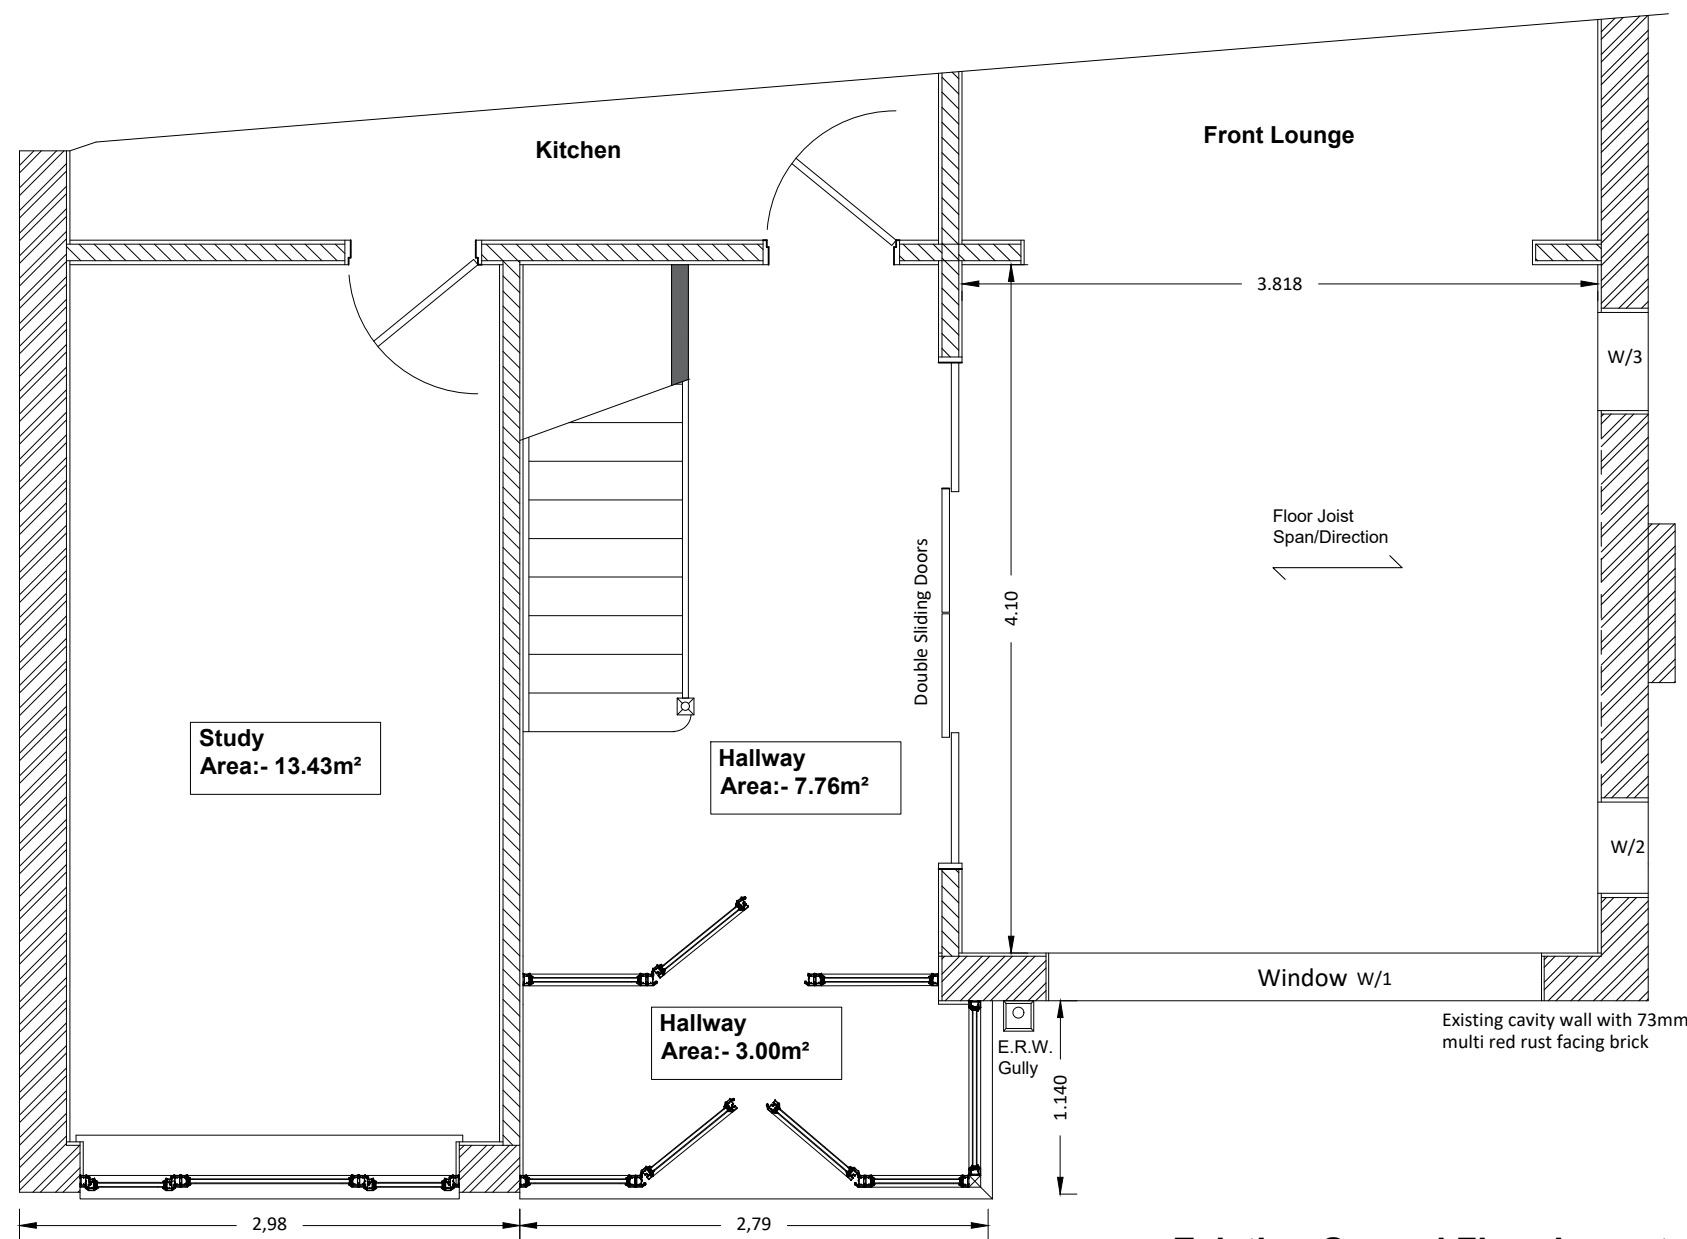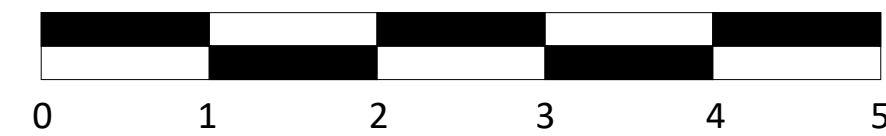

Existing Ground Floor Layout

D.P.Bertram
Building & Planning Solutions

15 Willow Drive, Charnock Richard,
Chorley, Lancashire. PR7 5NL
T:- 01257 793222 M:- 07751 324431 ,
E-mail bertypat@yahoo.co.uk

Client:- Mr .D. Stock
31 Hillingdon Road,
Whitefield, Bury.
M45 7QQ

Project:-
Proposal :- Removal of Flat Roof to Side
Elevation & Construct Pitched Roof
31 Hillingdon Road, Whitefield, Bury.
M45 7QQ

Drawing Title :-
Existing Elevations & Ground Floor Layout

Scale :- 1:50(A1)
Drawn By :- DPB
Date :- Mar 2022

Drawing No :- DPB/ DS /22 /05
Rev No :- A

Rev:A (30thMay22): Ground floor layout
added as requested .