



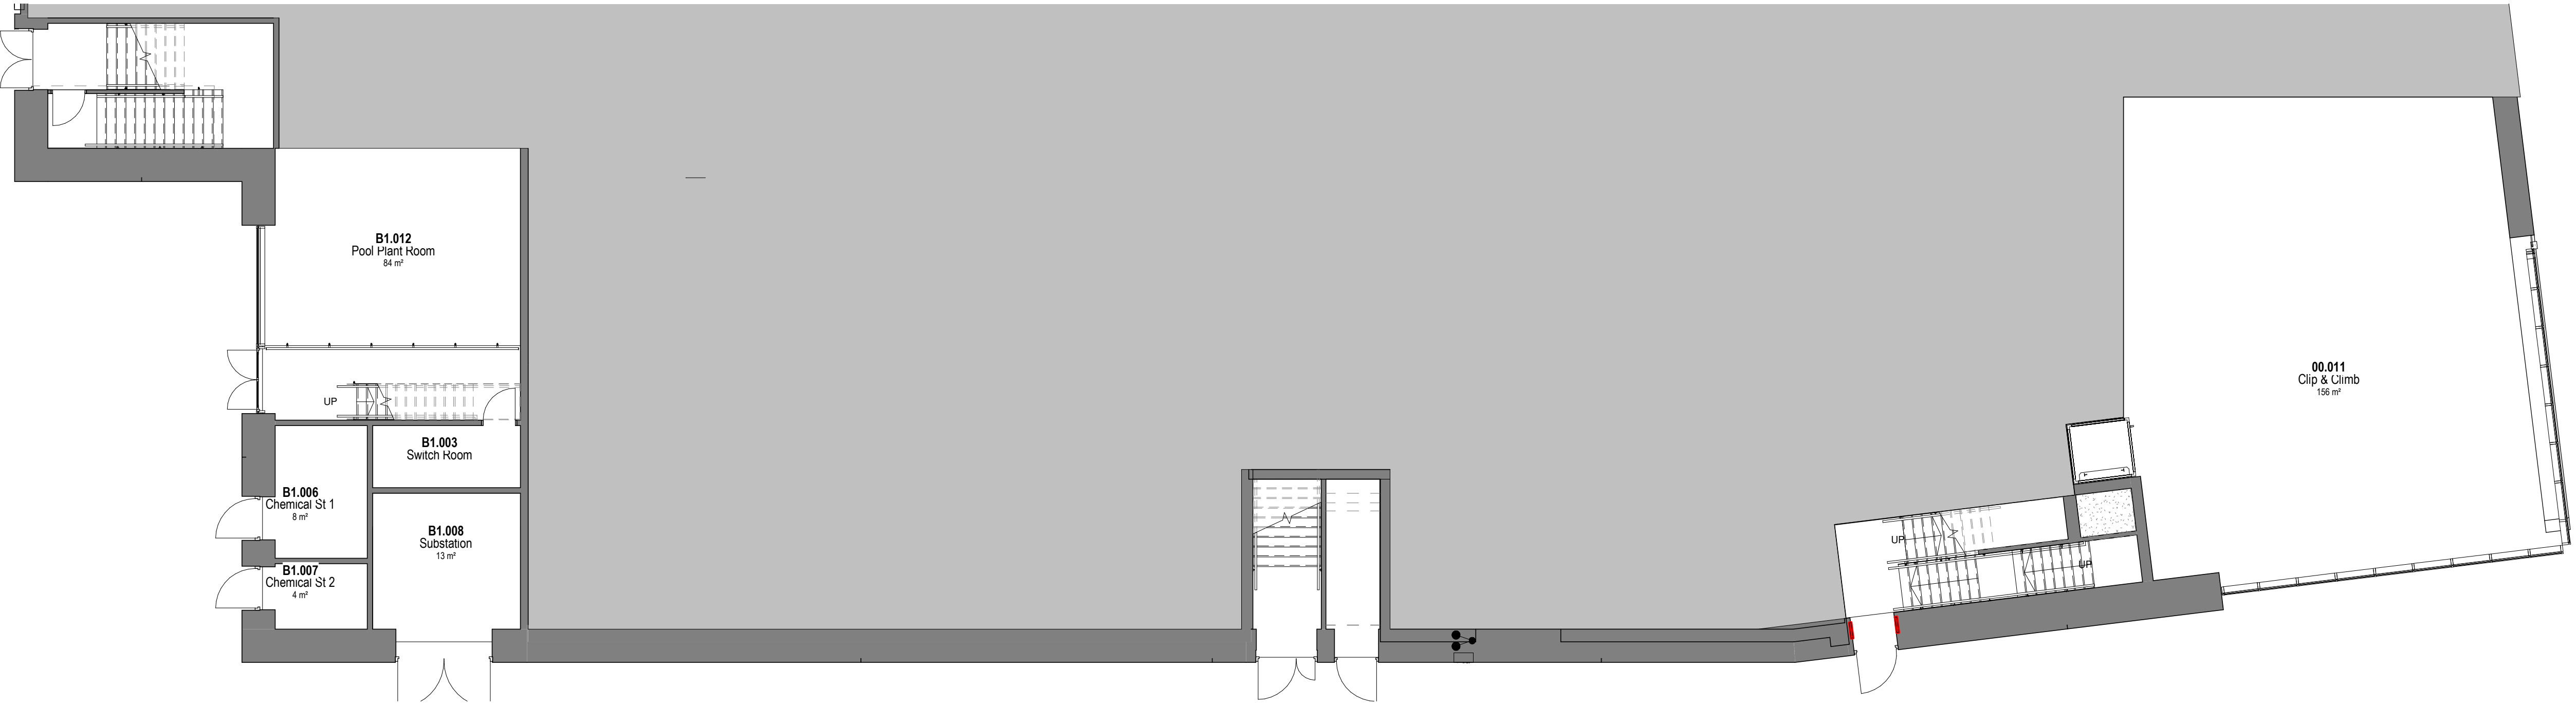

-02 - Basement GA



-01 - Lower Ground Floor GA

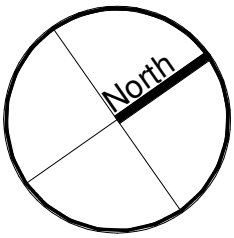

Notes
The Contractor is to check all dimensions and conditions on site before commencing. Do not scale from this drawing.
This drawing remains the copyright of POZZONI Architecture Ltd.

Scale Bars		TO BE USED ONLY AS GUIDANCE			
1:100	mm	0	1000	2000	3000
1:200	mm	0	1000	2000	3000
1:500	M	0	10	20	30
1:1250	M	0	10	20	30

P11	Stage 3 update.	JAW	01.02.23
P10	Stage 3 Issue.	JAW	13.10.22
P09	Lower Ground level added	RJF	04.08.22
P08	Updated to suit structural coordination	RJF	04.08.22
P07	Updated to suit elevation changes.	DAS	21.04.22
P06	Updated to suit client comment. Clip and Climb adjusted.	DAS	14.04.22
P05	Updated following client comment. Building footprint updated + Stair 1 updated.	DAS	07.04.22
P04	Updated to suit client comment. Drawing reference updated.	DAS	21.01.22
P03	Updated following Design Review. Community room relocated, along with retail and associated accommodation.	DAS	16.12.21
P02	Updated to suit client comments - consultation room and waiting added, store reduced to compensate.	DAS	30.11.21
P01	Further detail added.	DJ	16.11.21
Rev	Description	By	Date

Client: VINCI Construction UK Ltd

Job: Radcliffe Hub

Drawing: Basement & Lower Ground Floor Plans

Ref: P11

Rev: P5860 1201

Scale: 1 : 100

Date: 11/02/21

2D Coord: DM

2D Coord: DAS

Approved: DAS

Planning: Design

Tender: Contract

Construction: As Built

pozzoni

10-12 Emerald Street
London
WC1N 3QA

Woodville House
2 Woodville Road
Altrincham
WA14 2FH

+44 20 7078 0079
architects@pozzoni.co.uk

+44 161 928 7848
www.pozzoni.co.uk