


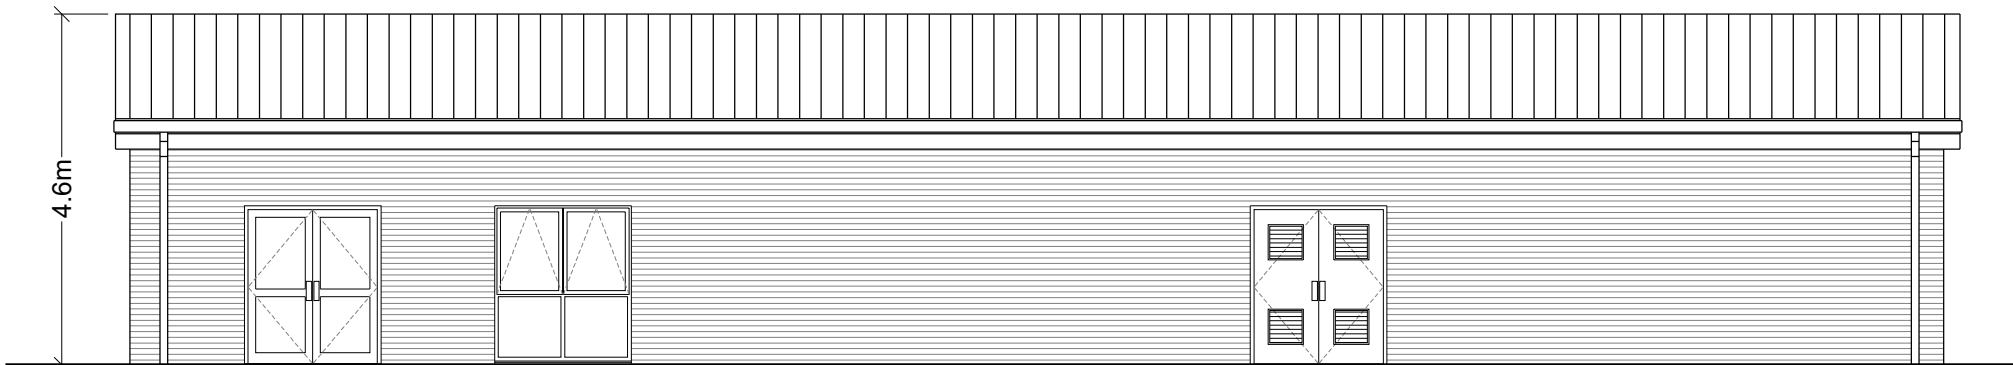


Elevation 1 - South




Elevation 2 - East



Elevation 3 - North

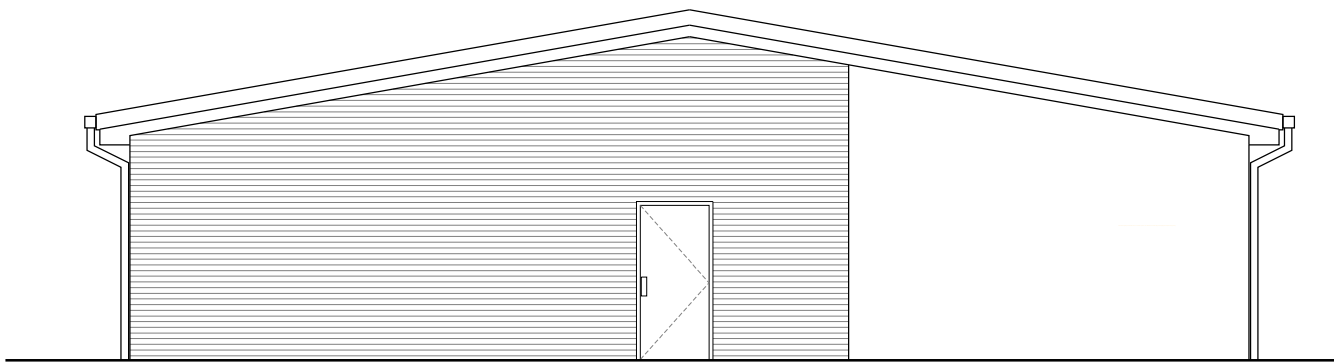

Elevation 4 - West

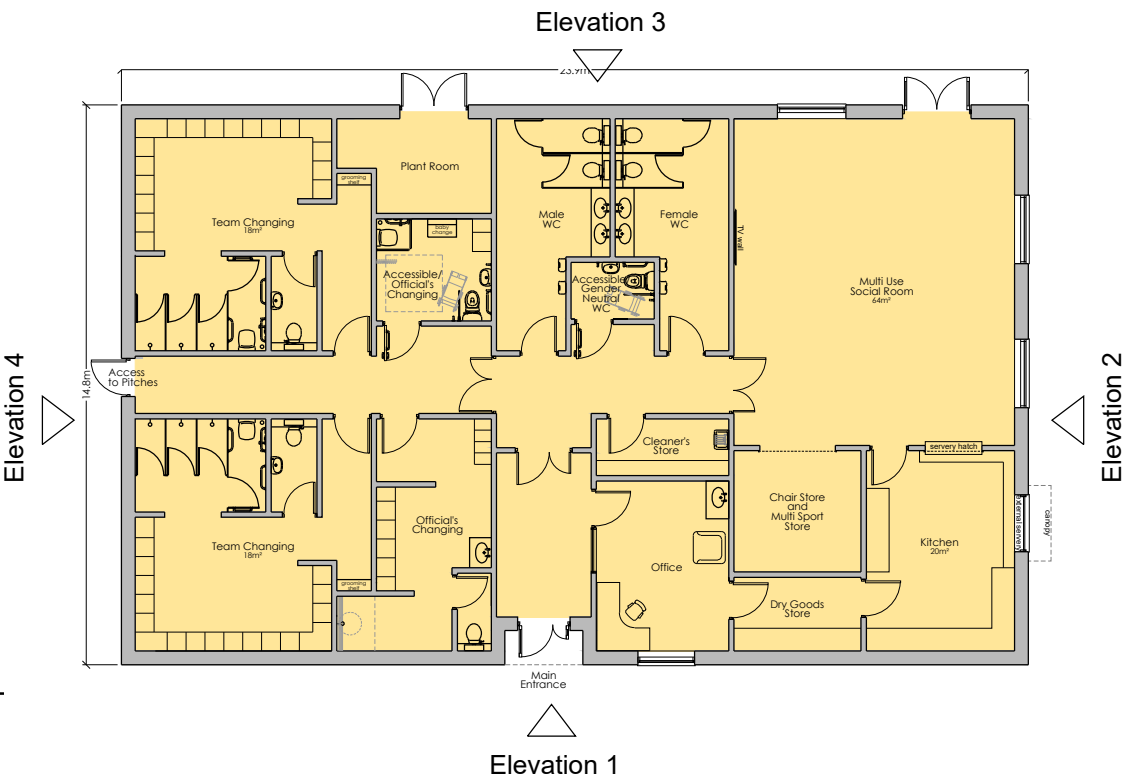

Copyright Notice: This drawing is the copyright of Steve Wells Associates and shall not be reproduced without permission. © 2022 Dwg. Purpose Planning				Proposed Pavilion and AGP at Redbank Playing Fields Radcliffe M26 3RH	Bury Council Dwg. Title Proposed Floor Plan Option E
	No.	Revision / Issue	Date		

.....SWA TITLE BLOCKS AND LOGOS/Steve-Wells-Associates-logo.jpg

Churchill House, Mill Hill, Pontefract, West Yorkshire,
WF8 4HY t : 01977 797258 e: mail@stevewells-associates.com

Dwg. No.		Rev.	
205-080-1005			
Scale	Date		
1:100 @ A3	April 2022		
Drawn by	Checked		
GSB	DKW		