



This drawing is to be read in conjunction with all relevant Architectural Structural Engineers, Mechanical Engineers, Electrical Engineers and Specialists drawings and specifications.

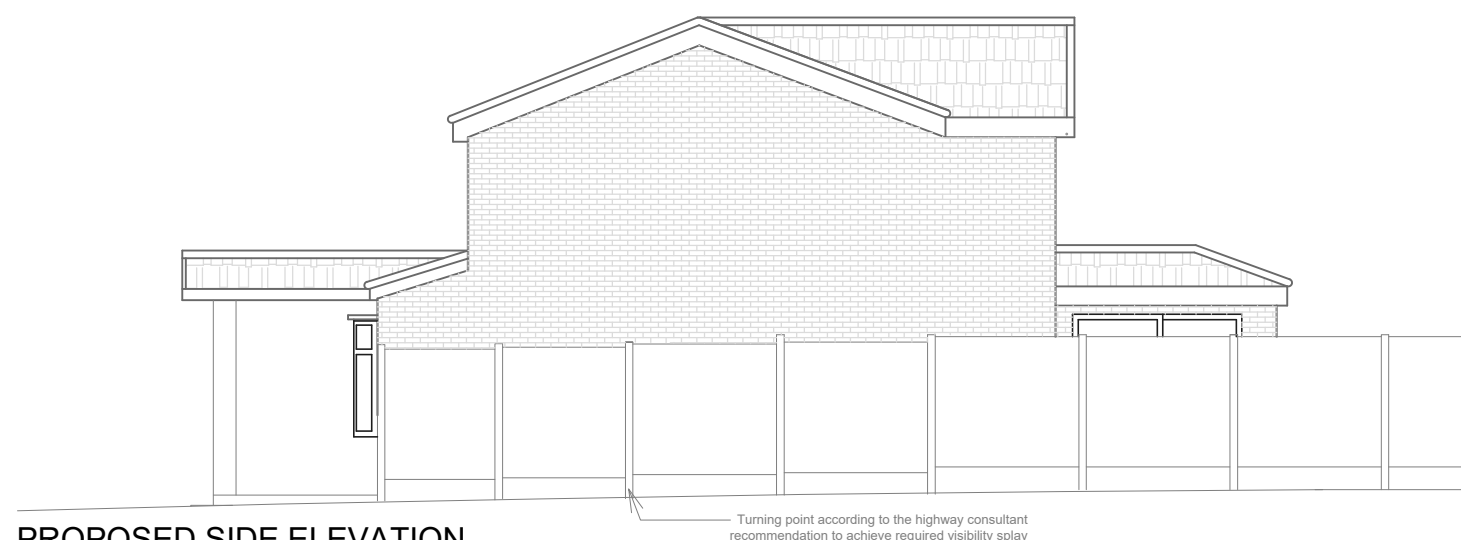

PROPOSED SIDE ELEVATION
Incl. BOUNDARY (EAST)

— Turning point according to the highway consultant recommendation to achieve required visibility splay

 

Planning Services
email: ipsuk@live.co.uk

2A Cook Street,
Bury, Lancashire,
BL9 0RP,
0161 8717405

Proposed Site plan and Elevation
of 17 Bloomfeild Drive, Bury, BL9 8JX

Scale :1 : 100 on A3

All Dimensions in Meters

Ref:: IPS/R/17/BL98JX

Date : 13/11/2024

REV:

SHT5 of 5

Proposal