


1 PROPOSED BUILDING LAYOUT

Scale: 1:50

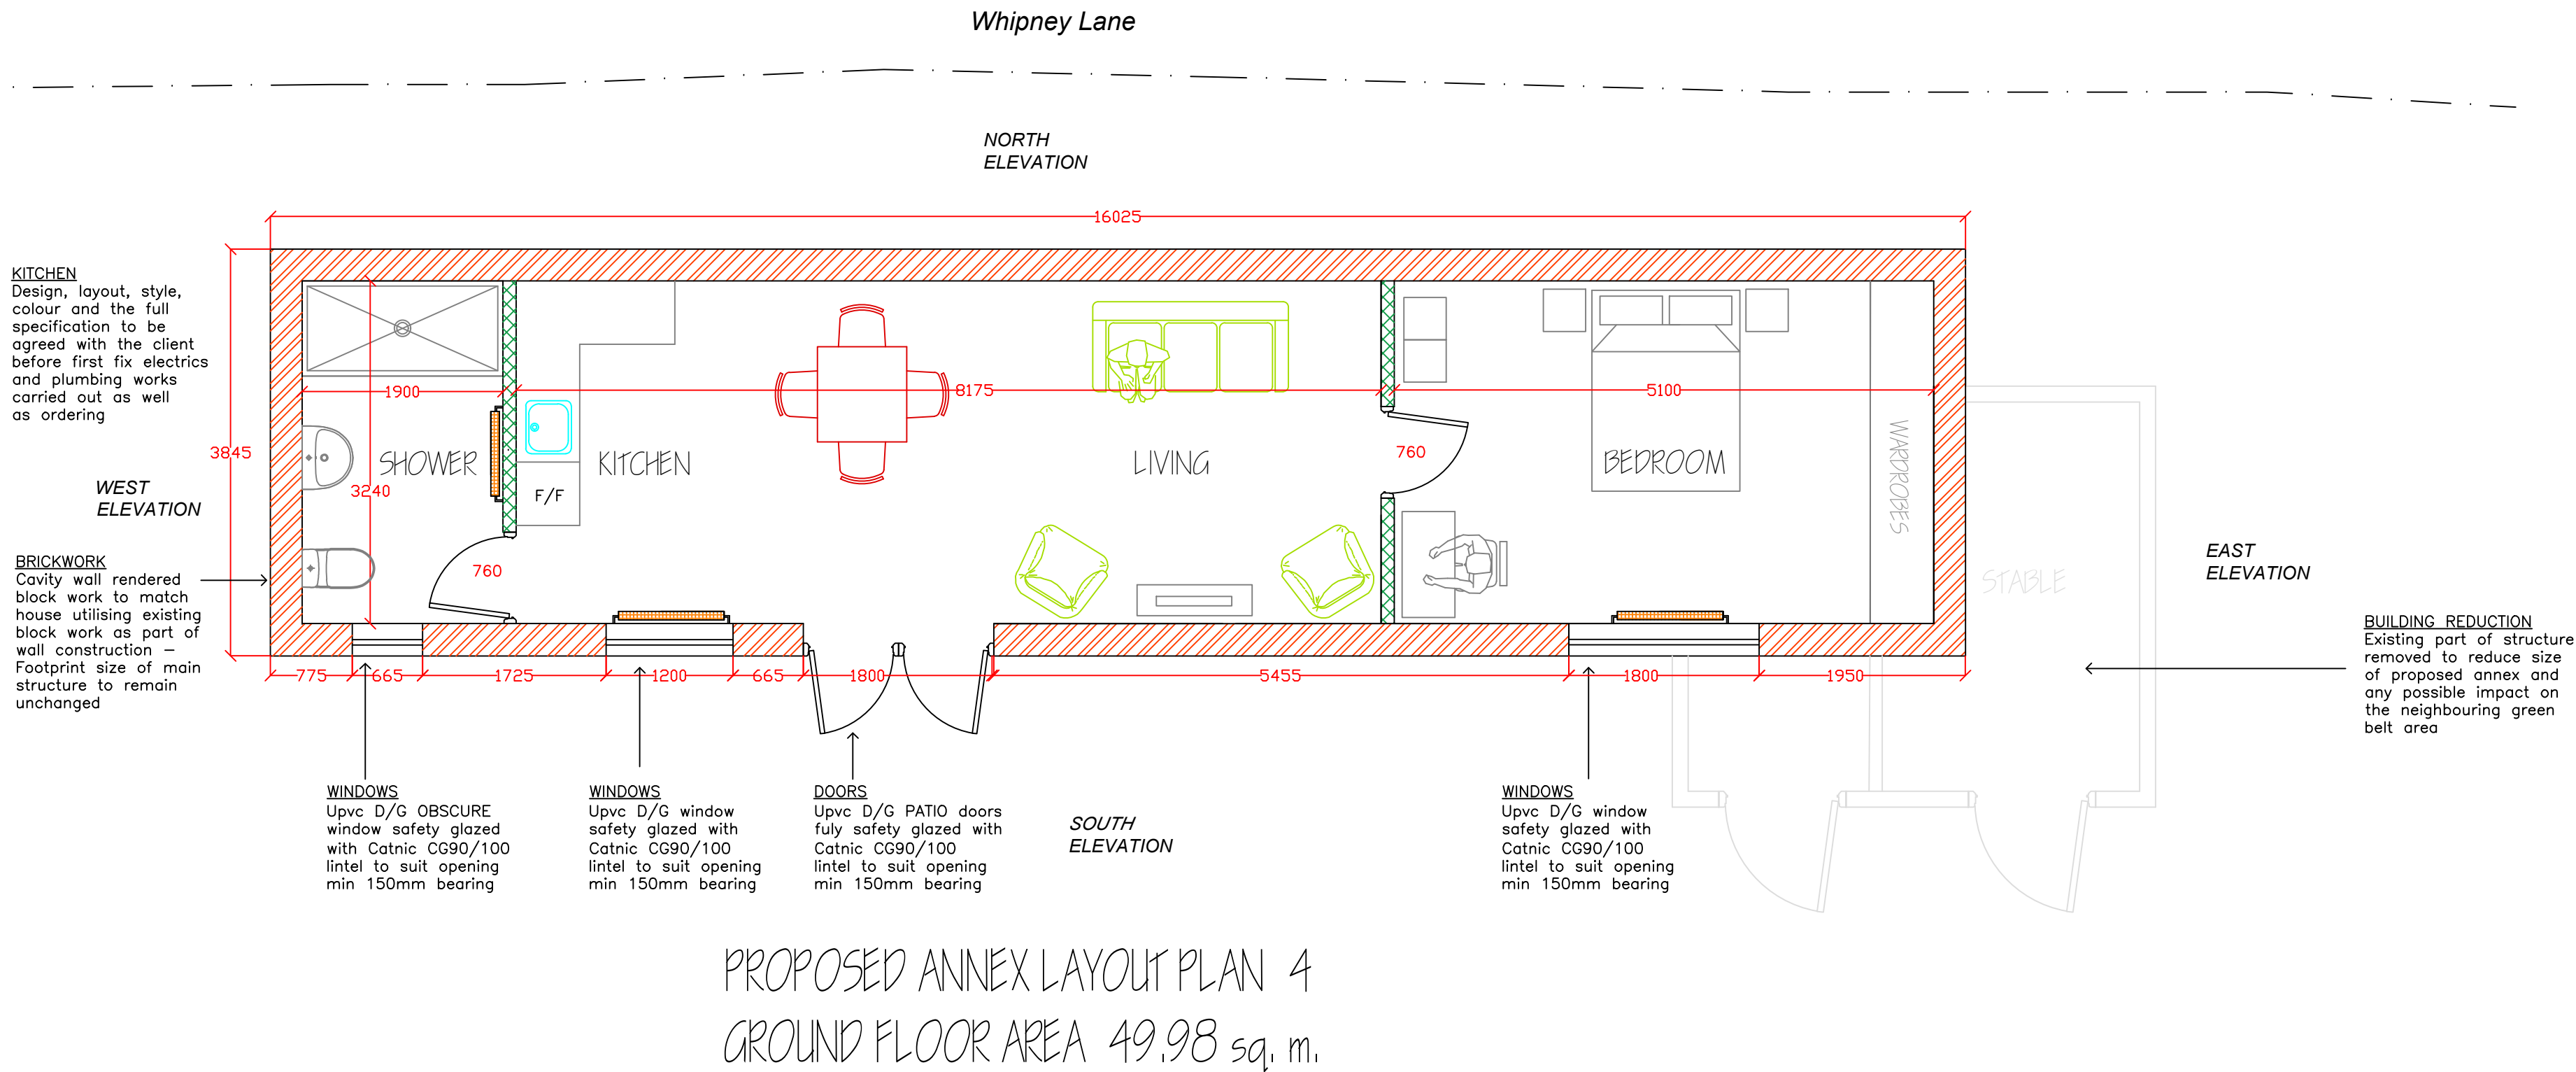


3 PROPOSED LOCATION PLAN

Scale: 1:1250





2 PROPOSED BUILDING ELEVATIONS

Scale: 1:100

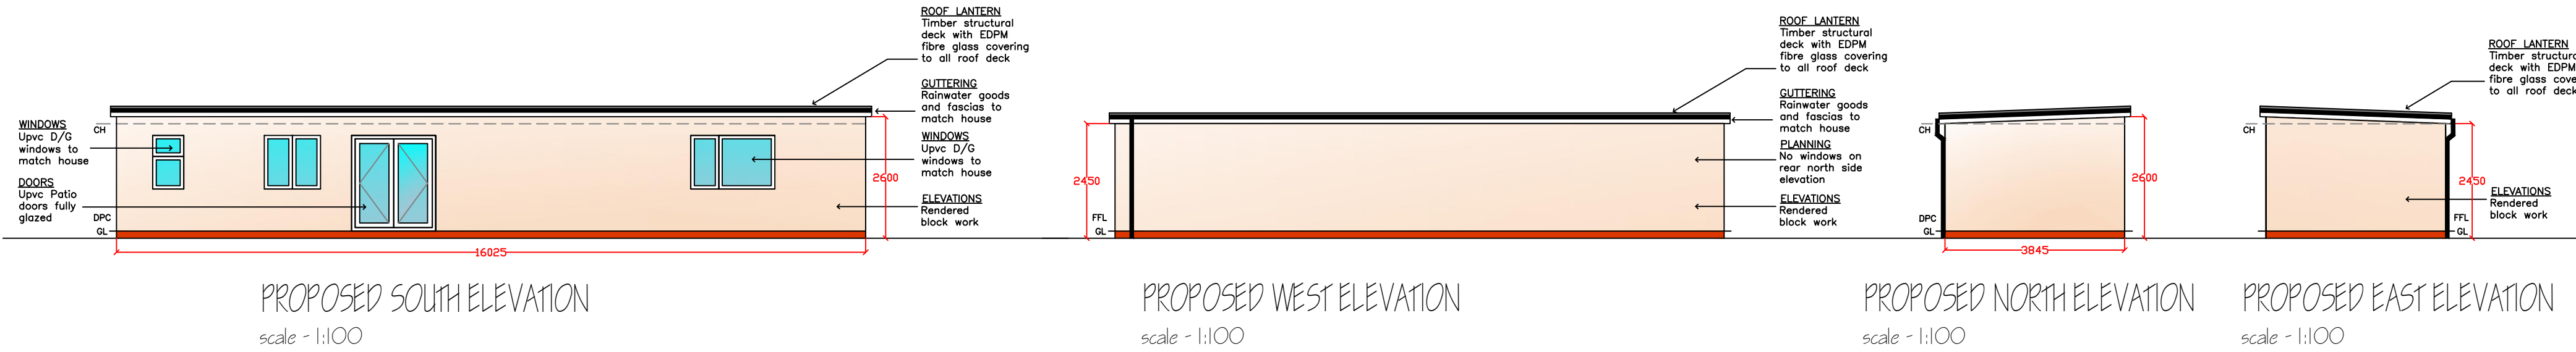

4 PROPOSED SITE PLAN

Scale: 1:200

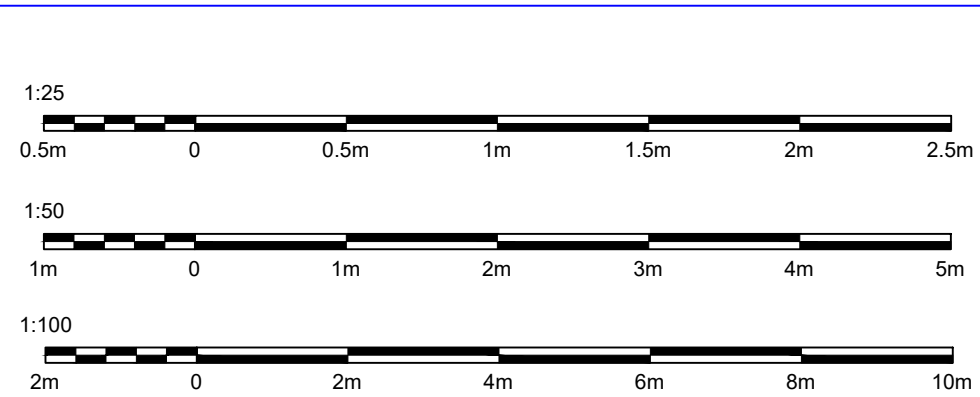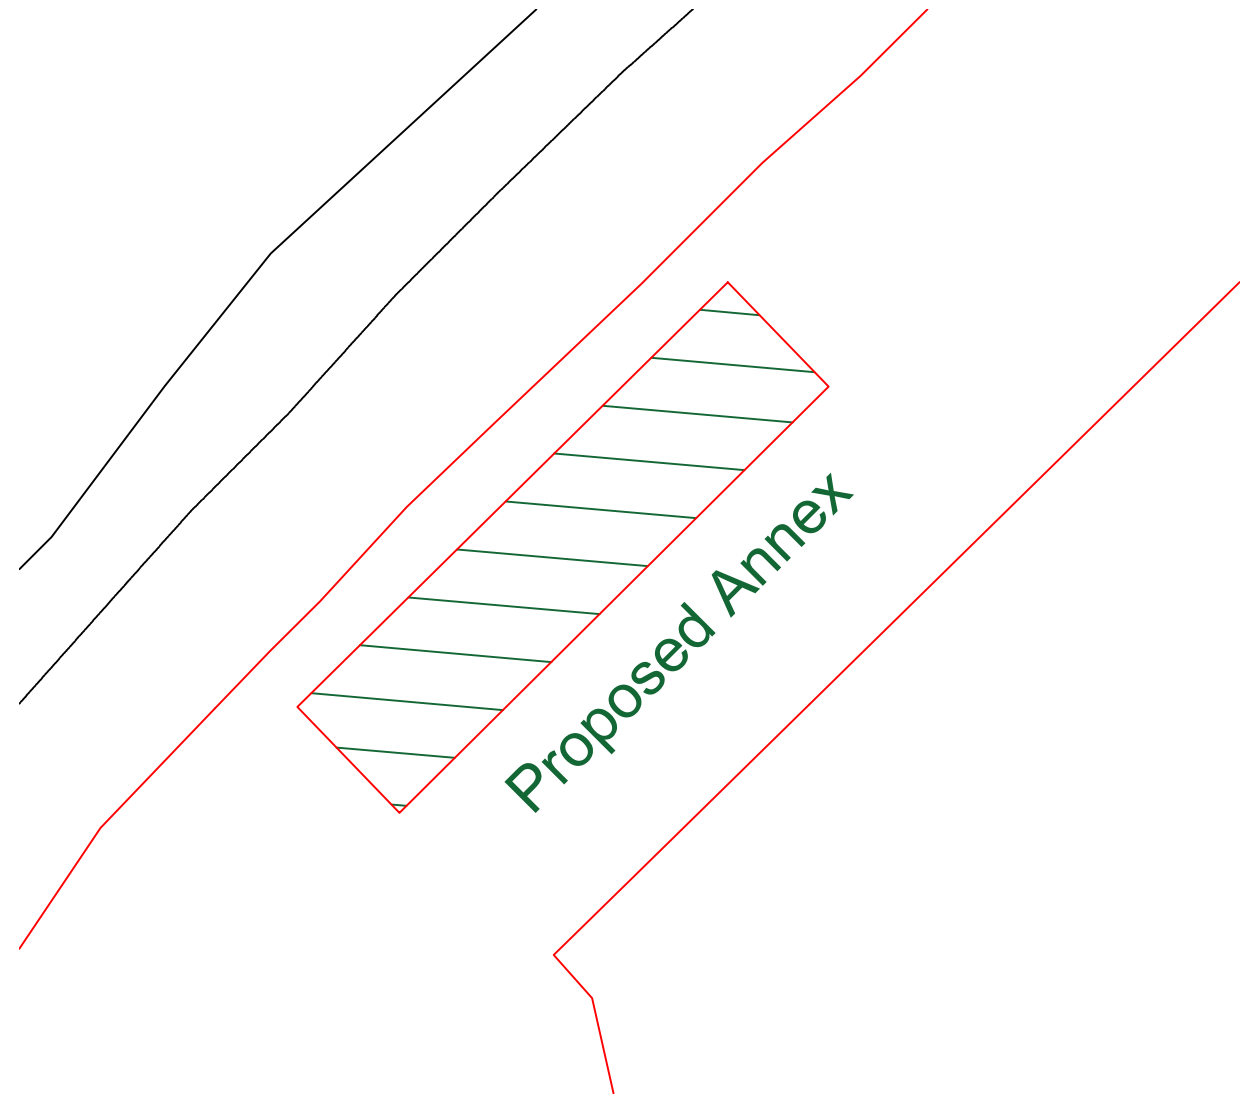

CLIENT:  
Ashley Kennell

PROJECT:  
Whipney House, Whipney Lane,  
Greenmount, BL8 4HT  
ANNEX CONVERSION

| REV                                          | DATE   | DESCRIPTION    | BY            | VE |
|----------------------------------------------|--------|----------------|---------------|----|
| A                                            | NOV'24 | PLANNING-ISSUE | J.A.L         | PP |
|                                              |        |                |               |    |
|                                              |        |                |               |    |
| DRAWING: PROPOSED ANNEX LAYOUTS & ELEVATIONS |        |                |               |    |
| SCALE: AS SHOWN @ A1                         |        |                |               |    |
| DATE: NOV' 2024                              |        |                | DRAWN BY: JAL |    |
| DWG No: 002                                  |        |                | REVISION: A   |    |