



PROPOSED REAR EXTENSION, 669 Walmersley Road, Bury.

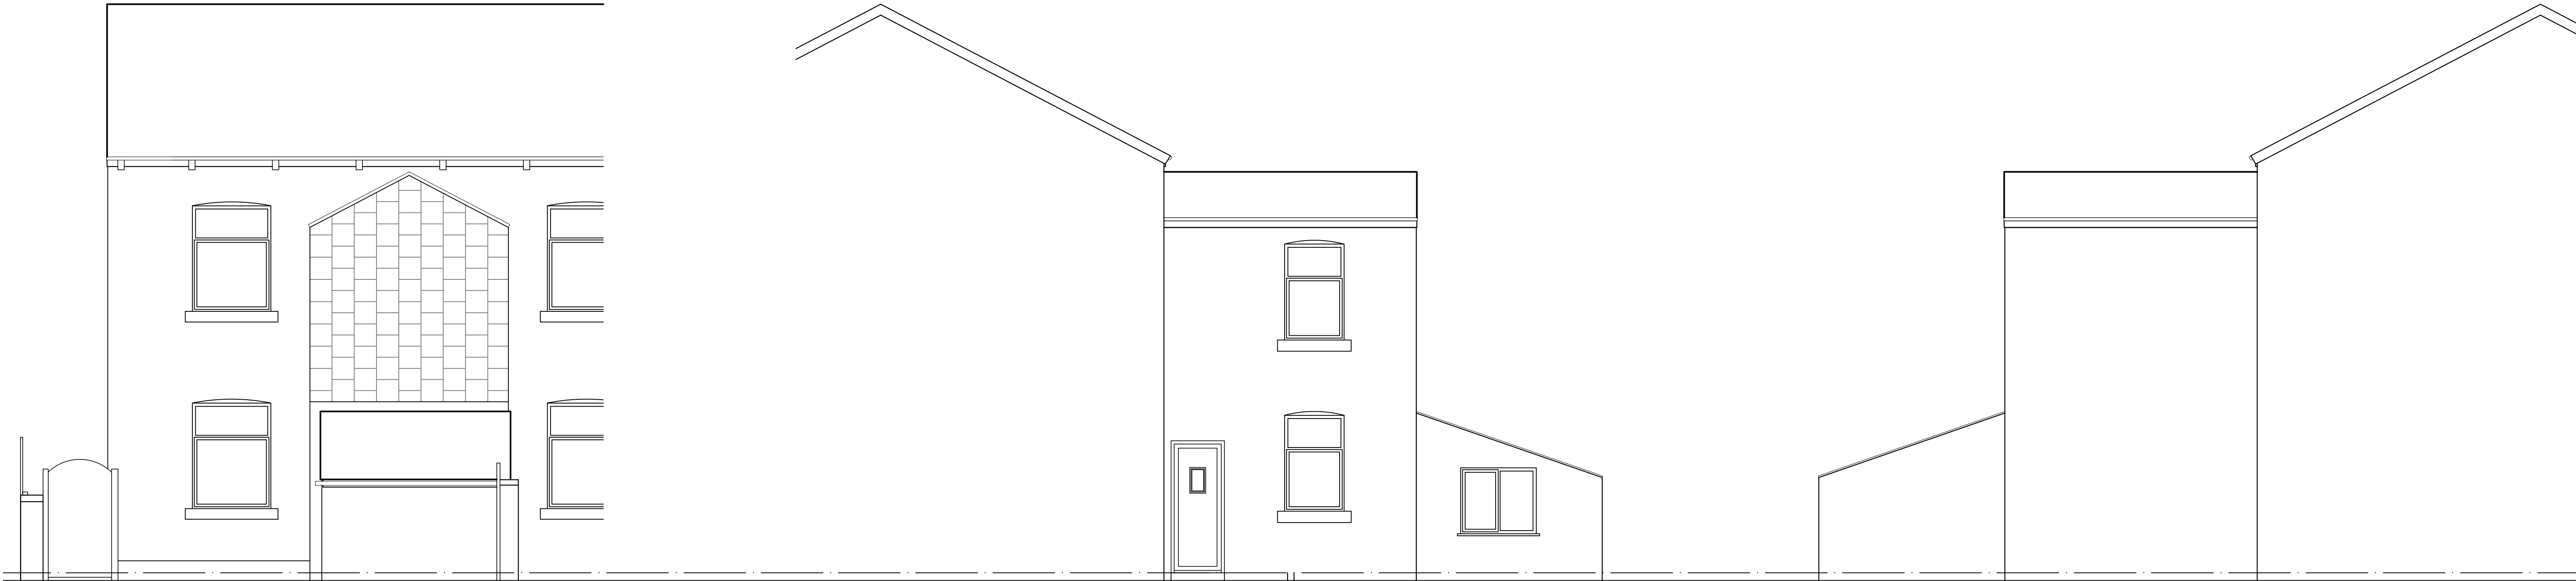

EXISTING REAR ELEVATION

EXISTING GABLE ELEVATION

EXISTING GABLE ELEVATION

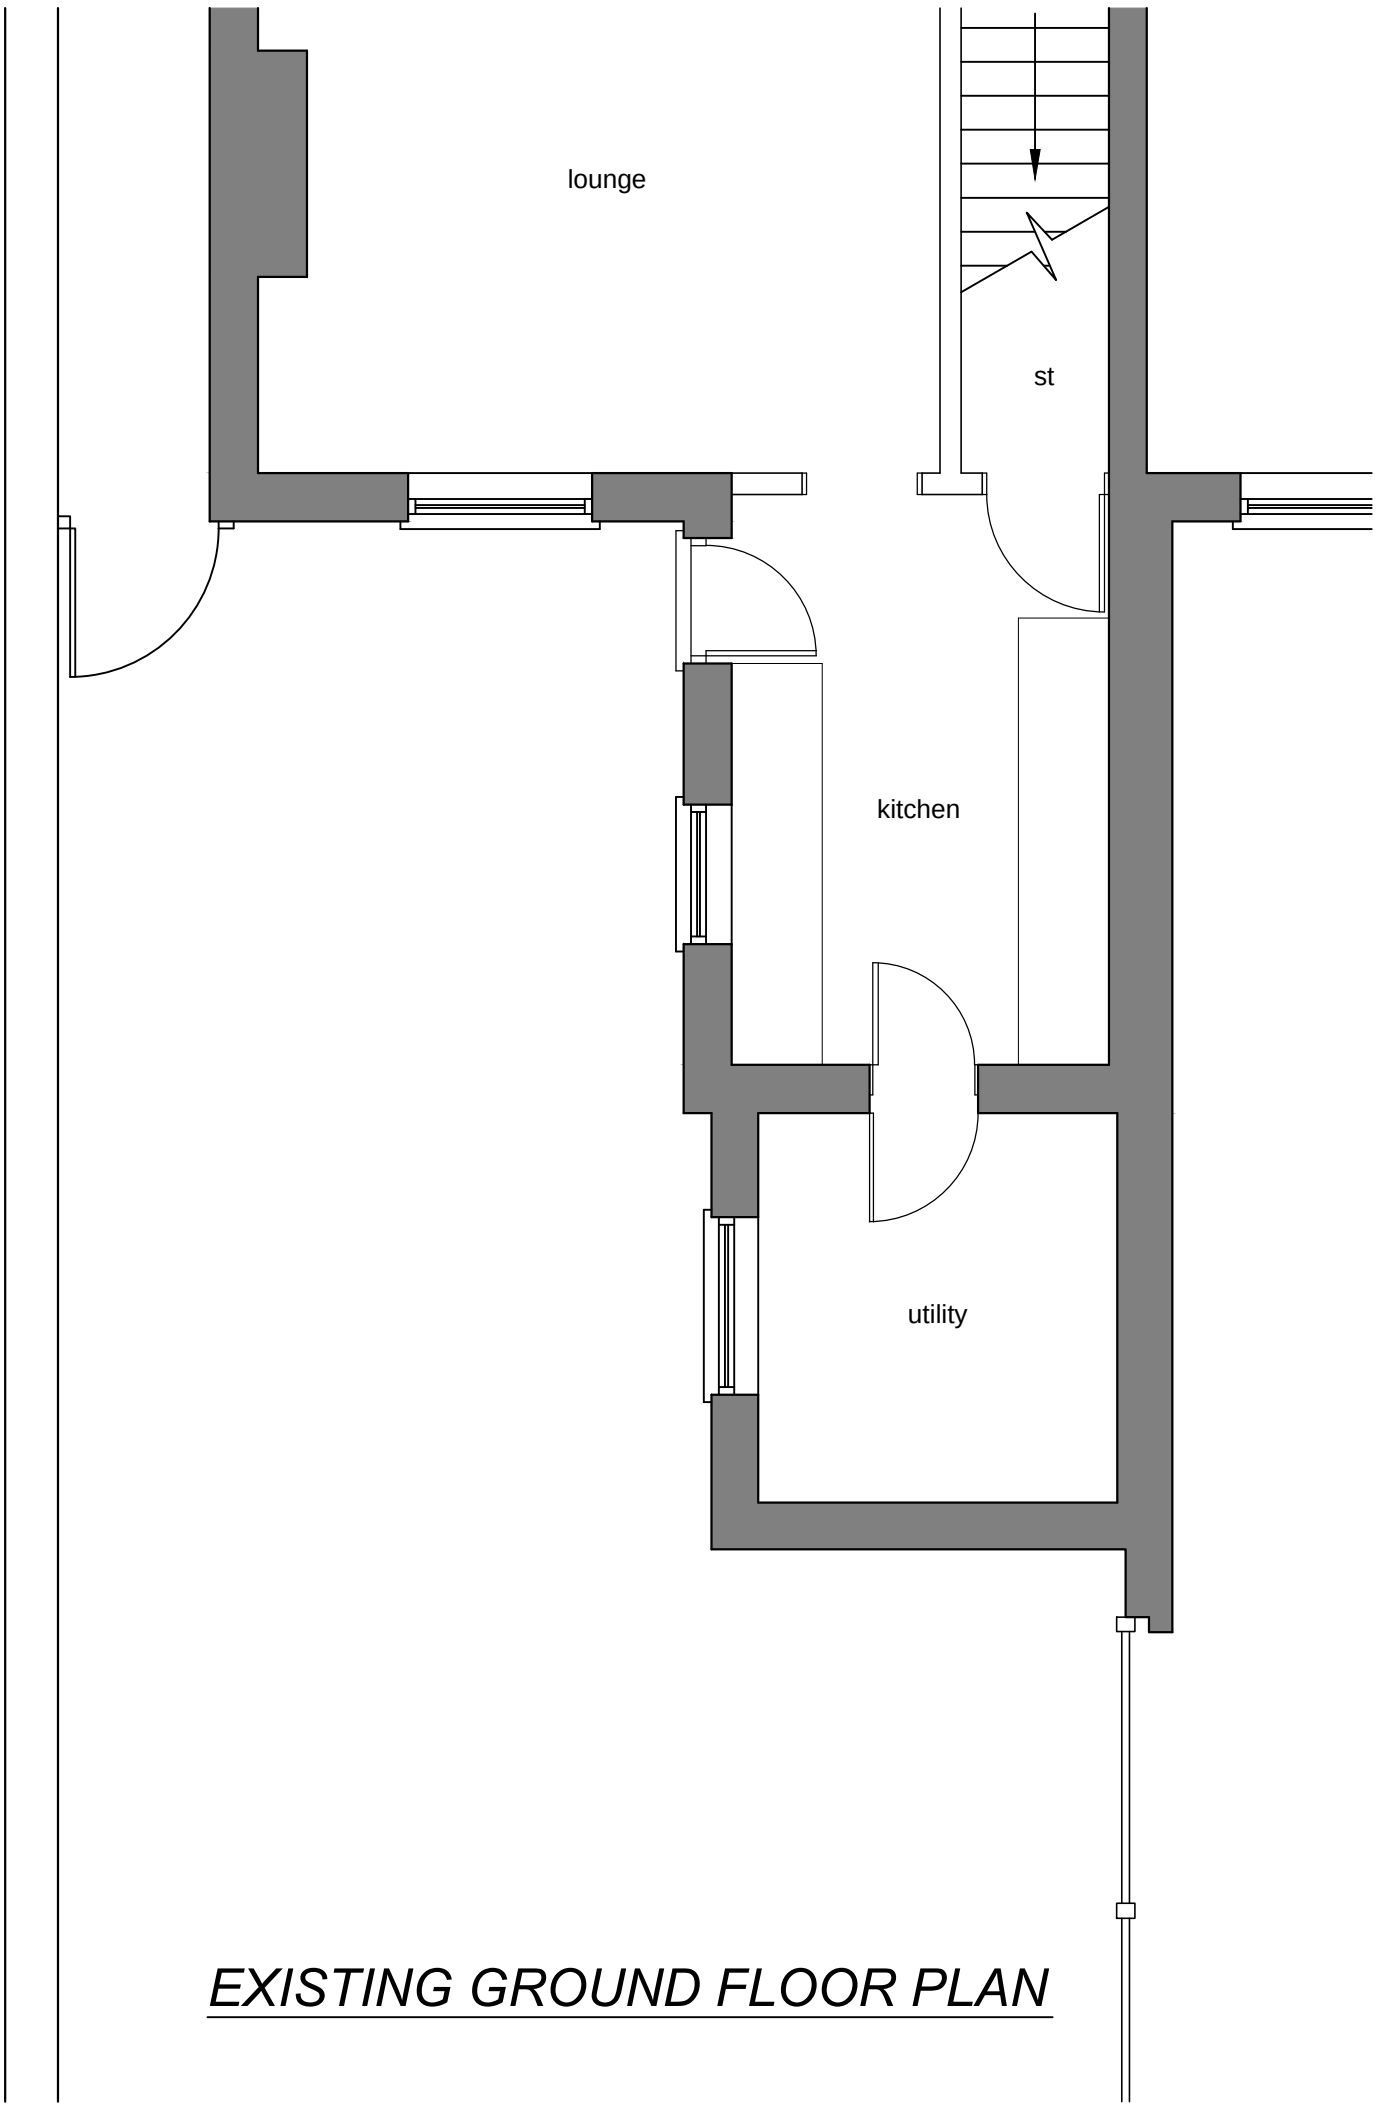

EXISTING GROUND FLOOR PLAN



PLANNING

P2	18-05-23	Planning issue			DLM
P1	17-05-23	Preliminary issue			DLM
Rev	Date	Detail			By
 Creating Spaces for Better Living M 07921 826 274 T 01942 933 634 E cadesignservices@hotmail.co.uk Trading from 12 & Market Place, Atherton, Manchester M44 8EG					
Contractor					
Client					
MR & MRS ROBERTS					
Project Title					
PROPOSED REAR EXTENSION 669 WALMERSLEY ROAD, BURY					
Drawing Title					
EXISTING PLAN AND ELEVATIONS					
Scale		Date	Design	CAD	Checked
1:50 @ A1		May 2023			
Drawing No.		2321-01		Rev	P2
Base Dwg xref.					