



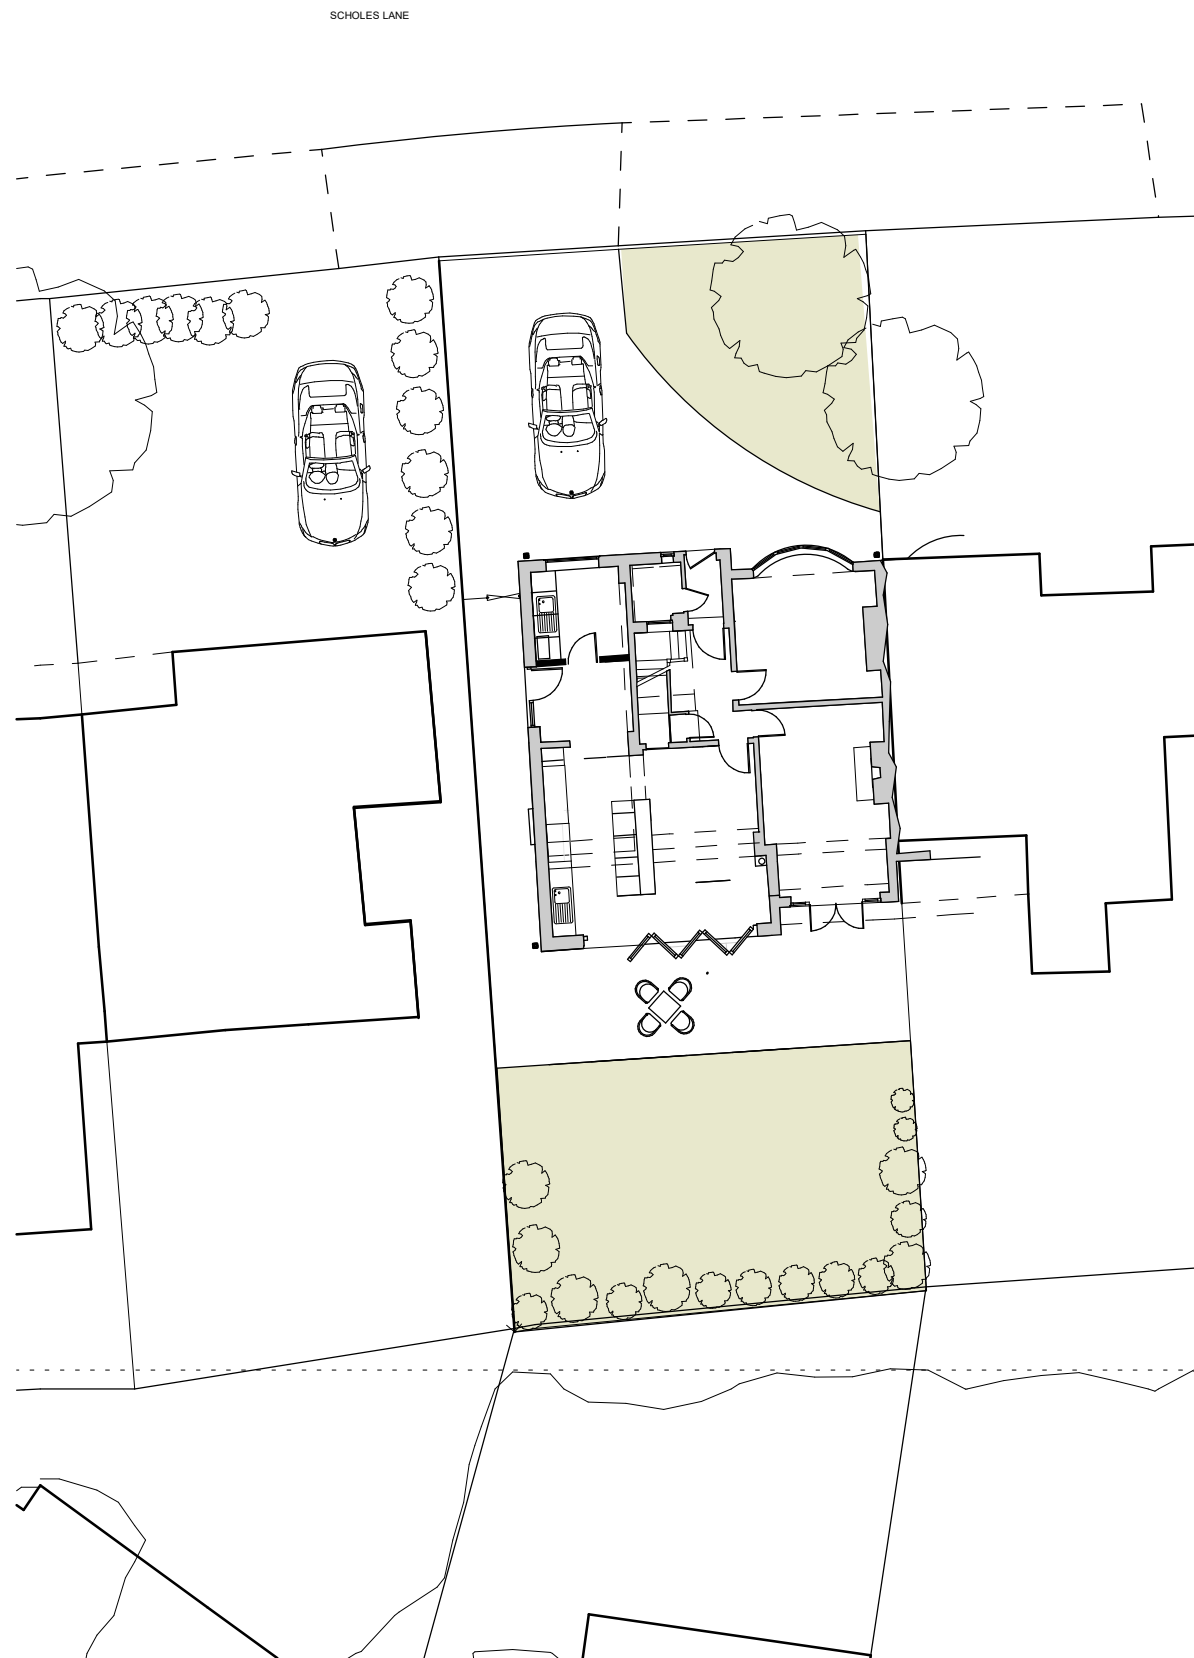

**DO NOT SCALE FROM THIS DRAWING**  
Figured dimensions only are to be taken from this drawing. All dimensions are to be checked on site before any work is put in hand.  
If in doubt, ask.

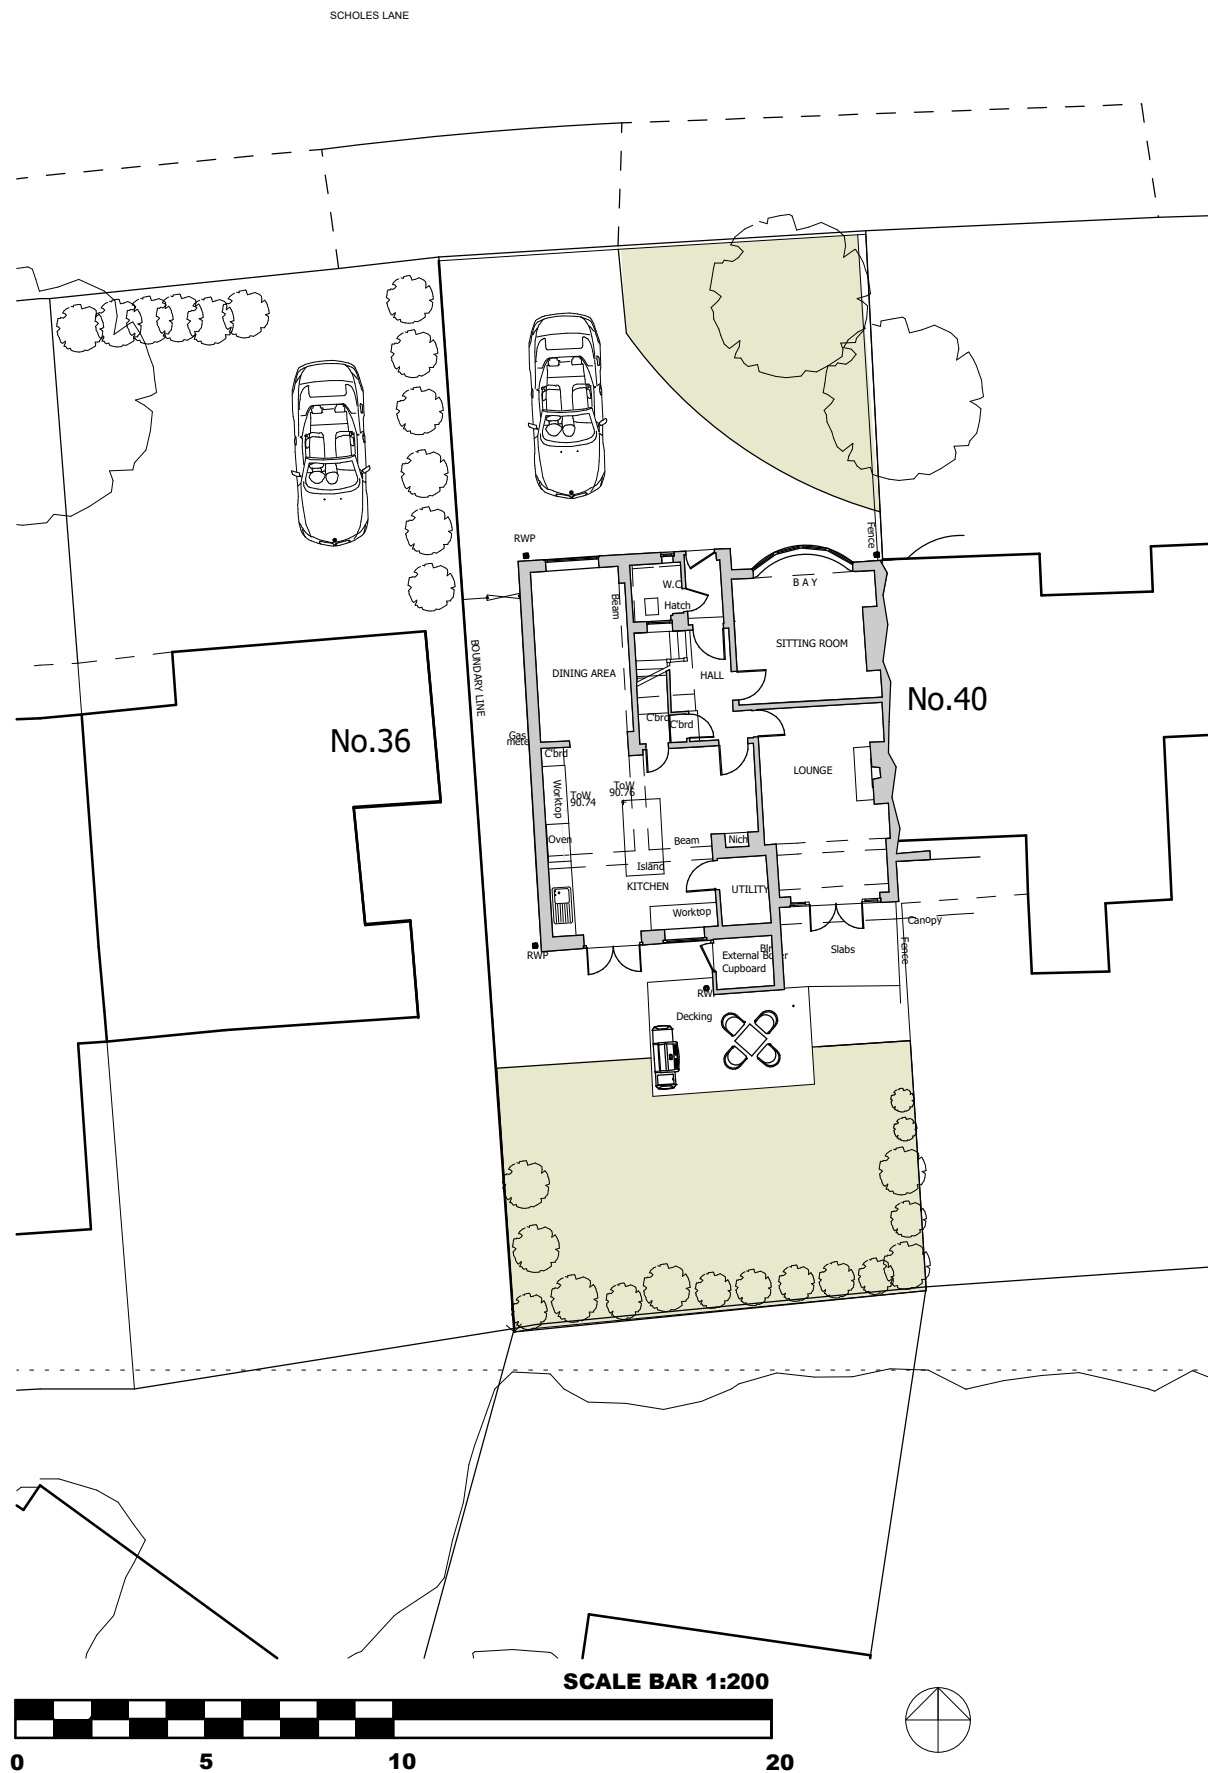

Legends & Notes:

|     |          |                     |       |
|-----|----------|---------------------|-------|
|     |          |                     |       |
|     |          |                     |       |
| P01 | 27.06.22 | Issued for Planning | PMB   |
| Rev | Date     | Descriptor          | Athr. |

## Workshop

ARCHITECTS

Workshop design studio ltd  
Email info@workshopstudio.uk

Project:  
**38 Scholes Lane**  
Prestwich  
M25 0AY  
Client:  
Jess Ludlam

Drawing Title:

**Ex. and Prop site plan**

Scale 1:200 @A3

(Project number)DWG number\_Revision

**199 (10) 20**

**P01**