




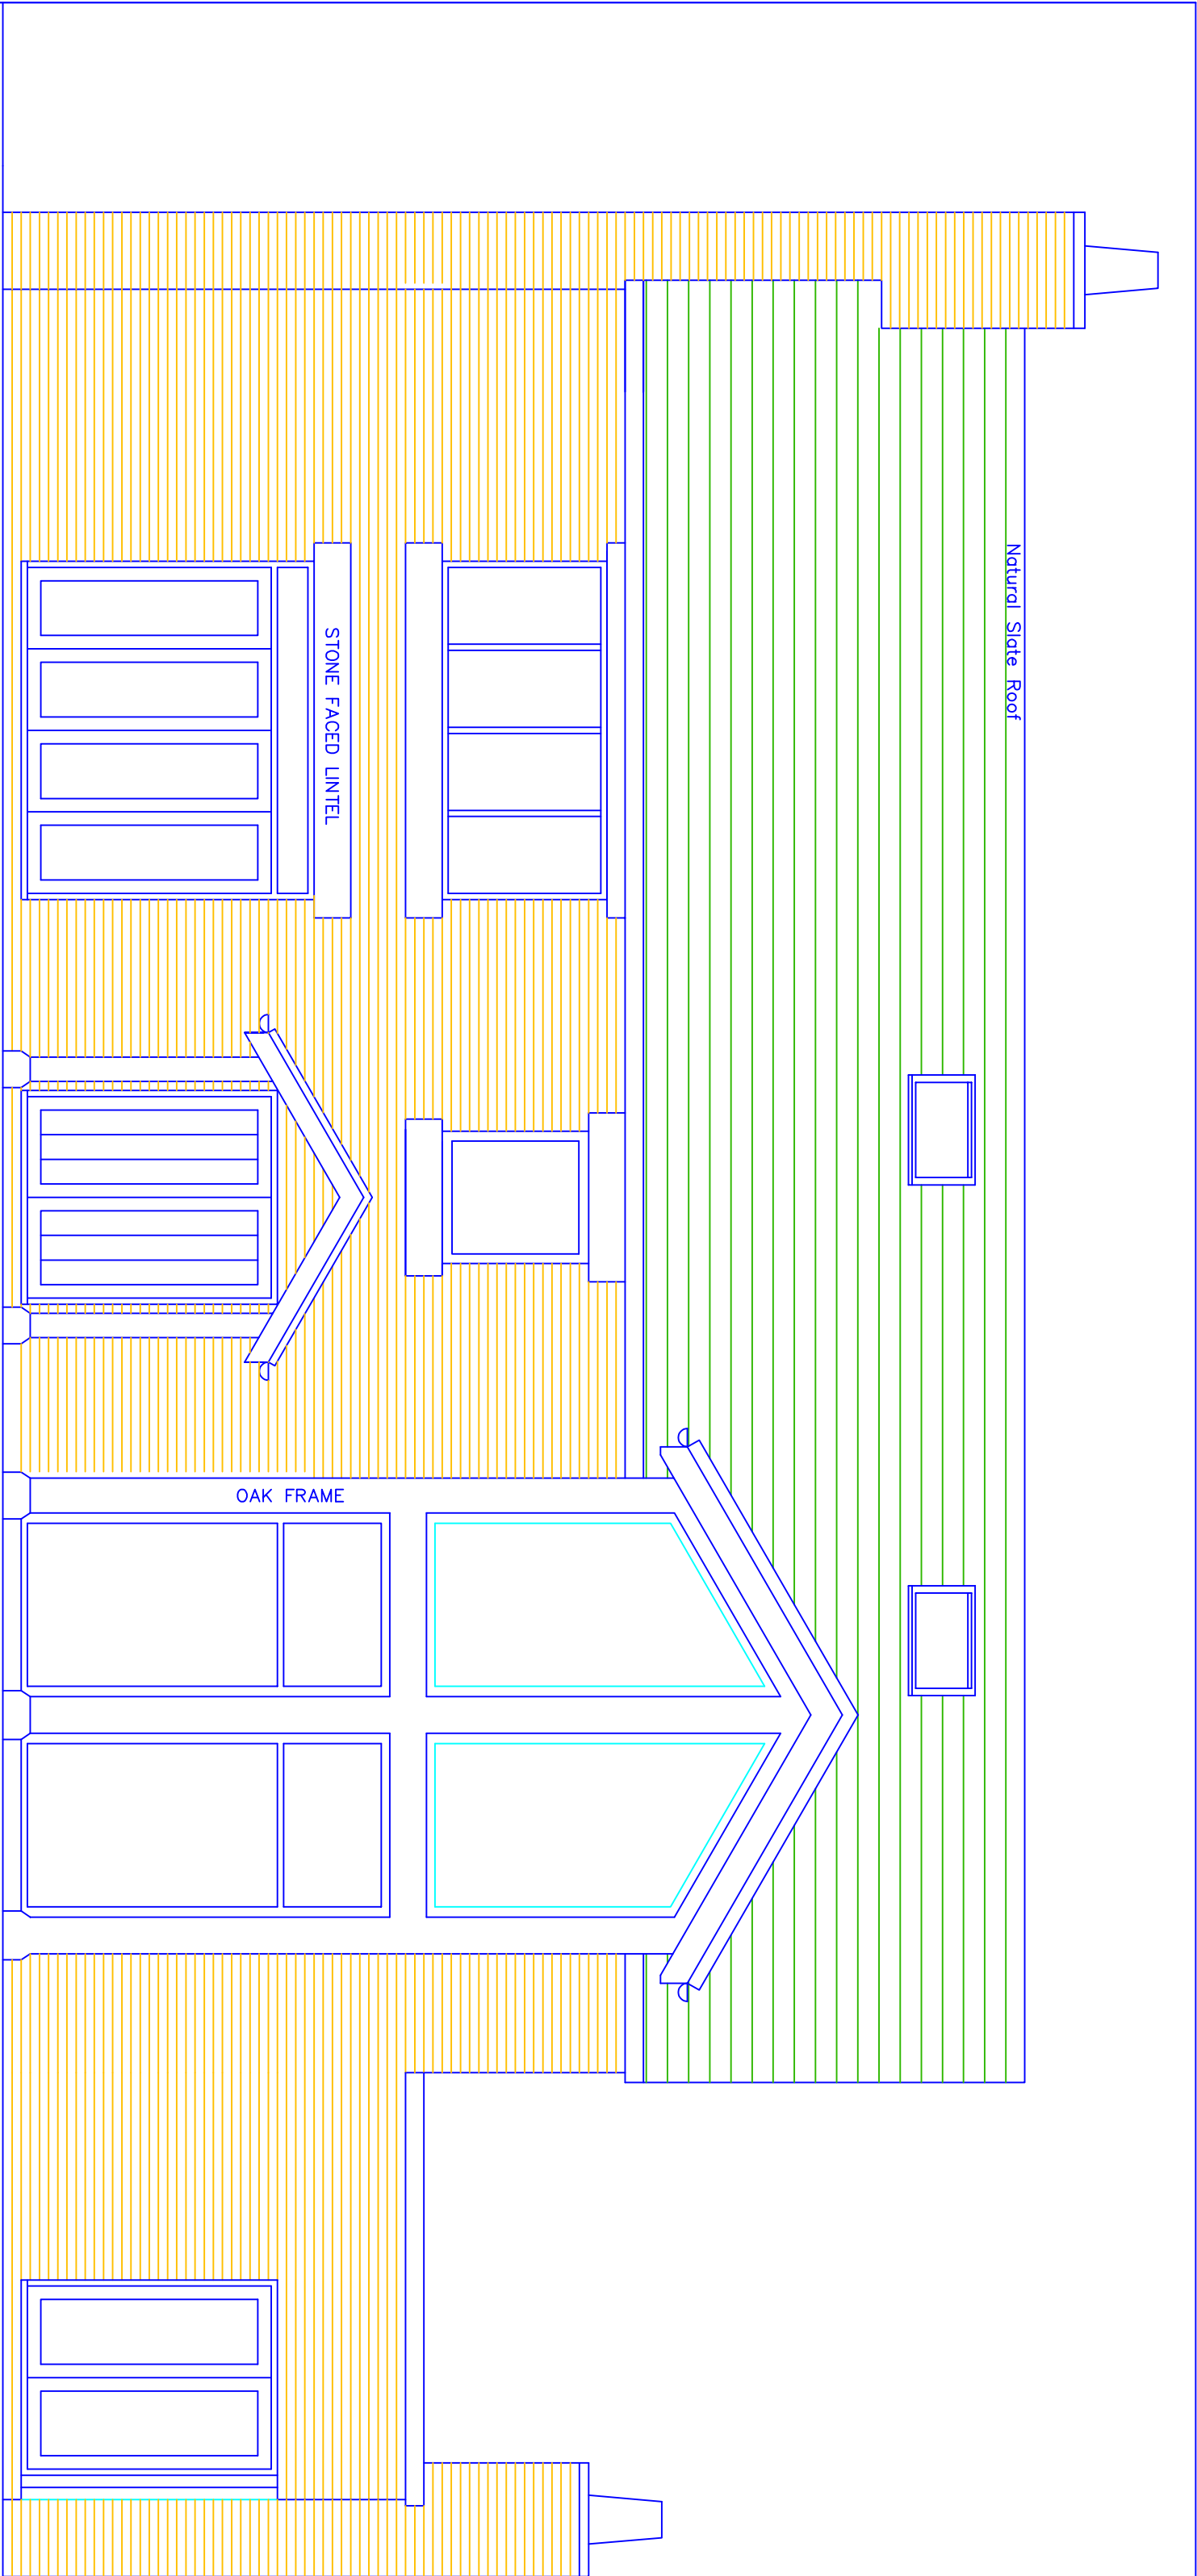


FRONT ELEVATION - WEST

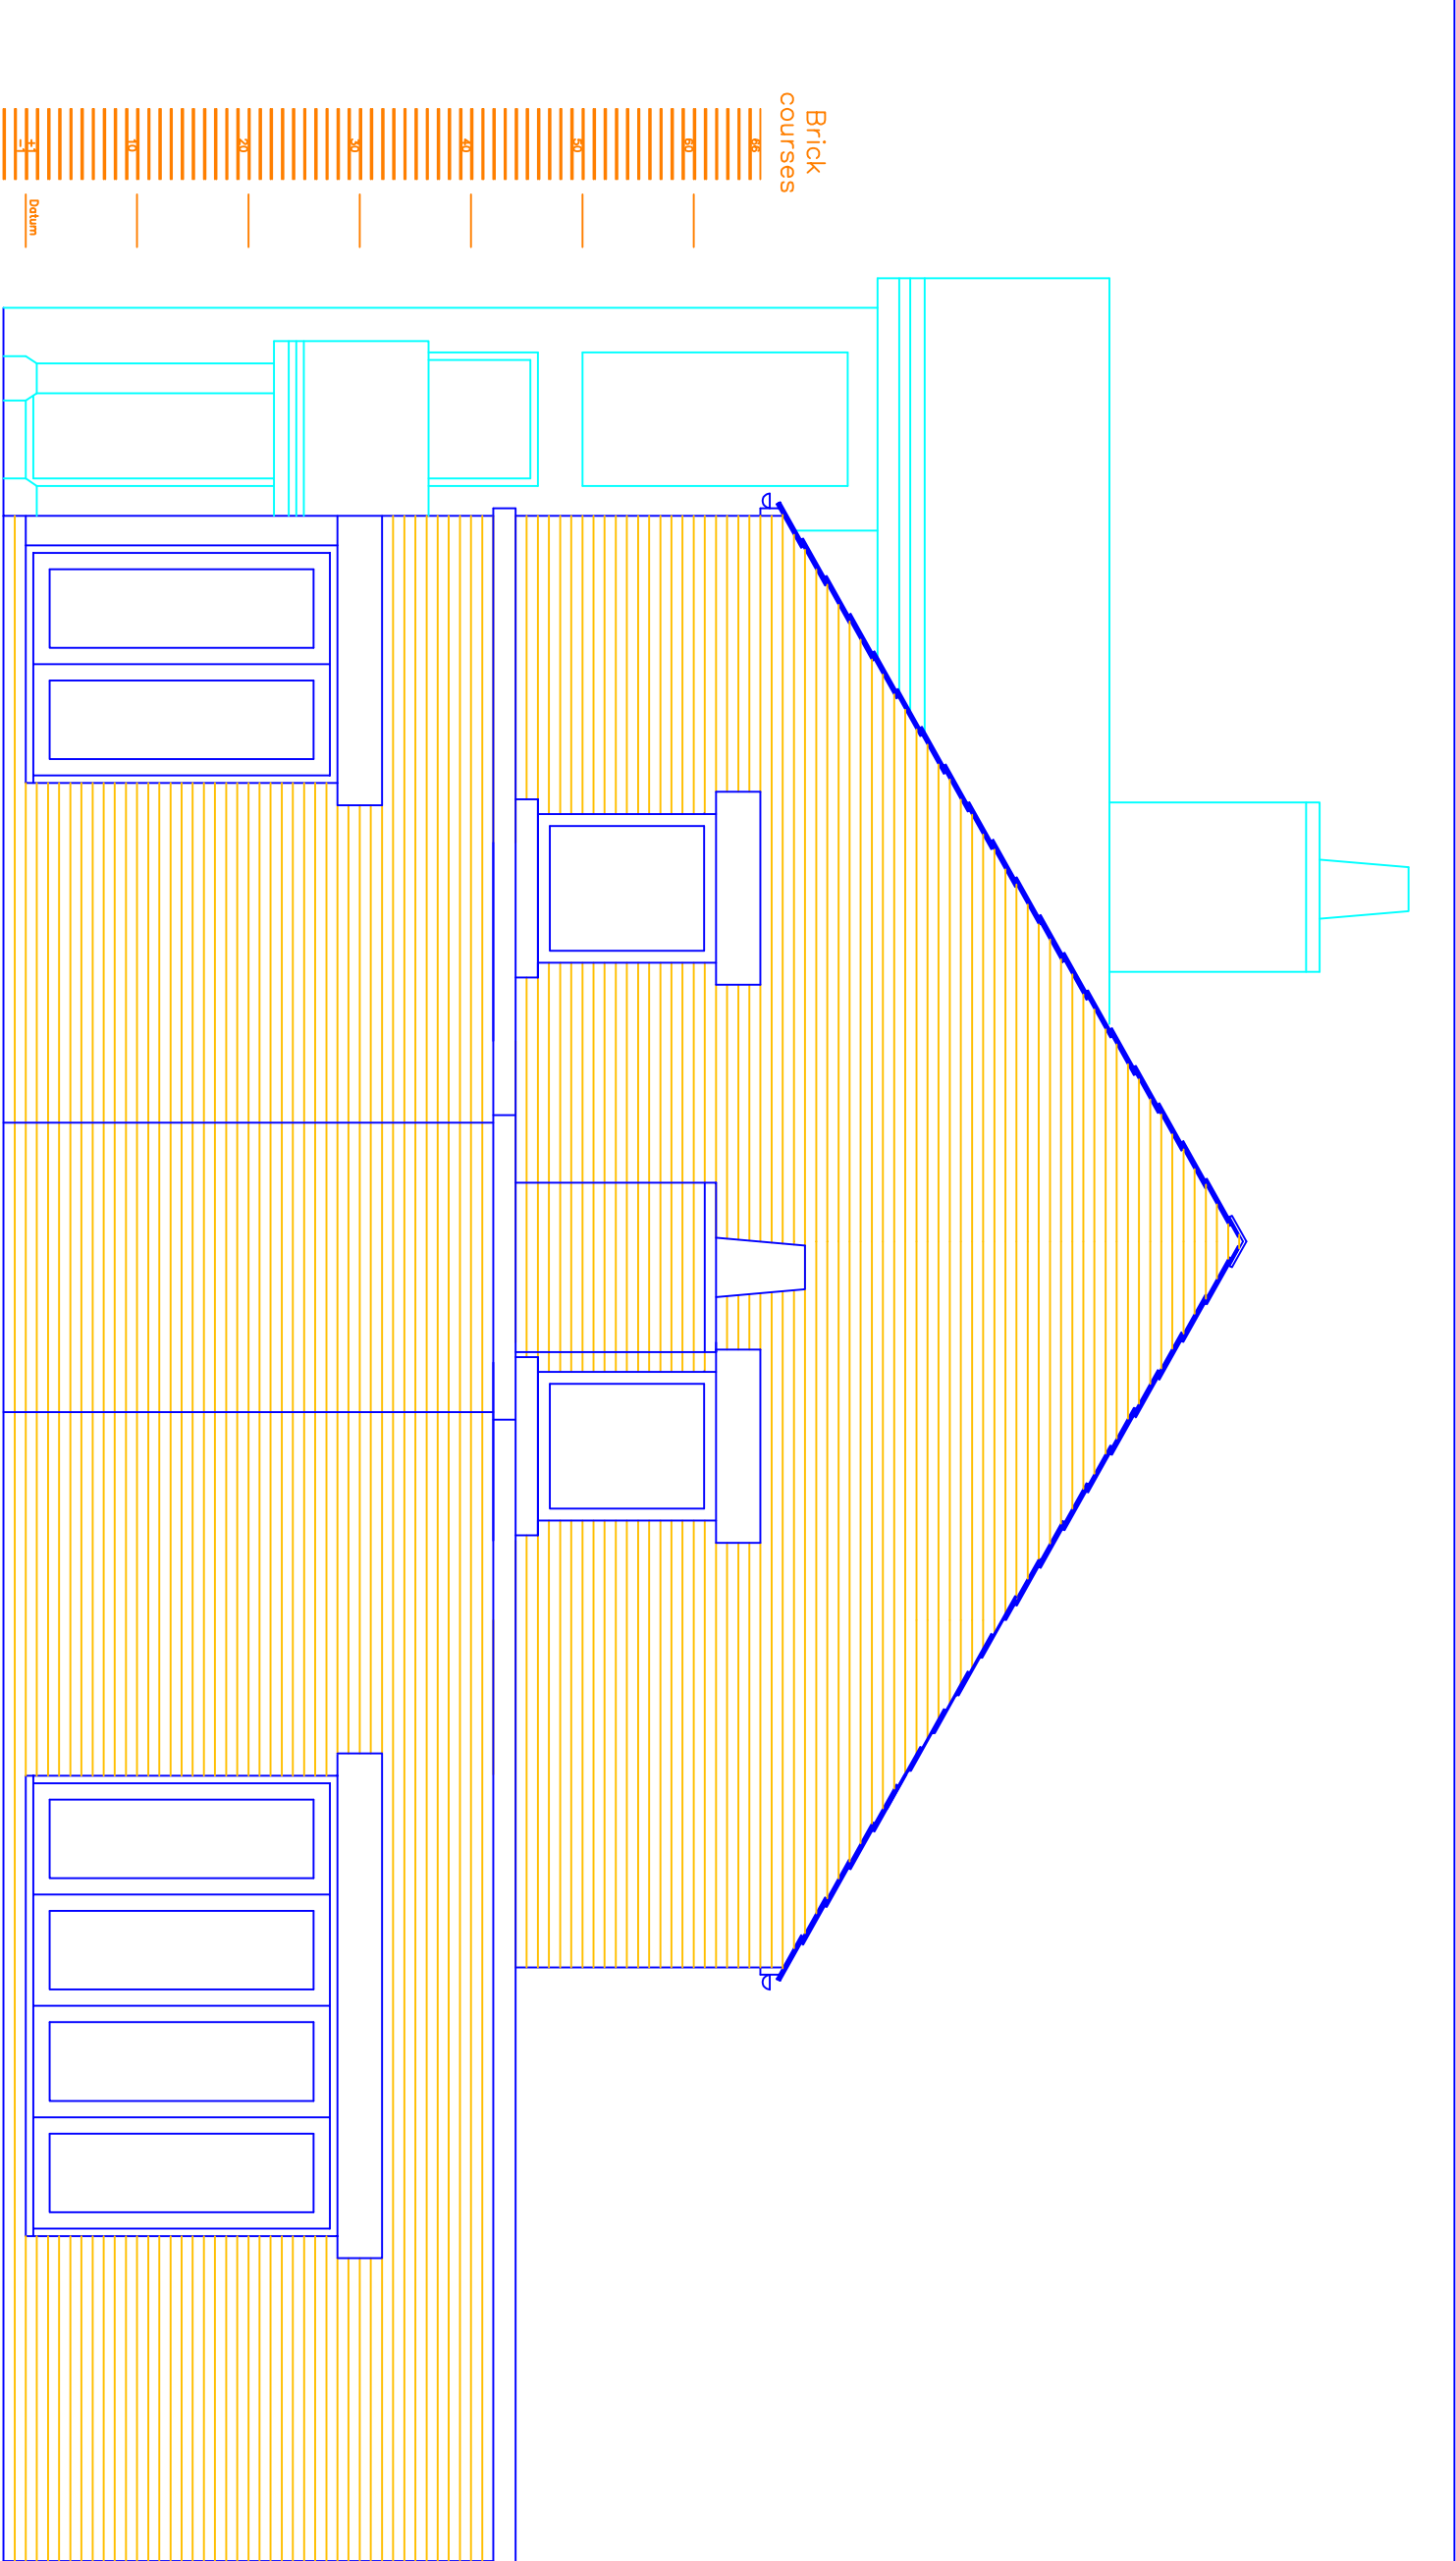

SIDE ELEVATION - SOUTH

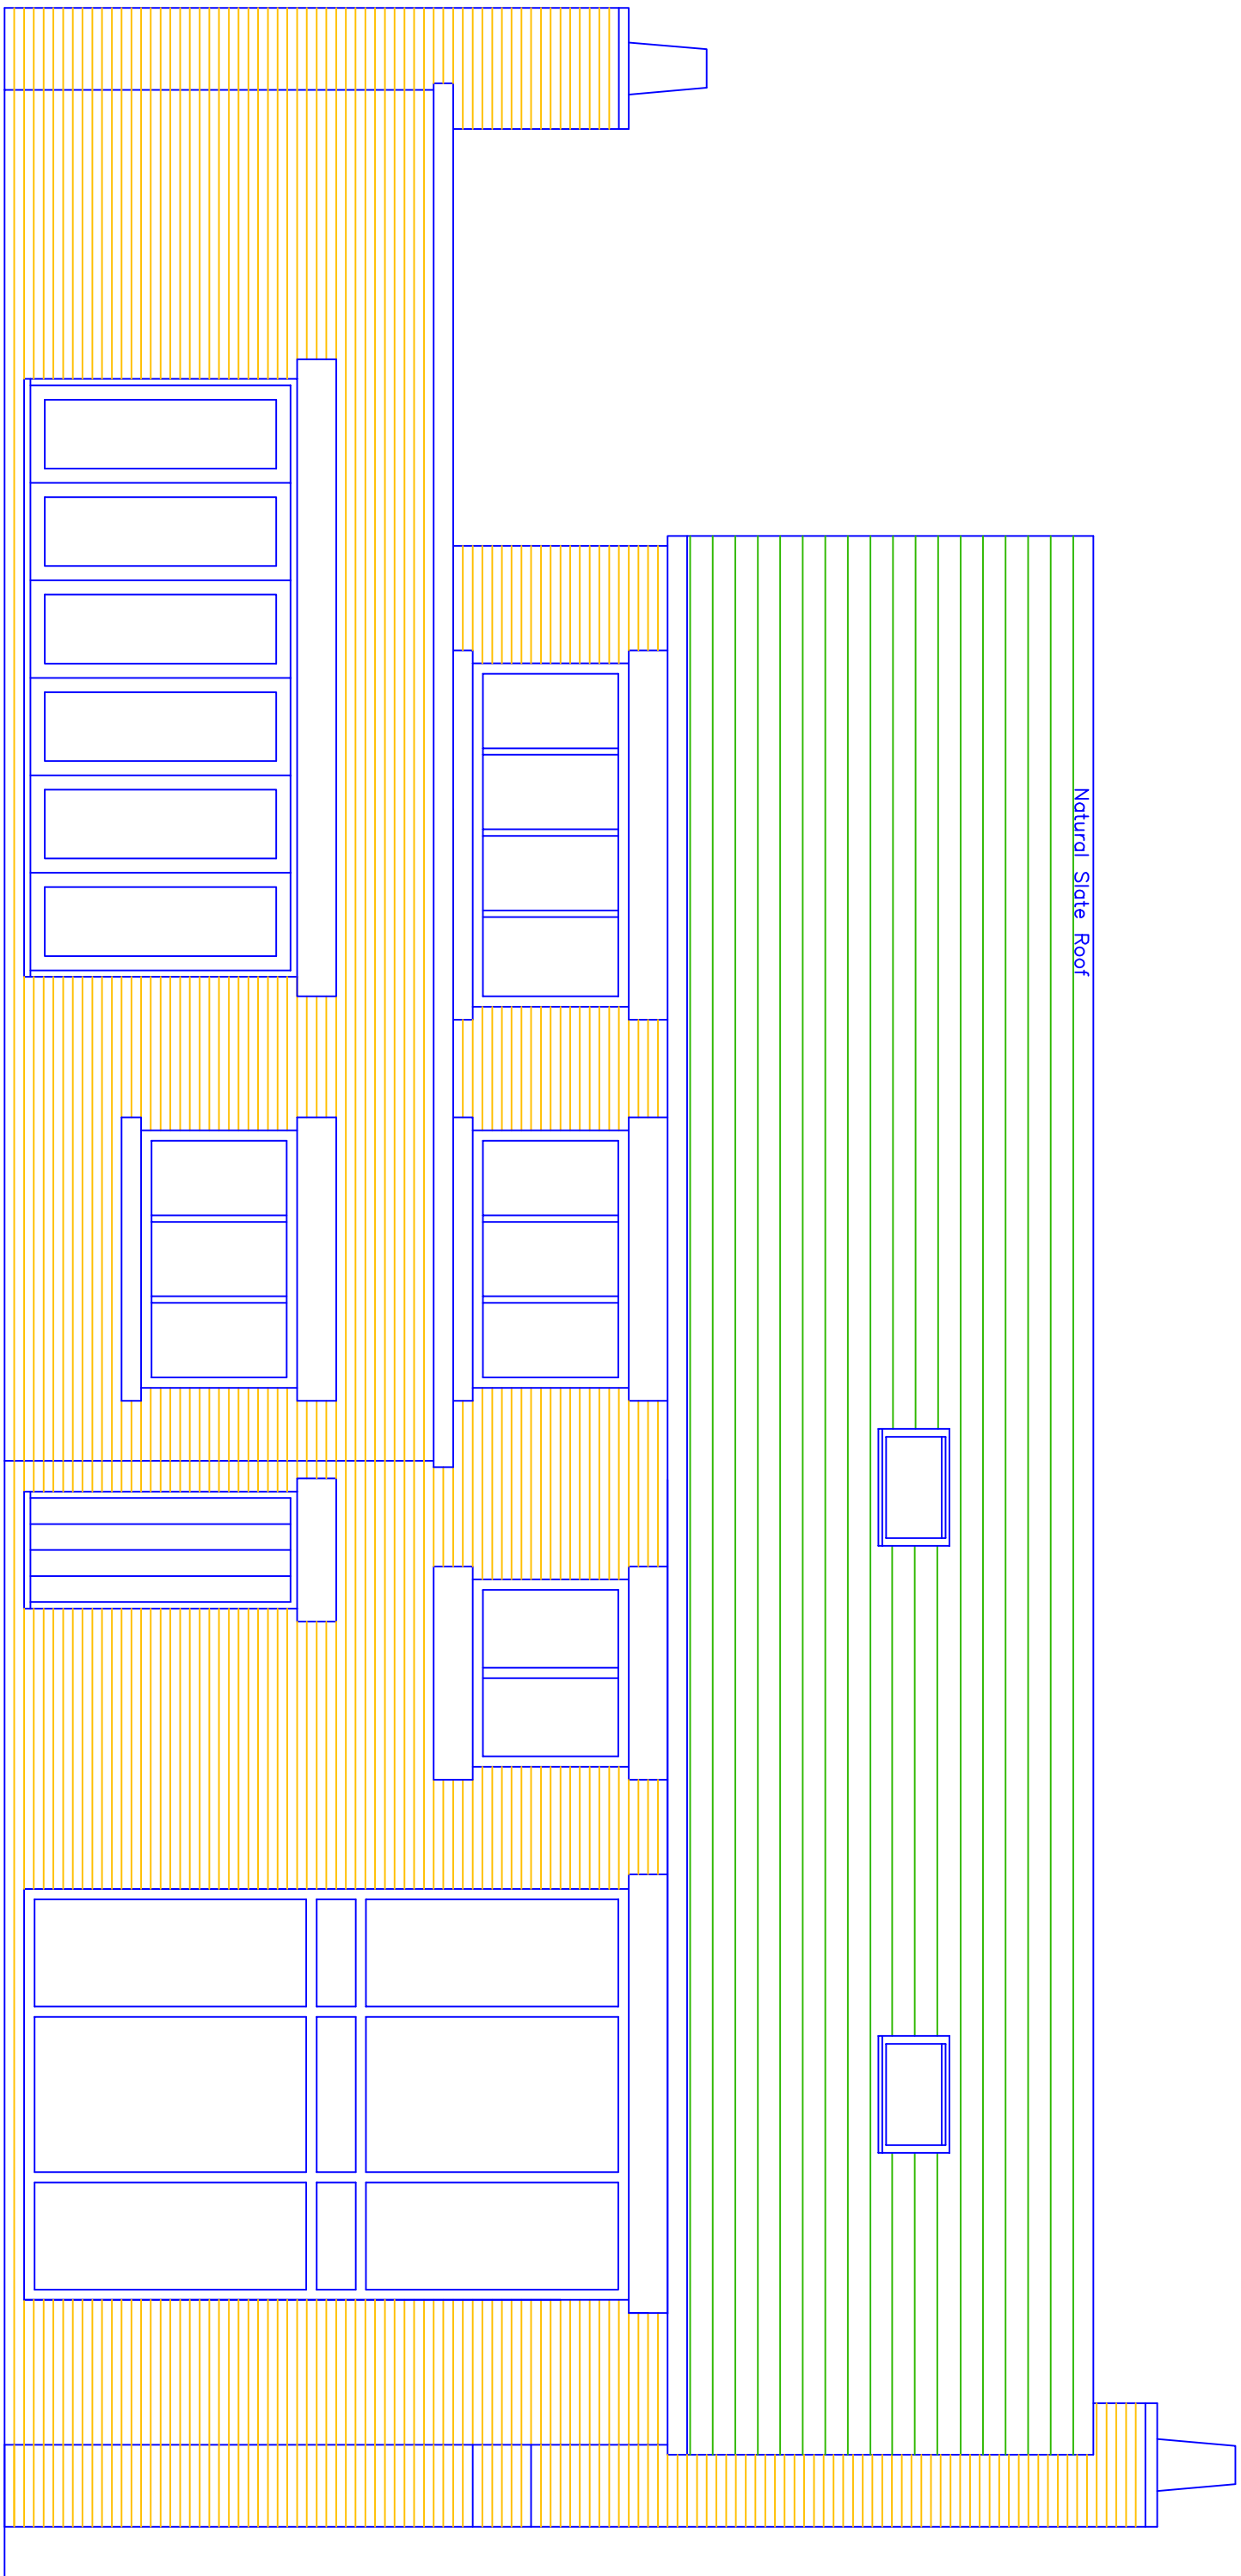

REAR ELEVATION - EAST

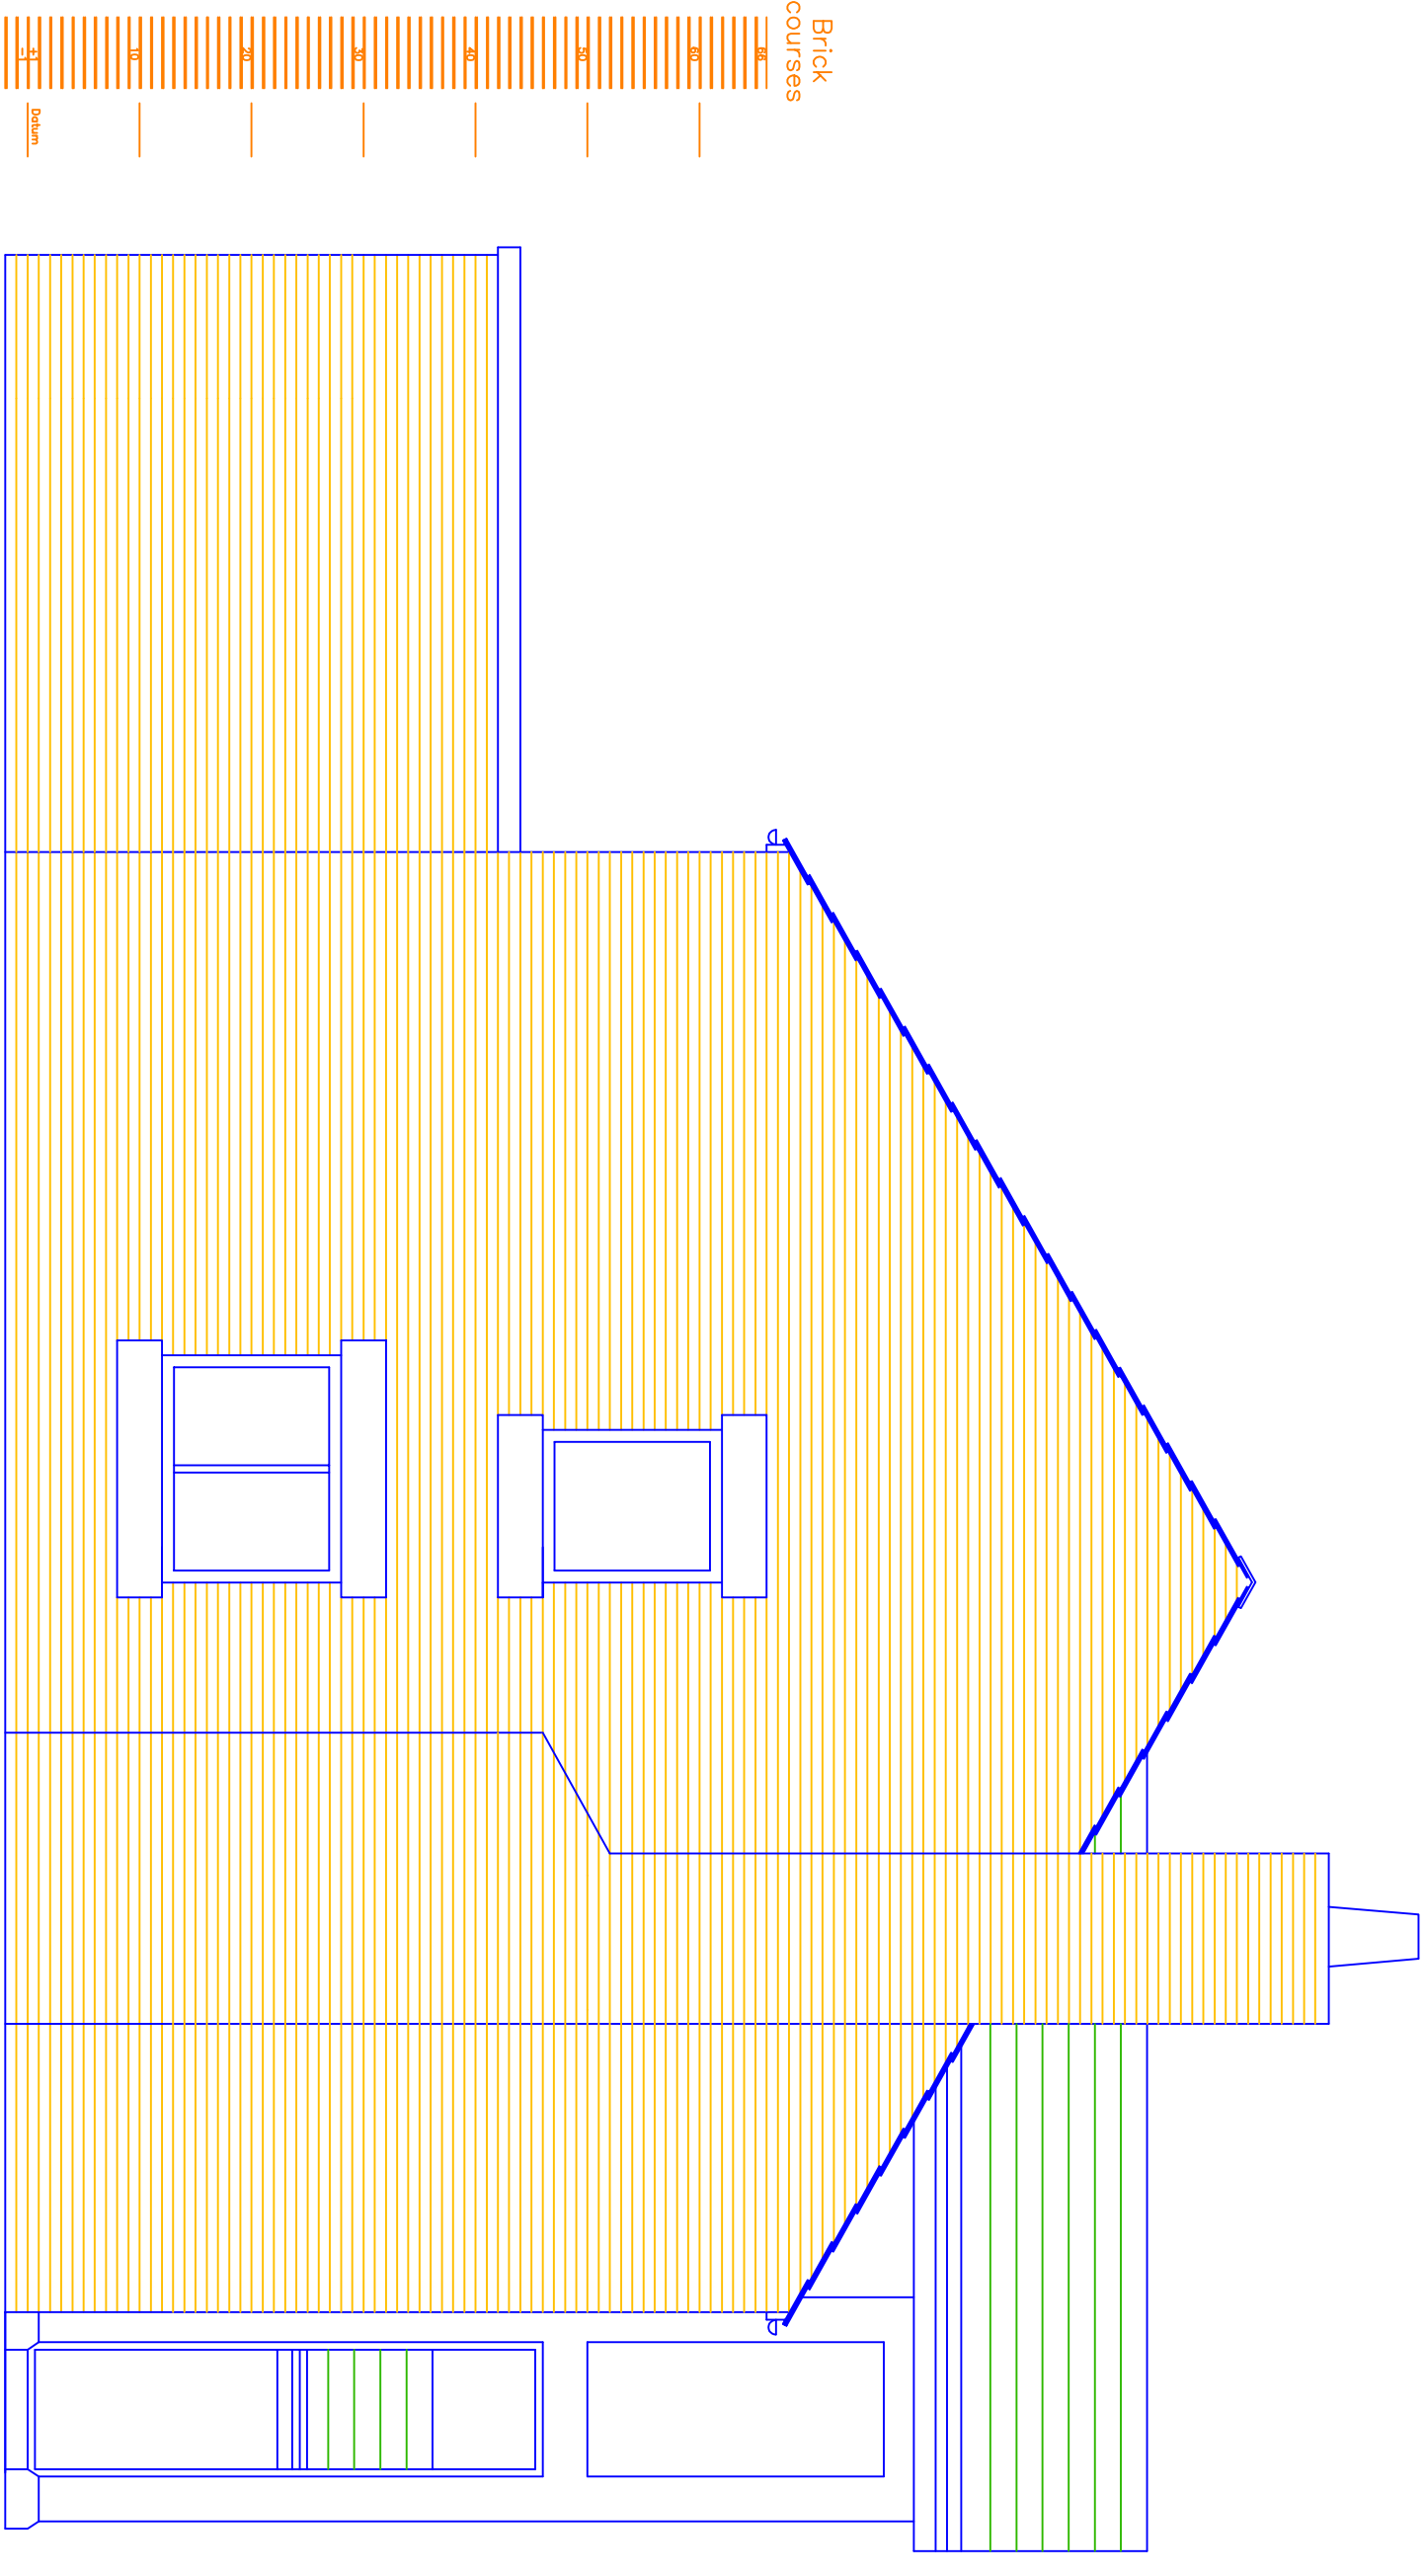

SIDE ELEVATION - NORTH

- C Basement deleted/flat roof
B Oak frame moved/windows amended
A Narrowed by 1 metre
Single storey extension added
- 21.07.2025
23.05.2024
01.05.2020

This drawing and design concept is the property of PPV design. It should not be reproduced without written permission

2 Helmshore Road, Holcombe Village
Ramsbottom, Lancashire BL8 4PA

Garry Dearden (B&H) DipArch RIBA
garry@ppv-design.co.uk www.ppv-design.co.uk
T: 01706 822721 M: 07112 669482

Land to South of Brick House Farm
Griffe Lane
Unsworth
BL9 8QS

scale 1:50 @ A1
April 2020

Proposed Elevations
Plot 1 Kilby Lane
Bury BL9 8GA

gk1-03C
P P V design Ltd