

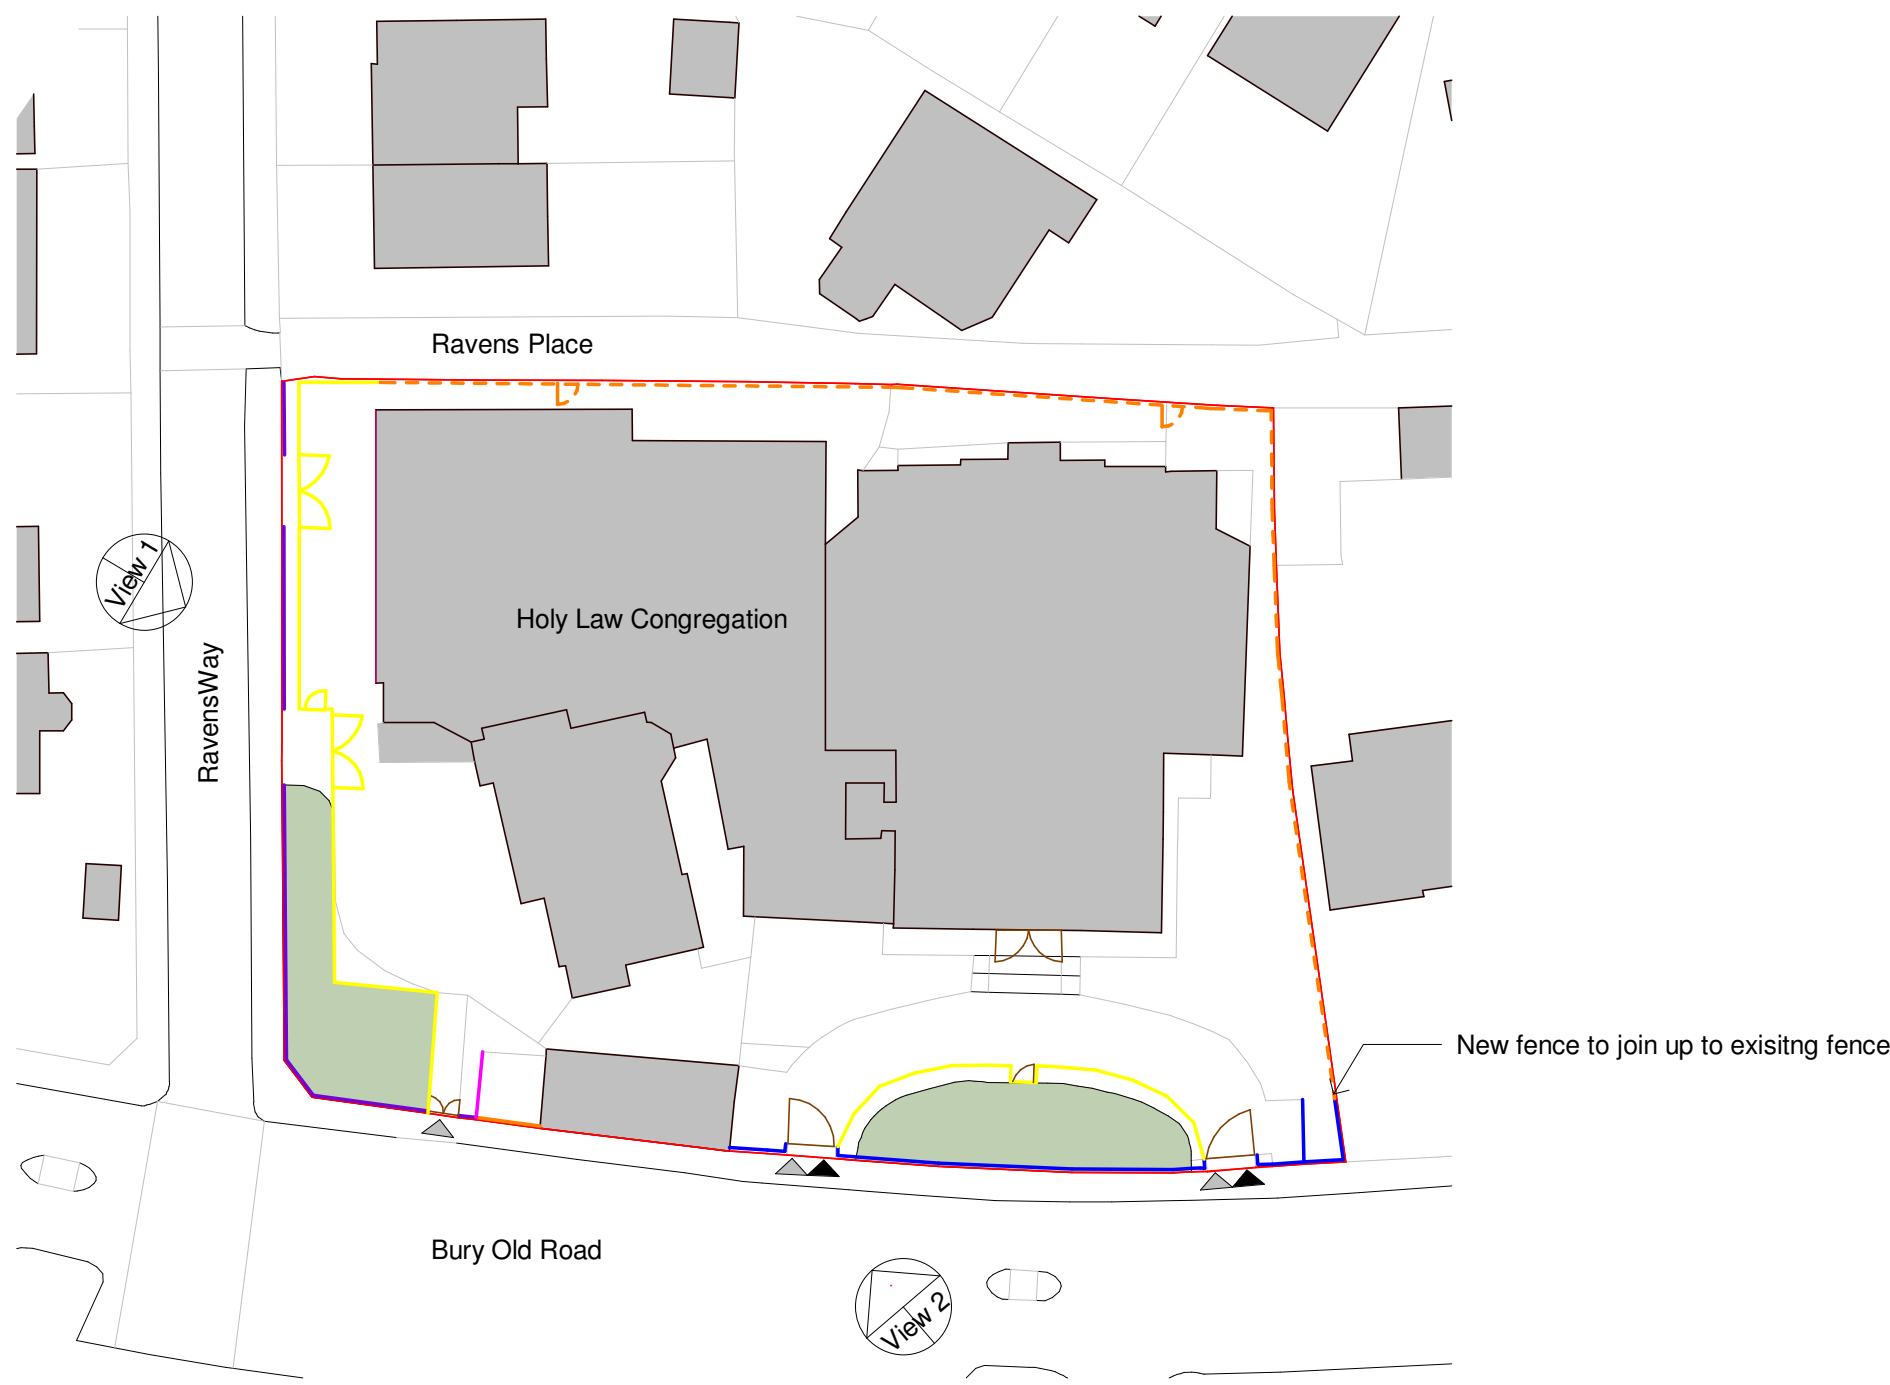
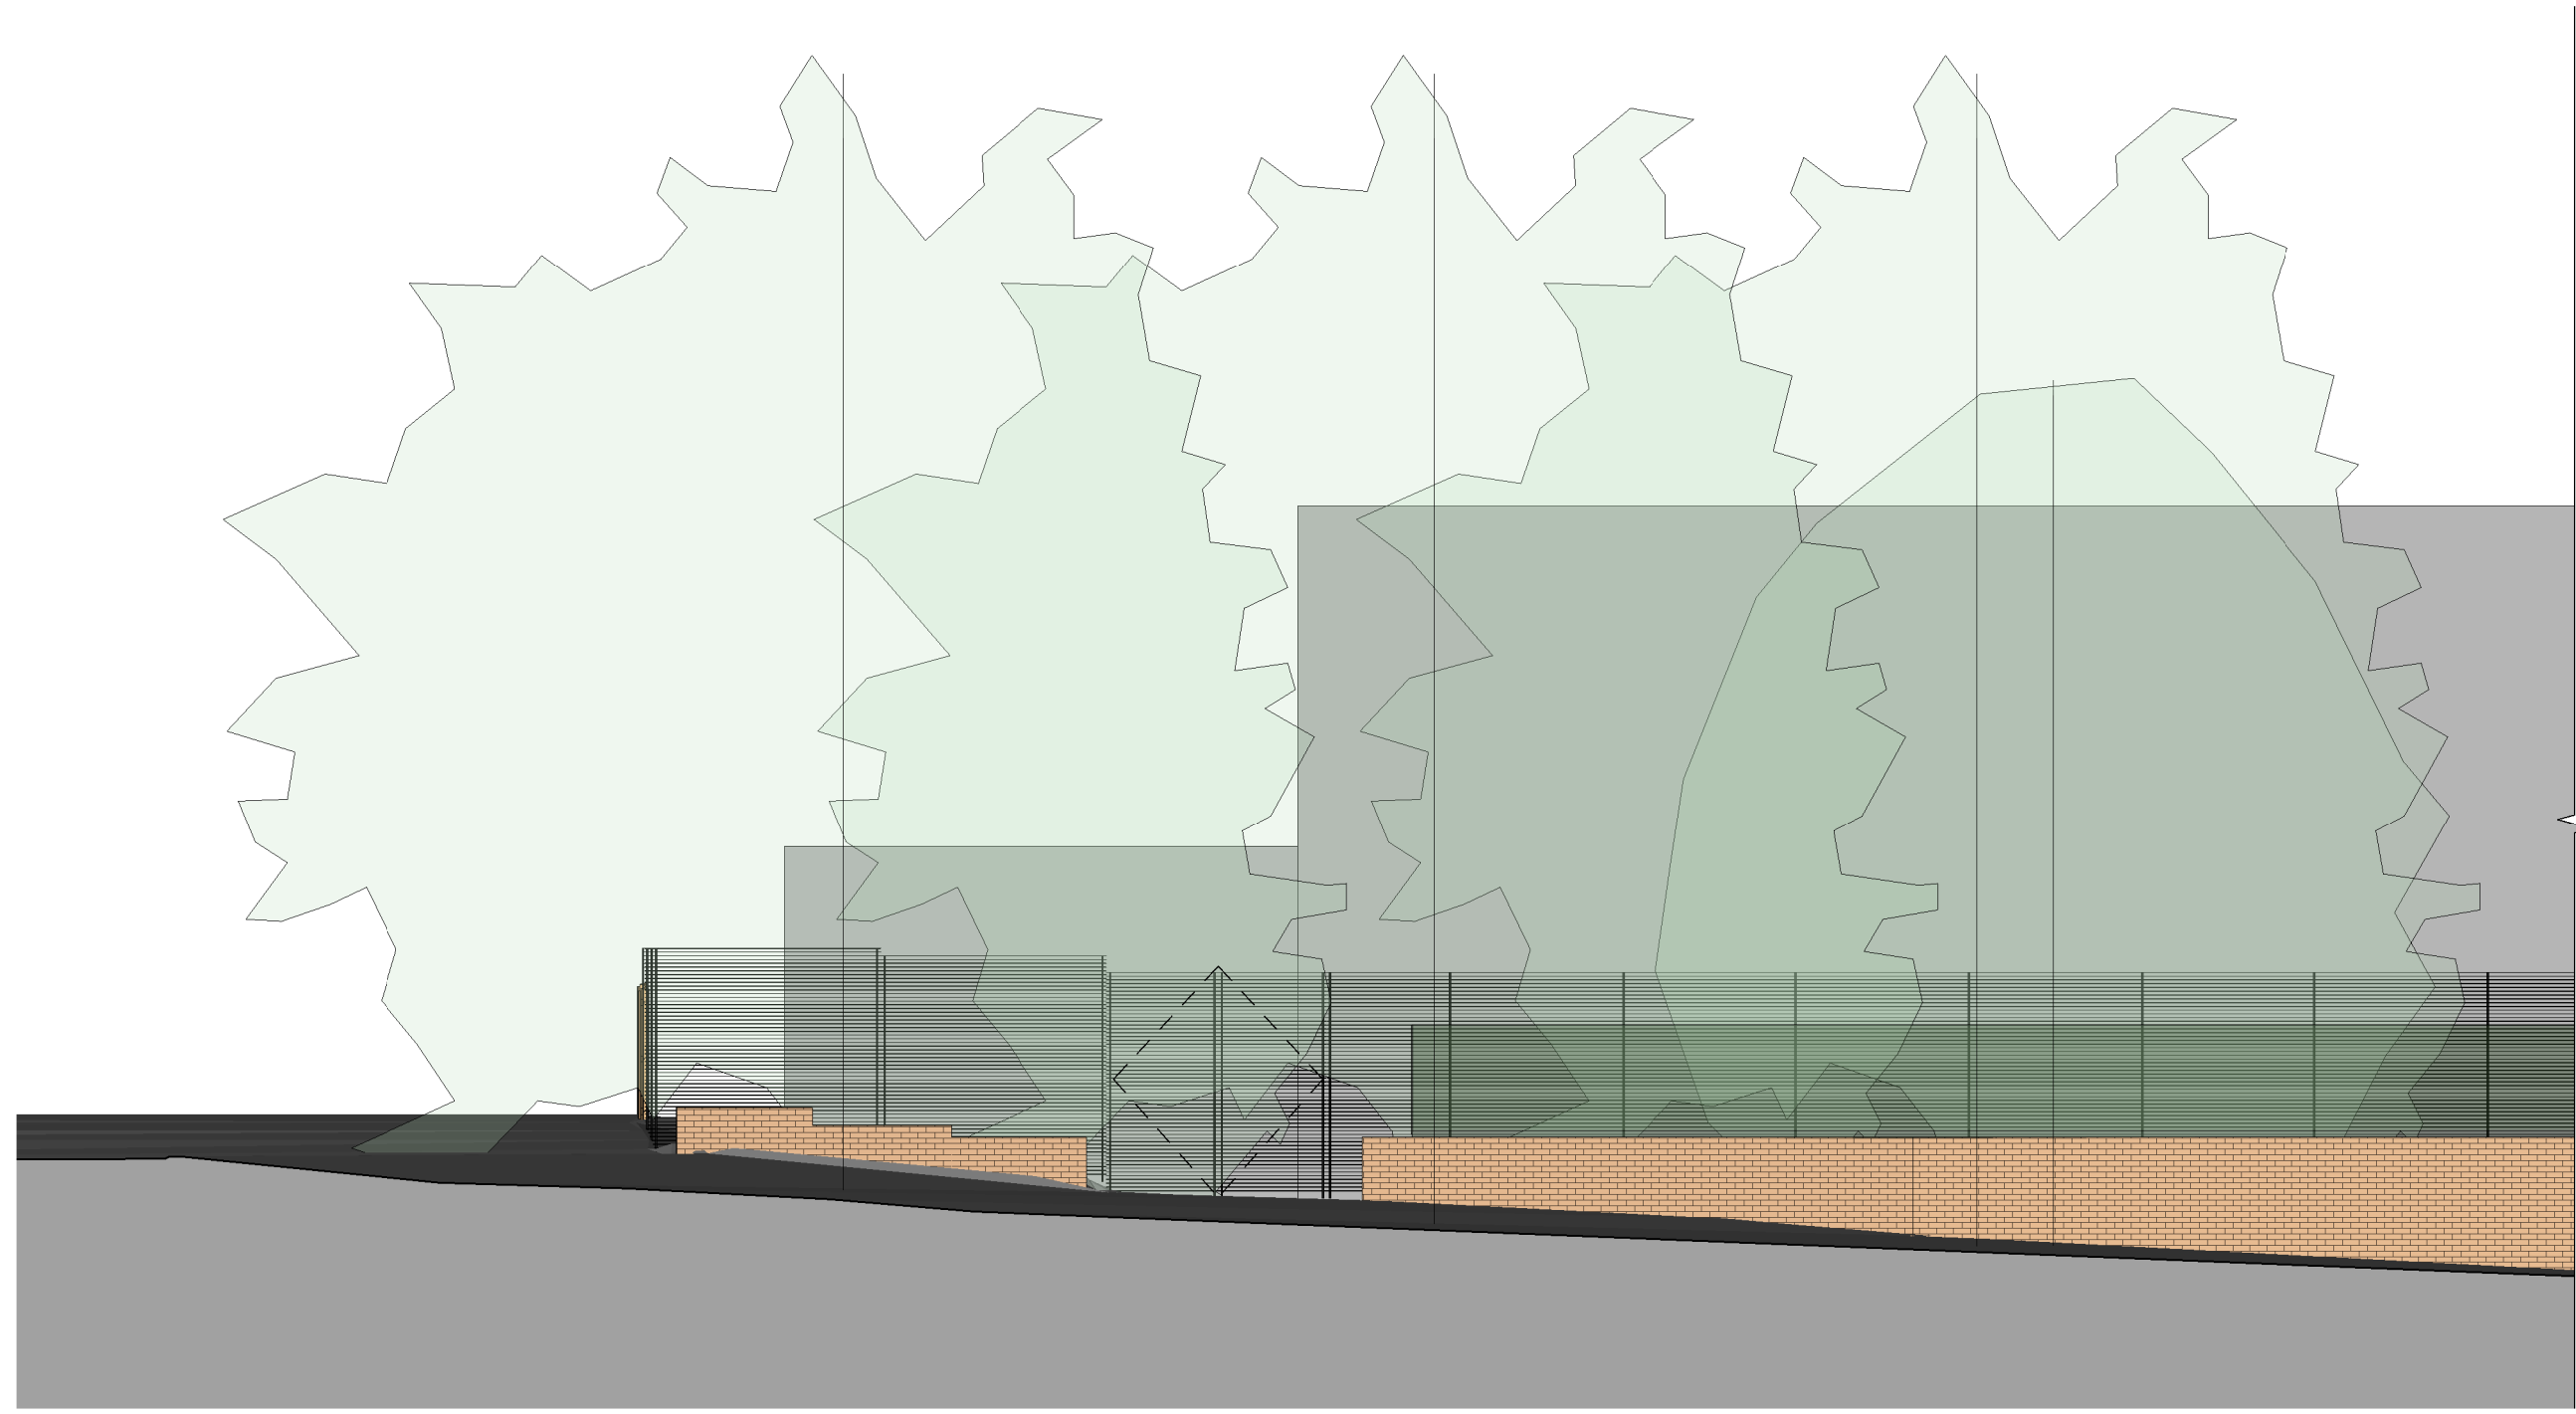


 

- Site boundary
- Existing 1750mm brick wall
- Existing 2650mm brick wall with render finish
- Existing brick walls, walls with railings, columns and gates (varying heights up to 2100mm)
- Existing 1800m Timber Fence
- Existing 1800m Timber Fence
- Existing 2.5m welded mesh fencing
- Existing welded mesh gate
- Existing 1800m Timber Fence/Over grown Vegetation
- Proposed Existing 2.5m welded mesh fencing (To match existing)

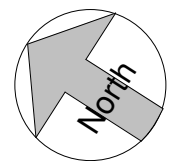

1 Left Side - Proposed
1 : 100

2 Site - Boundary Treatment - Proposed
1 : 500

Previous Planning history

Application Number: 67082

Proposal: Retrospective erection of security fencing

Date of Registration: 28/07/2021




View 1

Proposed Fencing to match existing of side and front elevations



View 2

Proposed Fencing to match existing of side and front elevations

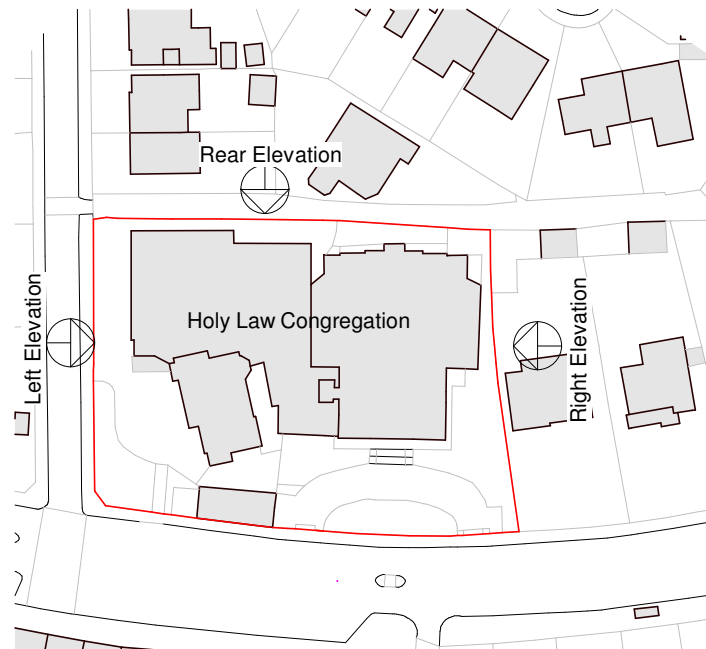

3 Site - Elevation Key Plan - Proposed.
1 : 1250

No.	Description	Date	Initial
-----	-------------	------	---------

PROJECT		Holy Law	
TITLE			
Site - Boundary Treatment -		Proposed Elevations	
STATUS			
DESIGN			
DRAWN BY	DATE	SCALE (@ A1)	
CB	09/07/2025	As indicated	
PROJECT NUMBER	DRAWING NUMBER	REV	
GSS25112	505		
GOLD SKETCH			
S T U D I O S			
www.goldsketch.co.uk		info@goldsketch.co.uk 0161 792 9595	
NOTES			
COPYRIGHT: ALL RIGHTS RESERVED. THIS DRAWING HAS BEEN REPRODUCED WITHOUT WRITTEN CONSENT. DRAWING TO BE USED FOR THE EXACT PURPOSE ONLY AND COMPARISON ON SITE. ANY DISCREPANCIES TO BE REPORTED TO THE DESIGNER PRIOR TO THE COMMENCEMENT OF ANY WORK. ALL WORKS ARE INTENDED TO BE IN ACCORDANCE WITH CURRENT UK BUILDING REGULATION, RELEVANT CODES OF PRACTICE AND BRITISH STANDARDS. ALL DIMENSIONS ON THIS DRAWING ARE IN MILLIMETRES UNLESS OTHERWISE STATED.			