




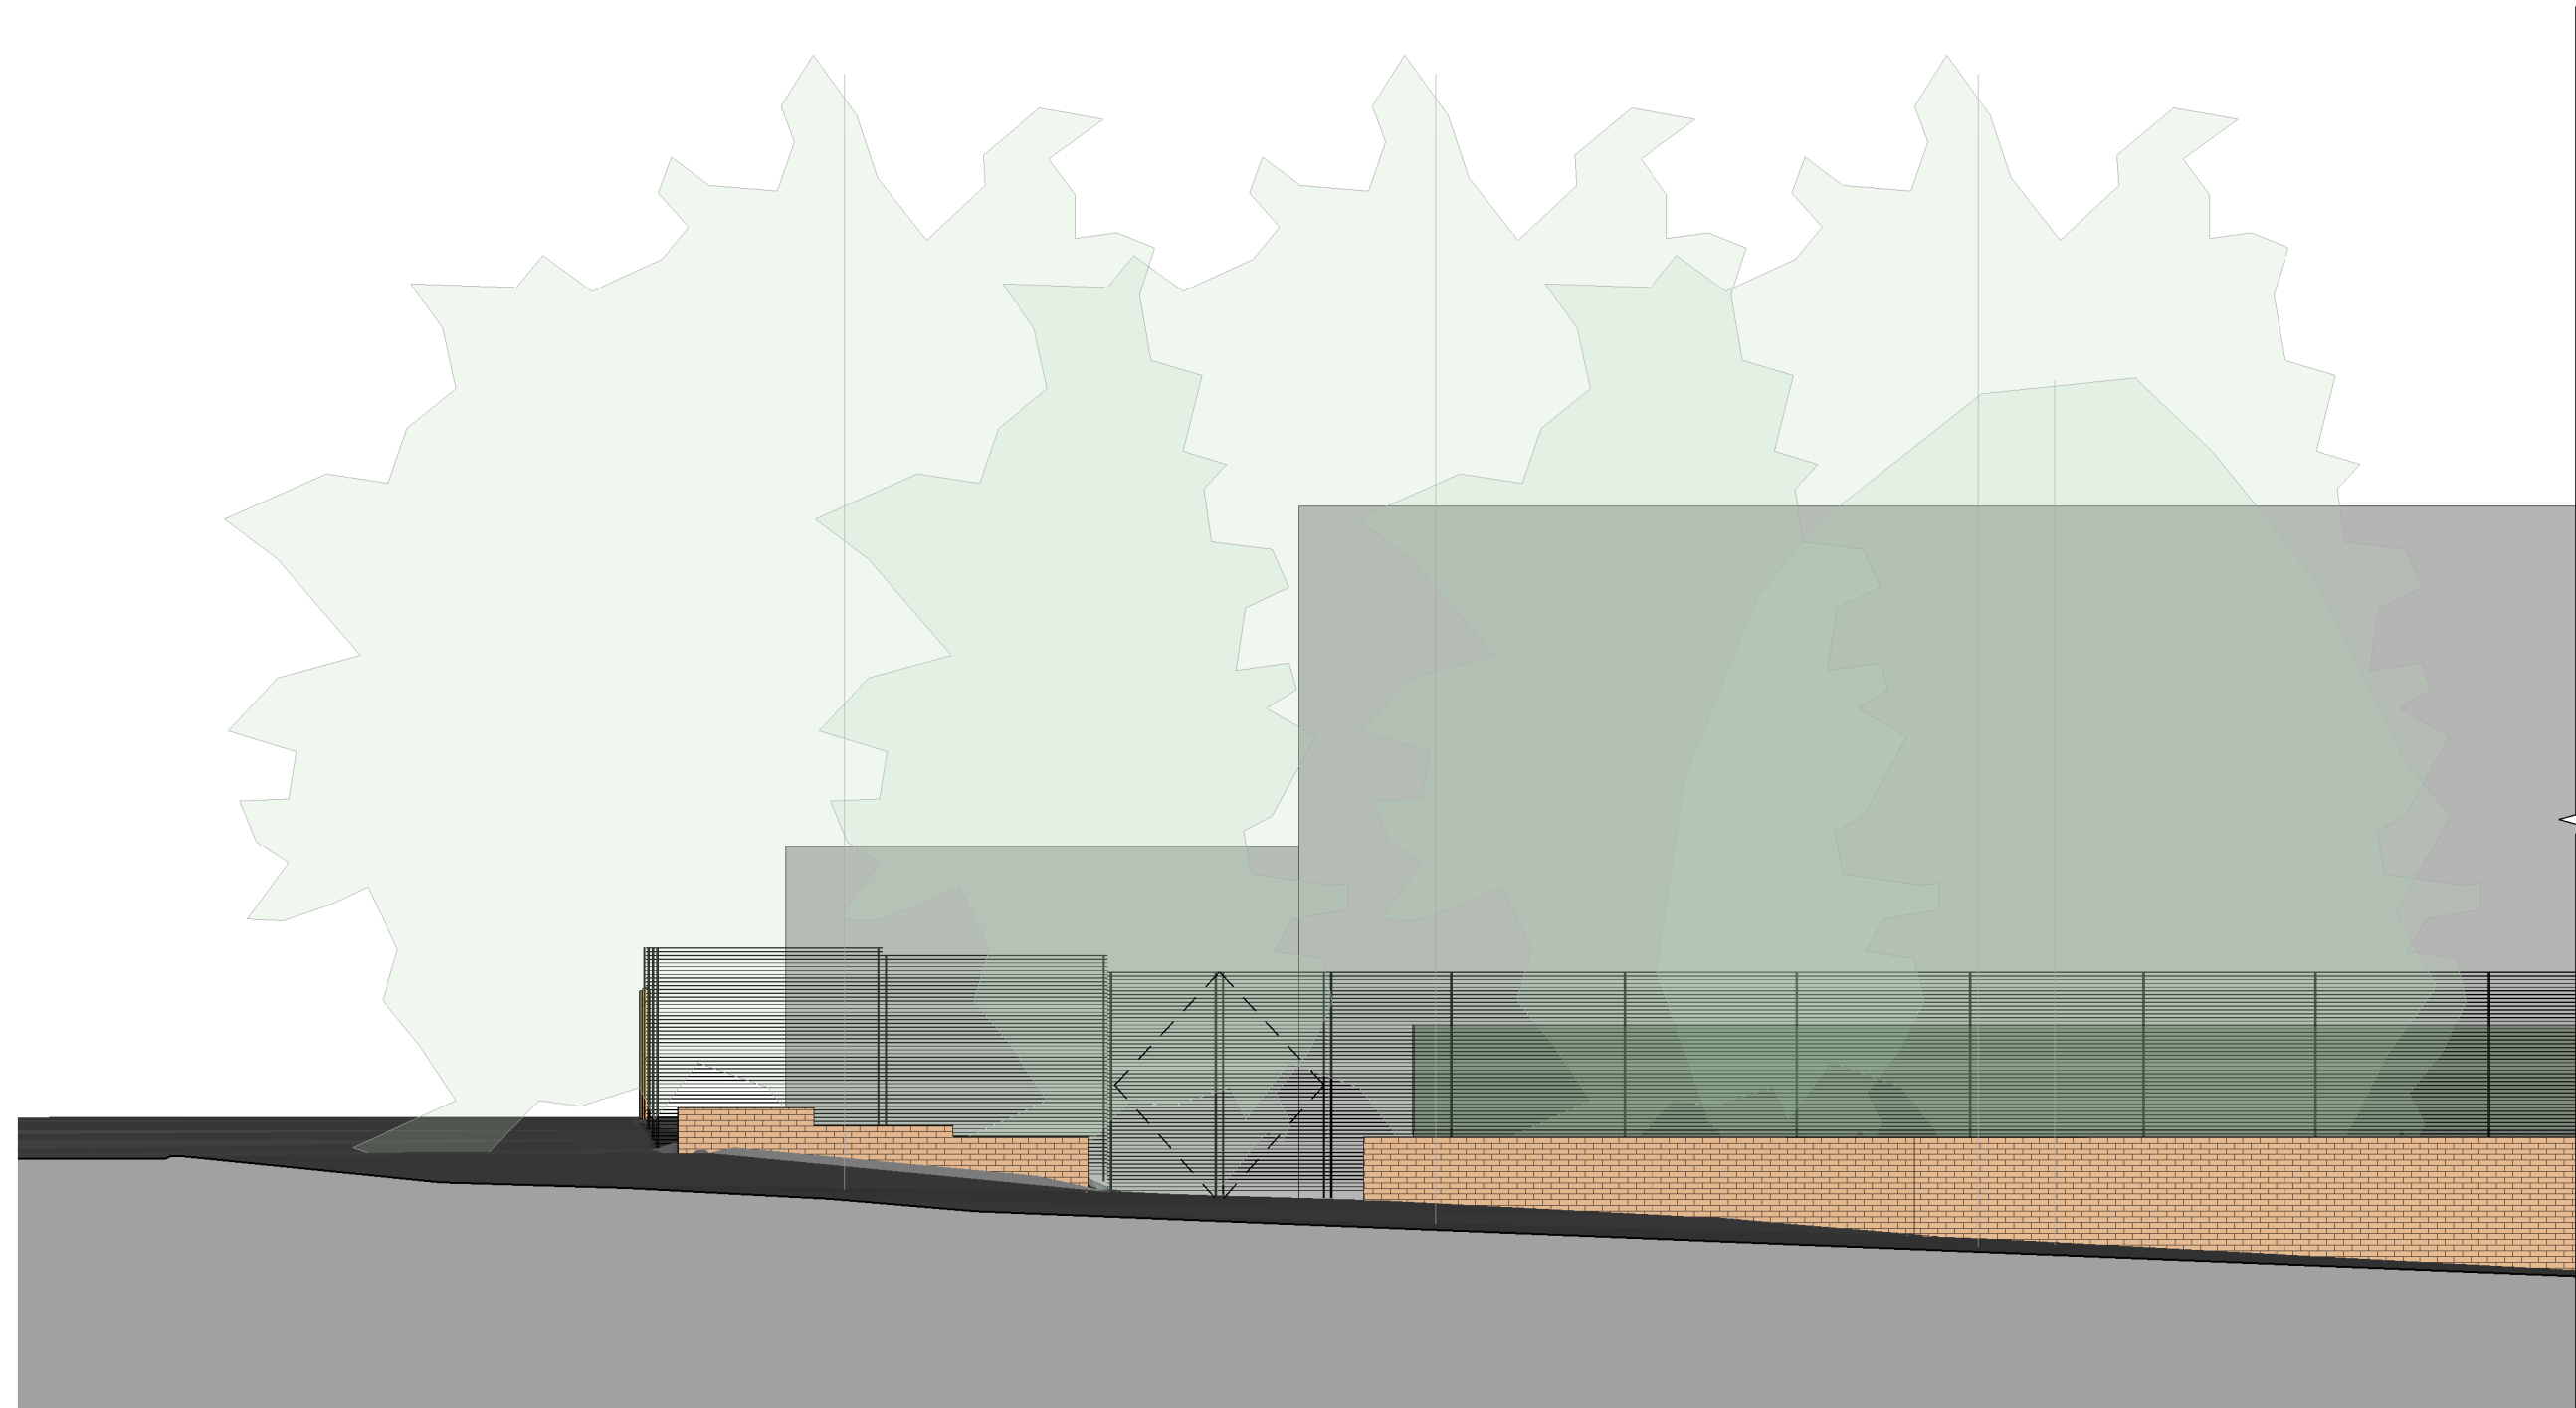

1 Left Side - Existing
1 : 100

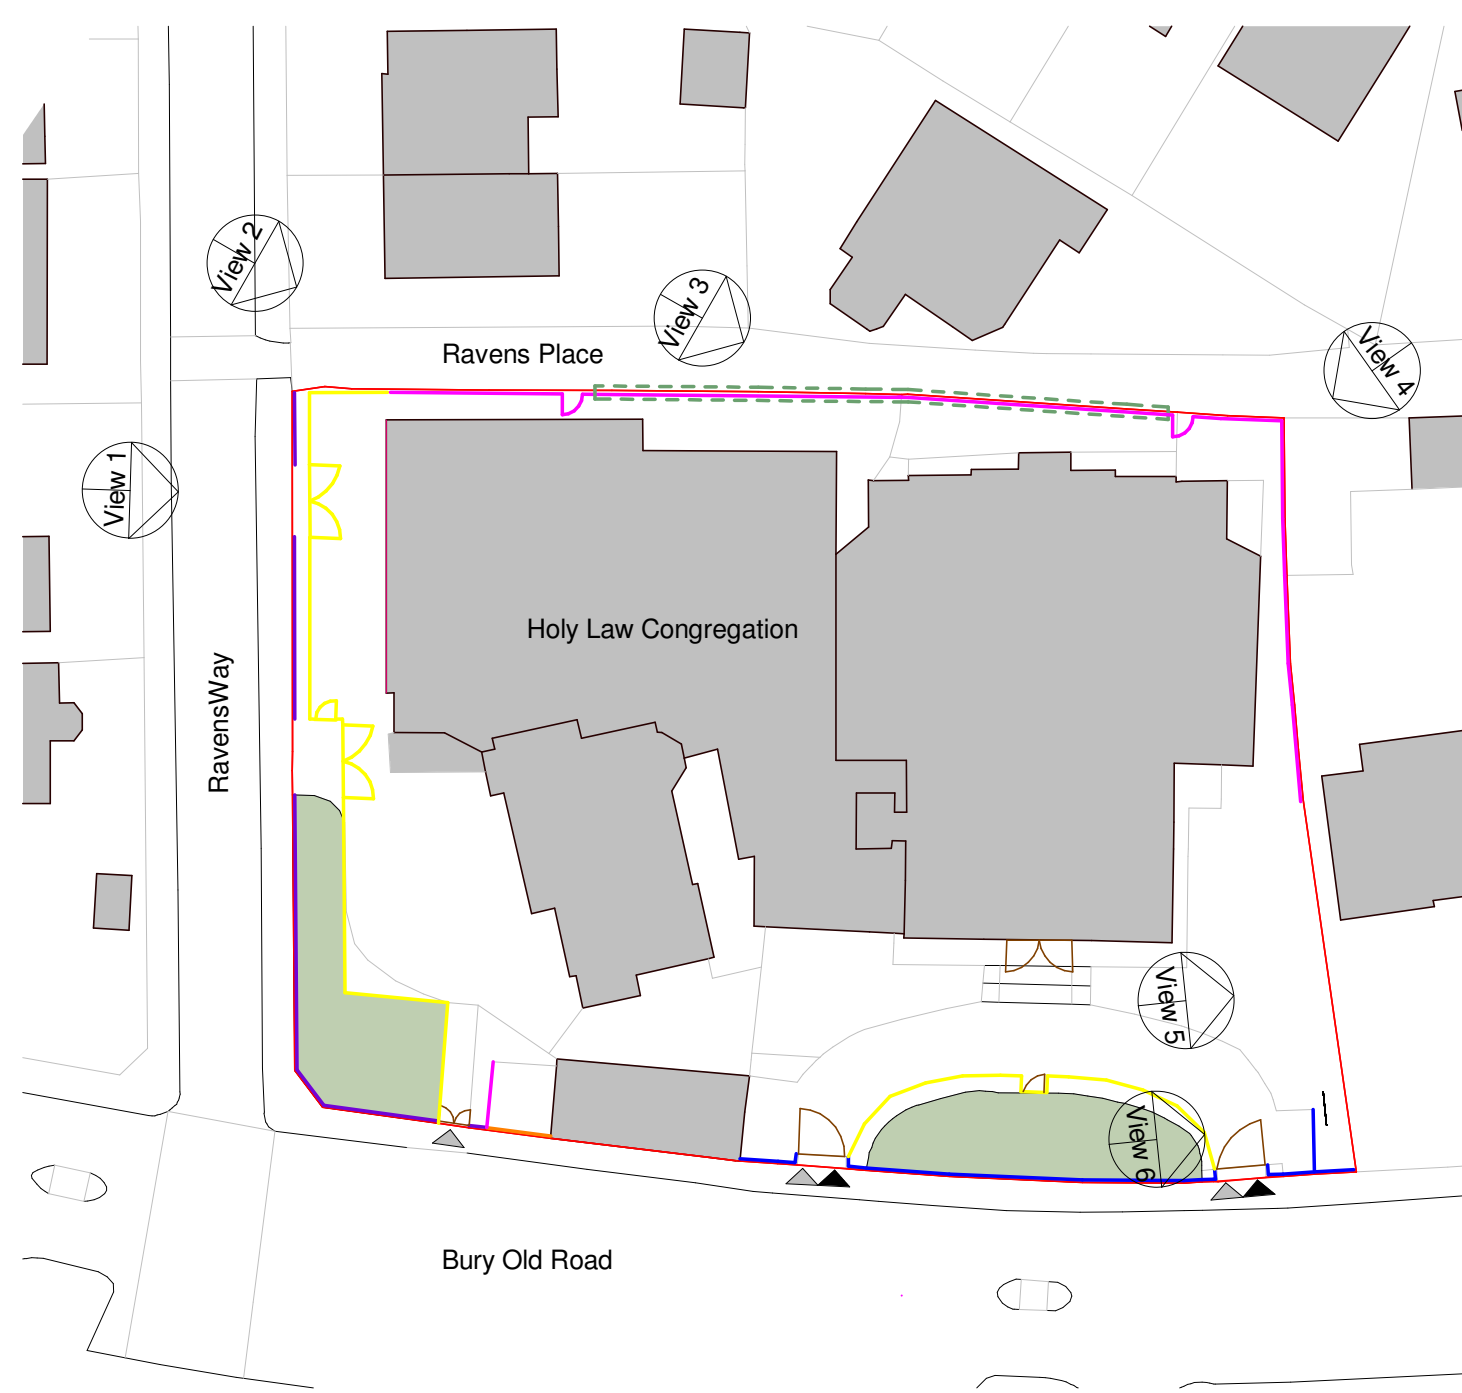

2 Site - Boundary Treatment - Existing
1 : 500

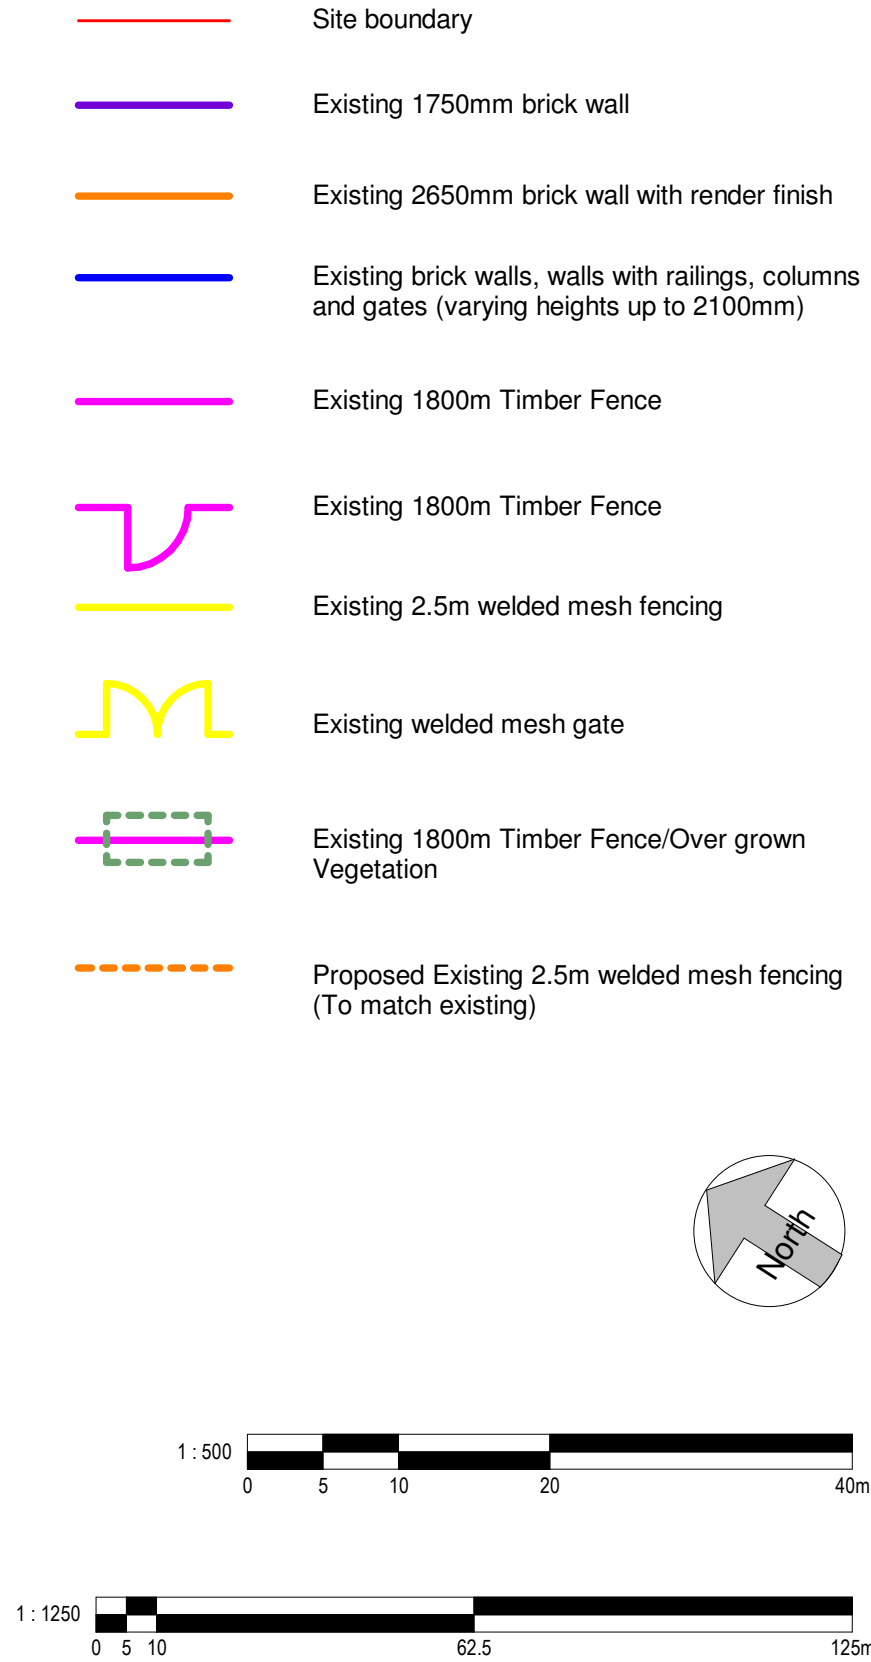

Previous Planning history

Application Number: 67082

Proposal: Retrospective erection of security fencing

Date of Registration: 28/07/2021




View 1 (Left Elevation)



View 2 (Left and Rear Elevation)



View 3 (Rear Elevation)

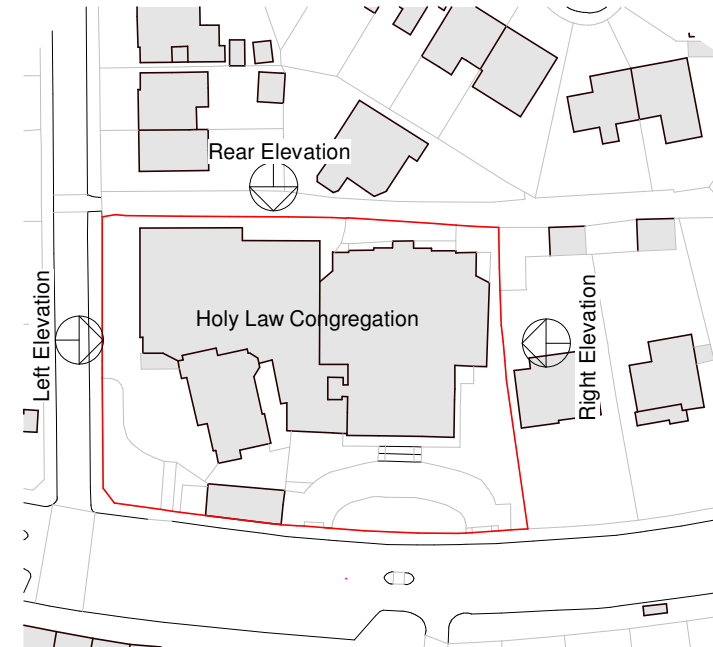

3 Site - Elevation Key Plan - Existing.
1 : 1250



View 4 (Rear and Right Elevation)



View 5 (Right and Front Elevation)



View 6 (Right Elevation)

No.		Description	Date	Initial
PROJECT				
Holy Law				
TITLE				
Site - Boundary Treatment - Existing Elevations				
STATUS				
DESIGN				
DRAWN BY		DATE	SCALE (@ A1)	
CB		09/07/2025	As indicated	
PROJECT NUMBER		DRAWING NUMBER		REV
GSS25112		503		
GOLD SKETCH S T U D I O S www.goldsketch.co.uk info@goldsketch.co.uk 0161 792 9595				
NOTES COPYRIGHT: ALL RIGHTS RESERVED. NO PART OF THIS DRAWING IS TO BE REPRODUCED WITHOUT WRITTEN CONSENT. DRAWING TO BE USED FOR THE STATUS INDICATED ONLY. ANY DISCREPANCIES TO BE REPORTED TO THE DRAWING OFFICE PRIOR TO THE COMMENCEMENT OF ANY WORK. ALL WORK AND MATERIALS TO BE IN ACCORDANCE WITH CURRENT UK LEGISLATION, RELEVANT CODES OF PRACTICE AND BRITISH STANDARDS. ALL DIMENSIONS ON THIS DRAWING ARE IN MILLIMETRES (UNLESS OTHERWISE STATED).				