


Trees and Foliage shown indicatively



1 North Elevation Proposed
1 : 50

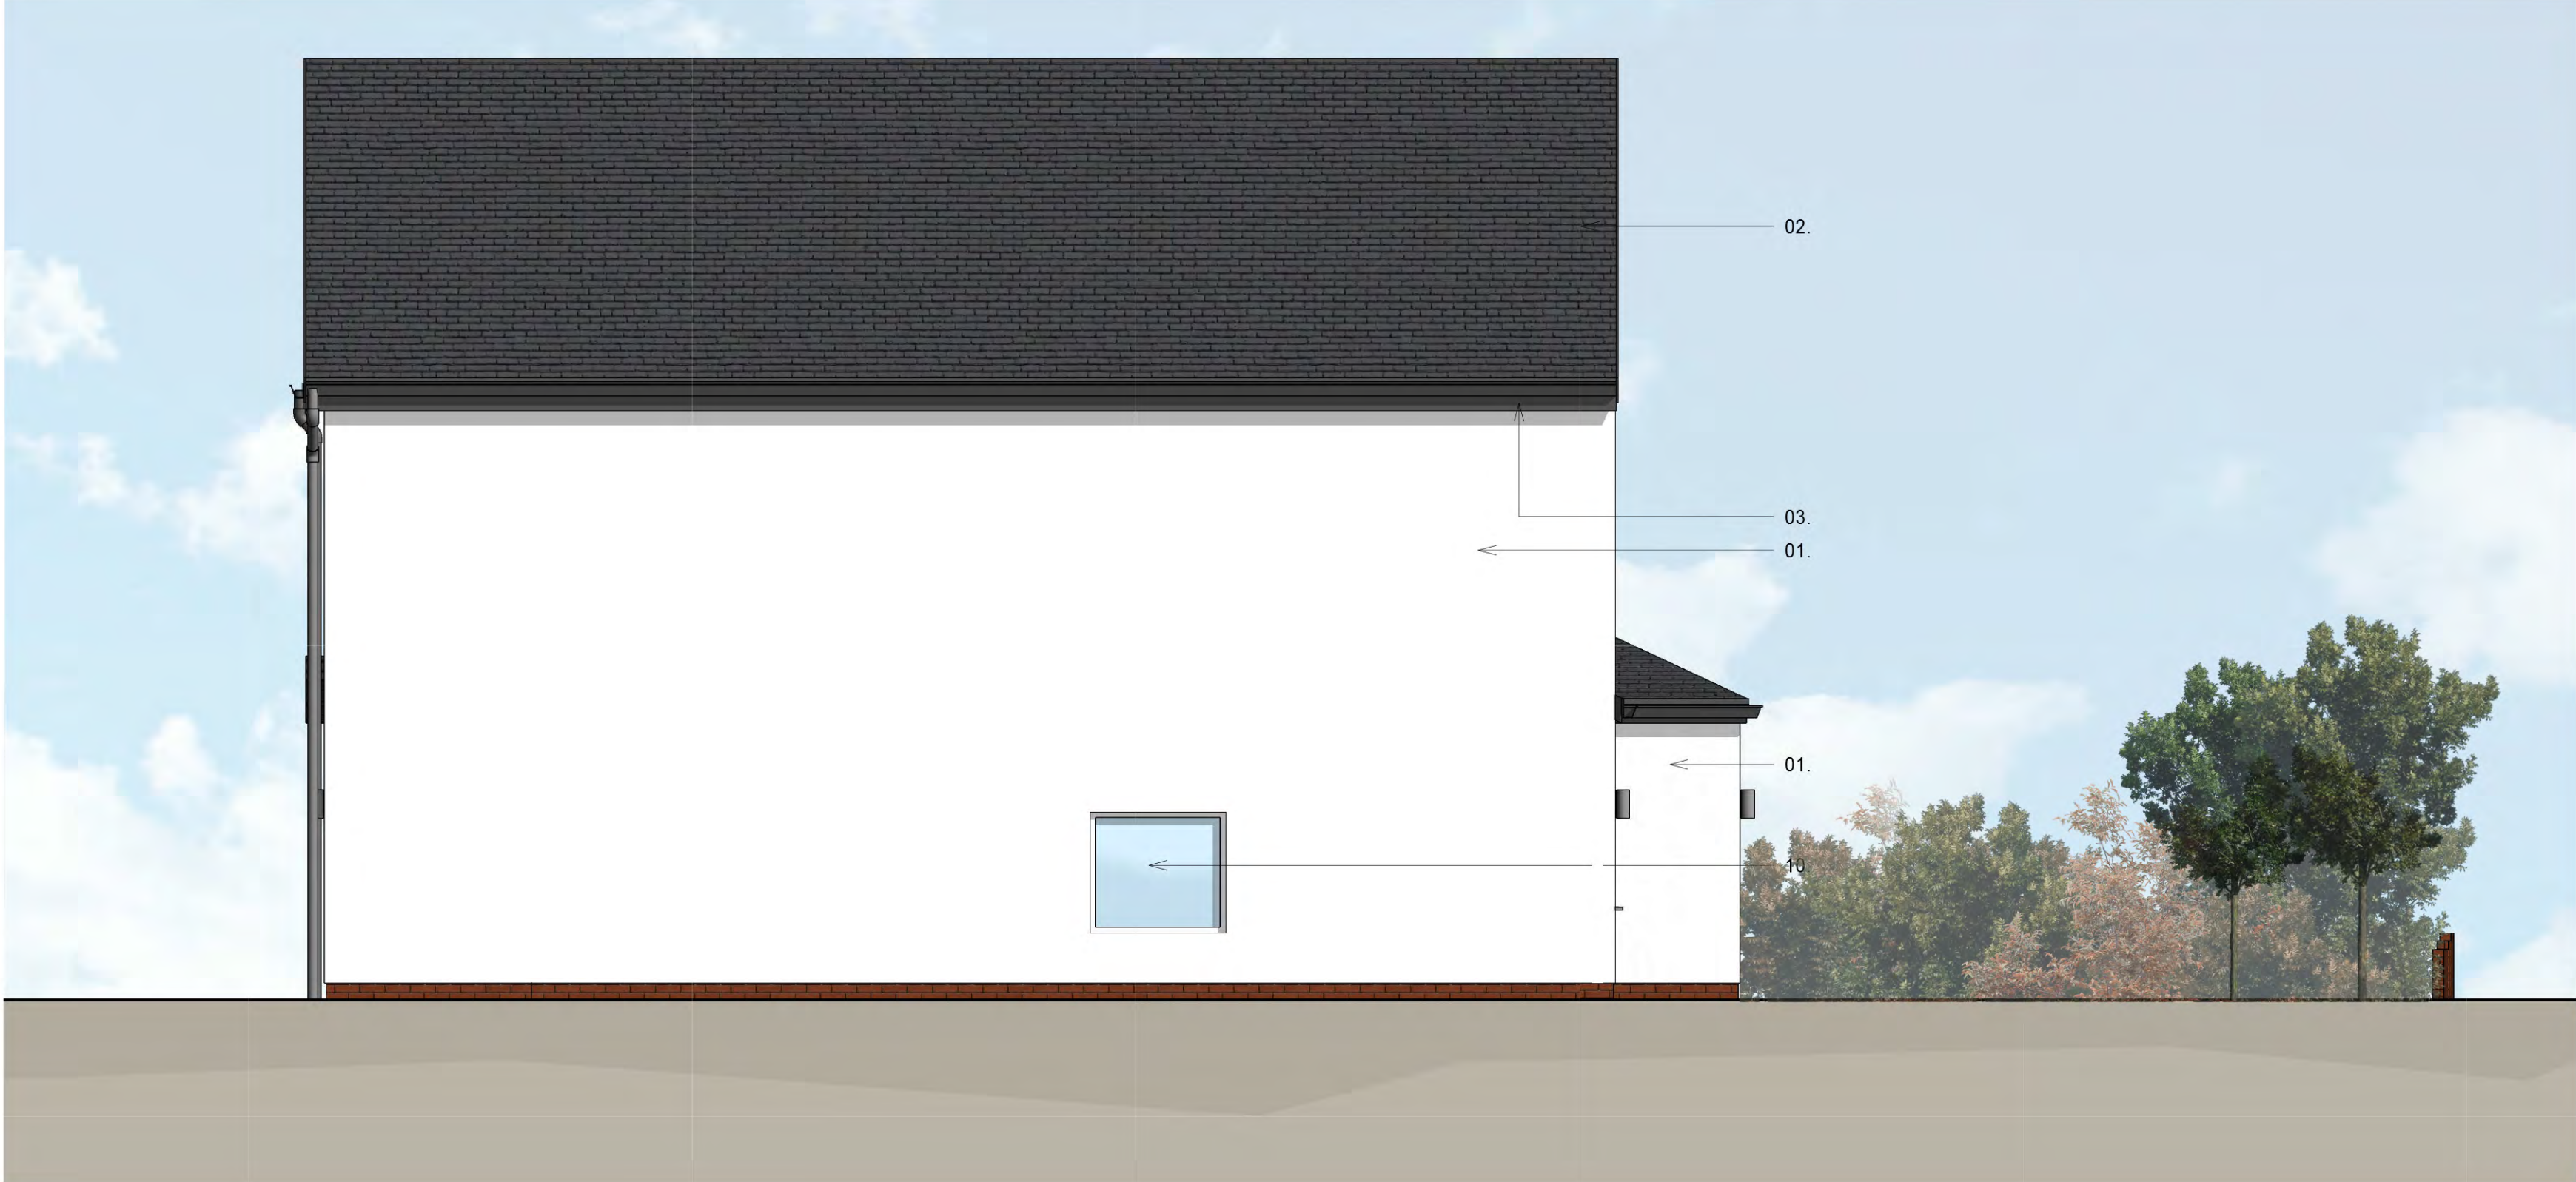

3 East Elevation Proposed
1 : 50



2 South Elevation Proposed
1 : 50



4 West Elevation Proposed
1 : 50

Existing neighbouring properties on elevations shown indicatively



5 Street Elevation Proposed
1 : 200

Elevation Key			
1.	Proposed externally rendered wall		
2.	Proposed new roof slate look tiles (Colour: dark grey/blue)		
3.	All rainwater goods upvc (Colour: dark grey)		
4.	Proposed uPVC windows with opening lights (Colour: dark grey)		
5.	Feature timber look entrance wall with door number signage		
6.	New timber front door with obscure vision panel		
7.	New up and over garage door (Colour: dark grey)		
8.	External lighting (shown indicatively)		
9.	New uPVC obscured window (Colour dark grey)		
10.	Existing window retained (If wall is retained, if further investigation indicates that wall is required to be rebuilt window to be removed)		
11.	Flue from boiler		
12.	Proposed Juliet balcony into masterbedroom		
13.	Thermally broken aluminium framed sliding folding doors (Colour: dark grey)		
14.	Existing windows replaced with new uPVC windows (Colour dark grey)		
15.	New uPVC tilt, turn and slide doors (Colour dark grey)		
16.	New uPVC sliding door (openable and lockable from inside and outside)		

1	Side door removed obscure window added Bedroom 3 shown with 2 opening lights as per front windows	08.06.22	CRH	SH
Rev	Description	Date	Dr	App
original			by	by
CRH		22/03/22	Approved by	SH

drawing			
Planning - Proposed Elevations			
		plot date	
		scale	As indicated@A0
drawing number	SK120	rev	1
		issue status	