


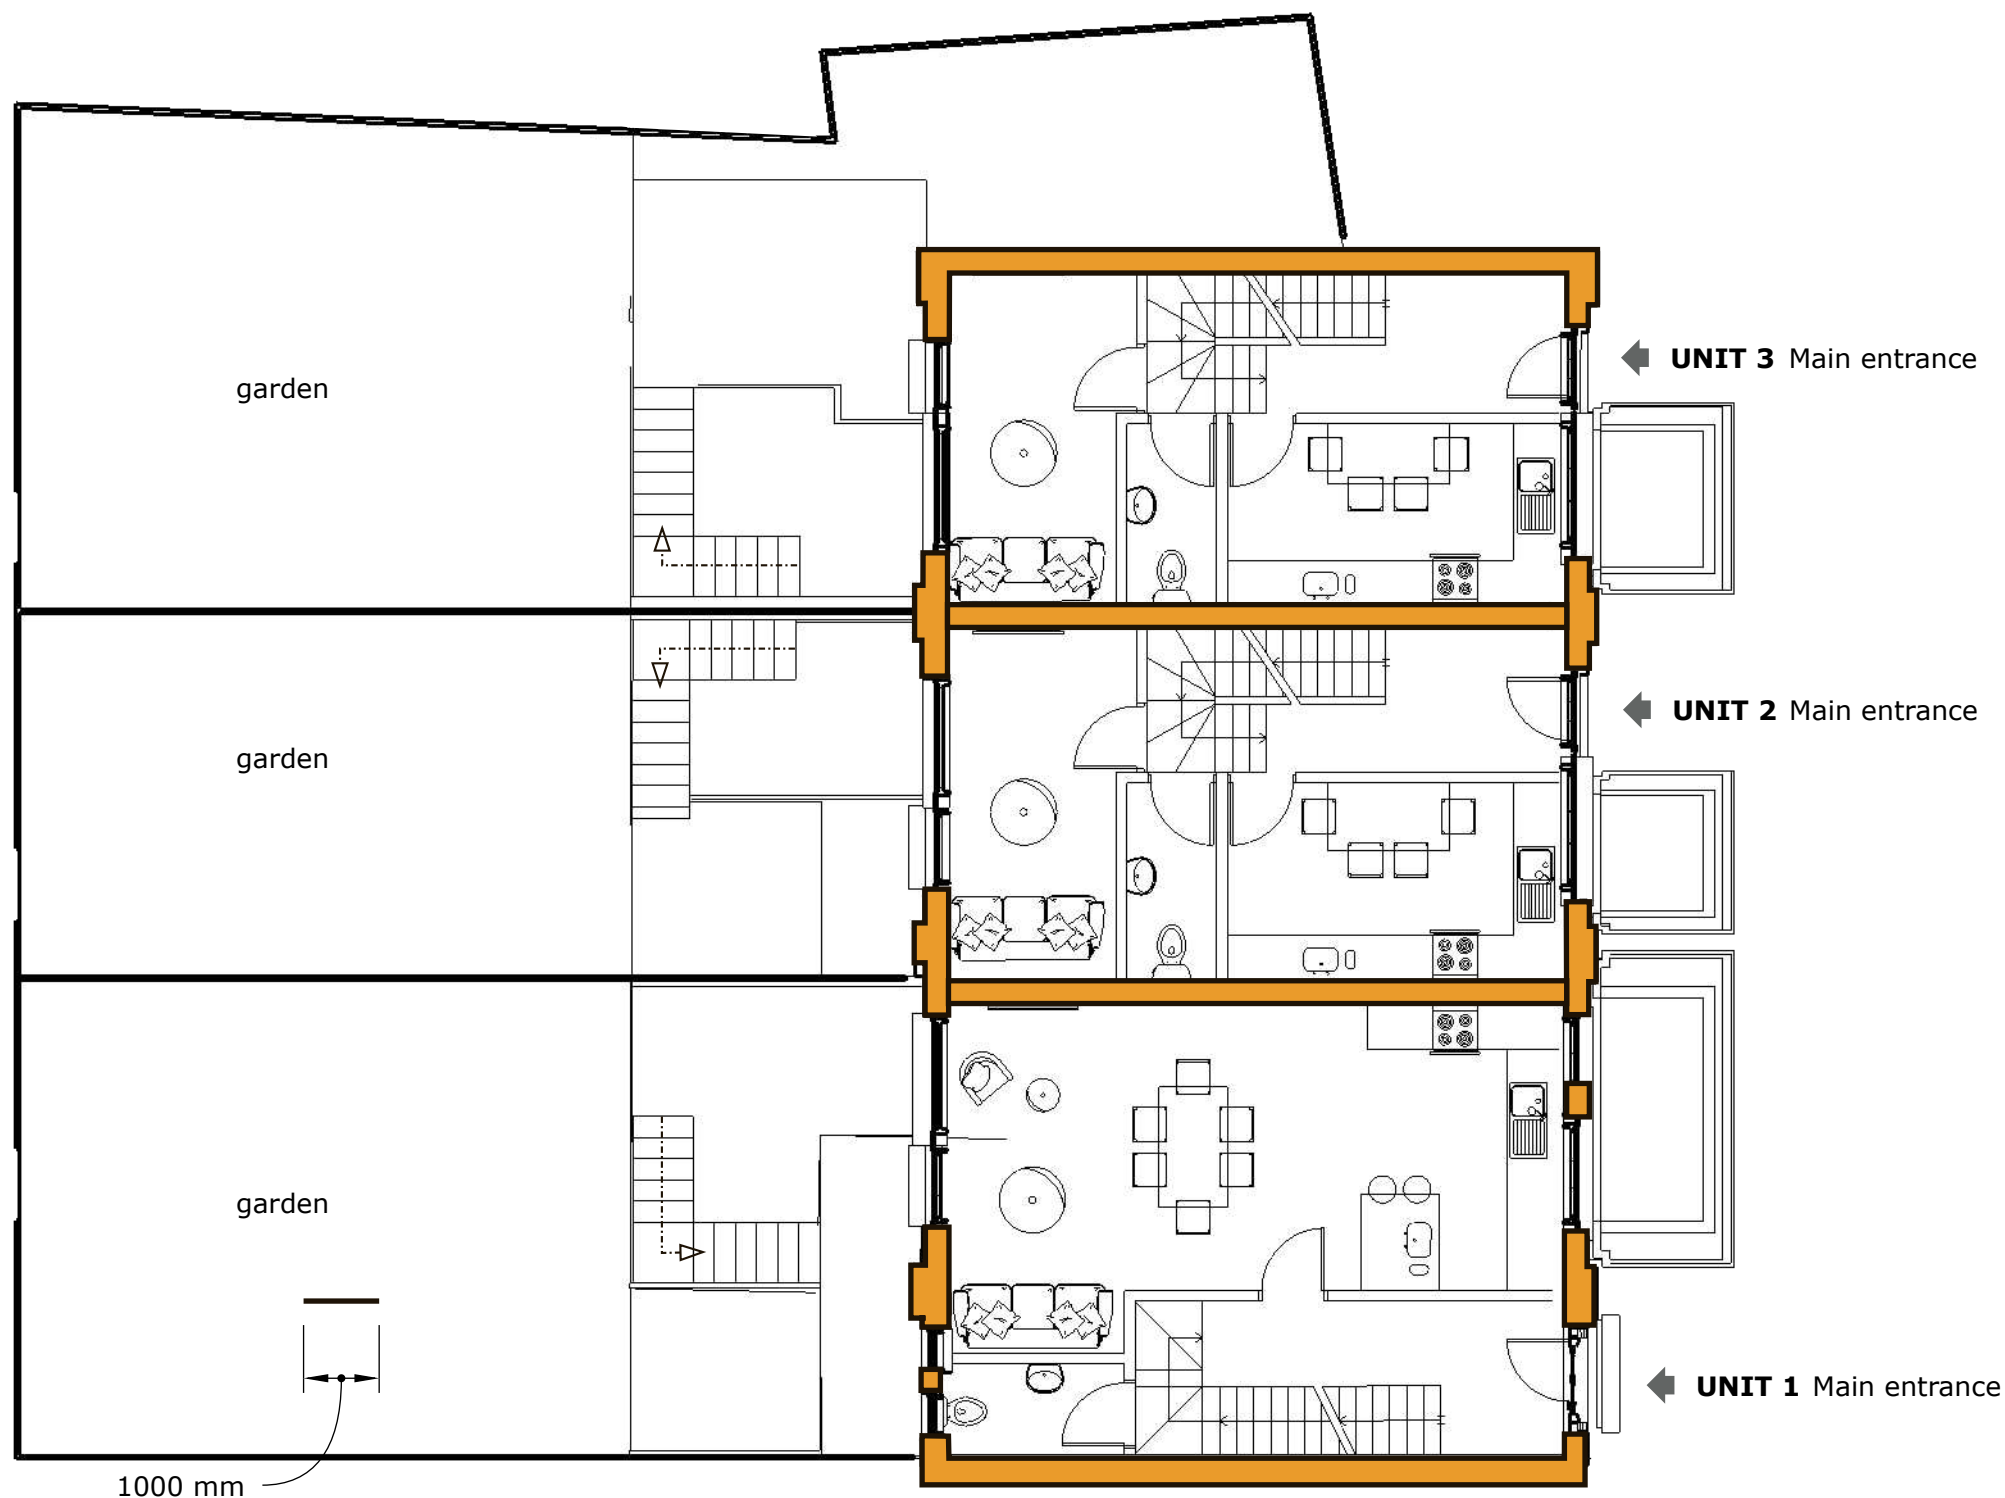

Townhouse Ground Floor Plan - As Proposed

F	Scheme design updates	EJG/II	22/03/22
E	Scheme design updates E2 sixth ISSUE	EJG/II	15/03/22
D	Scheme design updates	EJG/II	9/12/21
C	Scheme design updates	EJG/II	21/06/21
B	Scheme design updates	EJG/II	16/06/21
A	Scheme design updates	VK	25/05/21
Rev	DESCRIPTION	By	Date



HOWARD & SEDDON A.R.I.B.A.
CHARTERED ARCHITECTS
 64 WASHWAY ROAD
 SALE, CHESHIRE, M33 7RE
 TEL NO. 0161 - 973 8296
 FAX NO. 0161 - 962 3485
 E-MAIL : ADMIN@HOWARDANDEDSON.CO.UK

Project
 PROPOSED RESIDENTIAL
 DEVELOPMENT LAND TO REAR OF
 EARL STREET PRESTWICH M25 1GQ

Client
 Mr. MEDHDI YAZDANPANA

Title
 Ground floor
 as proposed

Drawn
 EJG/II
 Date
 27/07/22
 Scale
 1:100(A3)

DRG no.
 14,347
 36
 Amendment
 G