


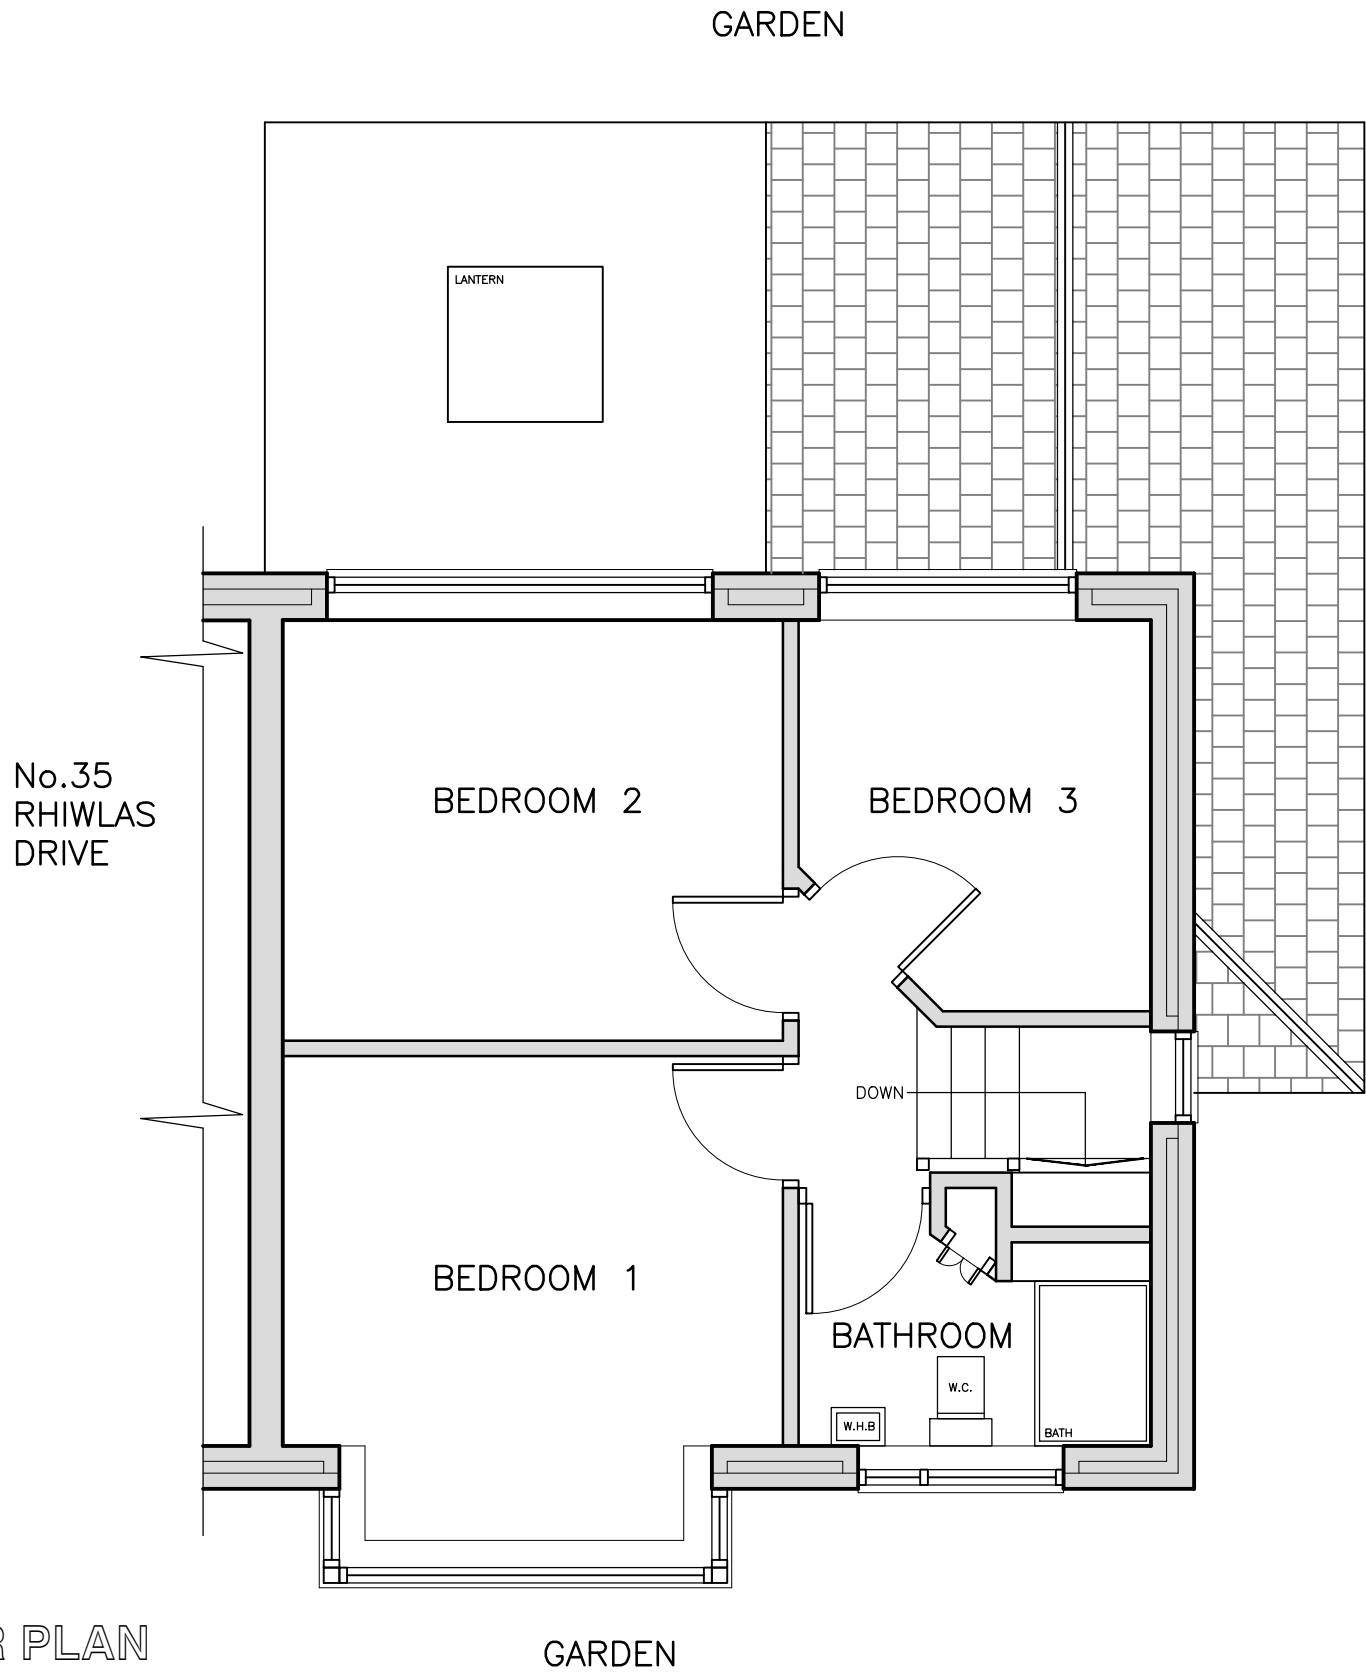

EXISTING FIRST FLOOR PLAN

EXISTING:

COPYRIGHT RESERVED
This drawing is the property of Phil Corns Architectural Services Ltd. and must not be copied or used in whole or in part without their consent.
C.D.M.
Client and contractors working on projects lasting more than 30 days or involving more than 500 persons must fulfil their duties under the CDM Regulations 2015.
THIS DRAWING (OR ANY PART THEREOF) MAY NOT BE COPIED, TRANSMITTED OR DISCLOSED TO ANY THIRD PARTY OR UNAUTHORIZED PERSON WITHOUT THE PRIOR WRITTEN PERMISSION OF PHIL CORNS ARCHITECTURAL SERVICES LTD. THIS DRAWING IS TO BE READ IN CONJUNCTION WITH ALL OTHER RELEVANT DRAWINGS PREPARED BY CONSULTANTS AND SUB-CONTRACTORS. DO NOT SCALE FROM THIS DRAWING. WORK ONLY TO PRINTED DIMENSIONS. REPORT ANY DISCREPANCIES TO PHIL CORNS ARCHITECTURAL SERVICES LTD OR REPRESENTATIVES THEREOF.
ONCE PRINTED AND DISTRIBUTED THIS DOCUMENT IS ASSUMED UNCONTROLLED.
ALL DIMENSIONS AND LEVELS ARE TO BE CHECKED ON SITE.



Greater Manchester
Chamber of Commerce
Member of Chamber of the Year
2017/18



revision		description			
<u>STATUS</u>		Information ☒ Comment ☐ Approval ☐ Tender ☐ Construction ☐ As-Built ☐			
<u>PROJECT NUMBER</u>		<u>SCALE</u>		<u>ORIGINAL DRG. SHEET SIZE</u>	
2022_04_05		1:50		A3	
<u>DRAWN BY</u>		<u>CHECKED BY</u>		<u>DATE</u>	
PAC		-		APR.22	
<u>DRAWING NUMBER</u>				<u>REV.</u>	
2022_04_05 - 03				-	
		PHIL CORNS ARCHITECTURAL SERVICES Ltd. 142 ELMSFIELD AVENUE NORDEN, ROCHDALE OL11 5XA TEL:01706 564197 MOB:077594 214758 email:phil@philcornsarchitecturalservices.co.uk			
		<u>PROJECT</u>			
		MR & MRS SADLER 37 RHIWLAS DRIVE BURY BL9 9DE			
		<u>DRAWING</u>			
		EXISTING: FIRST FLOOR PLAN			