


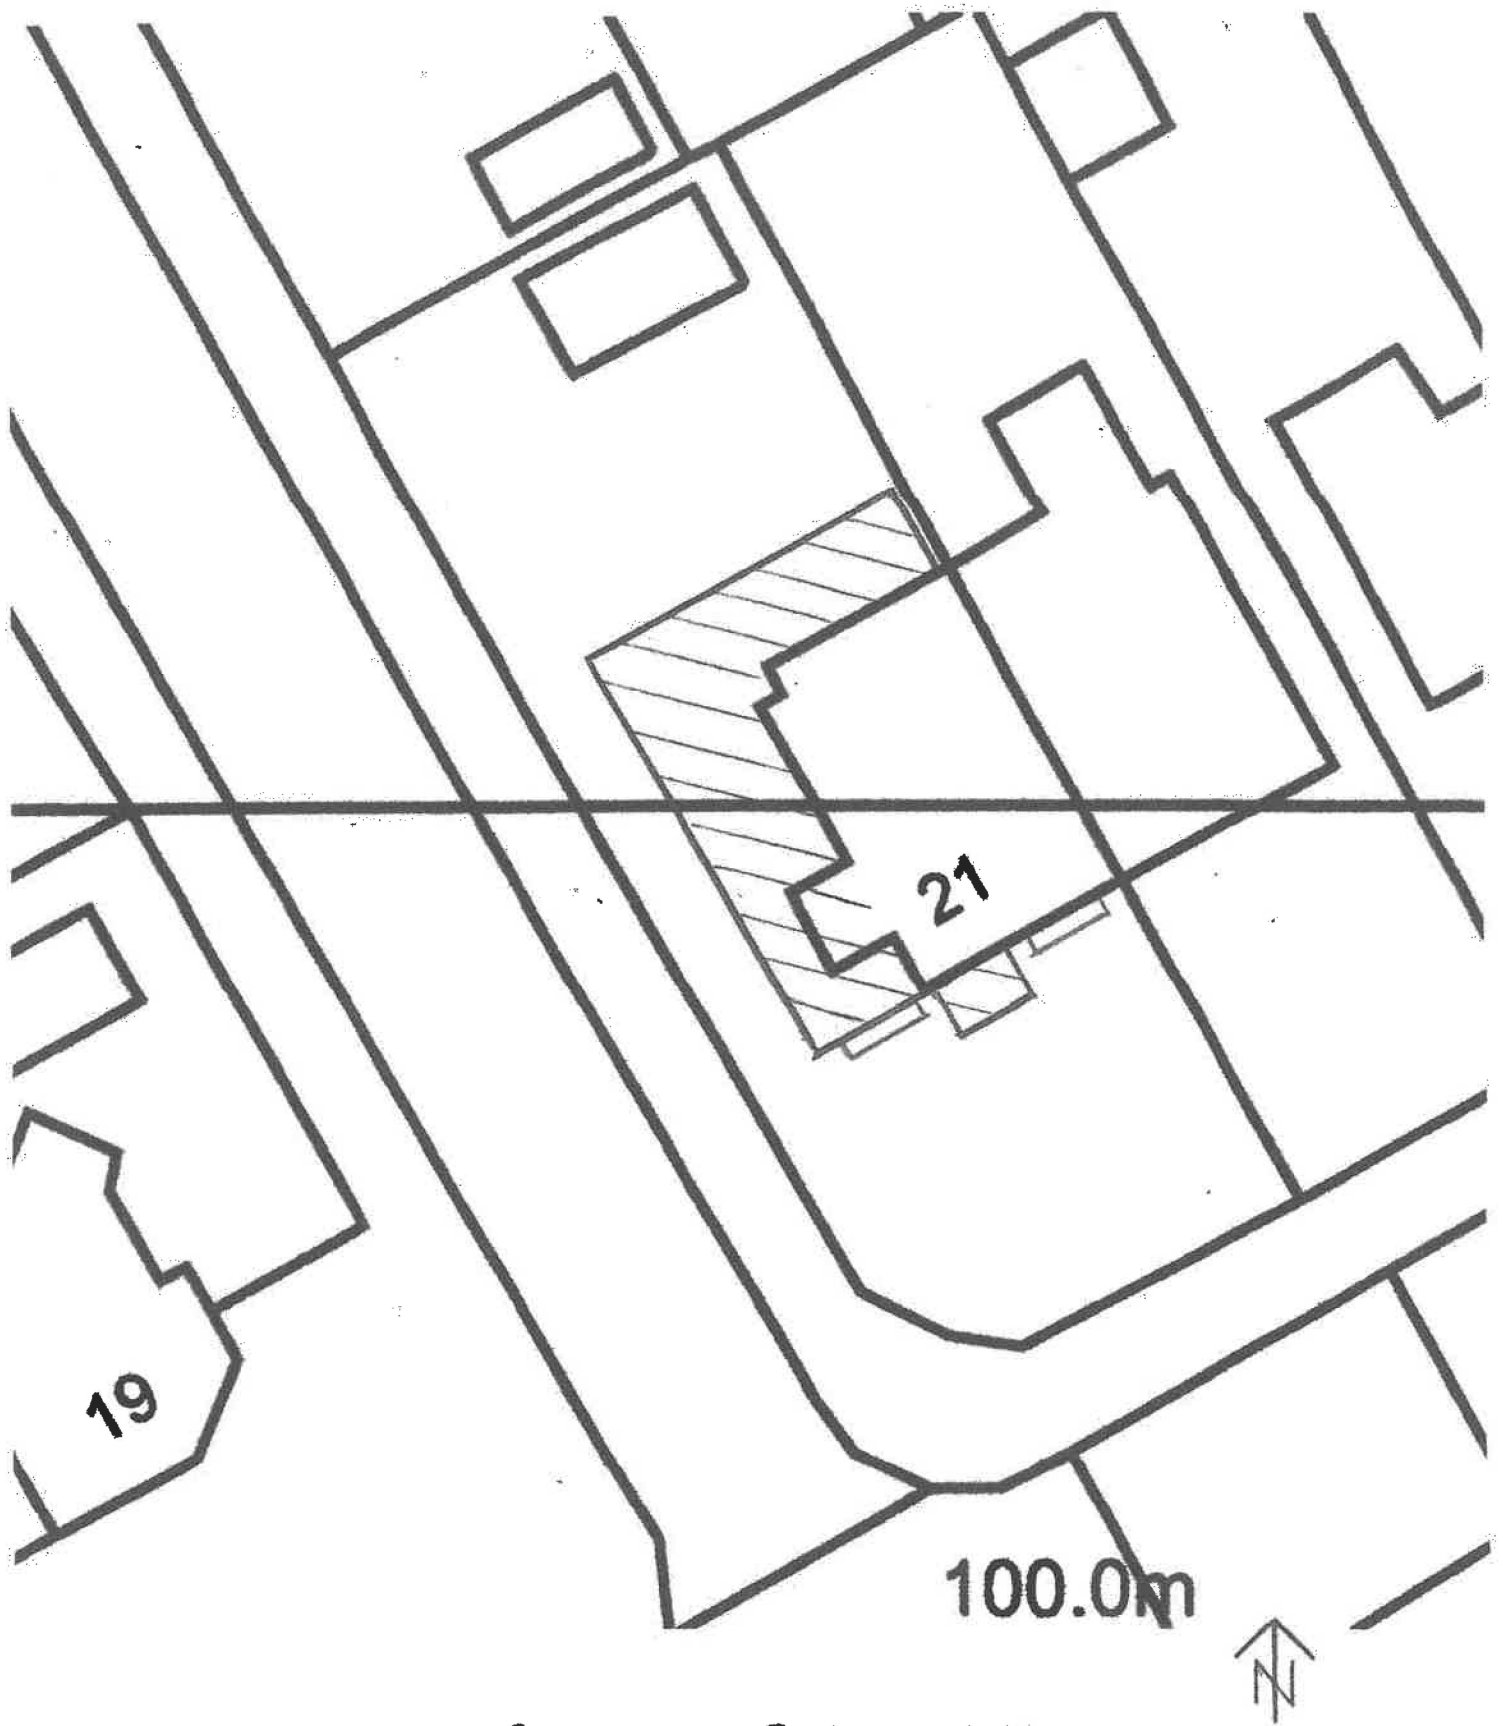

PROPOSED SITE PLAN SCALE 1:1200