


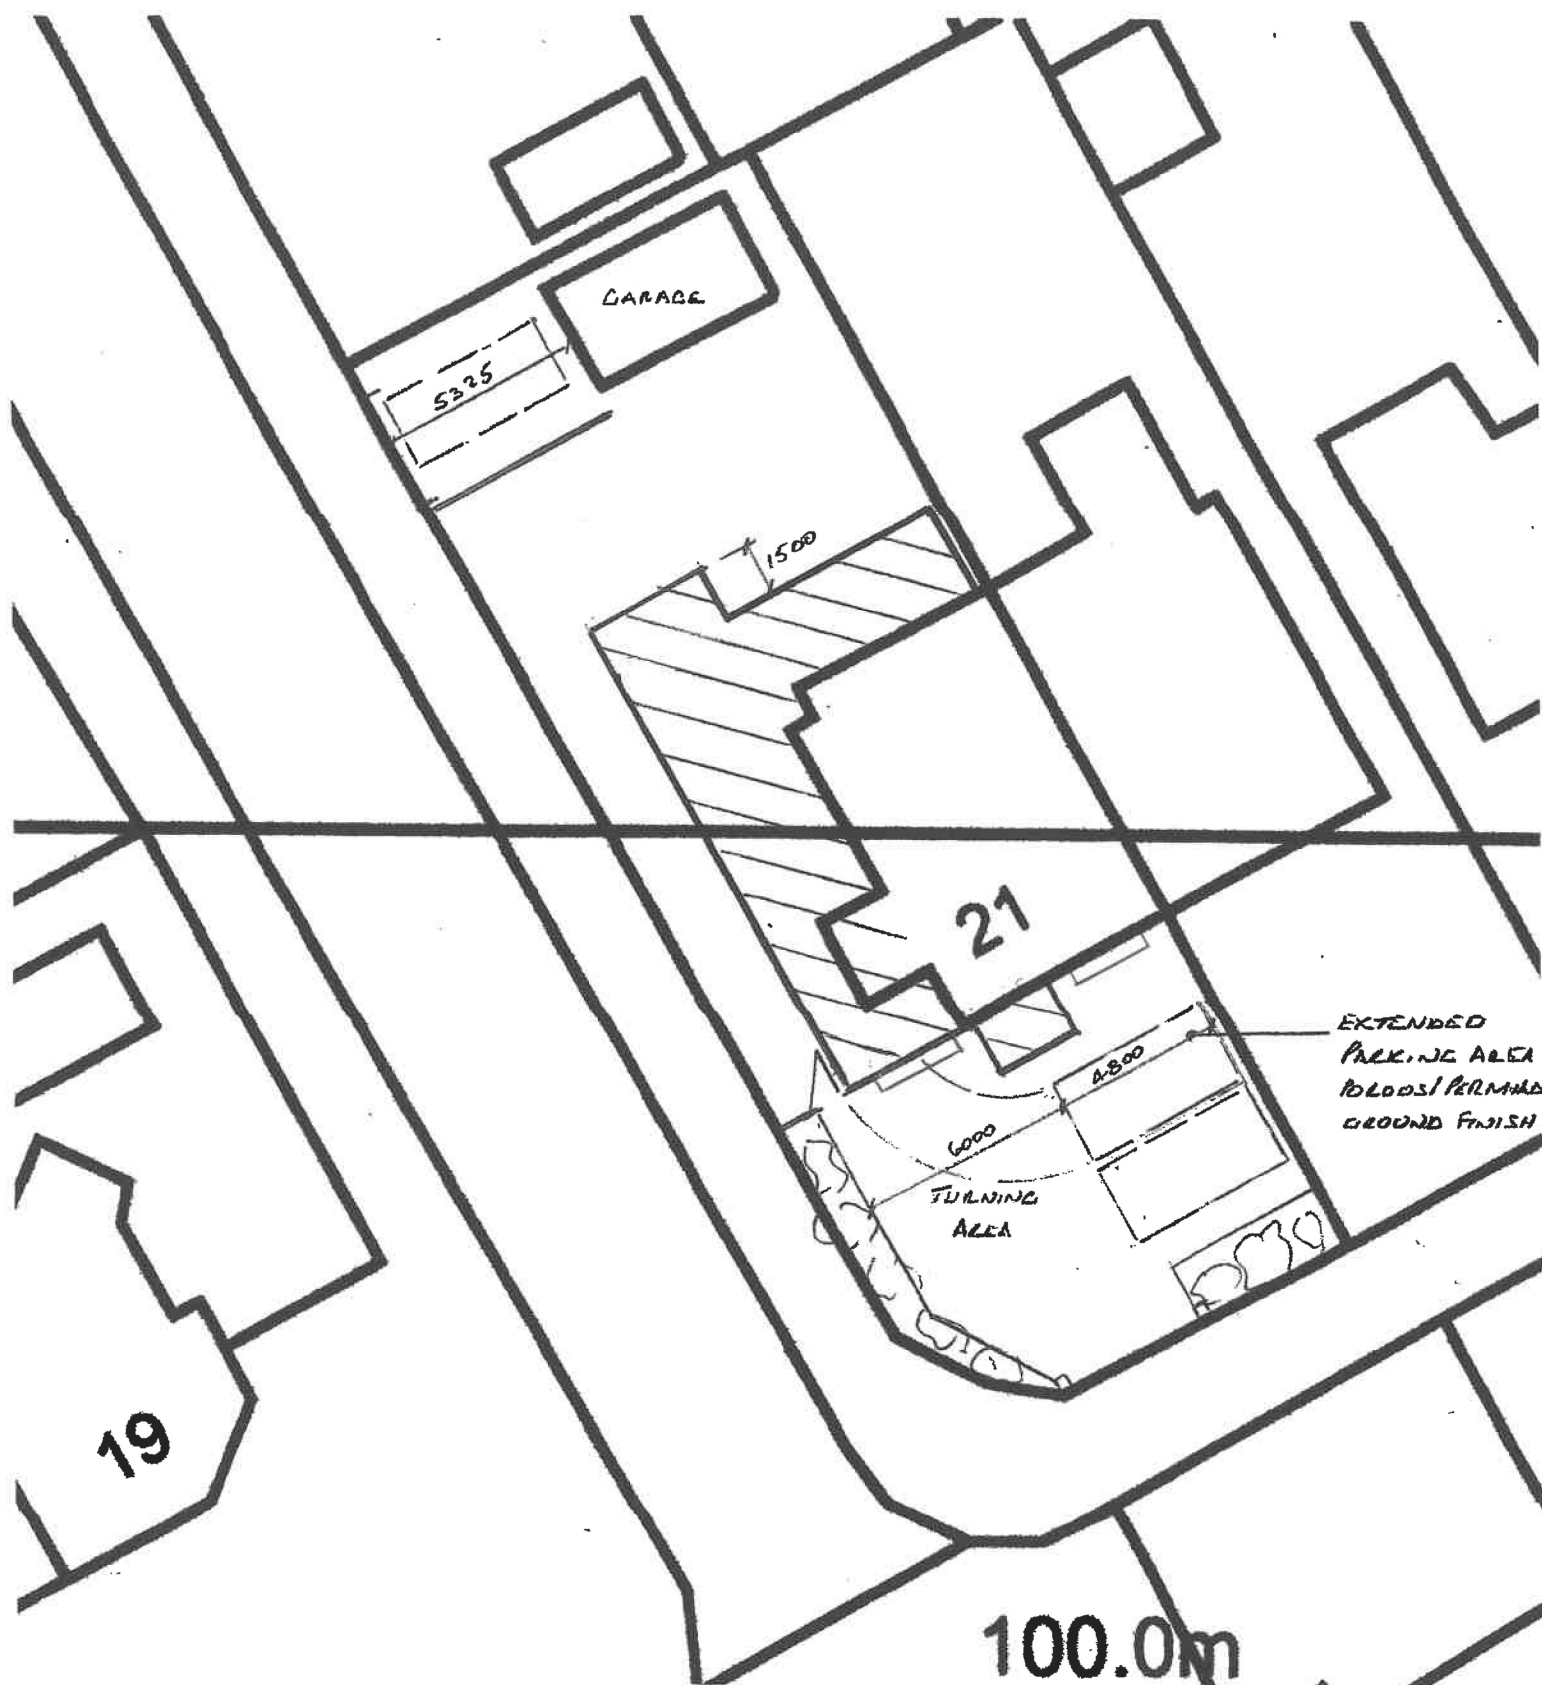

REVISED PROPOSED SITE PLAN SCALE 1:1200

MIN 3 ON SITE CAR PARKING + GARAGE
ENTRY & LEAVE IN FORWARD MOTION

Rev 1