


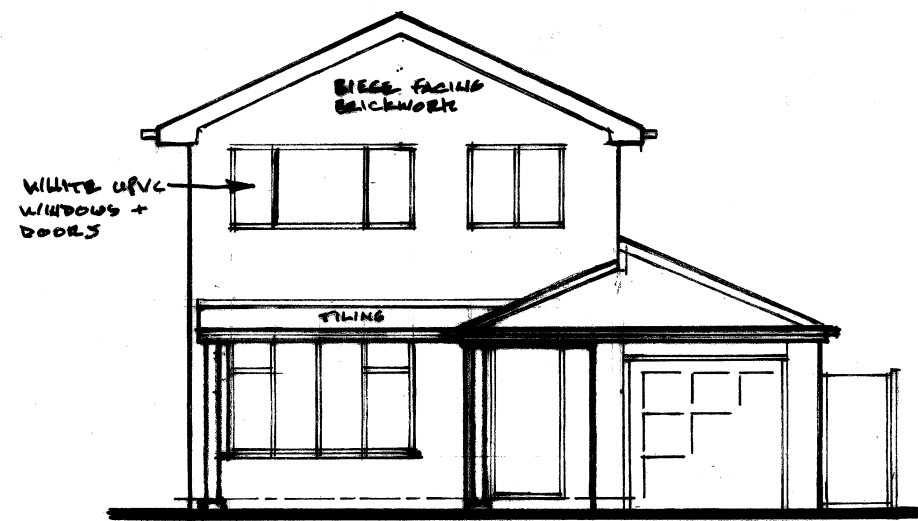


FRONT ELEVATION 1:100.




R.H. SIDE ELEVATION



REAR ELEVATION.

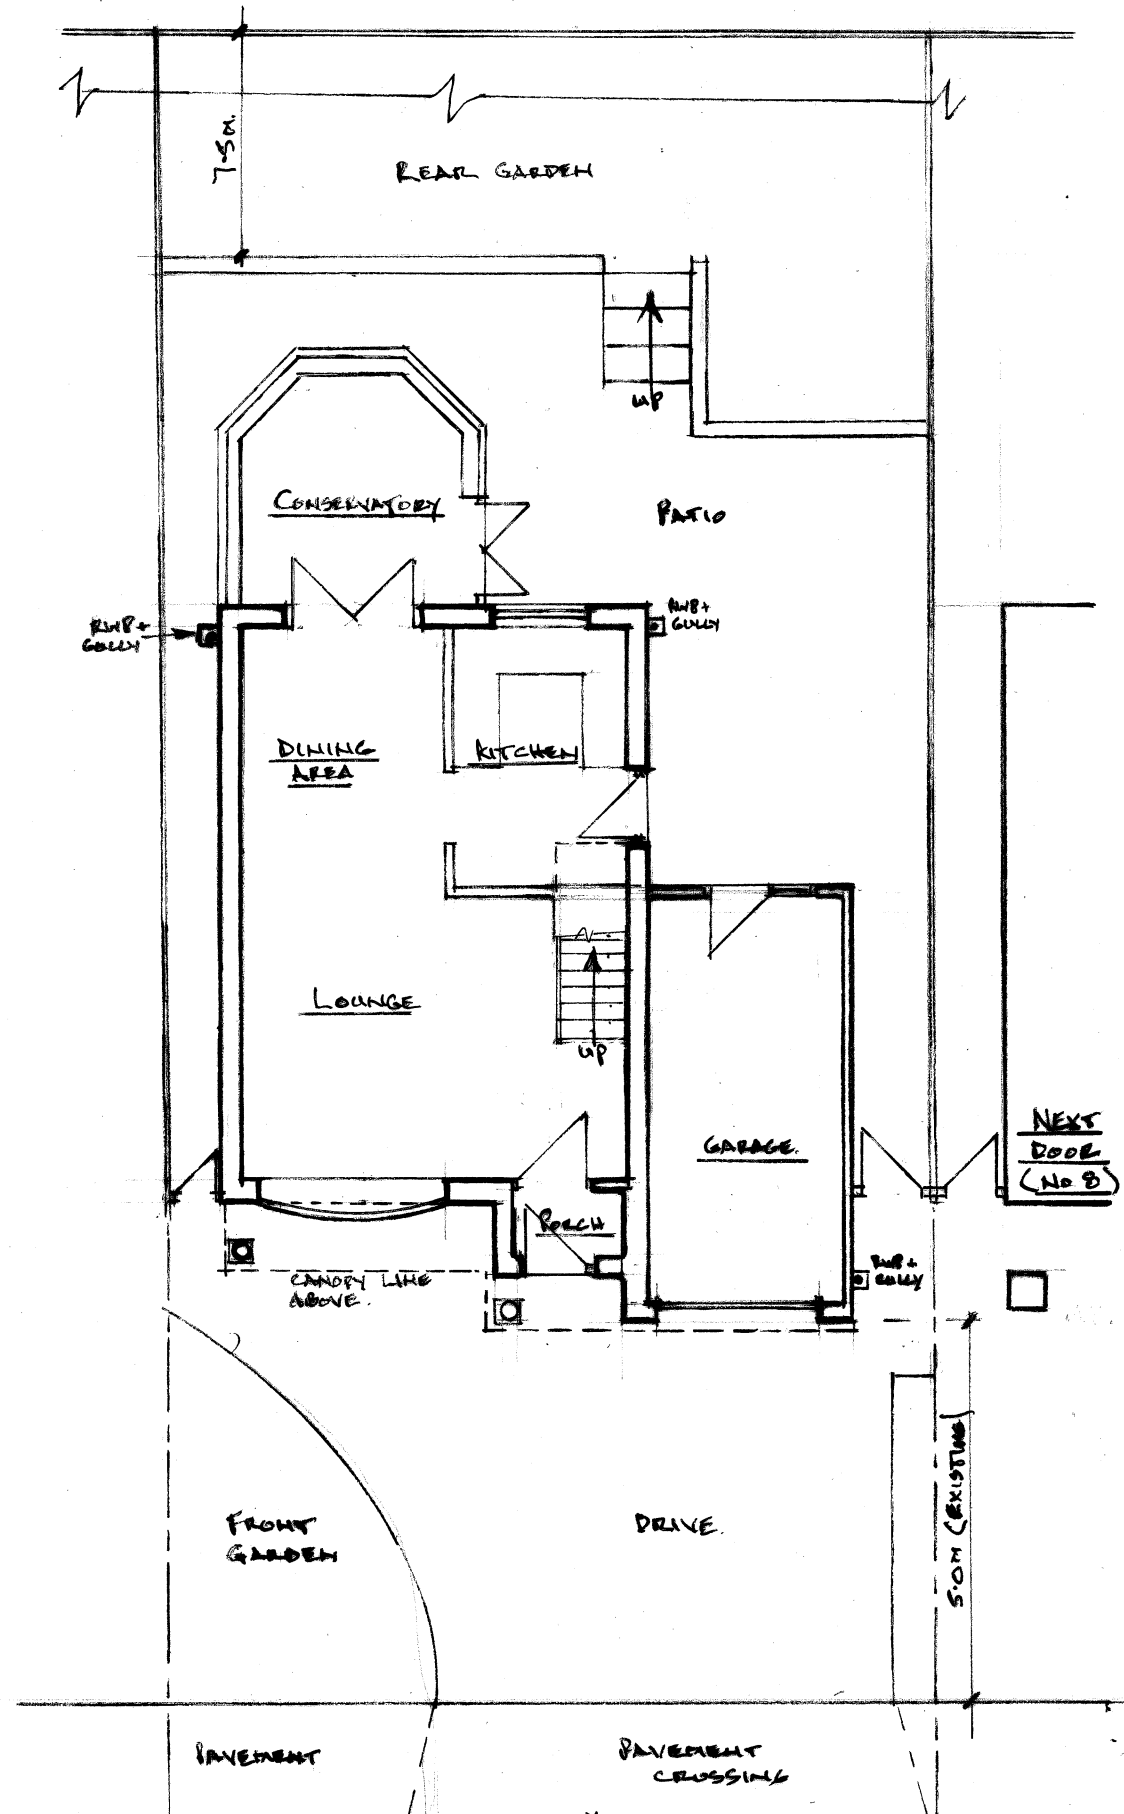


GROUND FLOOR PLAN. 1:100

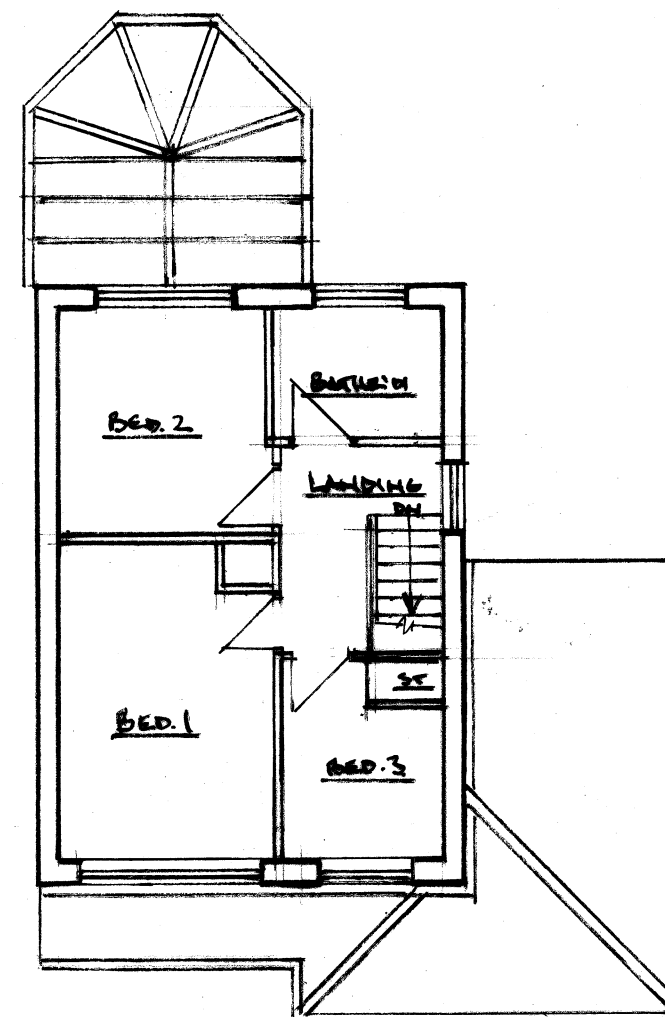

FIRST FLOOR PLAN.



LOCATION PLAN 1:1250

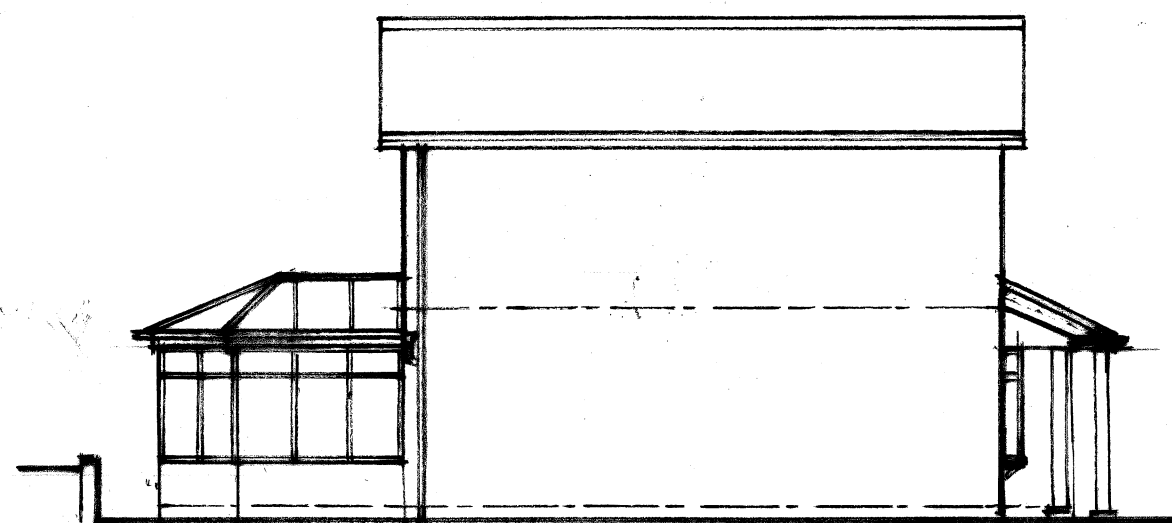

L.H. SIDE ELEVATION

Architectural & Building Services NEIL BUTTERWORTH Tel: Mobile: 07785 275483 89 Higher Ainsworth Road, Radcliffe, Manchester, M26 4JJ.			
Job Title PROPOSED TWO STOREY SIDE/FRONT & SINGLE STOREY REAR EXTENSIONS, AND EXTERNAL/INTERNAL ALTERATIONS AT 10 ARUNDEL CLOSE, BURY.			
Drawing EXISTING PLANS & ELEVATIONS.			
Scale	Date	Drawn by	Drawing No.
1:100	AUG. 22	N.B.	1