




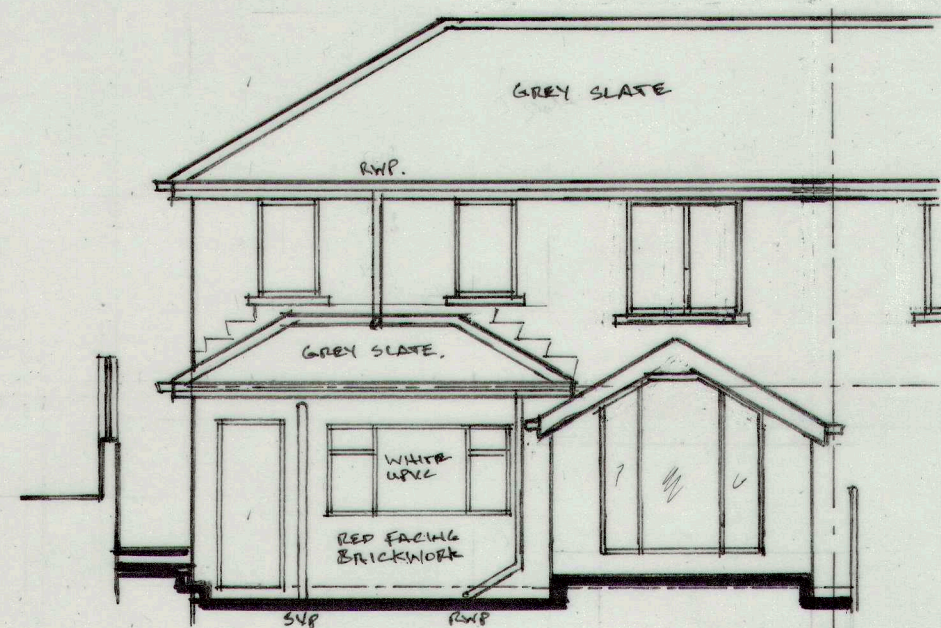


REAR ELEVATION. 1:100.

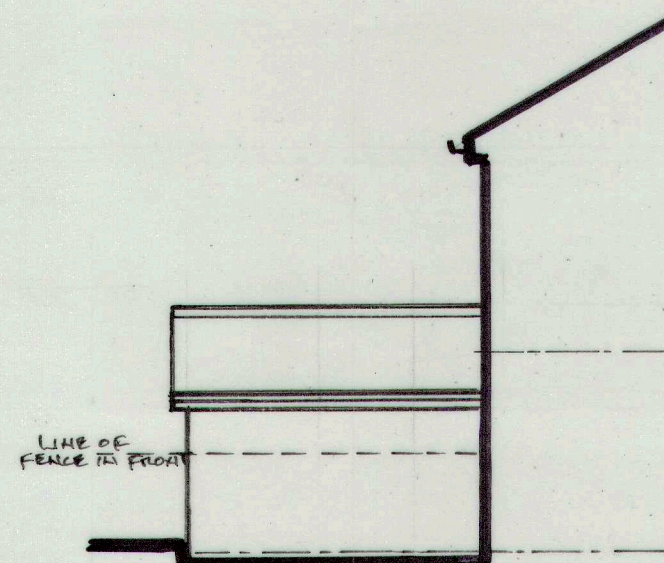


REAR SIDE ELEVATION.

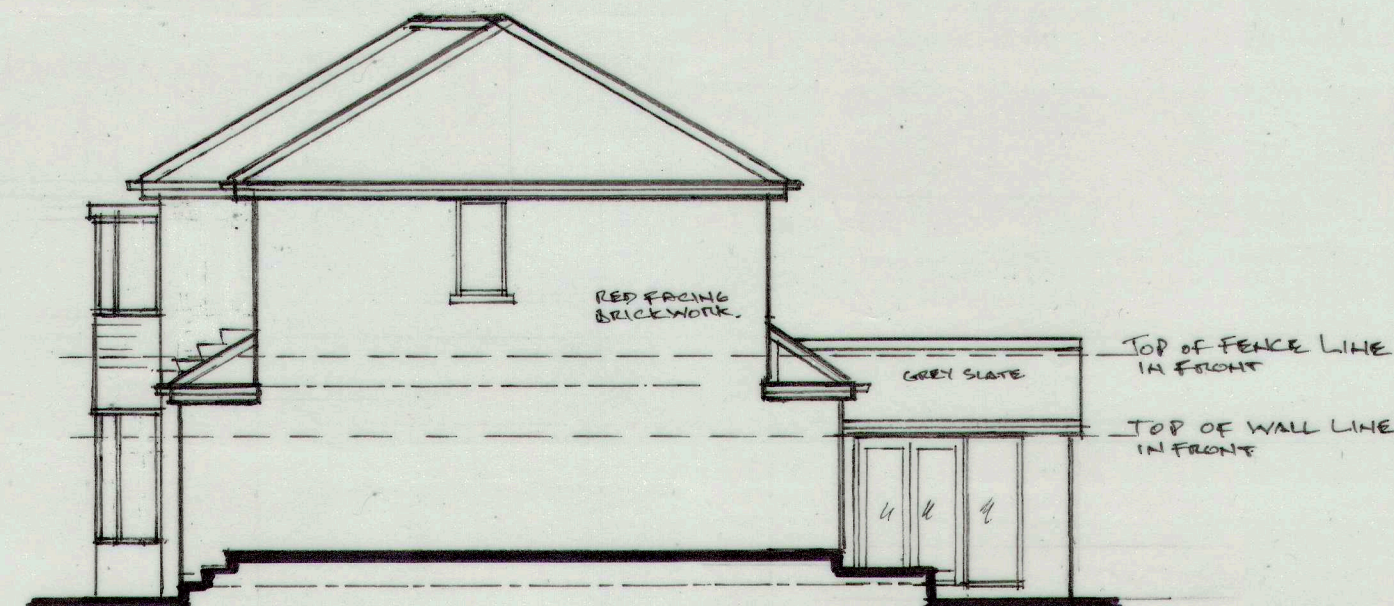

SIDE ELEVATION

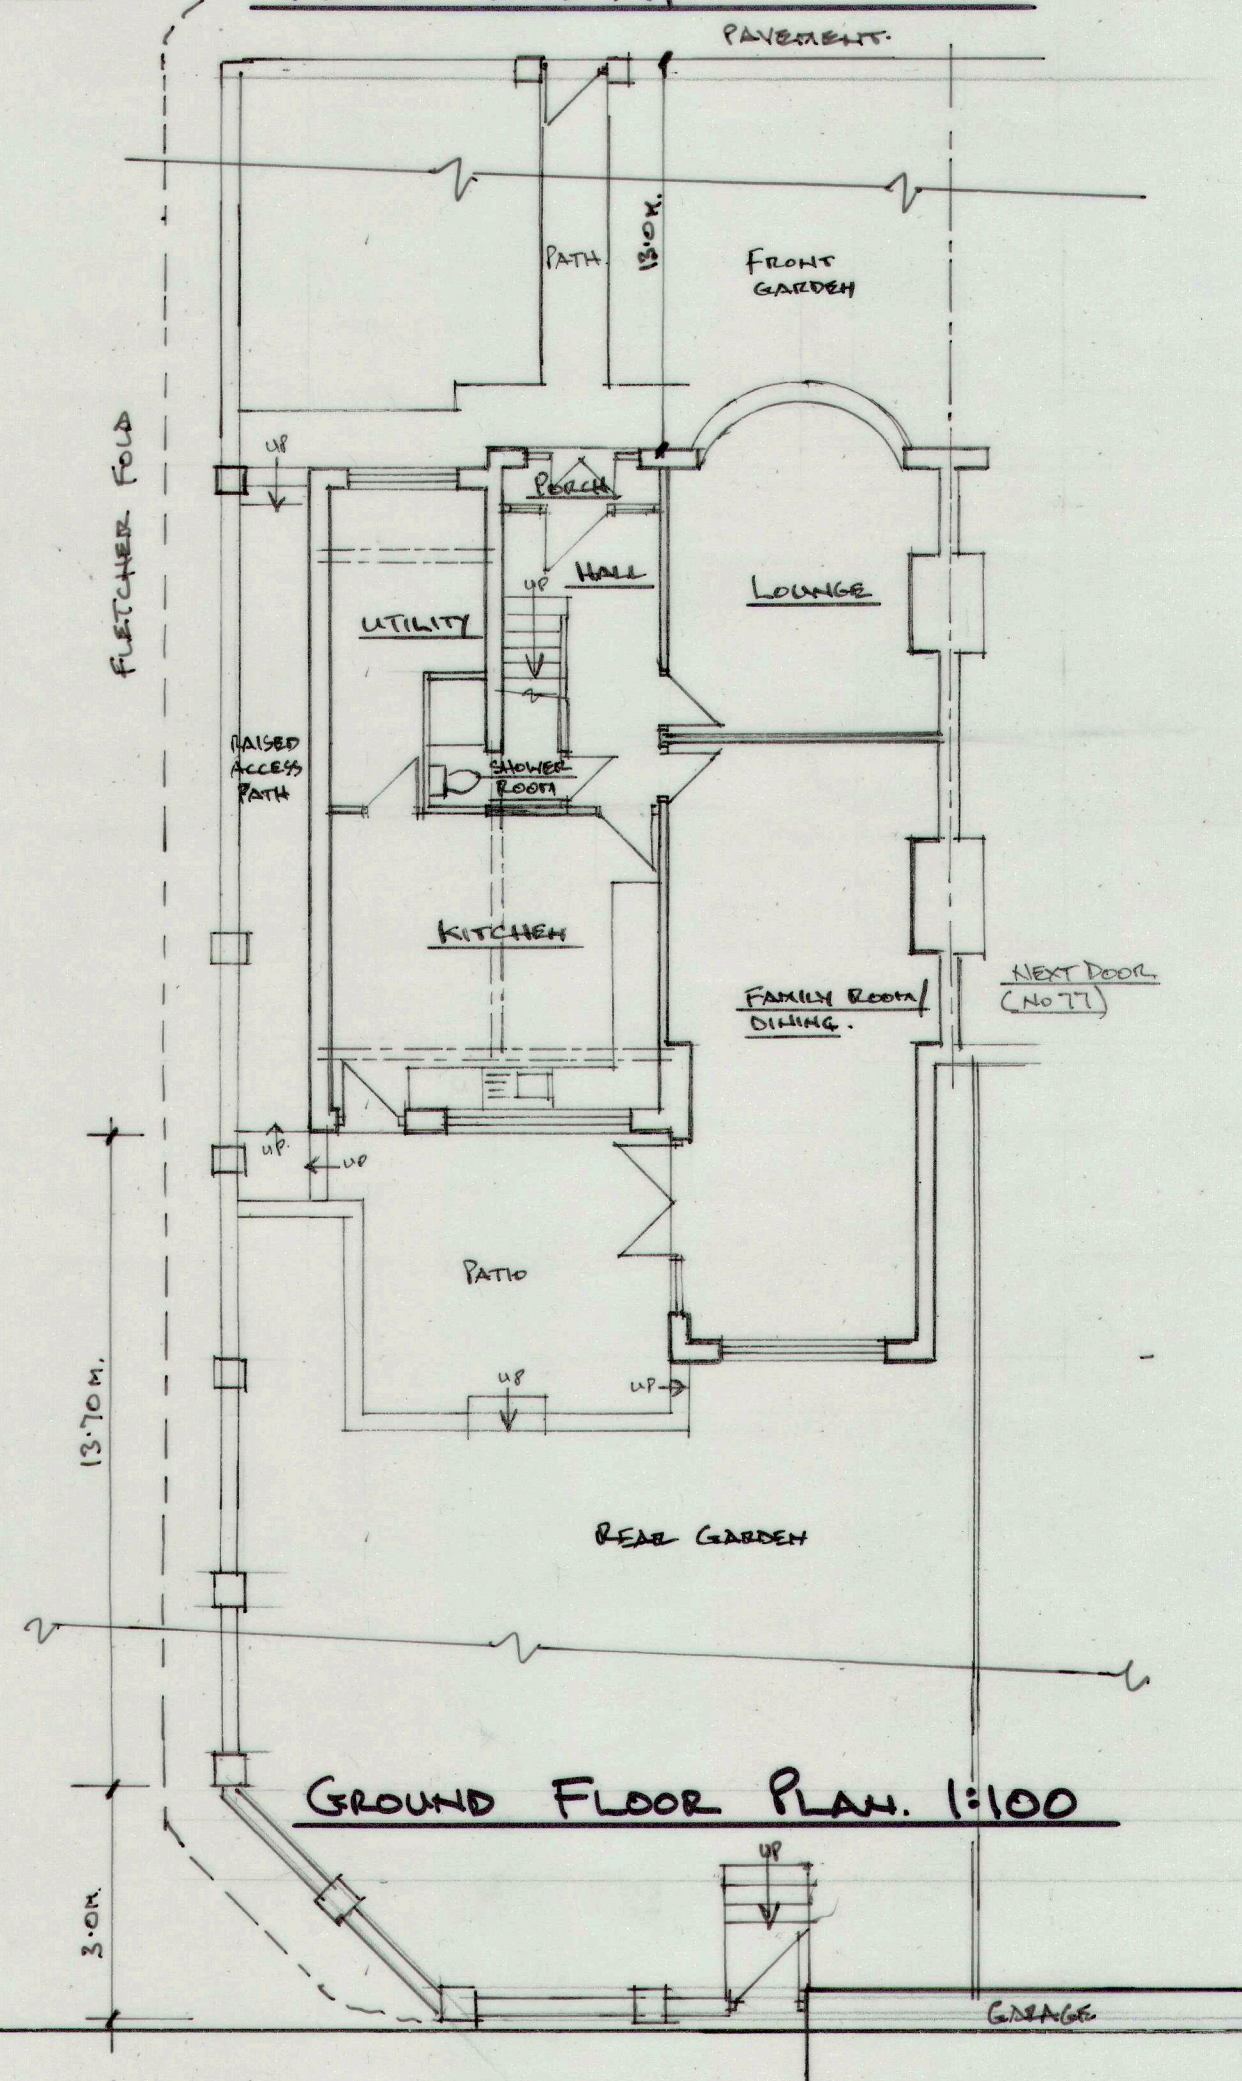

GROUND FLOOR PLAN. 1:100

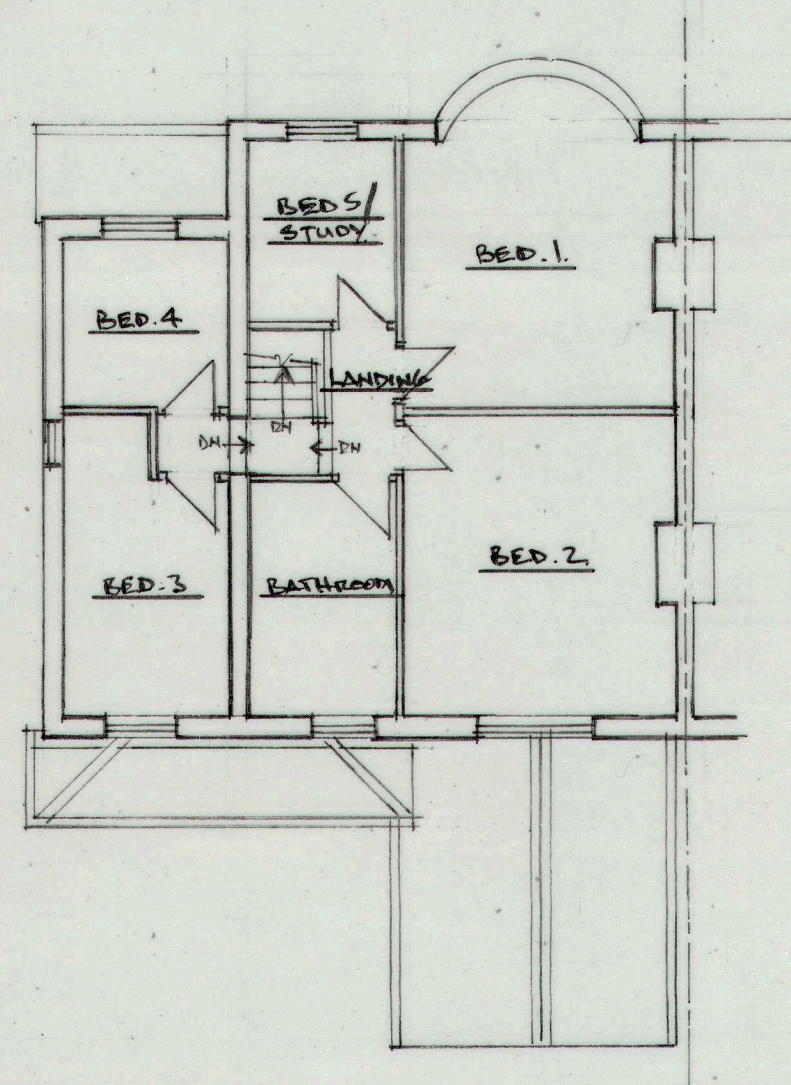

FIRST FLOOR PLAN



Architectural & Building Services

NEIL BUTTERWORTH

Tel:
Mobile: 07785 275483

89 Higher Ainsworth Road,
Radcliffe, Manchester, M26 4JJ.

Job Title PROPOSED SINGLE STOREY SIDE /REAR
EXTENSION, & INTERNAL ALTERATIONS,
AT 79 BURY NEW ROAD, RAMSBOTTOM,
FOR MR & MRS HOGG.

Drawing Title EXISTING PLANS & ELEVATIONS.

Scale	Date	Drawn by	Drawing No.
1:100	JUNE, 22.	N.B.	1

© copyright