



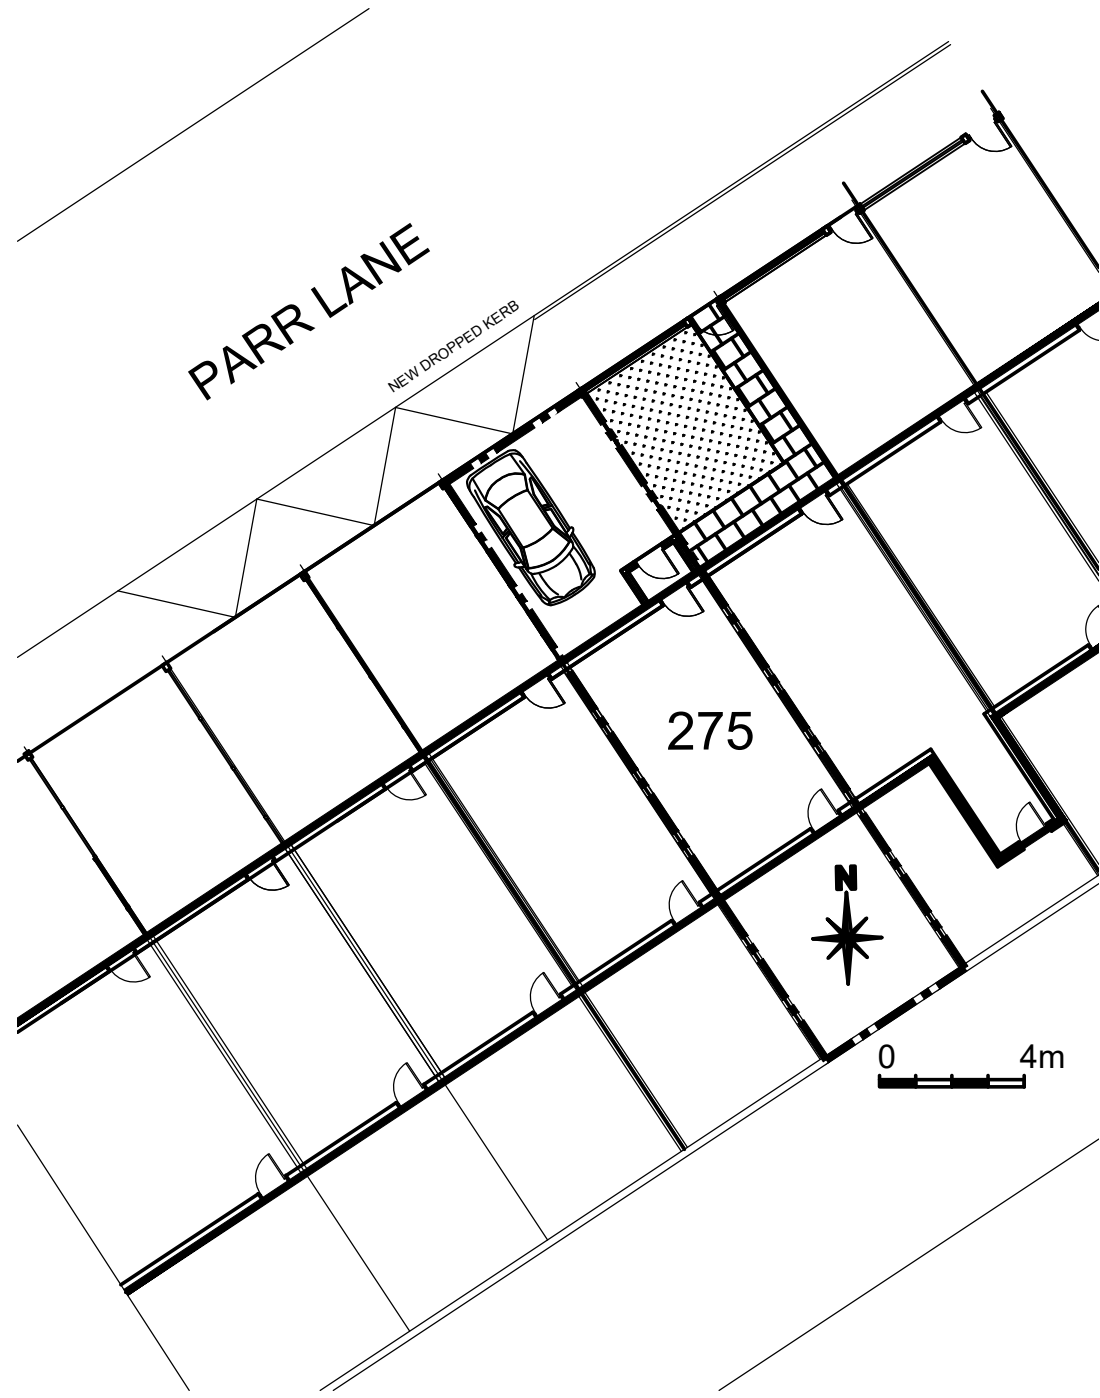

EXISTING SITE PLAN
SCALE 1:200 @A1

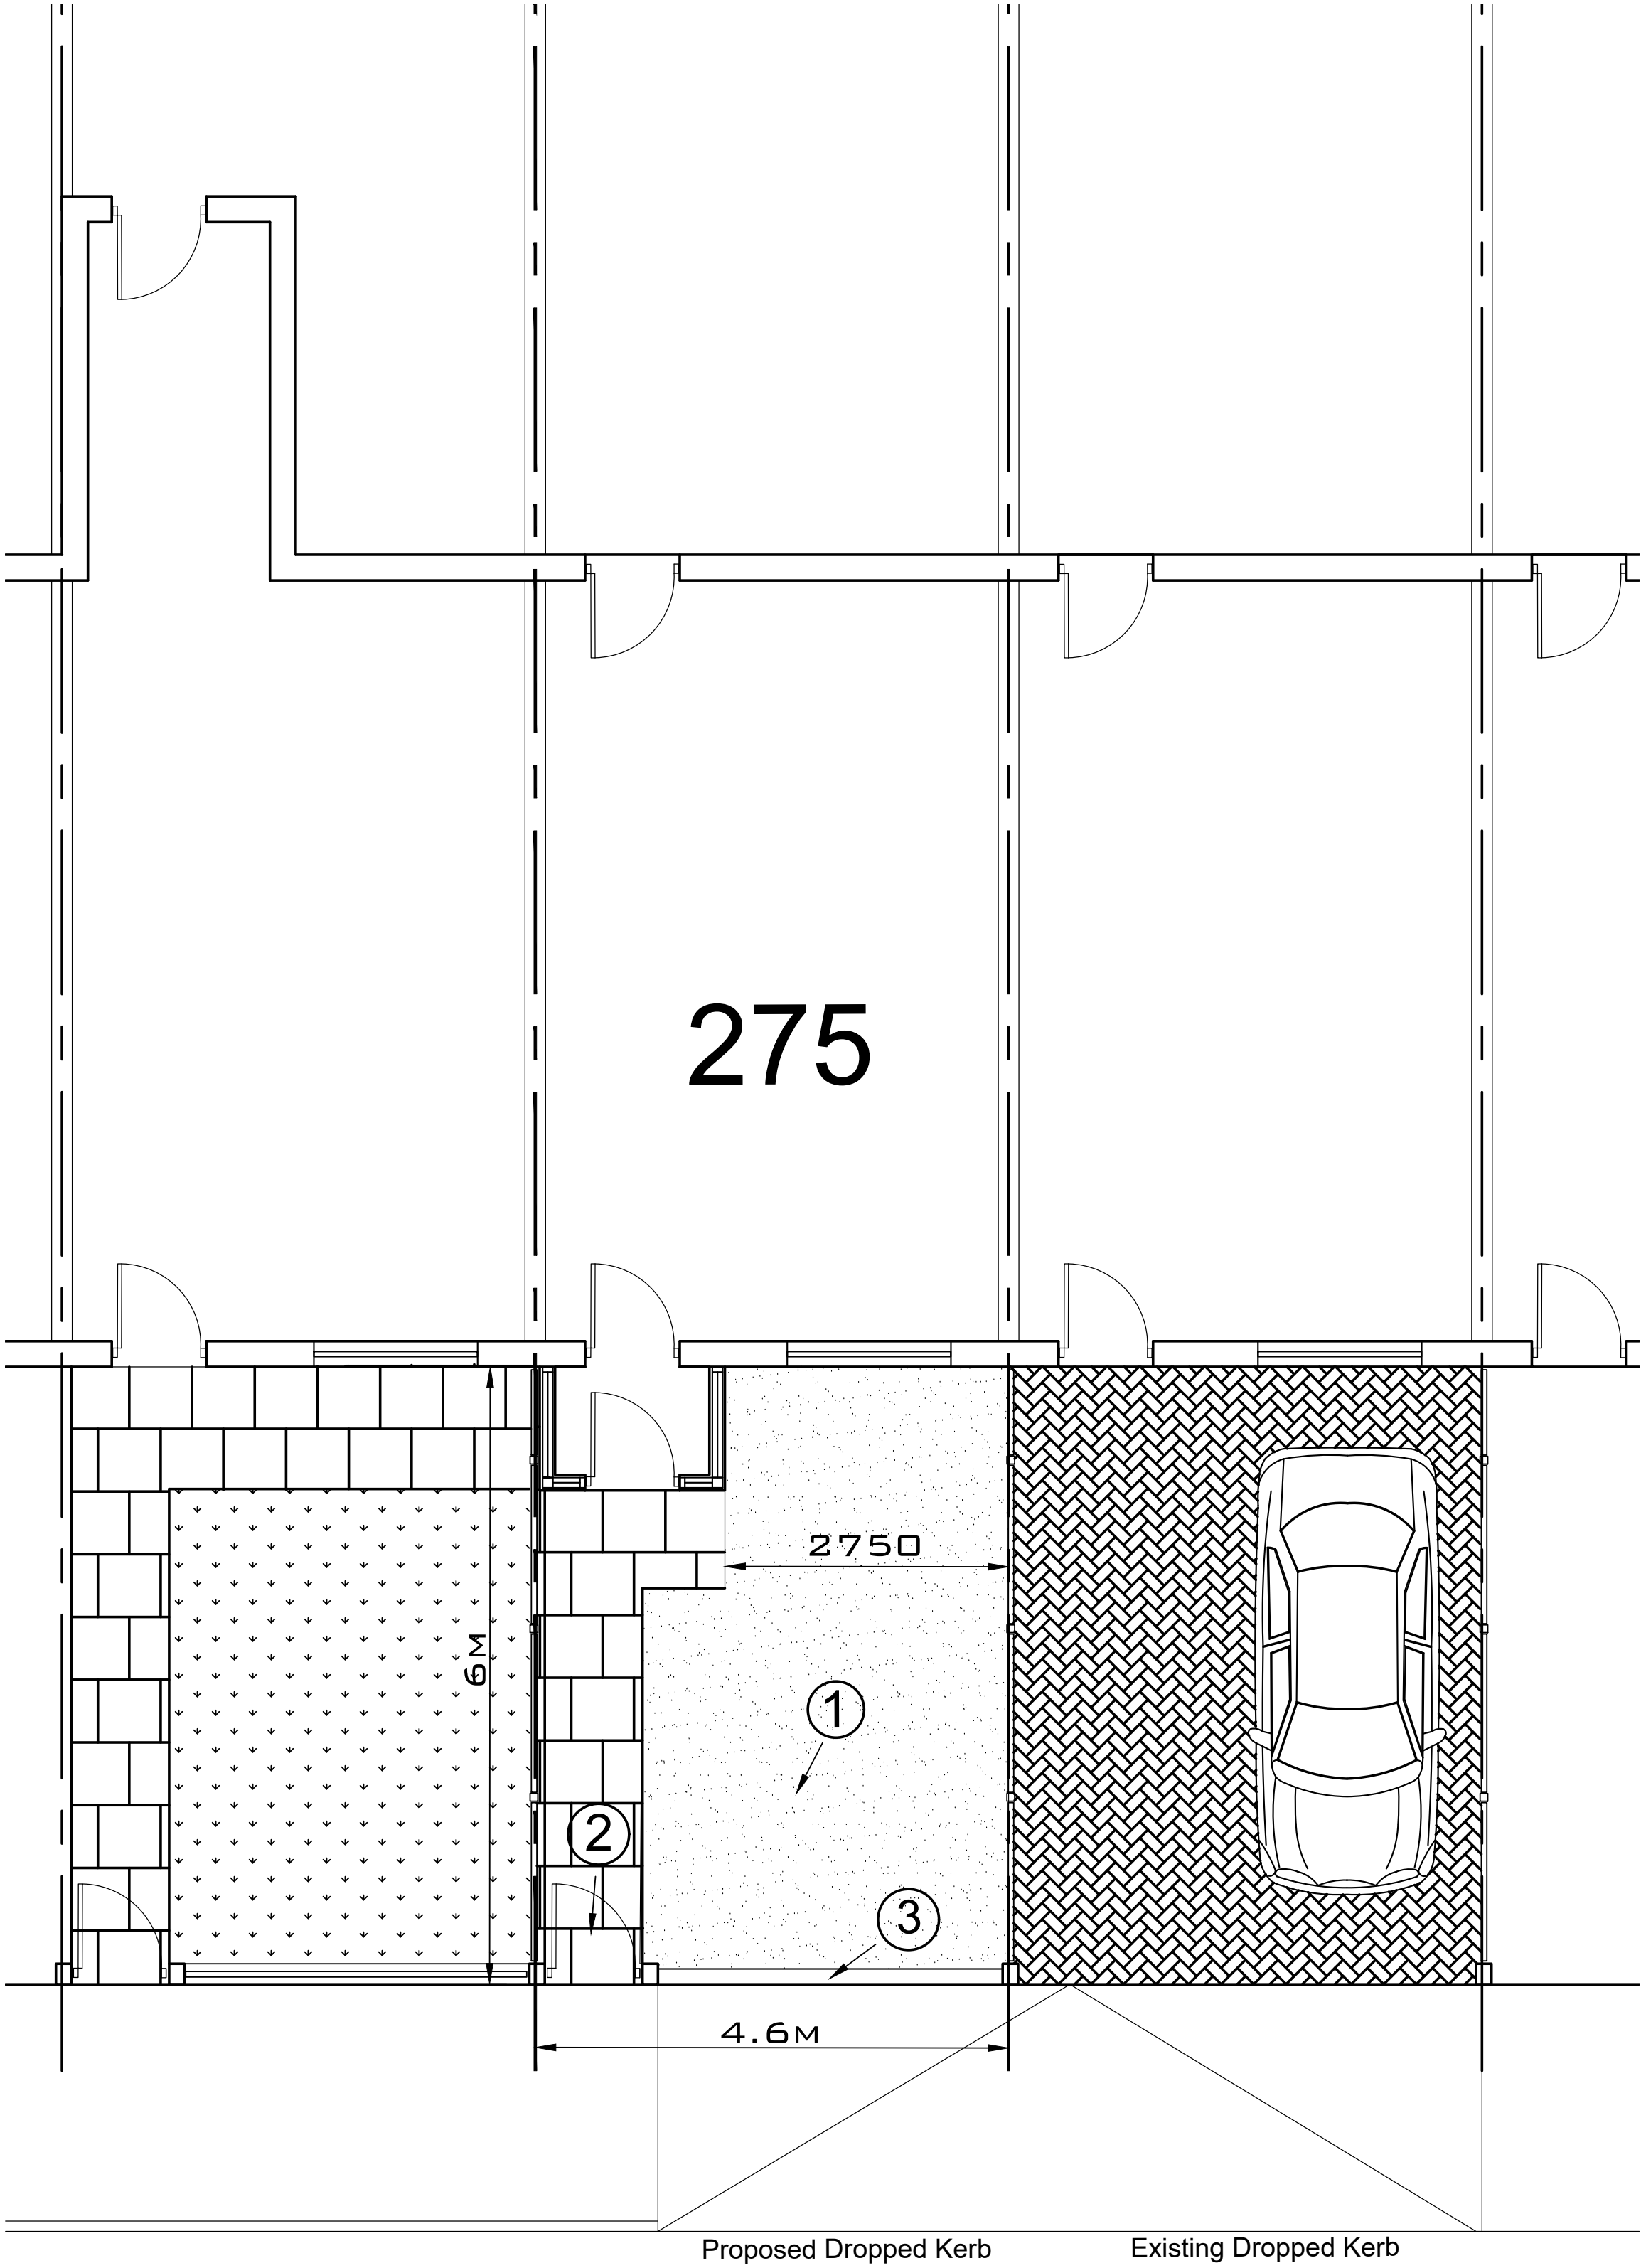

PARR LANE

GROUND FLOOR LAYOUT PLAN

- CONSTRUCTION SPECIFICATIONS**
- 1 New asphalt with small stone chippings laid in surface on sand blinding on small crushed stone hardcore (1 in 80 fall towards road)
 - 2 Yorkstone path, gate and posts retained
 - 3 Aco slotted metal drain cover with perforated polypropylene land drain pipe under laid on sand blinding on minimum 300mm deep small crushed stone hardcore soakaway

A 091122 AMENDED TO HIGHWAYS COMMENTS

REV: DATE: DETAILS:

BM ARCHITECTURAL DESIGNS
APARTMENT 8,
224 GREAT CLOWES STREET,
SALFORD M7 2ZS
email: benjamin.maguire10@gmail.com

PROJECT: PROPOSED NEW DROPPED KERB
AND ALTERATIONS TO ALLOW ON-SITE
PARKING AT 275 PARR LANE, BURY BL9 8PJ

TITLE: PROPOSED SITE PLAN AND PLANS

CLIENT: MR. MARK BARBER

SCALE: 1:50@A1 DATE: 10/ 2022 DRAWN: BM

STATUS: PLANNING

DRAWING NO: BM1022/PARR/PL2 REV: A