


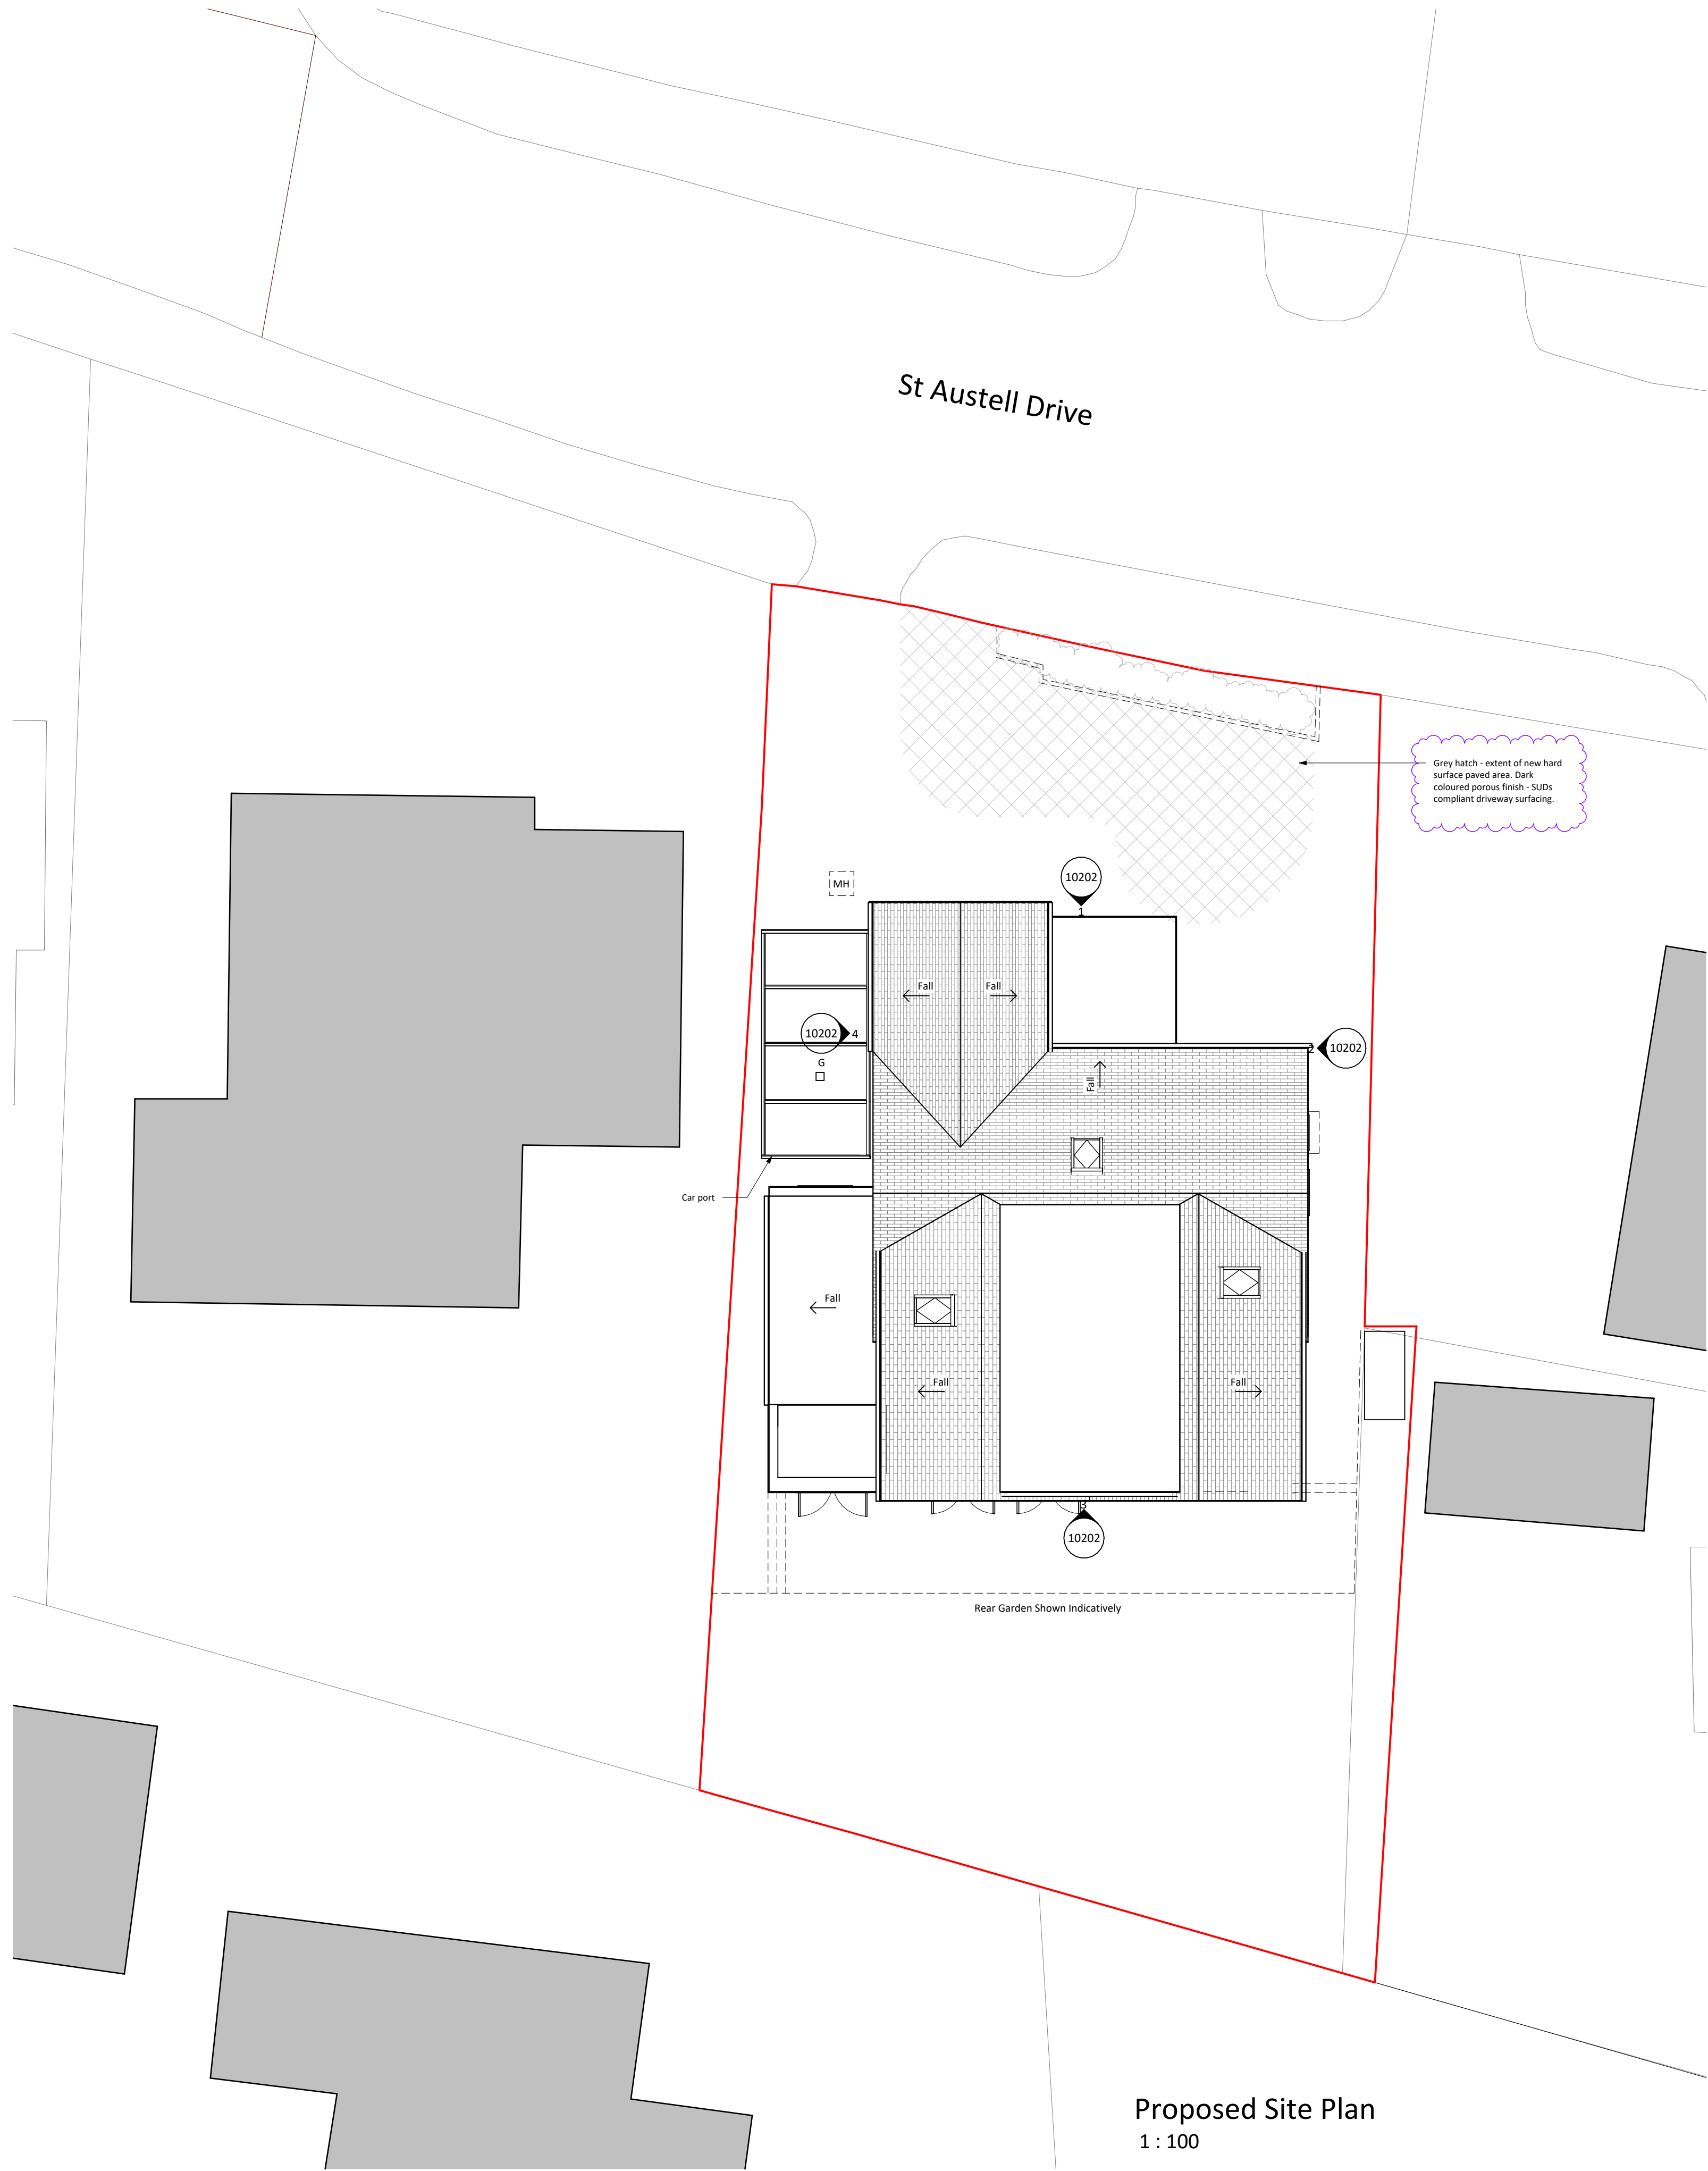

Proposed Site Plan
1 : 100


Responsibility is not accepted for errors made by others in scaling from this drawing.
All construction information should be taken from figured dimensions only.

GENERAL NOTES

- All dimensions indicative as surveyed on site.
- Contractor to verify site dimensions, ownership boundary and services before commencing works.

DRAWING KEY

Site Boundary

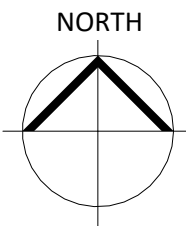

DRAWING KEY

Site Boundary

Existing building elements

Area of demolition

RWP Rainwater pipe (existing)

SVP Soil vent pipe (existing)

G Gully (existing)

MH Manhole (existing)

PV Photovoltaic panel (indicative)

S4	PL04	29/07/24	Stage 3 Note Added
S4	PL03	19/07/24	Stage 3 Rear roof design revised to reflect comments
S4	PL02	31/05/24	Stage 3 Drawing Issue
S4	PL01	28/05/24	Stage 3 Drawing Issue

STATUS	REV	DATE	DESCRIPTION	REVISED BY
CLIENT				PS
Natalie Vela Williams				CHECKED BY
				SH
				ORIGINATOR NO
				00025

CONSULTANT
studiopesa
www.studiopesa.co.uk © studio pesa LLP 2024
PROJECT
1 St Austell Drive
Greenmount, Bury, BL8 4EY

DRAWING TITLE
Proposed Site Plan

STATUS CODE	SCALE
S4 : Suitable for stage approval	1 : 100@A1
DRAWING USAGE: PROPOSED	
PROJECT - ORIGINATOR - VOLUME - LEVEL - TYPE - ROLE - NUMBER	STATUS _ REVISION _ CLASS.
00025-SP-XX-XX-DR-A-10003	S4_PL04_XXXX