




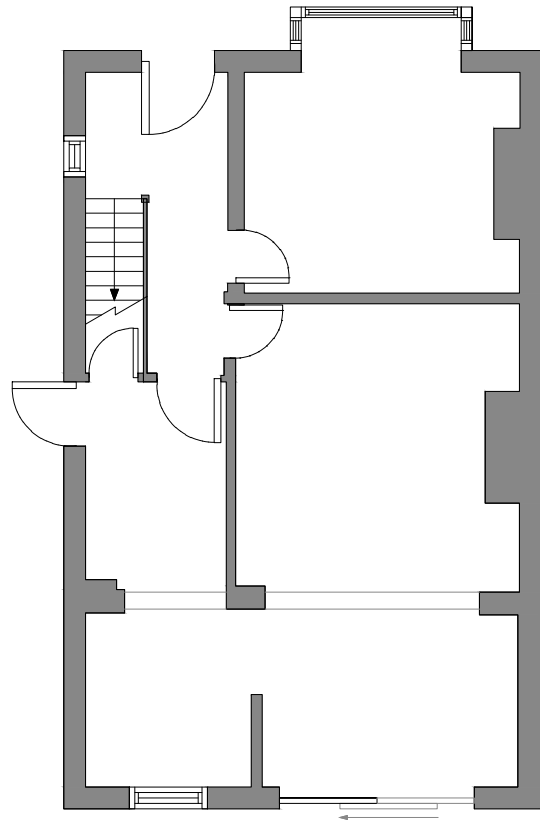

EXISTING GROUND FLOOR PLAN

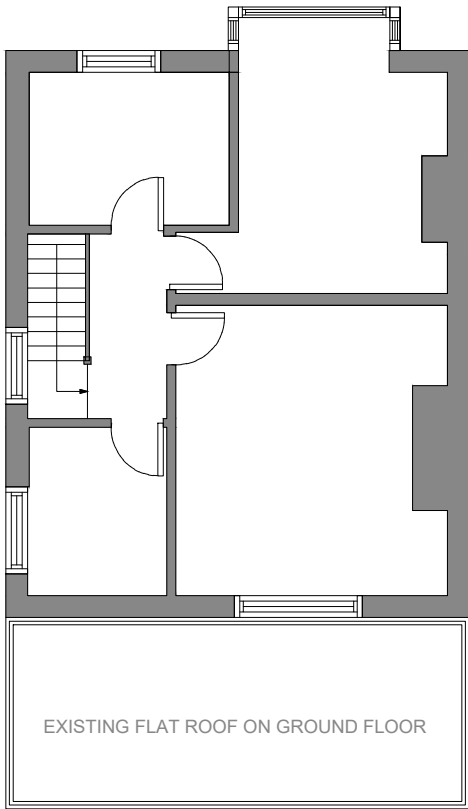

EXISTING 1ST FLOOR PLAN

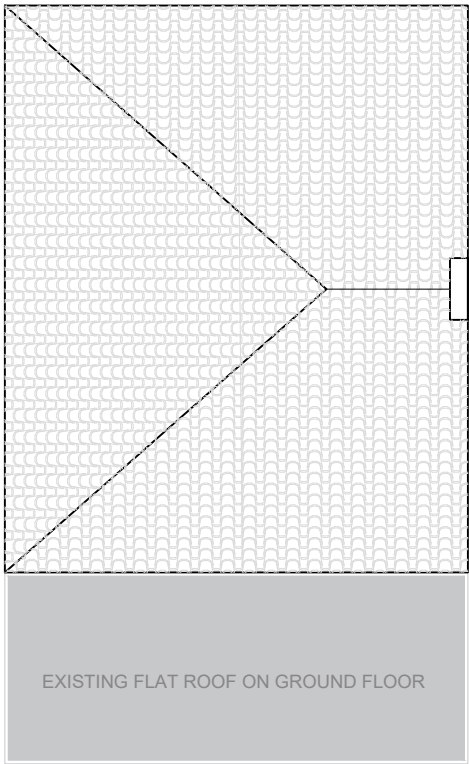

EXISTING ROOF PLAN

This drawing must not be reproduced without permission from NM Architectural Services LTD. DO NOT scale of this drawing. All Dimensions are to be checked on site by the contractor/sub contractor. Any discrepancies to be reported to NM Architectural services LTD.

Client Name: MR. AHTISHAM	Drawing Title: EXISTING FLOOR PLAN	Project Type: Residential Extentions			Check By: U.Q.	Date: 31.07.2024	Revision Notes:		
Project Address: 54 WOODSWORTH AVENUE MANCHESTER, BL9 9QX	Drawing Type: Planning Submission	Dwg No: WDA : 003		Scale: 1:100	Rev: -				