




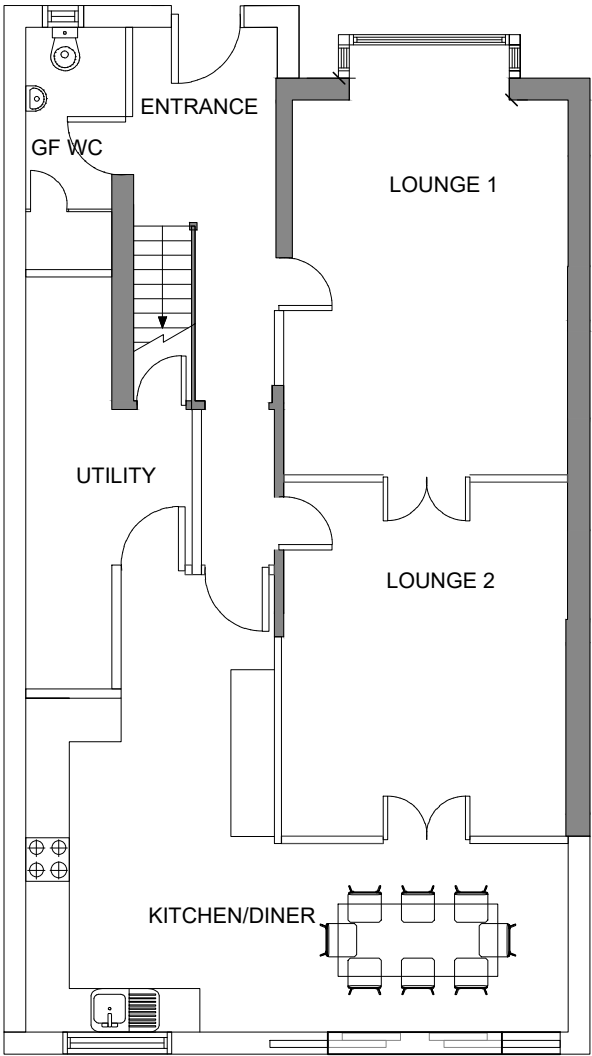


PROPOSED GROUND FLOOR PLAN

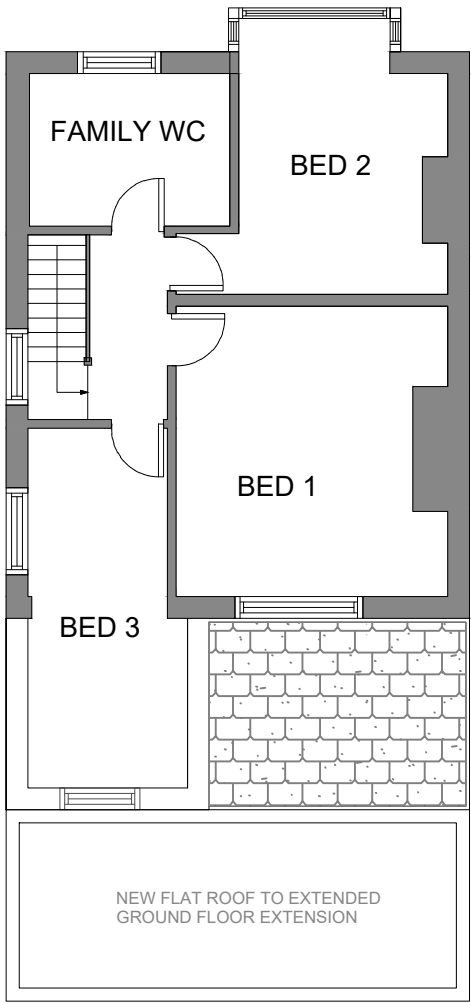

PROPOSED 1ST FLOOR PLAN

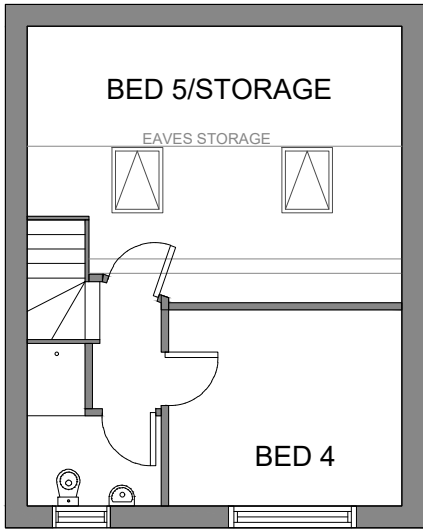

PROPOSED 2ND/LOFT FLOOR PLAN

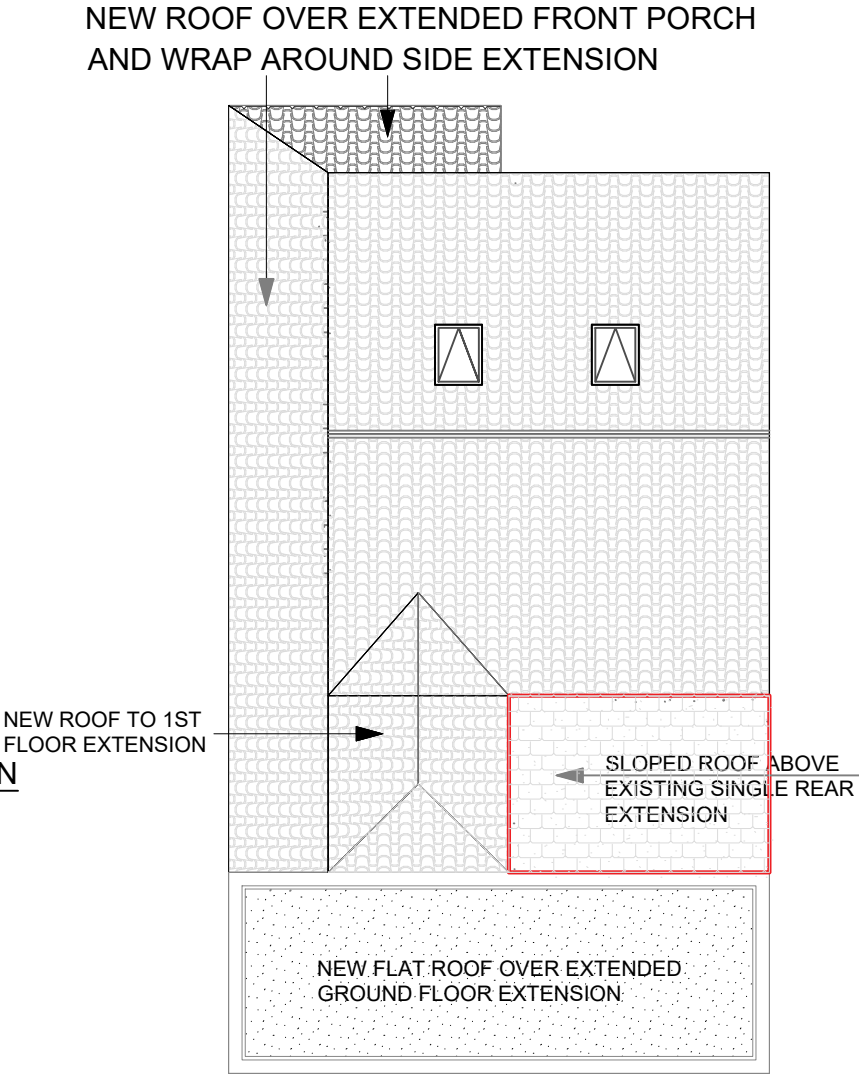

PROPOSED ROOF PLAN

This drawing must not be reproduced without permission from NM Architectural Services LTD. DO NOT scale of this drawing. All Dimensions are to be checked on site by the contractor/sub contractor. Any discrepancies to be reported to NM Architectural services LTD.

Client Name: MR. AHTISHAM	Drawing Title: PROPOSED FLOOR PLAN	Project Type: Residential Extentions	Check By: U.Q.	Date: 31.07.2024	Revision Notes:		
Project Address: 54 WOODSWORTH AVENUE MANCHESTER, BL9 9QX	Drawing Type: Planning Submission	Dwg No: WDA : 005	Scale: 1:100	Rev: -			