






EXISTING FRONT ELEVATION

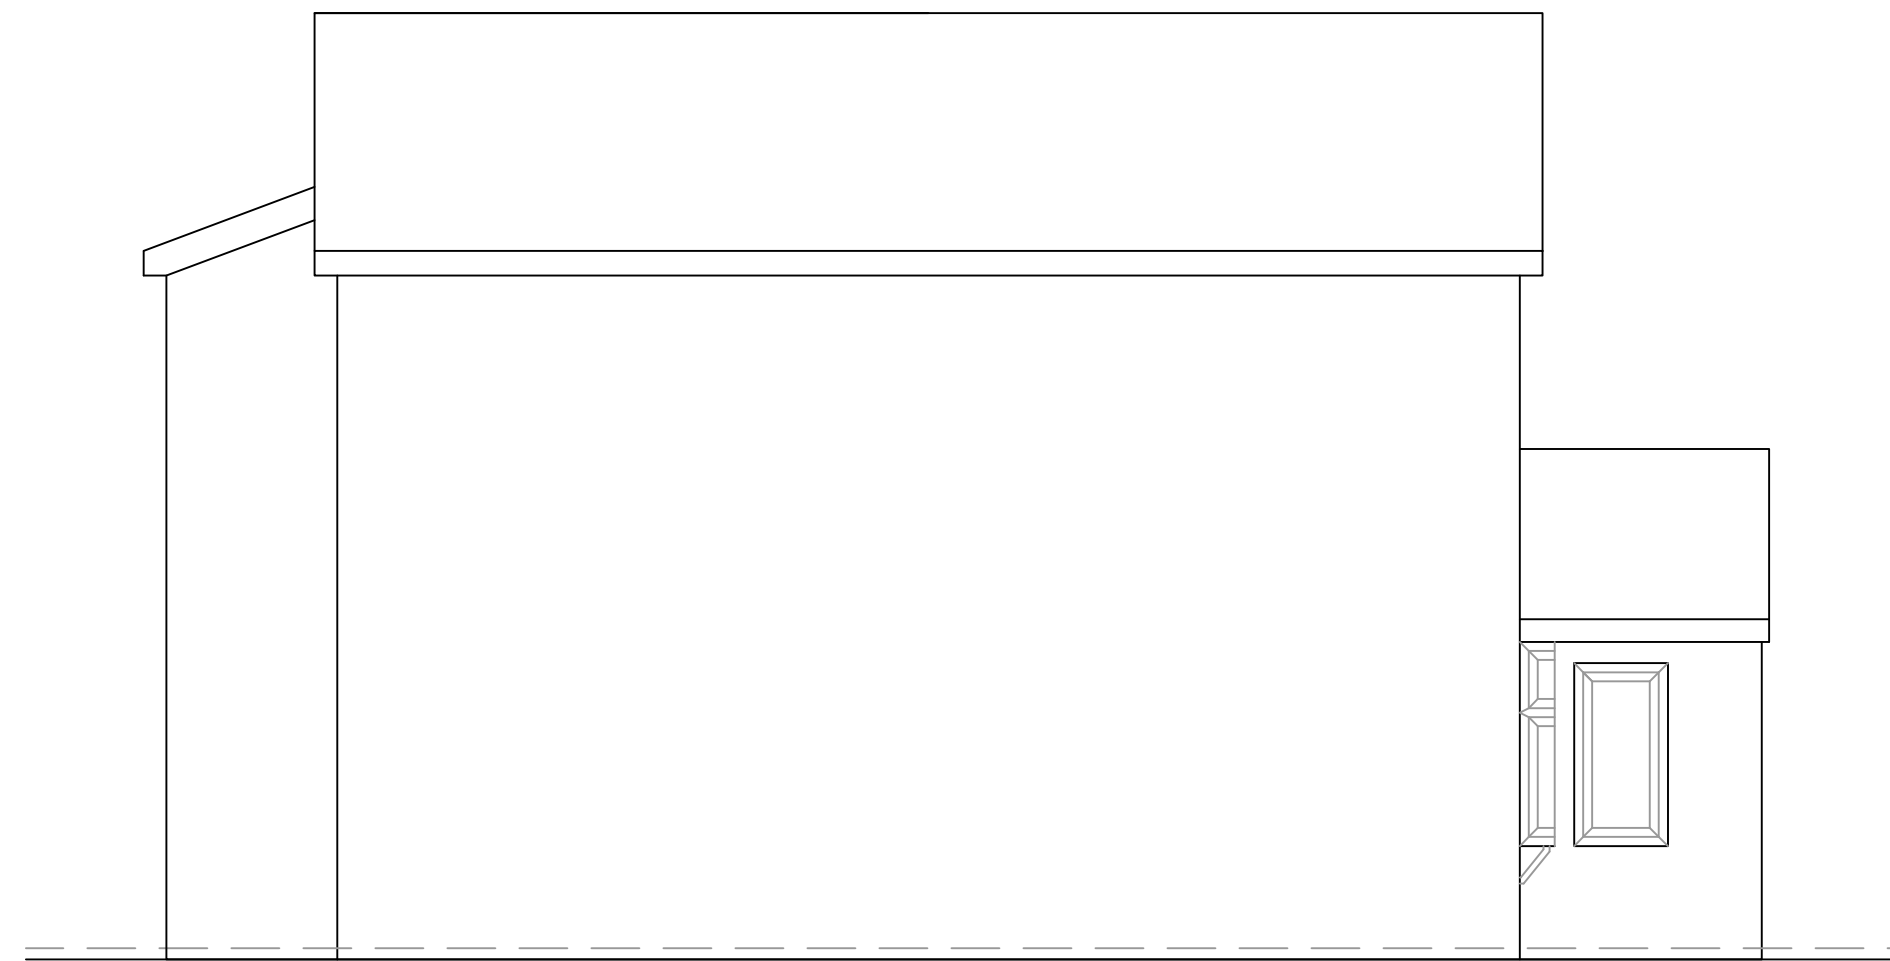

EXISTING LEFT GABLE

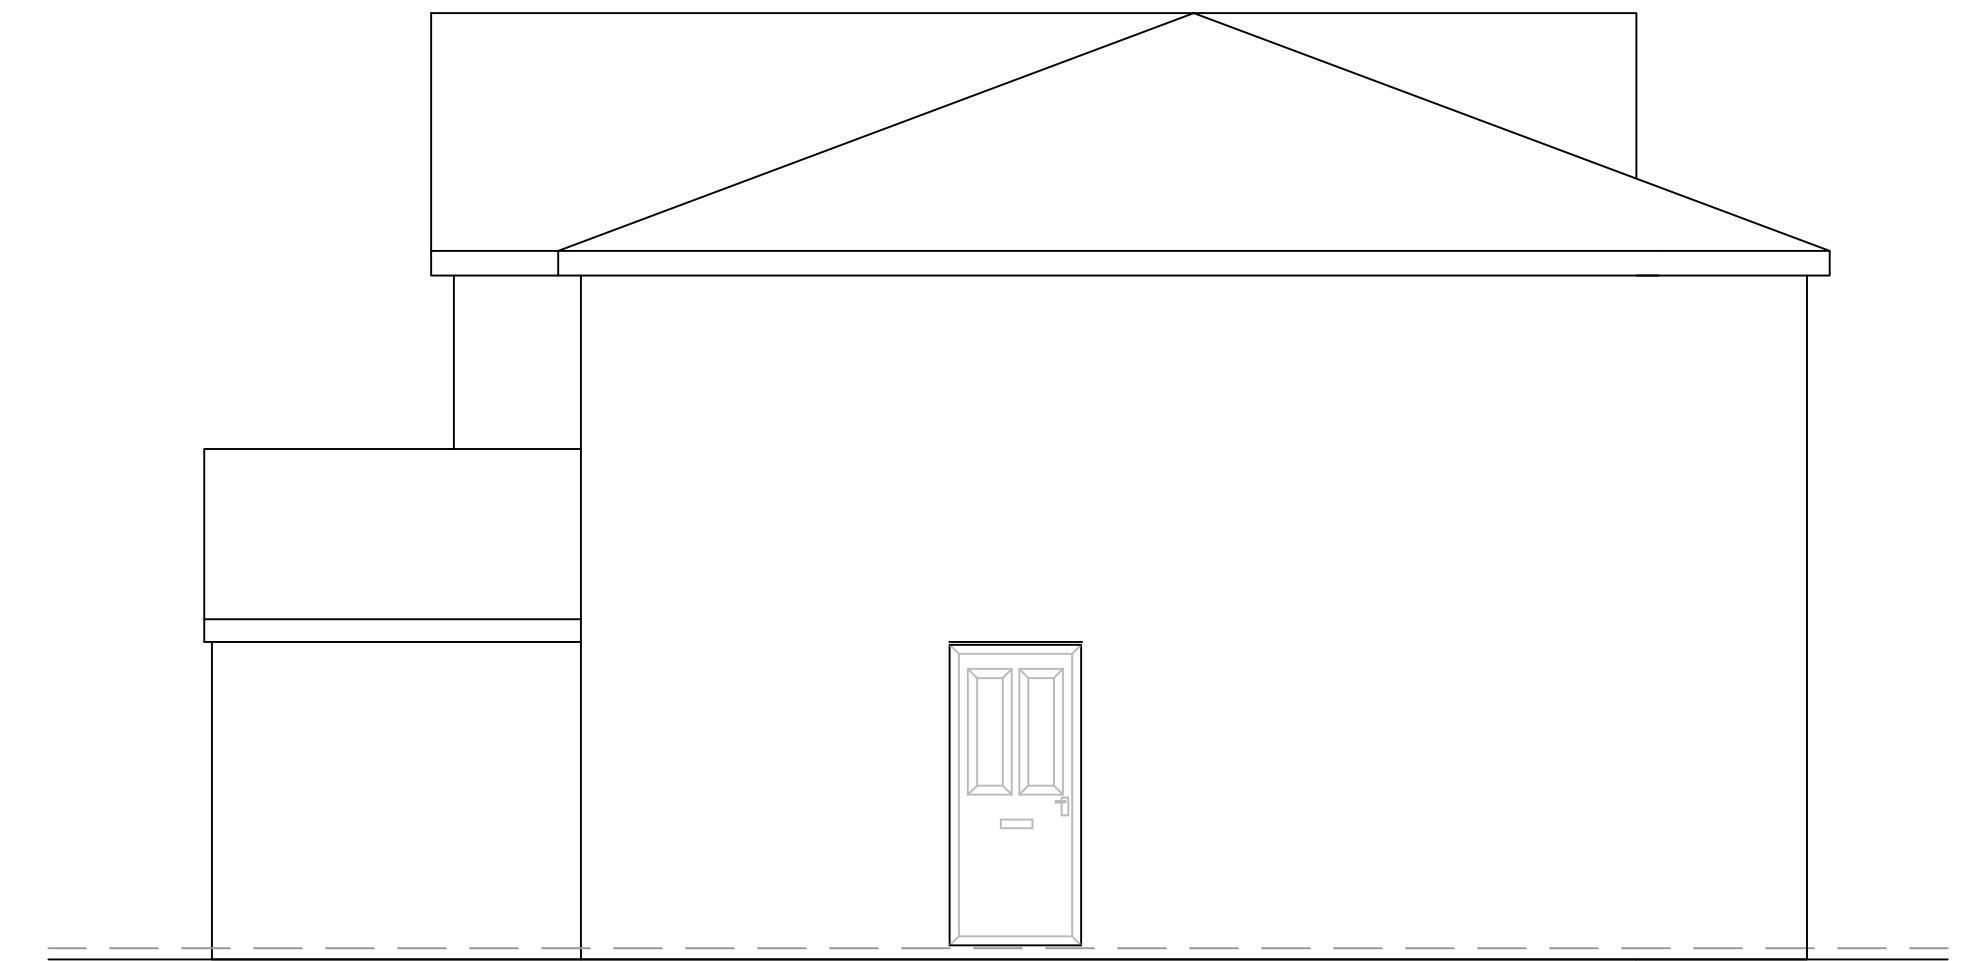

EXISTING RIGHT GABLE

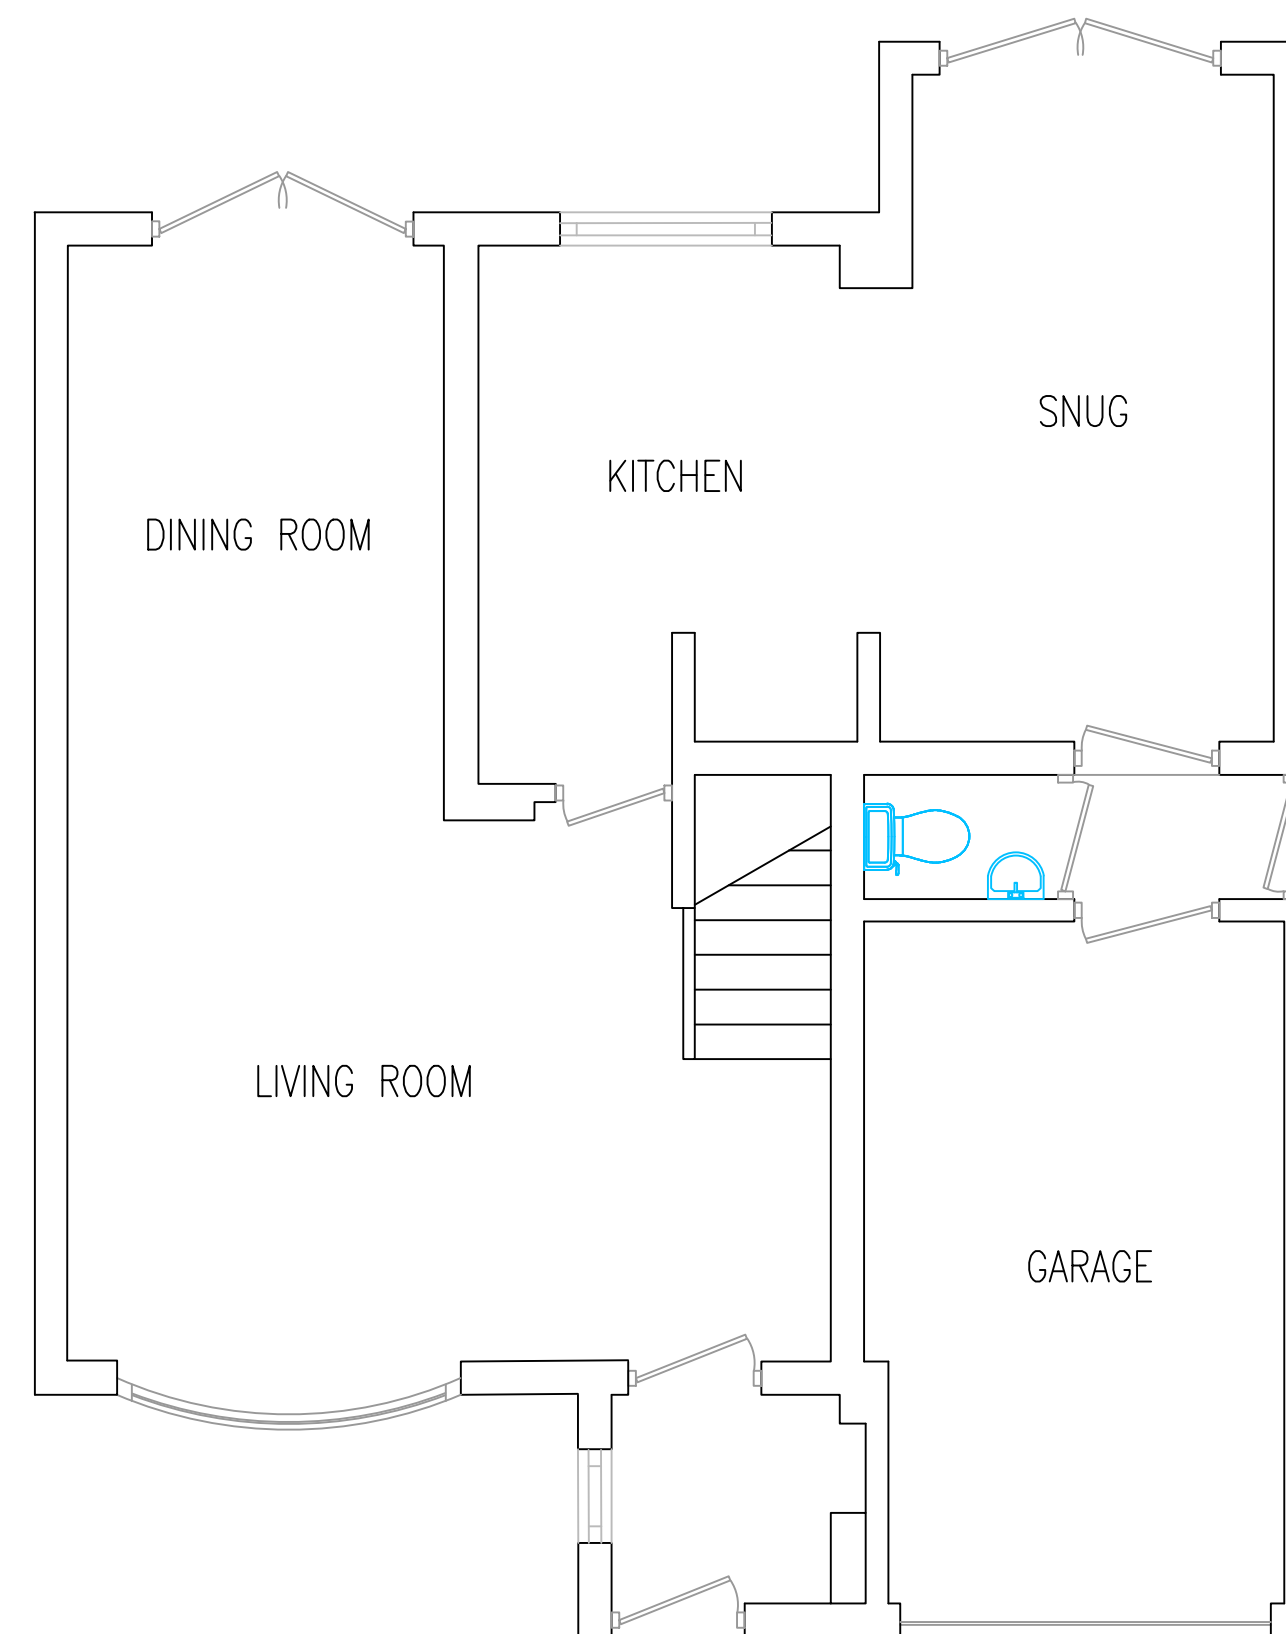

EXISTING GROUND FLOOR

Amendments



Client: Mr and Mrs Crowley

Address: 49 Rudgwick Drive, Brandlesholme, Bury, BL8 1YE

Scale: 1:50 @ A1

Drawing: Existing Plans and Elevations

ate: July 2024