






PROPOSED FRONT ELEVATION

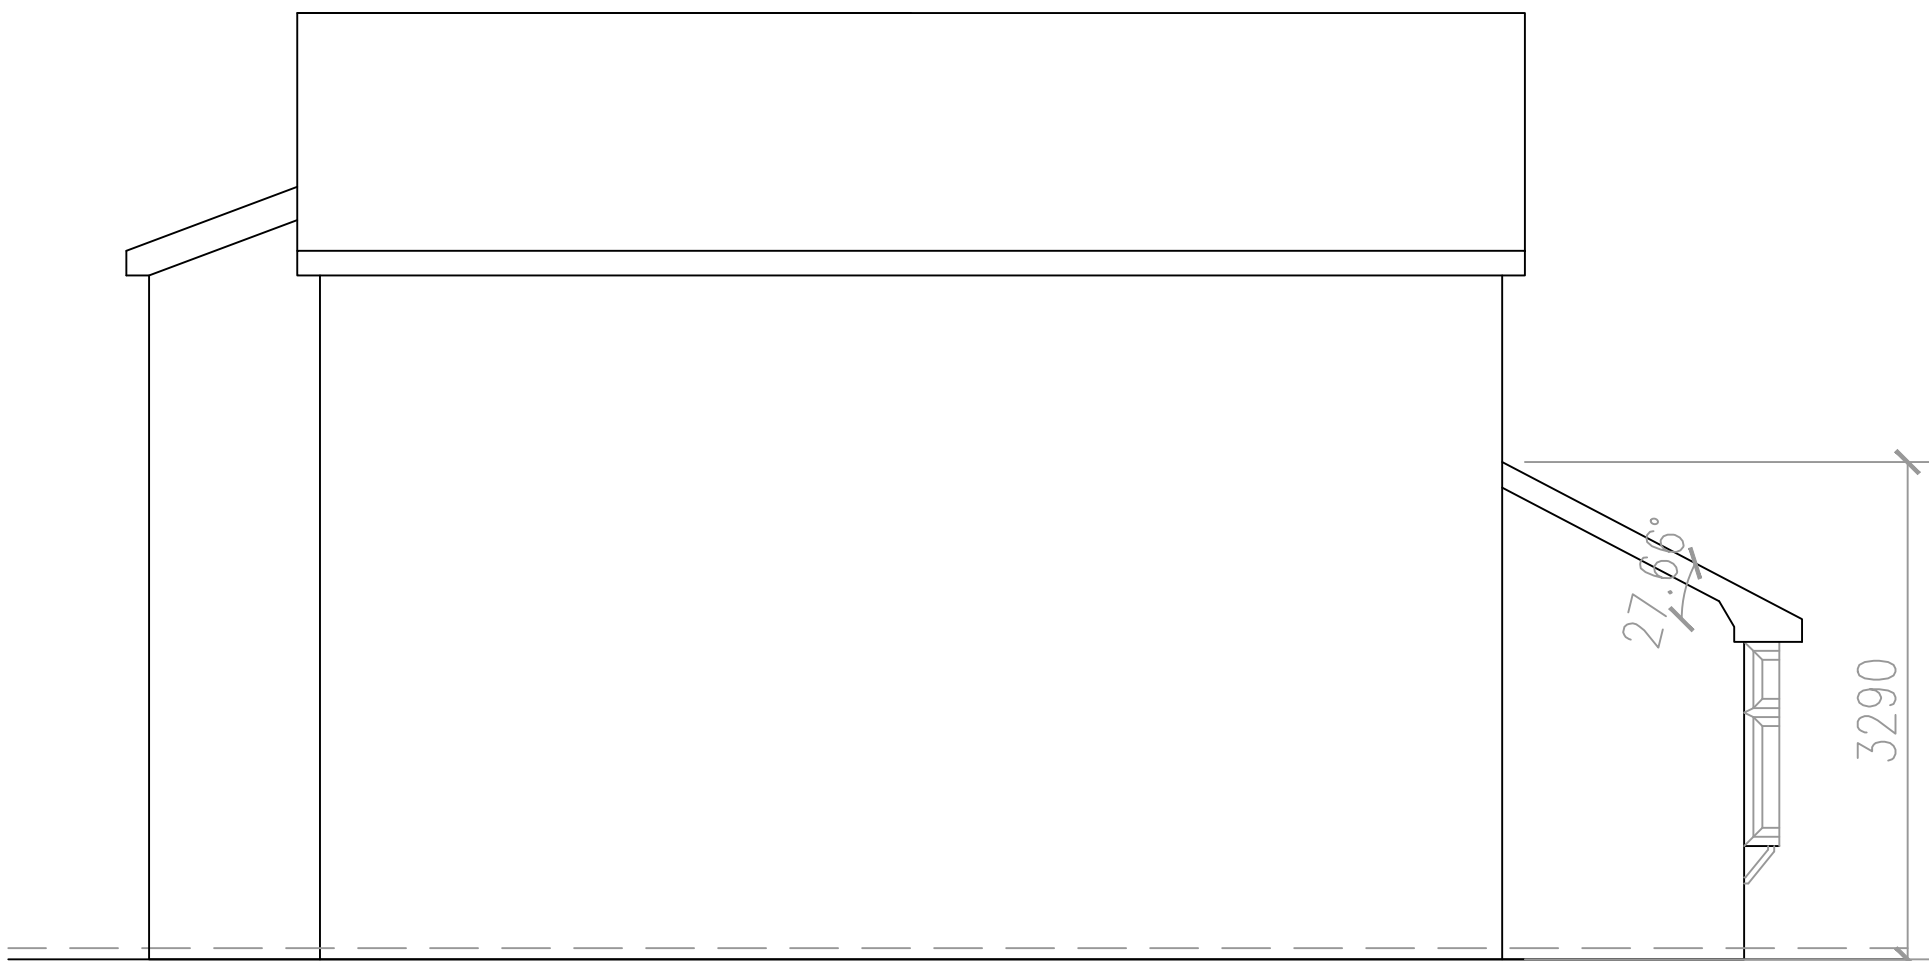

PROPOSED LEFT GABLE

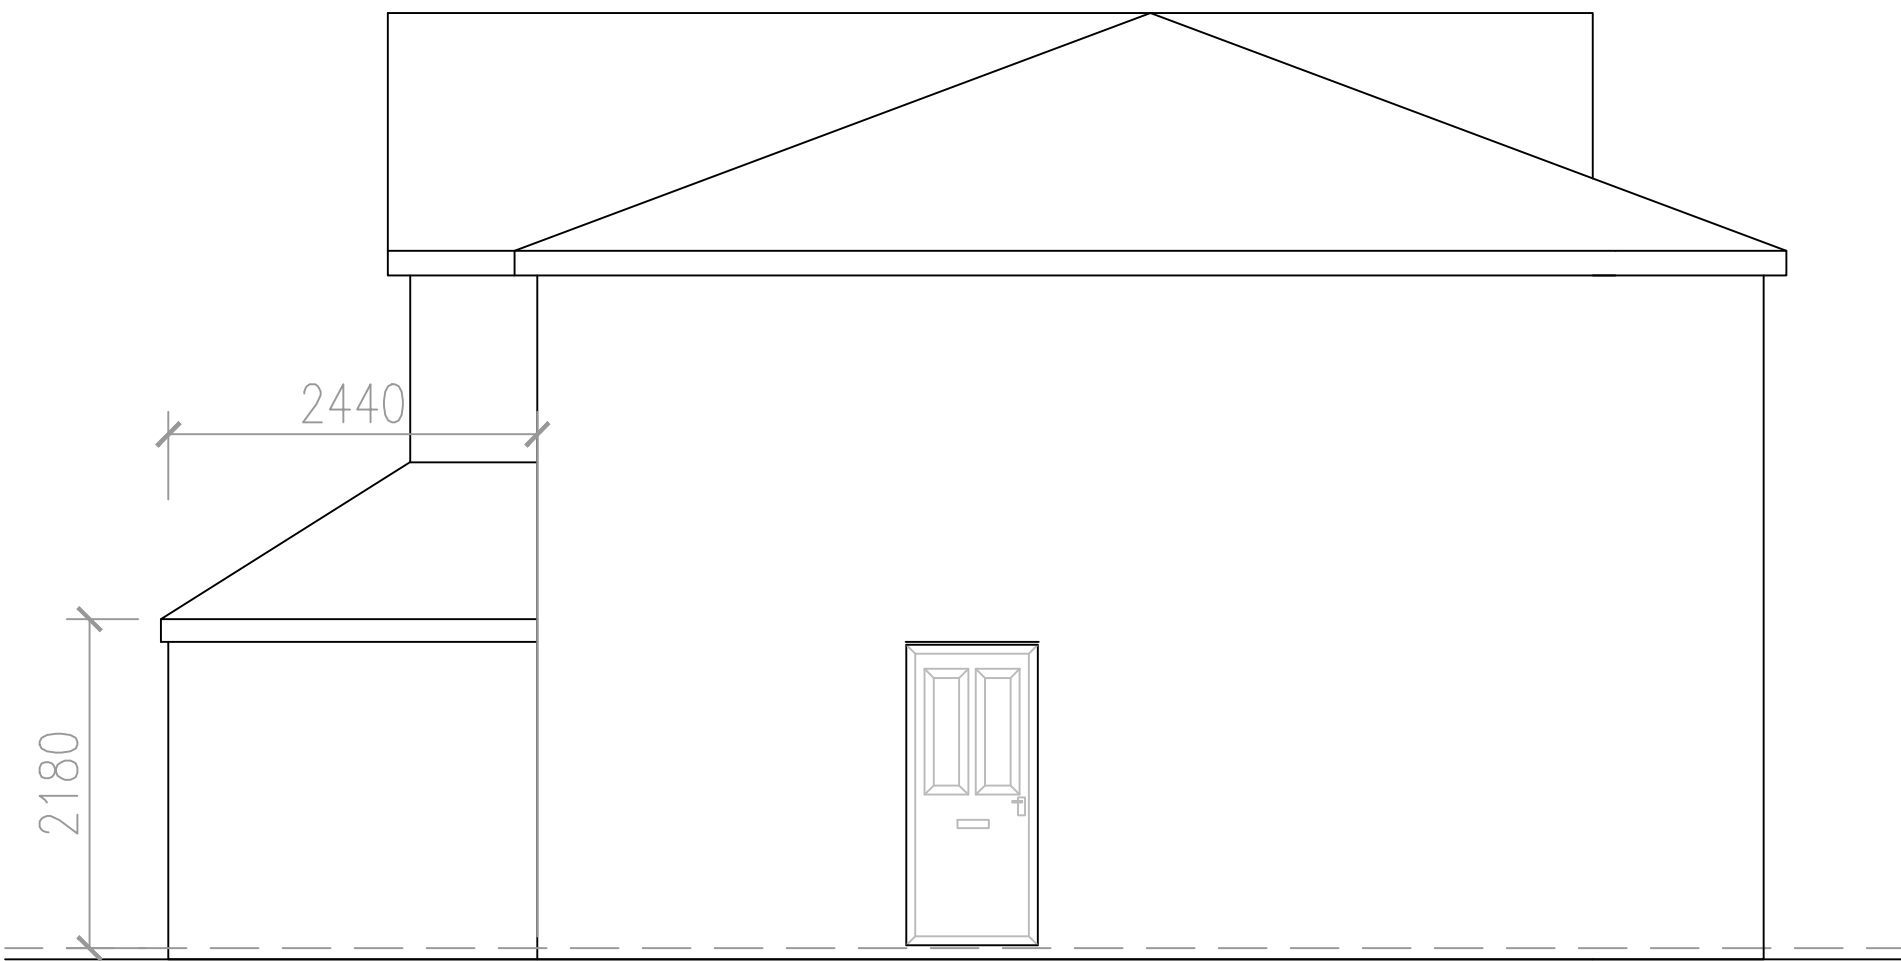

PROPOSED RIGHT GABLE

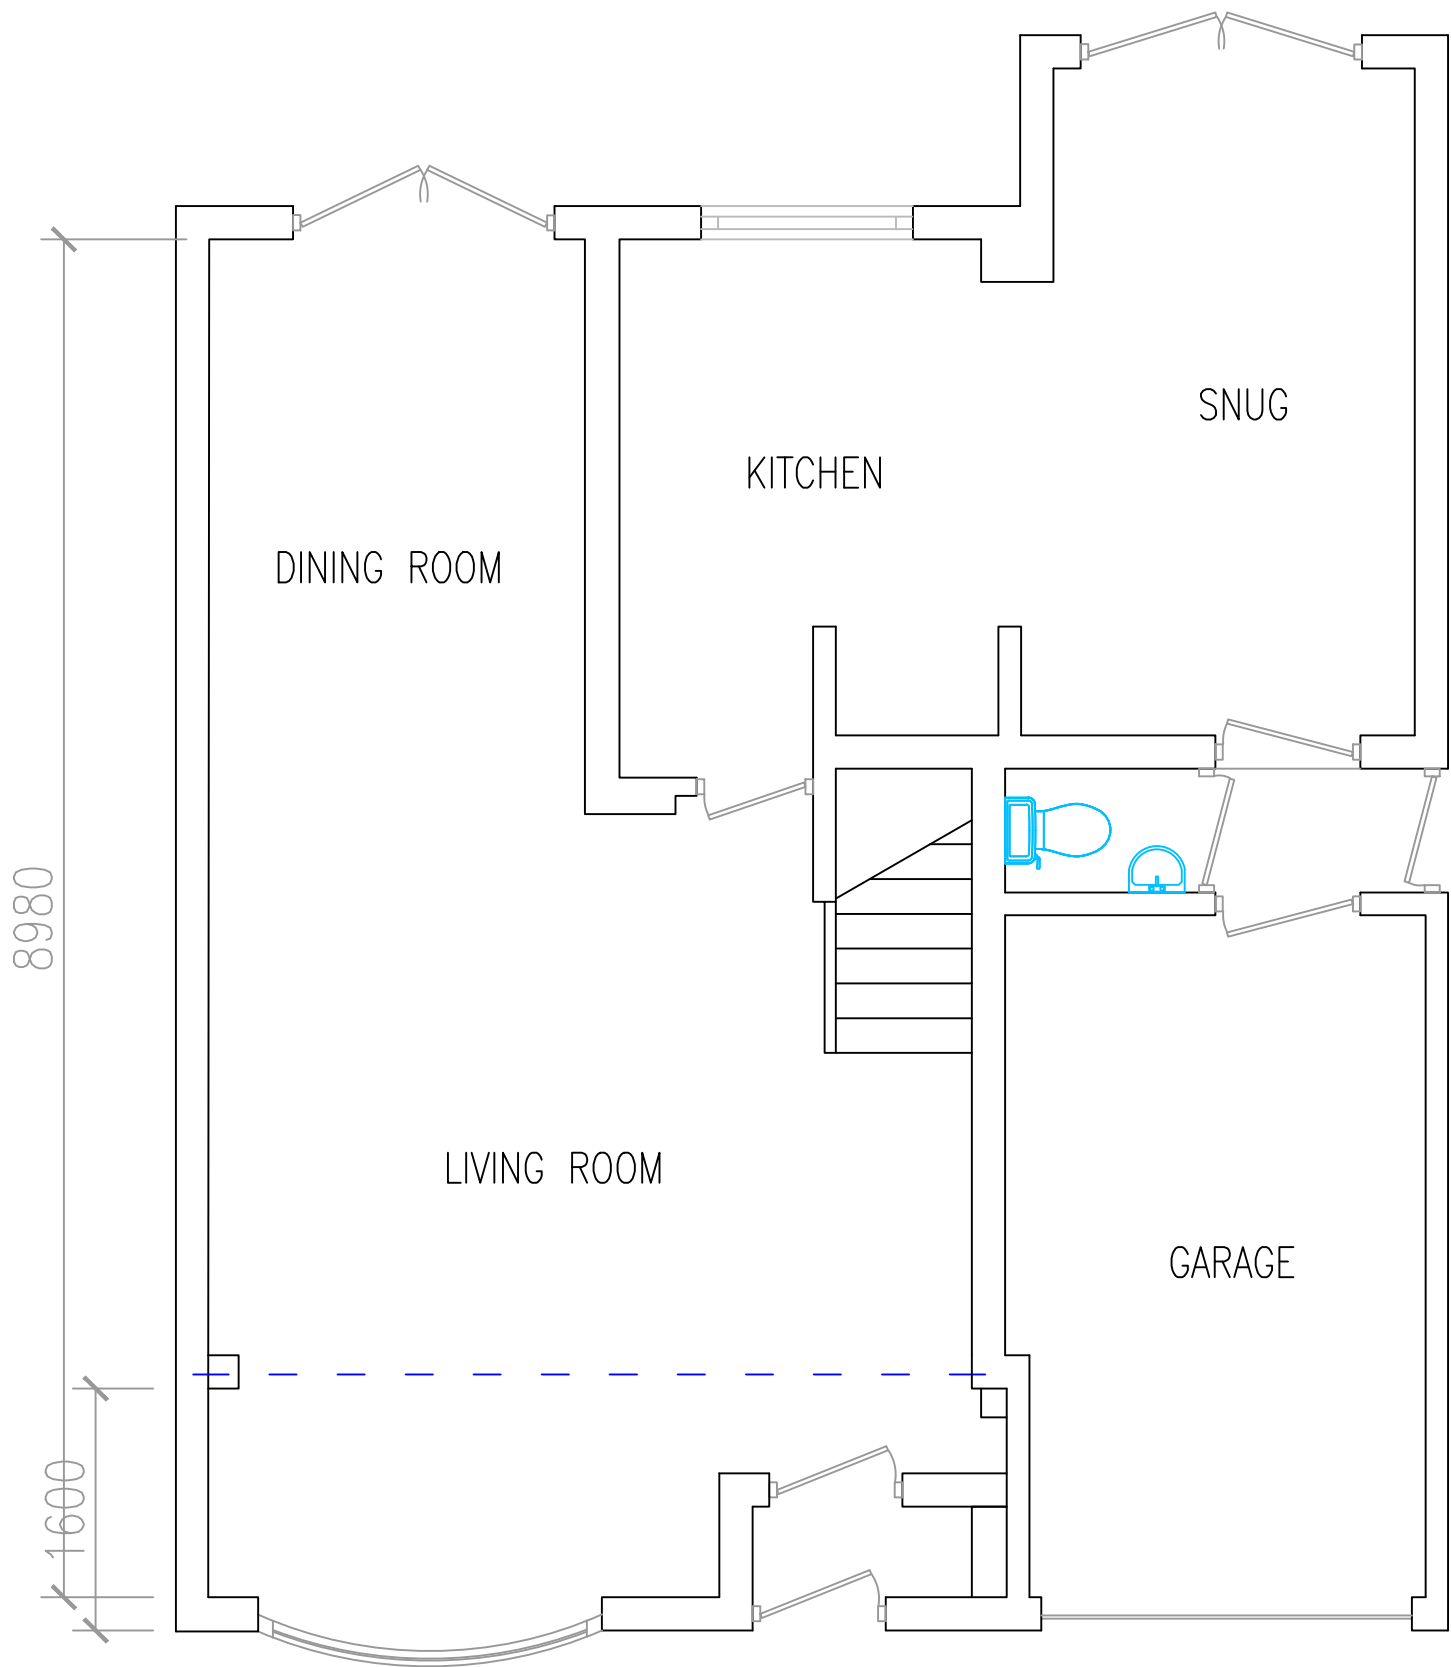

PROPOSED GROUND FLOOR

Amendments	
 JB DESIGNS Rebecca Beech 36 Brown Street Radcliffe 07748282172	
Client: Mr and Mrs Crowley	
Address: 49 Rudgwick Drive, Brandlesholme, Bury, BL8 1YE	
Scale: 1:50 @ A1	
Drawing: Proposed Plans and Elevations	Date: July 2024