


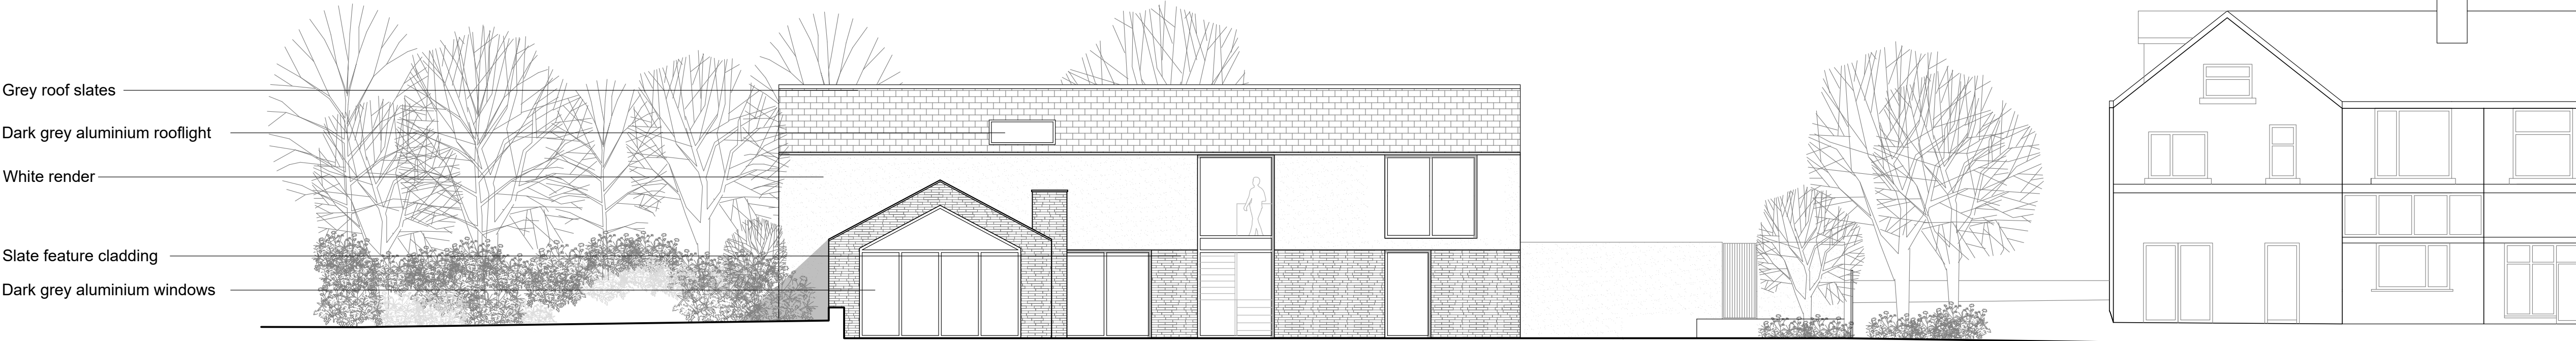


East Elevation
Scale 1:100




West Elevation
Scale 1:100



North Elevation
Scale 1:100

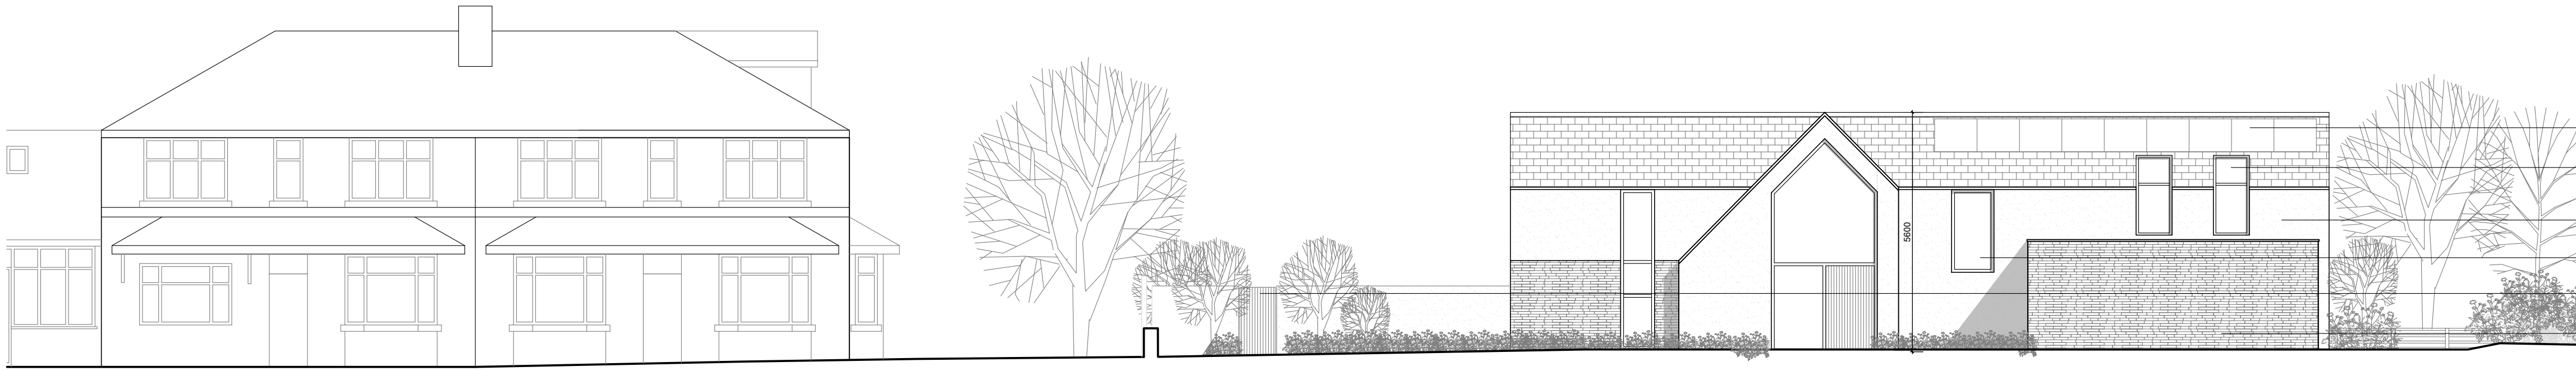

South Elevation
Scale 1:100

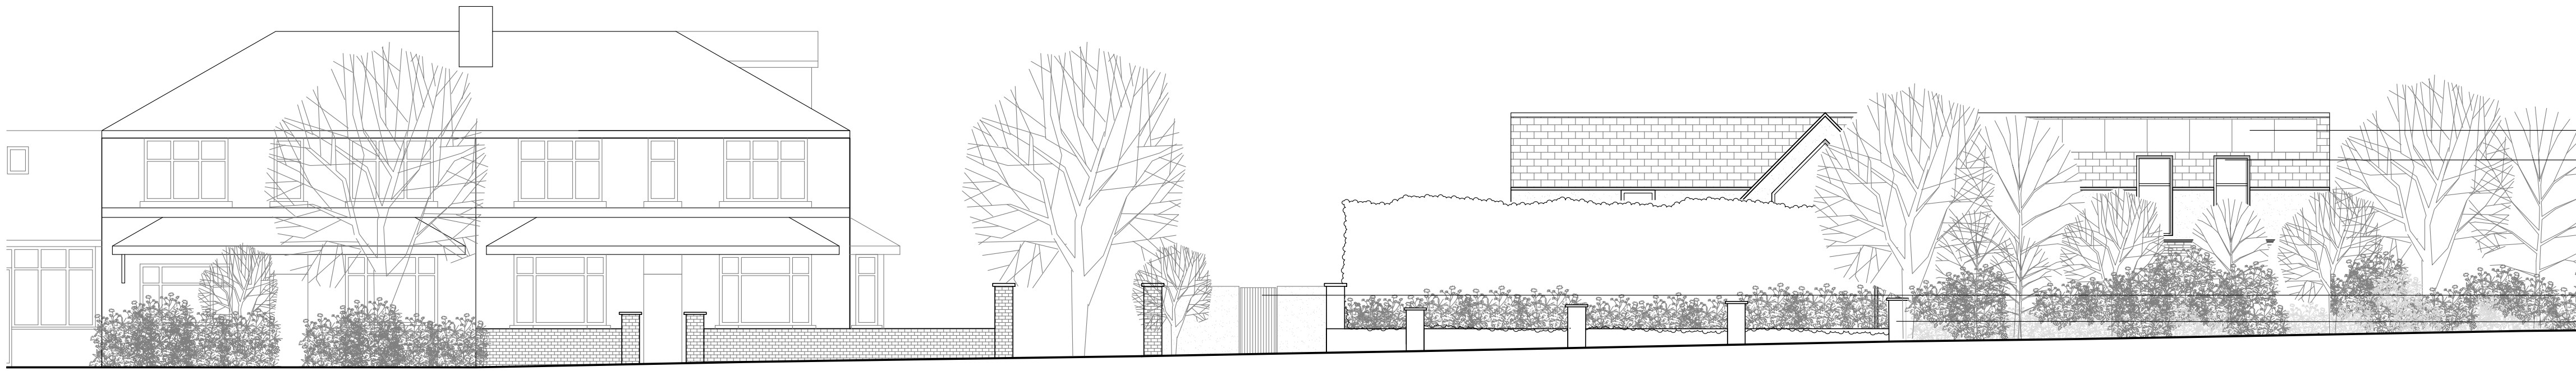

Proposed South Elevation (Bury Old Road)
Scale 1:100

- Grey roof slates
- Dark grey aluminium rooflight
- White render
- Slate feature cladding
- Dark grey aluminium windows

- Integrated flush solar panels
- Dark grey aluminium cranked rooflight
- White render
- Dark grey aluminium windows
- Timber gate
- Slate feature cladding

- Grey roof slates
- Dark grey aluminium cranked rooflight
- Timber gate
- Existing brick wall

Notes

This drawing, together with the design it illustrates, is copyright, and may not be reproduced in any form, without the written consent of Zara Moon Architects.

Do not scale off this drawing except for determination of basic layout - only figured dimensions to be used. All dimensions to be checked on site.



Project Name	Project No.	Stage
Bury Old Road	106.20	Planning Re-submission
Proposed Elevations	Scale	Date
07	1:100 @ A1	July 2024
Rev	Drawn	RP
--		