



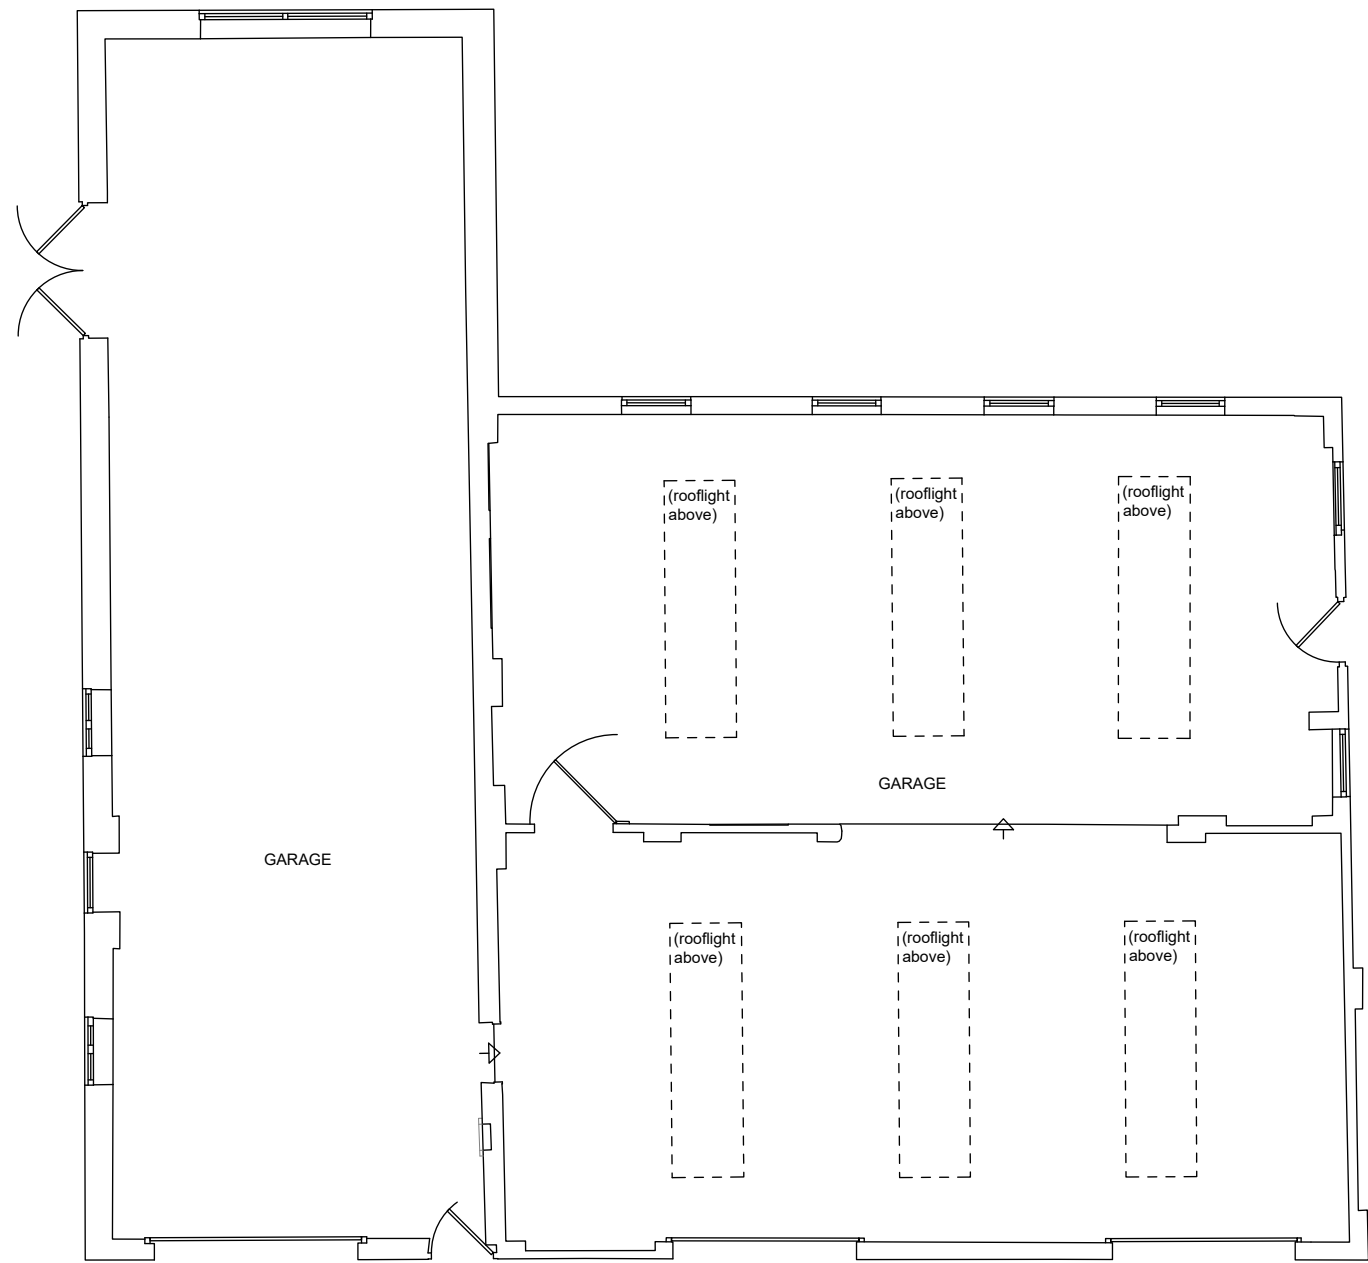


Ground Floor Plan
Scale 1:100

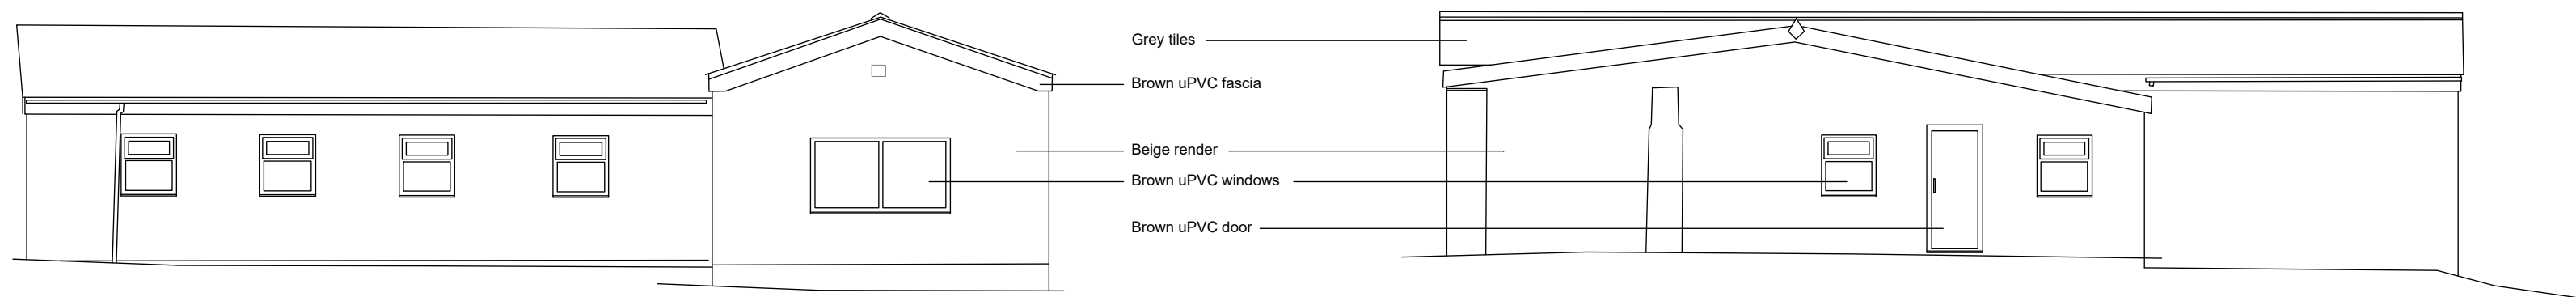


North Elevation
Scale 1:100

East Elevation
Scale 1:100

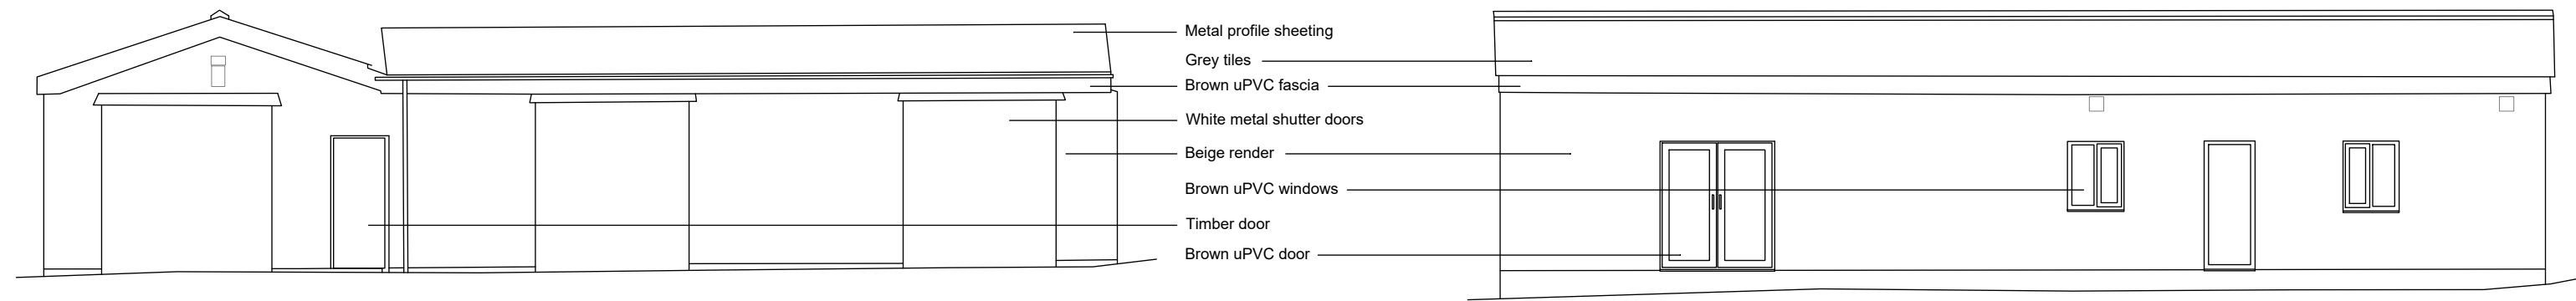

South Elevation
Scale 1:100

West Elevation
Scale 1:100

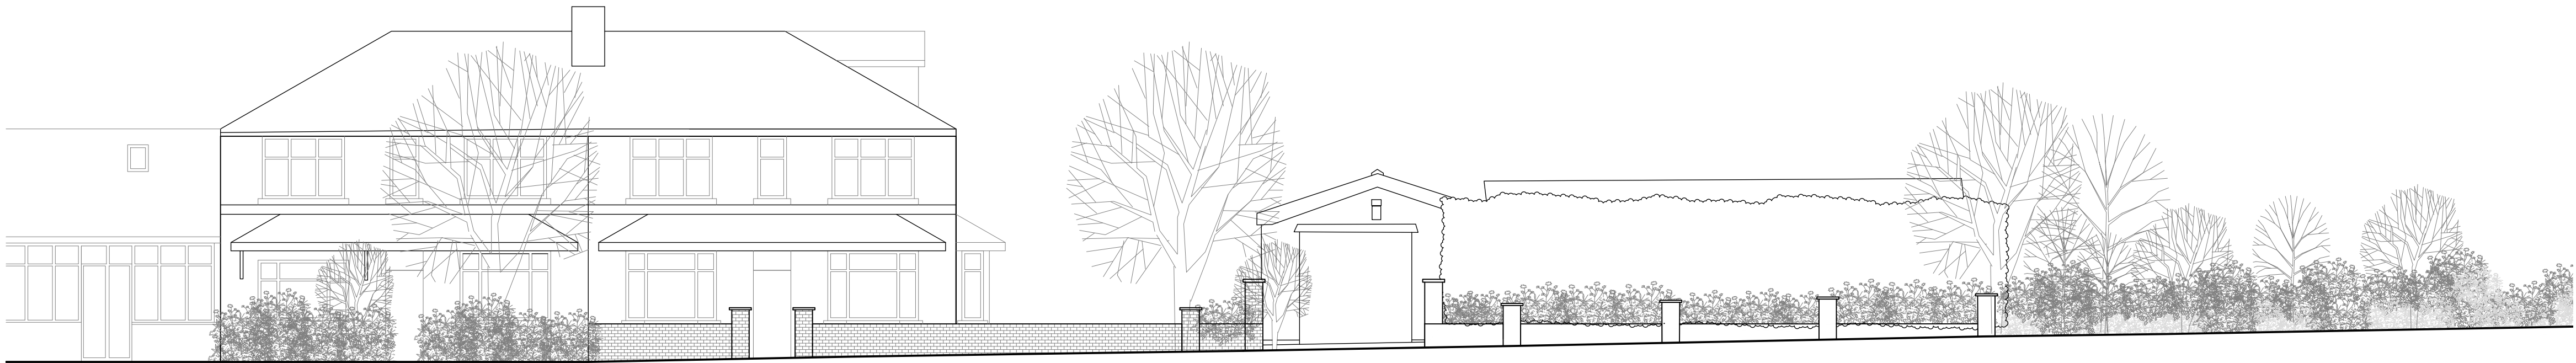

Existing South Elevation (street)
Scale 1:100

Notes

This drawing, together with the design it illustrates, is copyright, and may not be reproduced in any form without the written consent of Zara Moon Architects.

Do not scale off this drawing except for determination of basic layout - only figured dimensions to be used. All dimensions to be checked on site.

N

BUILDING	FOOTPRINT (m ²)	VOLUME (m ³)	MATERIALITY
Main Building	220	300	Render
Shed 1	6	14	Timber
Shed 2	8	18	Timber
Garage	6	14	Timber
Total	242	1038	