



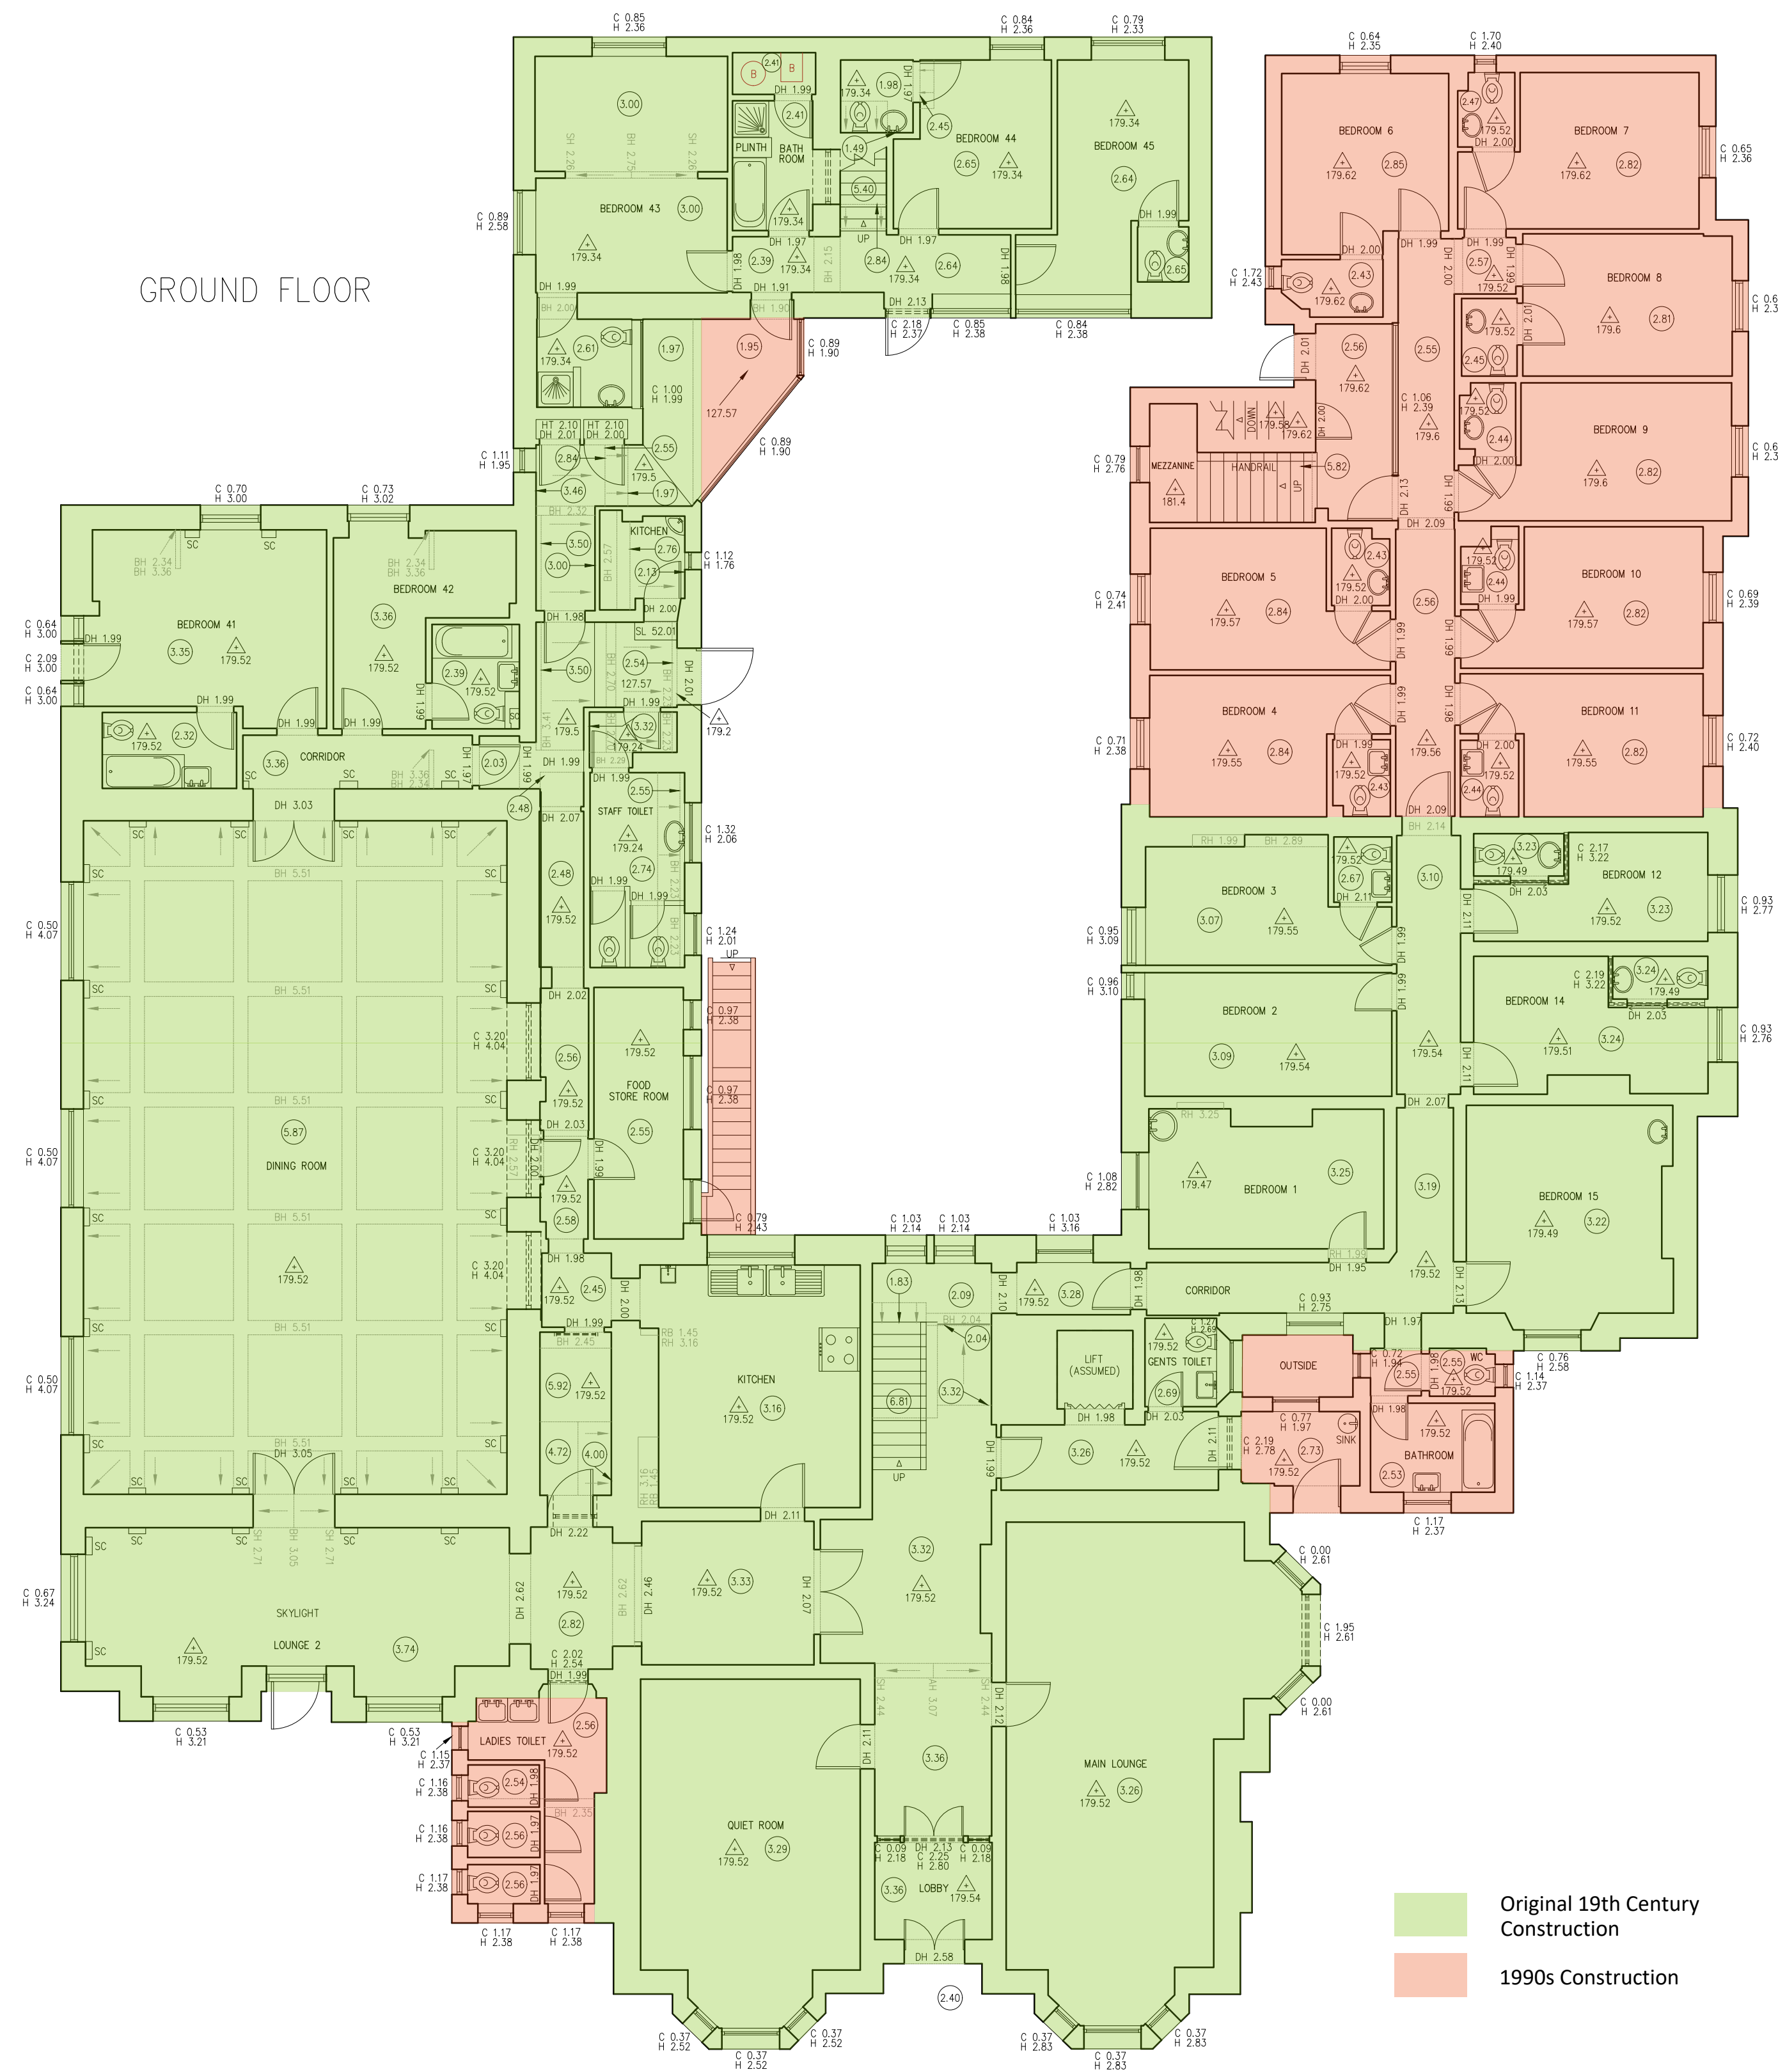

EXISTING GROUND FLOOR PLAN

Notes					
Do not scale, use figured dimensions only.					
All dimensions to be verified on site prior to the commencement of any work or the production of any shop drawing. All discrepancies to be reported to the Architect.					
This drawing is to be read in conjunction with all related Architect's and Engineer's drawings and any other relevant information.					
This drawing is copyright © of C Squared Architects Ltd.					
REV	DATE	REVISION	INITIALS	CHECK	
P1	20/12/22	Preliminary issue for comment	BRJ	AMC	
P2	28/02/23	Issued for review	BRJ	AMC	
P3	27/03/23	Issued for Planning	BRJ	AMC	

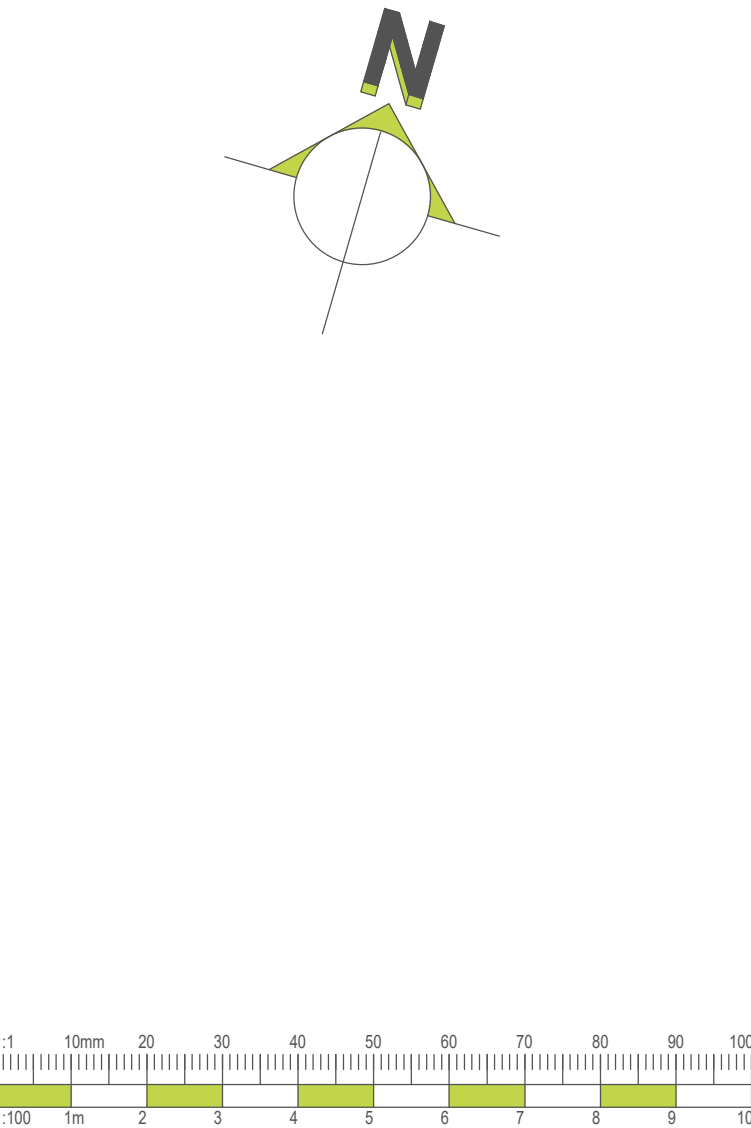



C Squared architects

Client
Capstone Care

Address
The Barns
Stretton Road
Warrington
Cheshire
WA4 4NP

Telephone
01925 357555

Website
csquaredarchitects.co.uk

Project
Walshaw Hall, Tottington

Drawing Title
Existing Ground Floor Plan

Scale	Date
1:100 @ A1	20/12/22
Drawn by	Checked by
BRJ	AMC
Drawing No.	Revision
C0701-140	P3
PLANNING	