



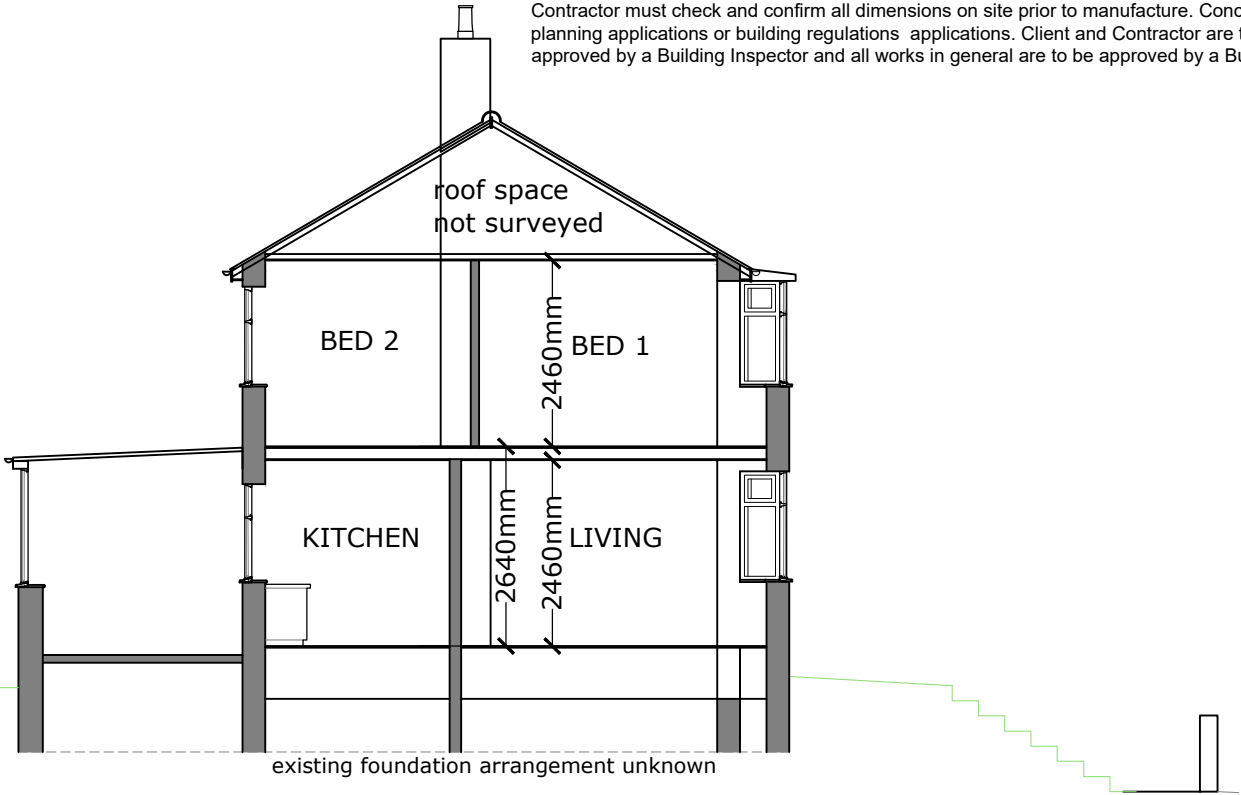

CROSS SECTION

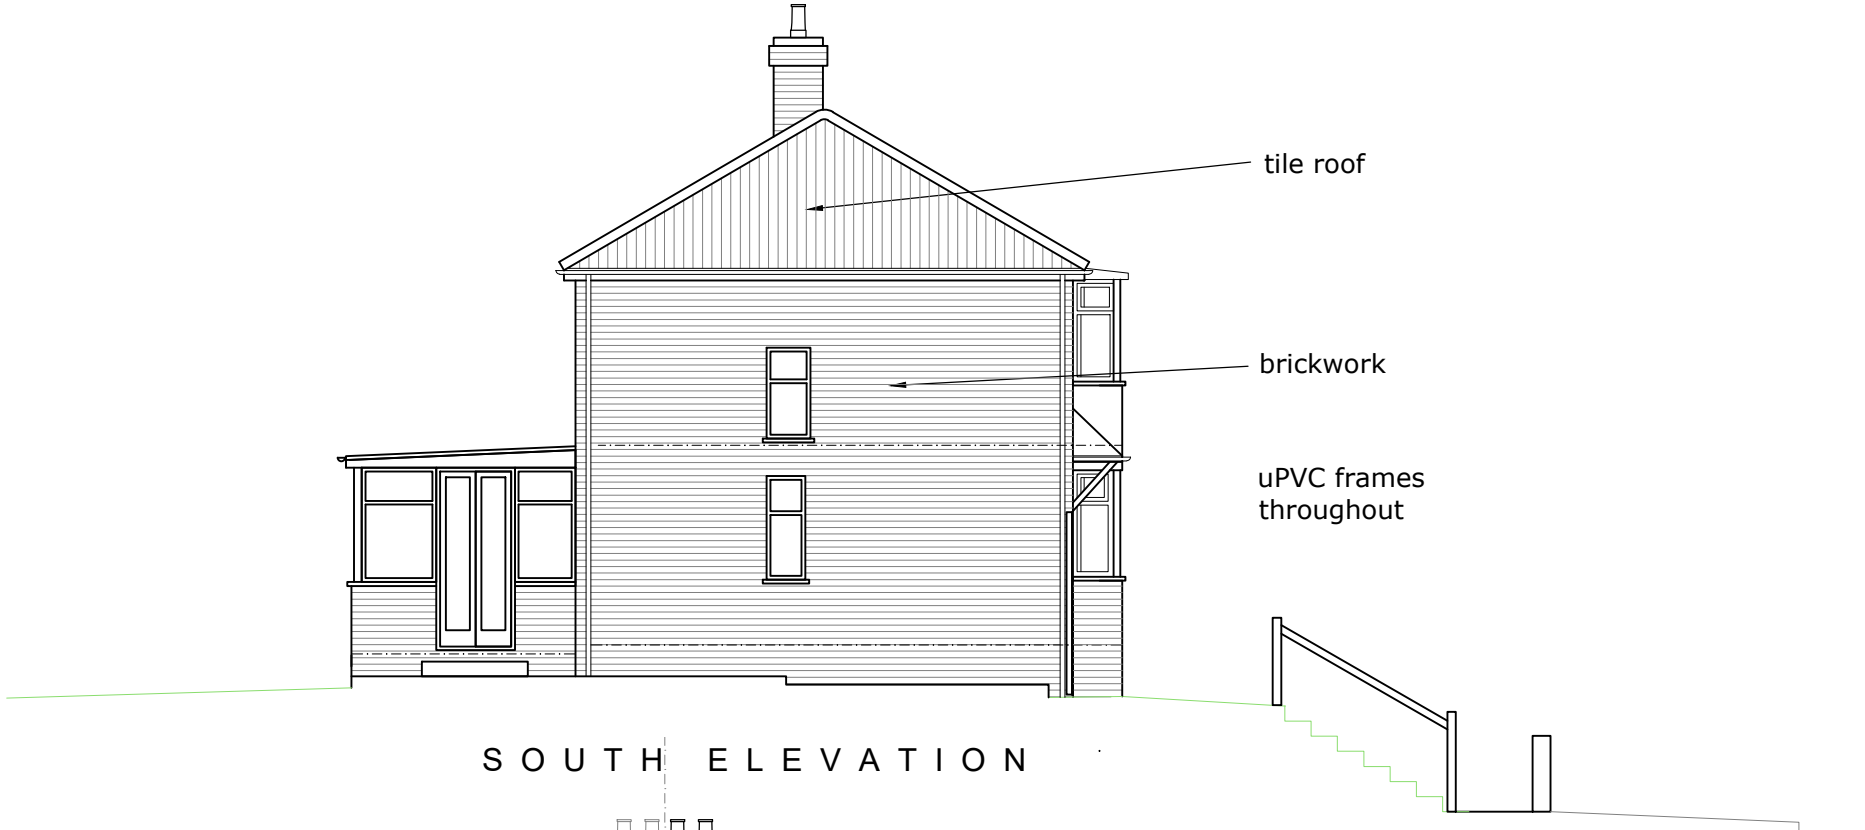

SOUTH ELEVATION



WEST ELEVATION

0 1 2 3
scale in M @A3



PRIDE RD. The architect your home deserves

www.prideroad.co.uk @lisaraynes 07989 744 336 lisa@prideroad.co.uk

Client: Kerry McAtkin				
Project: 51 Mountside Crescent Manchester M25 3JF				
Drawing: Existing Elevations				
Scale @ A3	Date:	Drawn:	Job no:	Drawing No.
1:100	07.07.22	BR	J862	02