


Note: Rear extension "Prior Approval Plan App" approval under reference- 67210

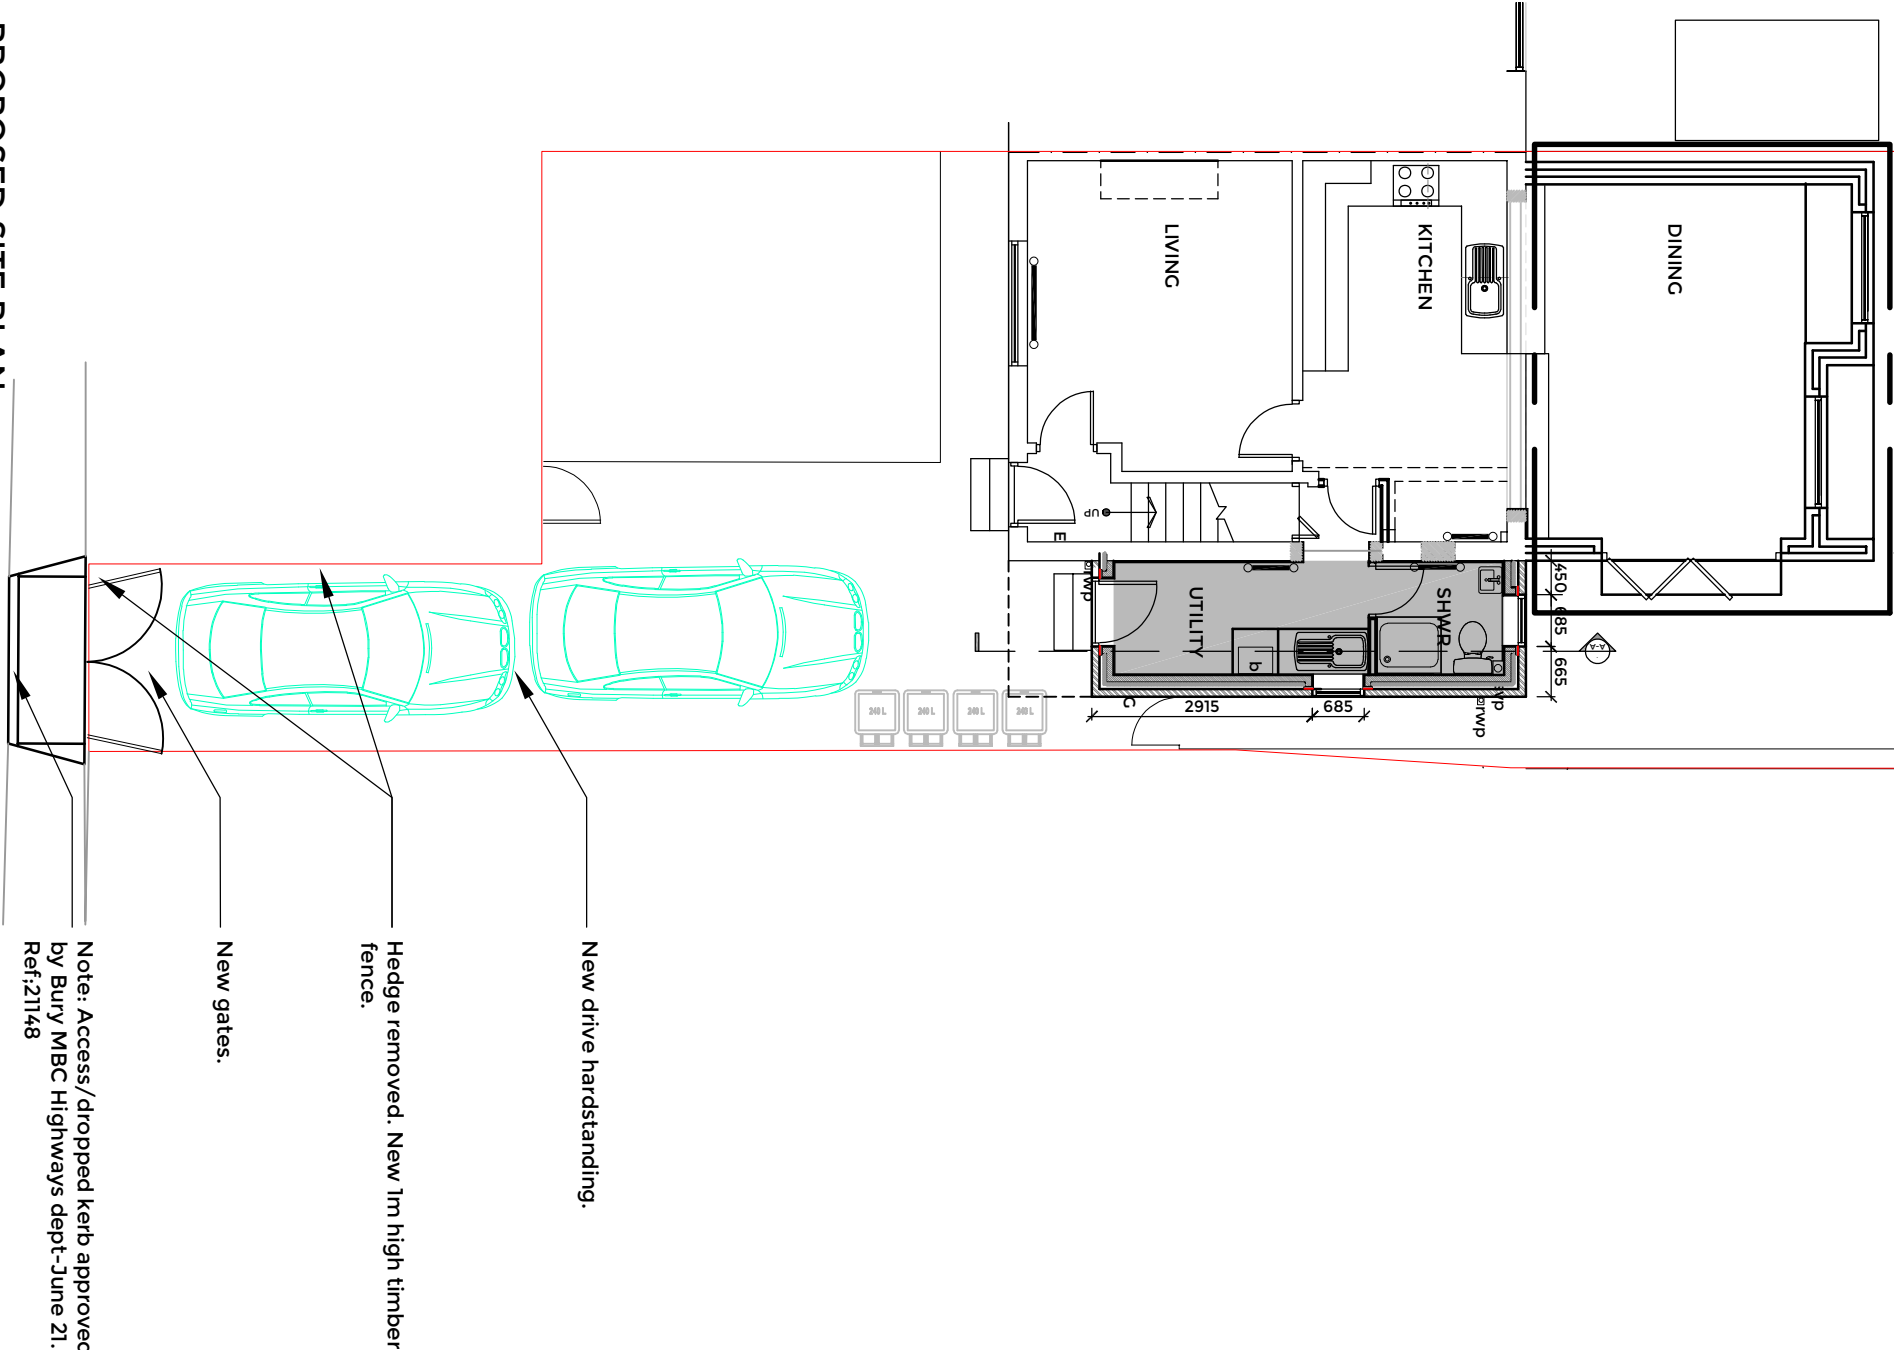

This drawing is ©TECH:D Ltd and is not to be copied, reproduced or re-distributed either in whole or in part without the prior permission of the originator. The originator shall have no responsibility for any liability, loss, cost, damage or expense arising from or relating to any use of this document other than for its intended purpose on this project. This drawing shall be read in conjunction with all other relevant drawings, specifications and associated documentation. Any discrepancies, errors or omissions are to be reported to the originator before proceeding with work. This drawing is for Local Authority submission only. The client is to seek approval from the land freeholder and all parties who may have an interest in the land. All materials shall be suitable for their purpose and installed in strict accordance with the manufacturers instructions. All workmanship and materials to comply with Building regulations, British standards, Codes of practice and NHBC requirements where relevant. The contractor is to comply with the CDM regulations. All dimensions are to be checked on site by the contractor prior to proceeding with any work.

NOTES / KEY:

- Radiator.
- rw Rainwater pipe.Cu=Cully
- svp soil & vent pipe.

FtC=2760 Floor to ceiling.

b Boiler.

mh Manhole/ inspection chamber.

E Elec meter+ dist board.

C Gas meter

F Fire

Timber floor joists span. If known. sf=solid floor

TECH:D LTD

Architectural Designer

T.07883776428

www.techdtd.co.uk

27 Oakham, Okeham, Bury

BL8 1XJ

T.07883776428

www.techdtd.co.uk

client
MRS S. JEFFREY,
10 BEECHWOOD AVE,
RAMSBOTTOM,BURY,BL00BH

project
2 storey side extension.
Driveway.

status: Planning

drawing
PROPOSED SITE PLAN.

drawn by	DD.	date	MAR 22
scale	1:100@A3		
dwg no	22-03.	07.	rev .

