


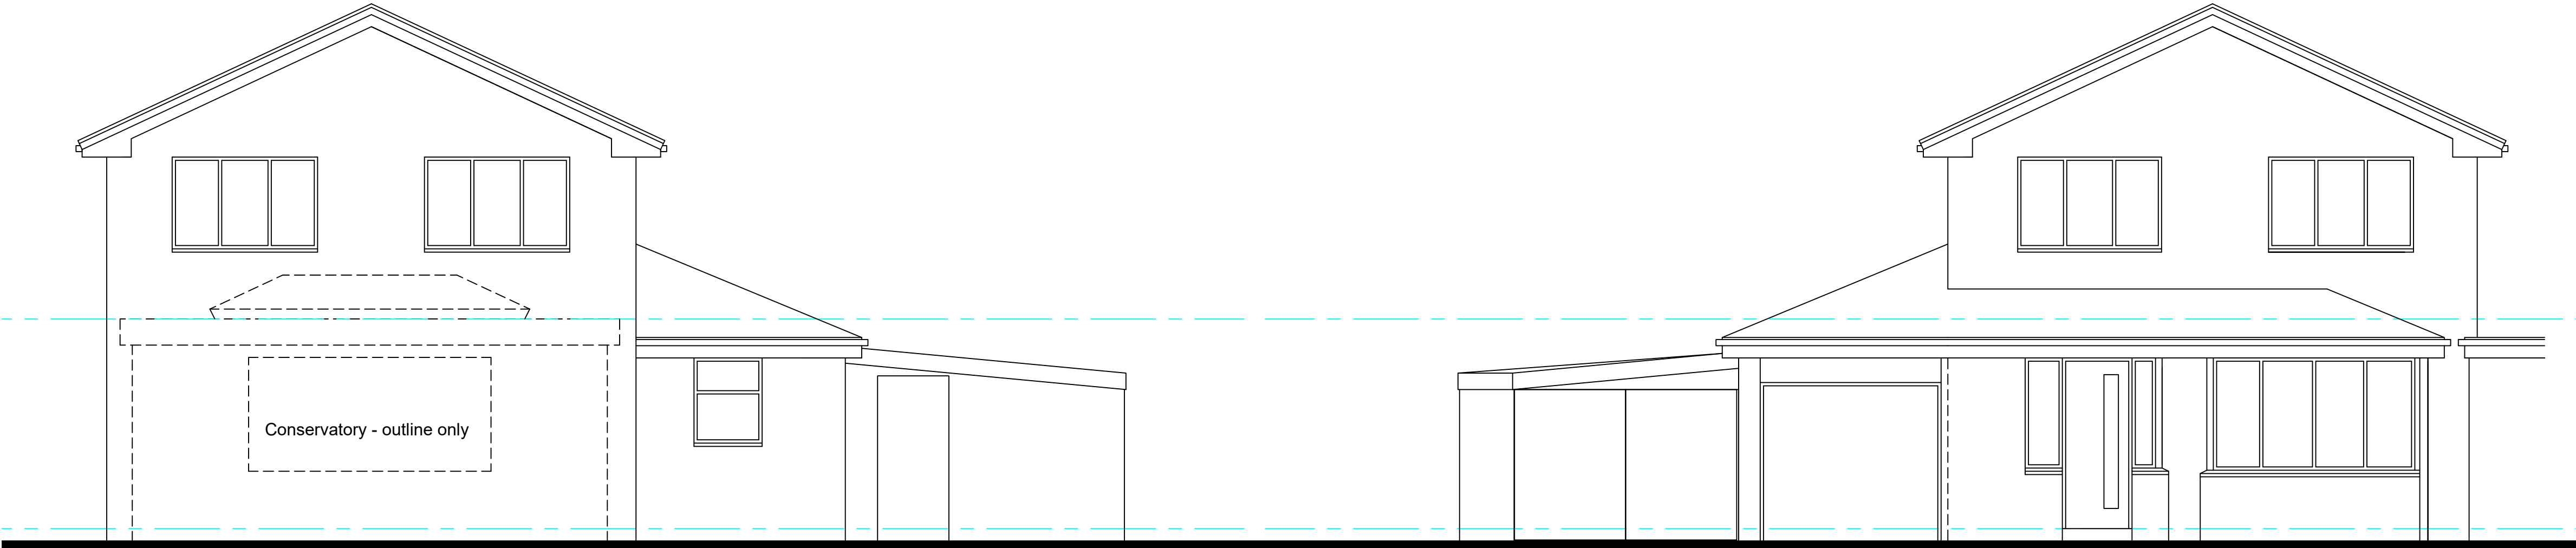

Rear Elevation

Front Elevation




Location Plan 1:1250



General view of garden number 49




Gable wall number 25 Hackford Close

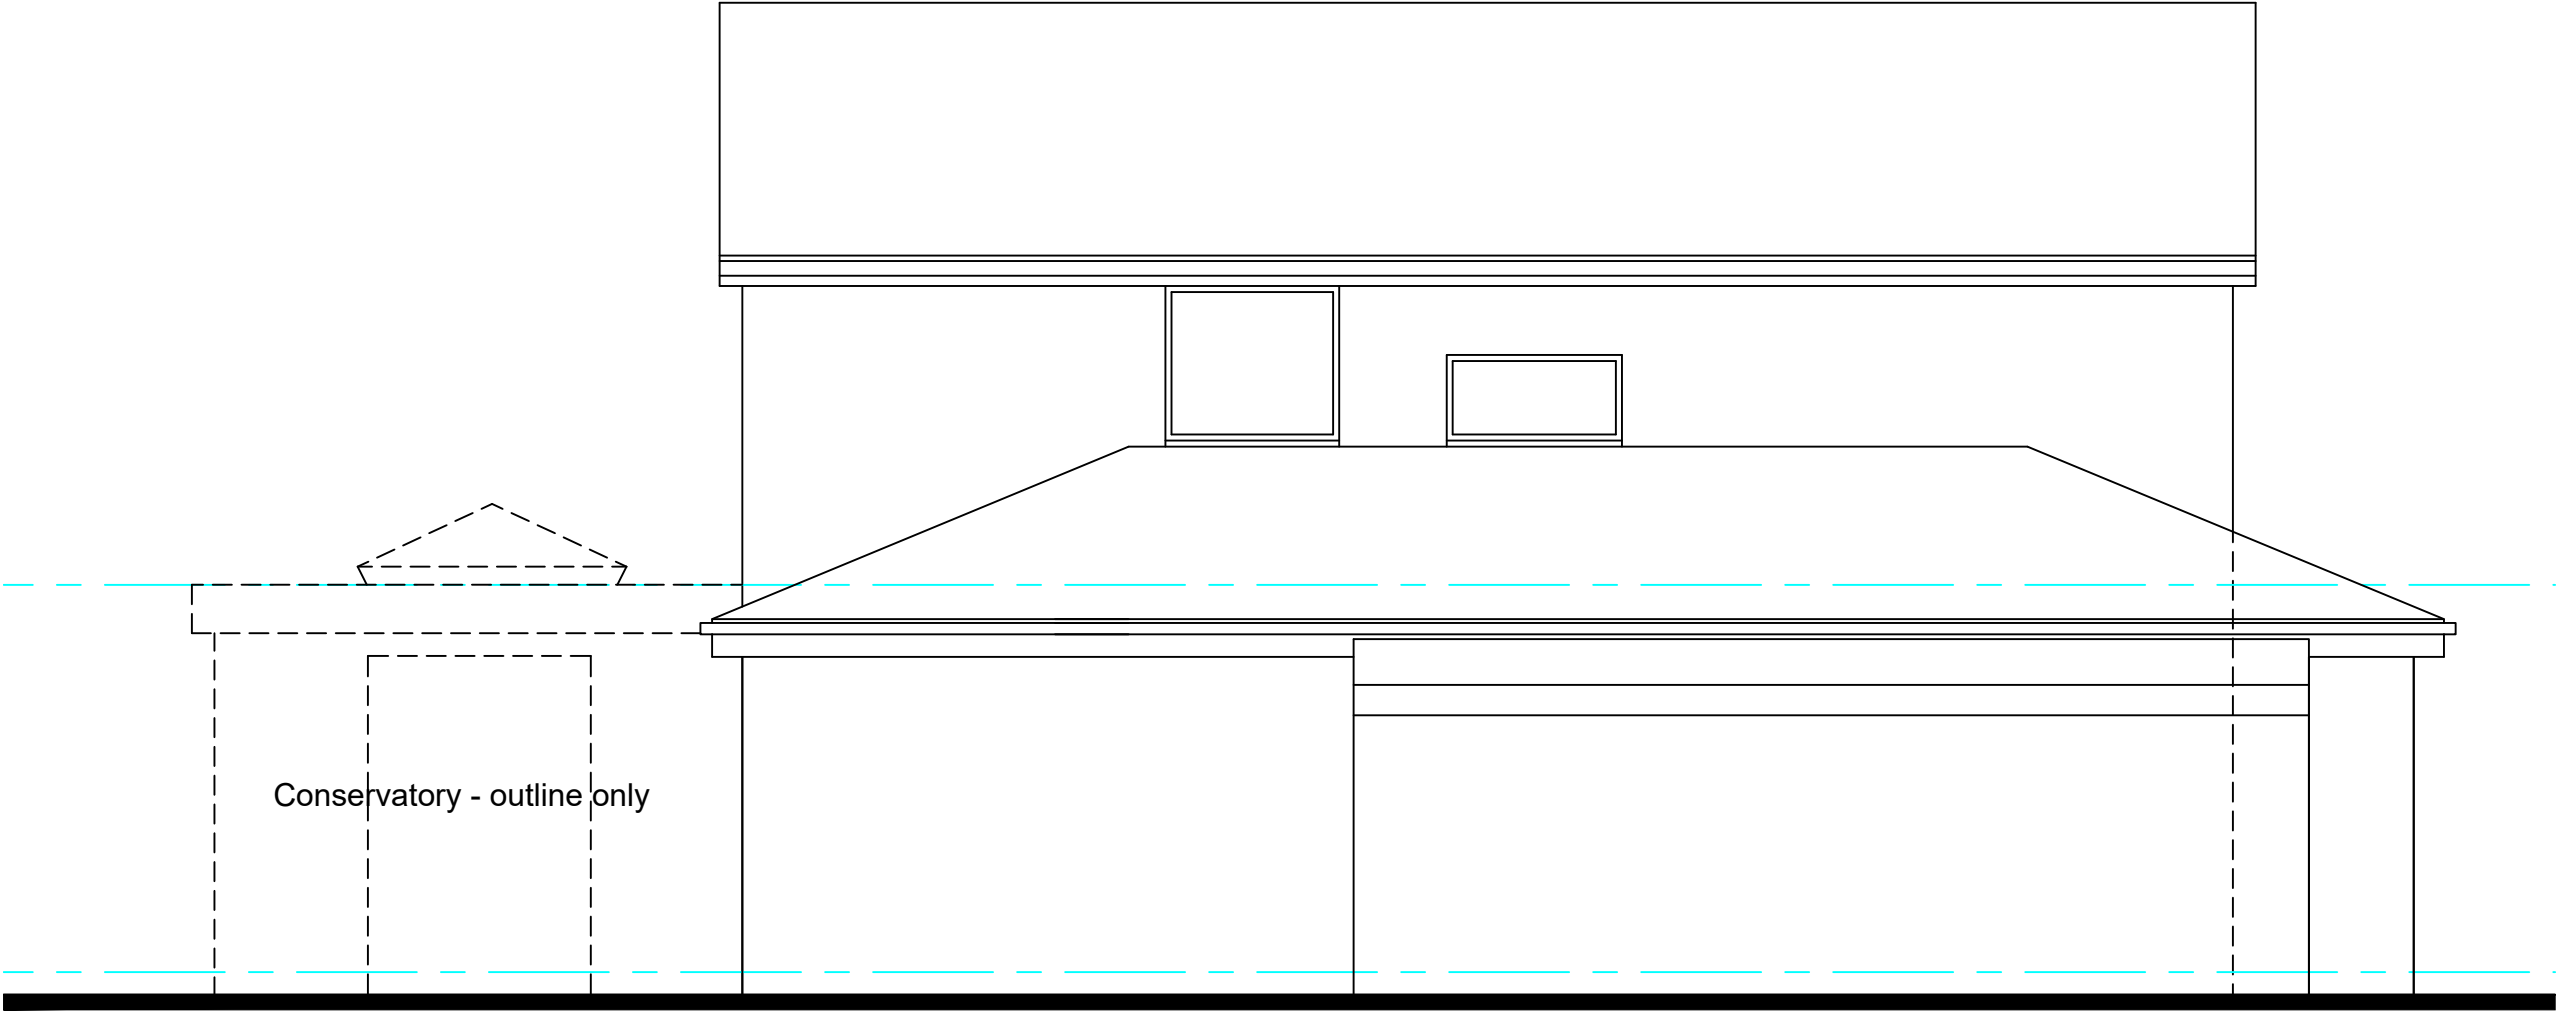


Side Elevation




Gable wall number 47 Grantham Drive

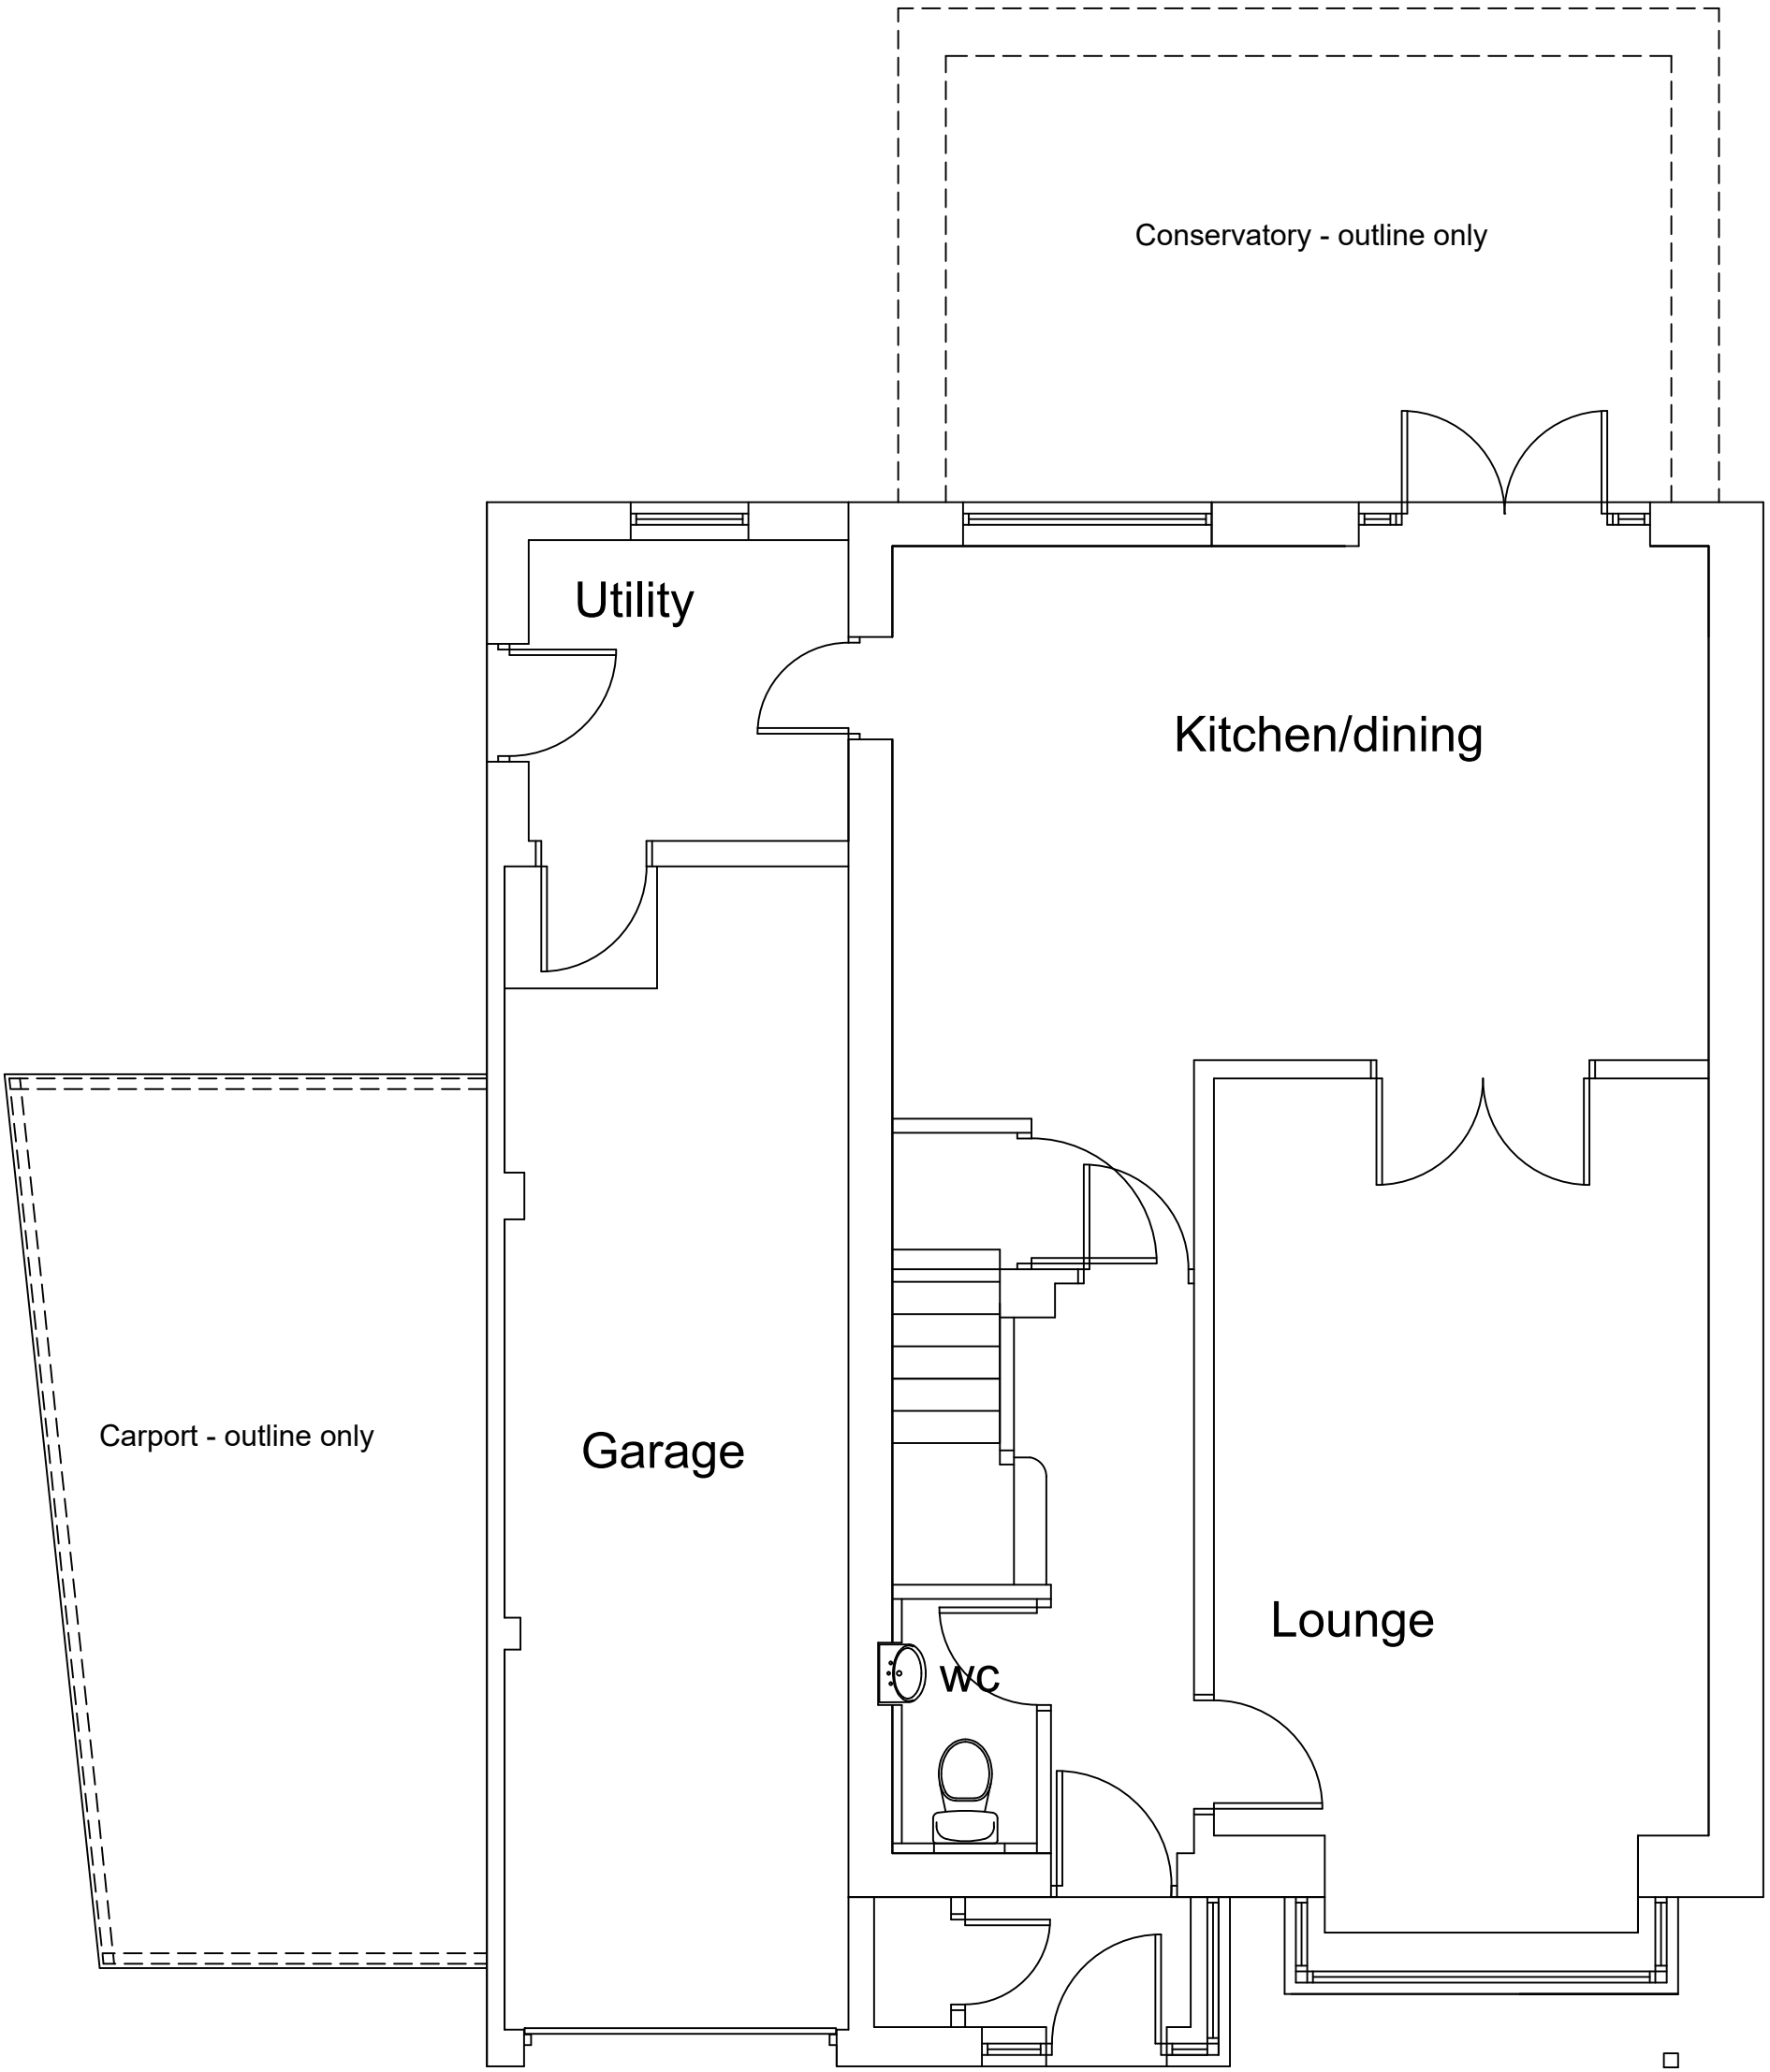

Ground Floor Plan

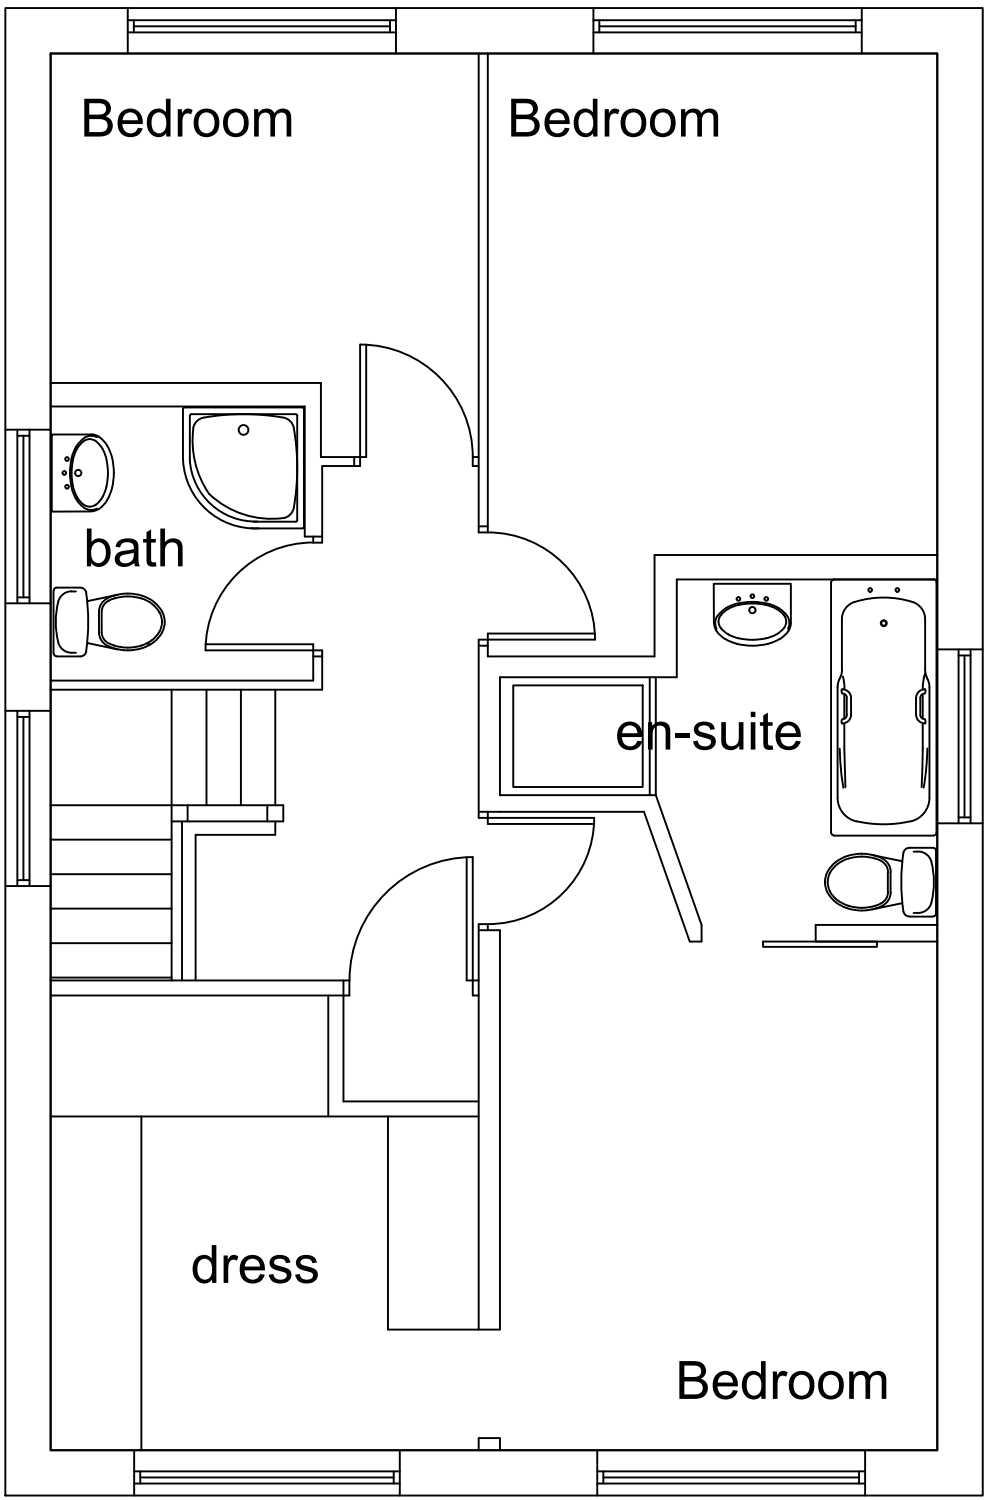

First Floor Plan

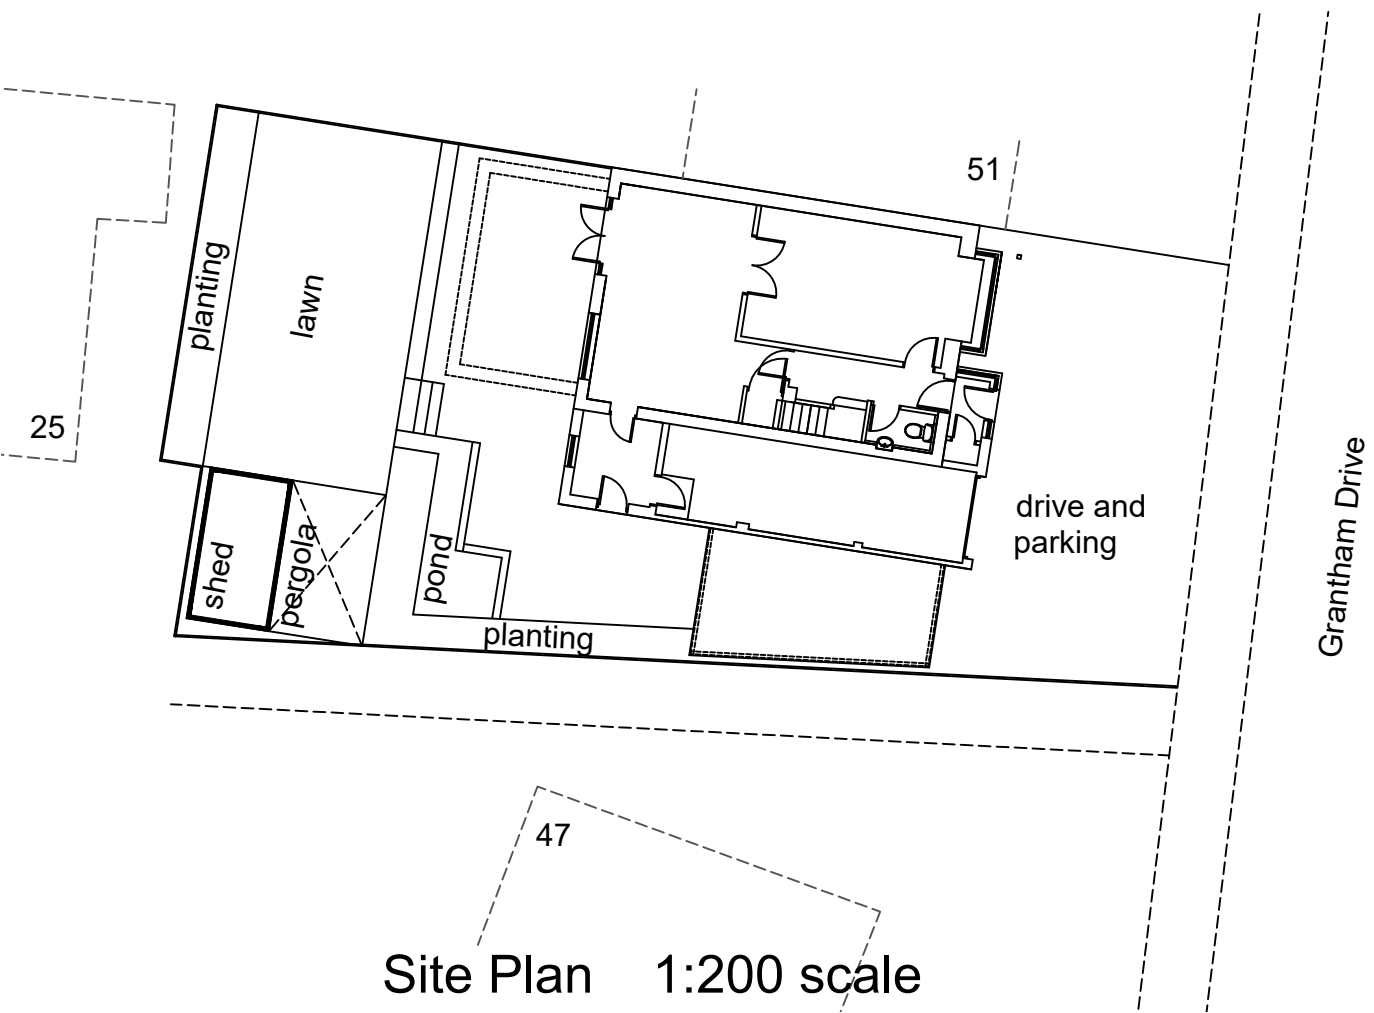

Site Plan 1:200 scale

A	4-4-22	Information added as requested by L.A.
rev:	date:	description



AJ COCKER ASSOCIATES
CHARTERED BUILDING SURVEYORS

New Century House
176 Drake Street
Rochdale
OL16 1UP
Tel: 01706 764880
Fax: 01706 764881
www.ajcockerassociates.co.uk
mail@ajcockerassociates.co.uk



RICS
the mark of
property
professionalism
worldwide

Project: 49 Grantham Drive, Bury	scale: 1:50 date: Feb 22
Existing	drawn: NL
Client: Mr. H. Mercer	Dwg. Nr. M430-01-A