




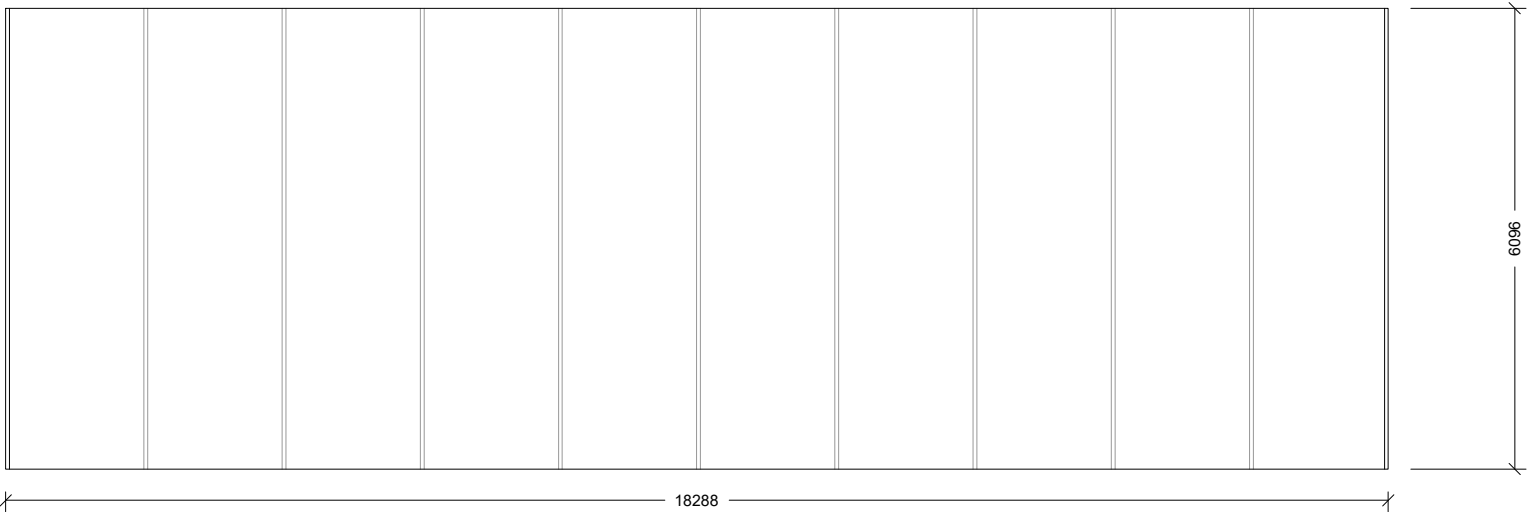


Proposed Roof Plan 1:100

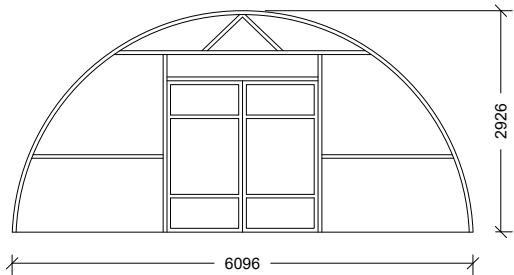


Proposed Northerly Elevation 1:100

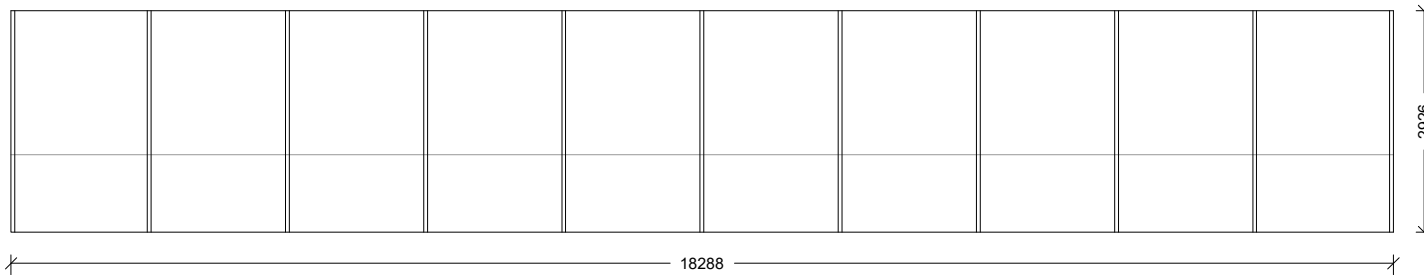


Proposed Westerly Elevation 1:100

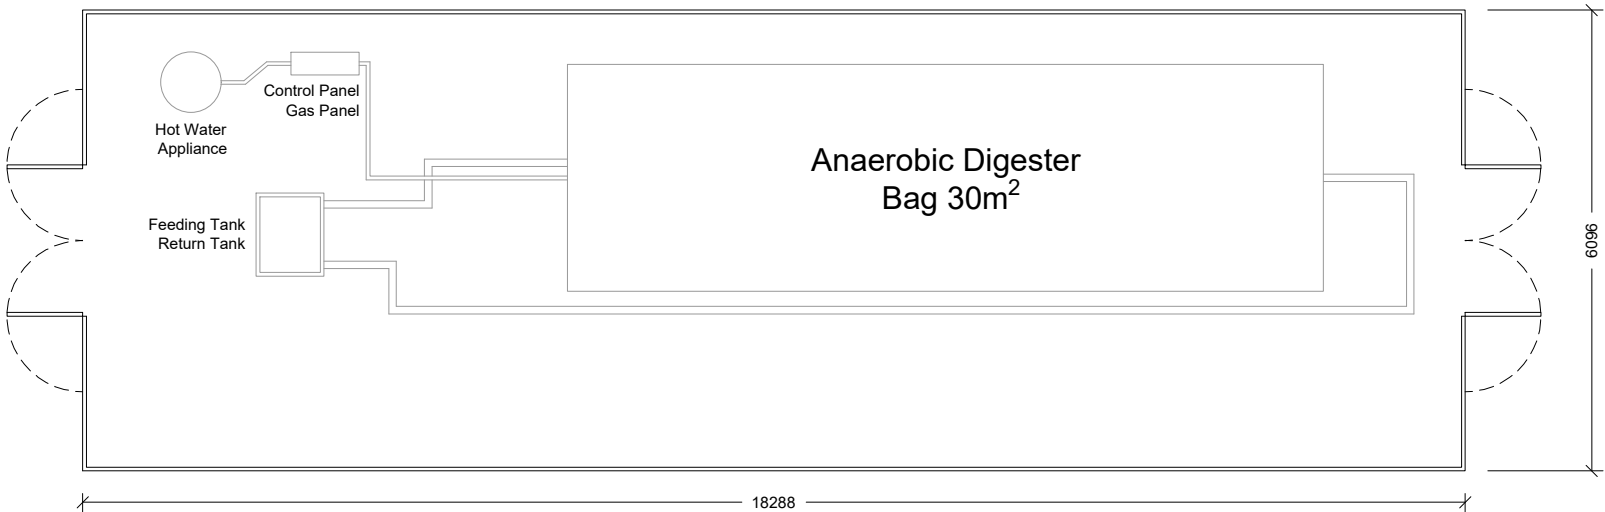

Proposed Floor Plan 1:100

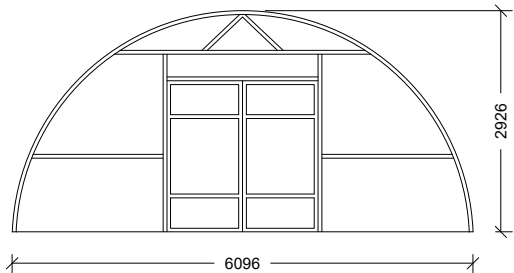

Proposed Southerly Elevation 1:100

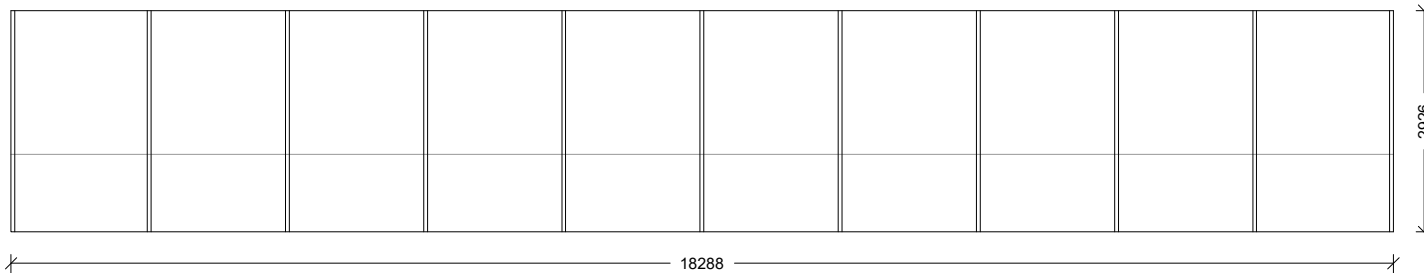


Proposed Easterly Elevation 1:100



Location Plan - 1:1250



Existing Site Plan - 1:500

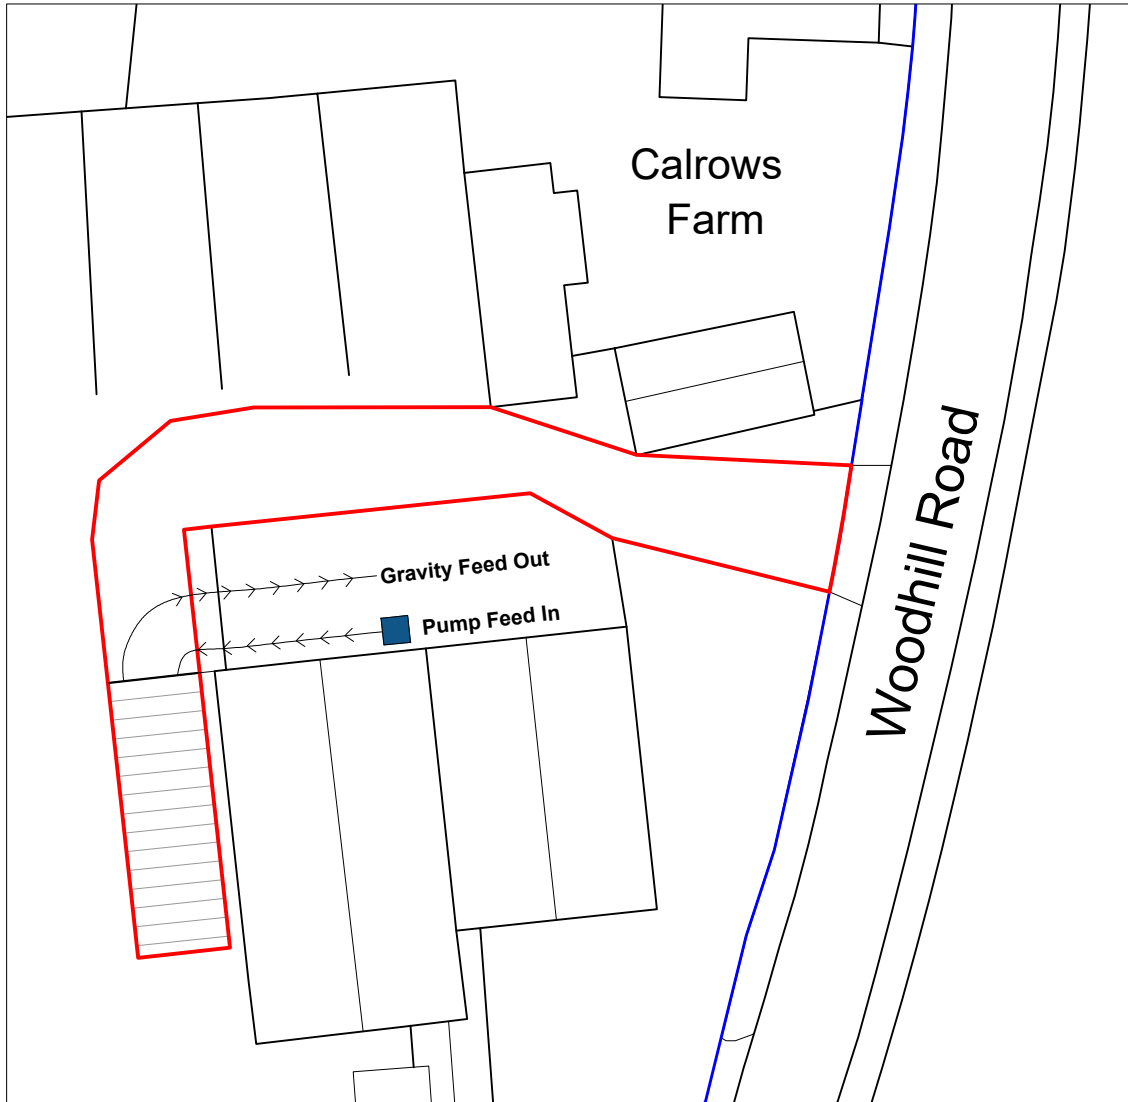

Proposed Site Plan - 1:500

Notes:

All work is to be carried out to the latest current British standards Codes of Practice and recognised working practices.

All work and materials should comply with Health and Safety legislation.

All dimensions are in millimetres where explicitly shown otherwise.

The contractor should check and certify all dimensions as work proceeds and notify the architect of any discrepancies.

Do not scale off the drawings, if in doubt ask.

Amendment A: Position of the proposed poly tunnel moved.
Amendment B: 17.01.25 - Position of slurry pump noted on drawing



Gary Hoerty Associates Chartered Surveyors
Suite 9 - Grindleton Business Centre
The Spinney
Grindleton
Clitheroe
Lancashire BB7 4DH

T: 01200 449700
Email: info@ghaonline.co.uk

Project: (No: Ent.508.3572.FP)

Retrospective Planning - New Polytunnel for Anaerobic Digester at:

Higher Woodhill Farm
Woodhill Road
Bury
BL8 1BS

Title: Proposed & Existing Plans Elevations Site. Location Plan

Drawing No: Ent.508.3572.01B

Drawn: KA

Client: Mr. J. Entwistle

Date: 14.08.2024

Scale: 1:100,
1:1250 @ A2

Amendments:

A

B