




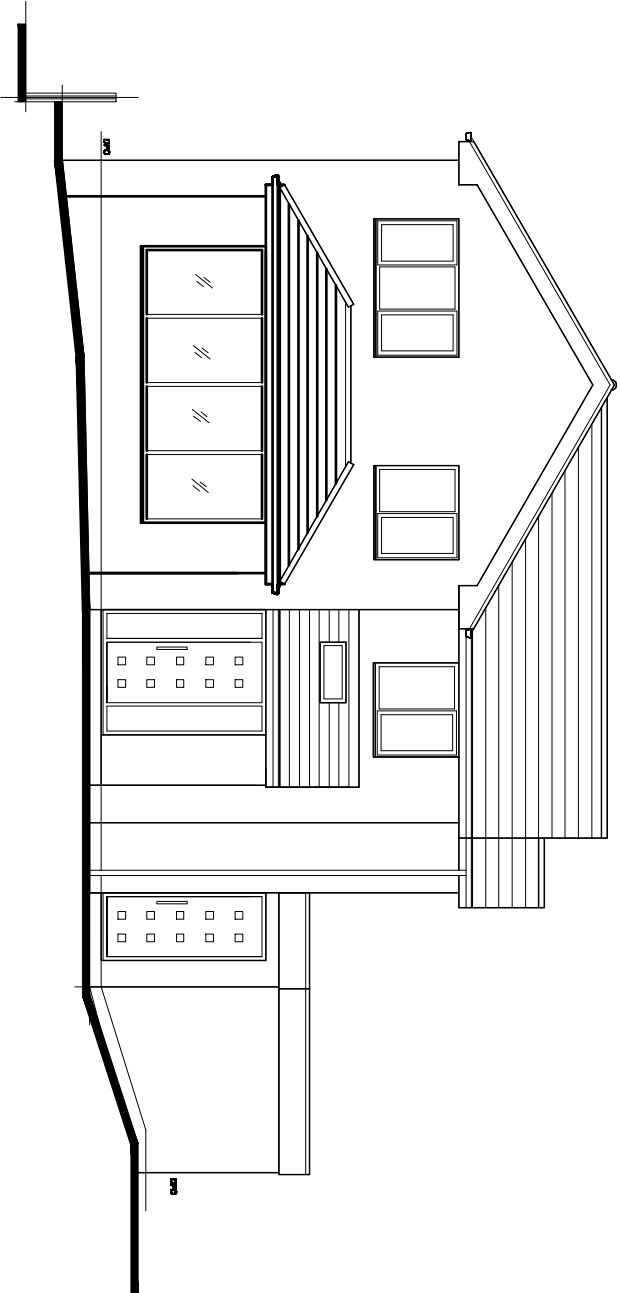

PROPOSED FRONT ELEVATION.

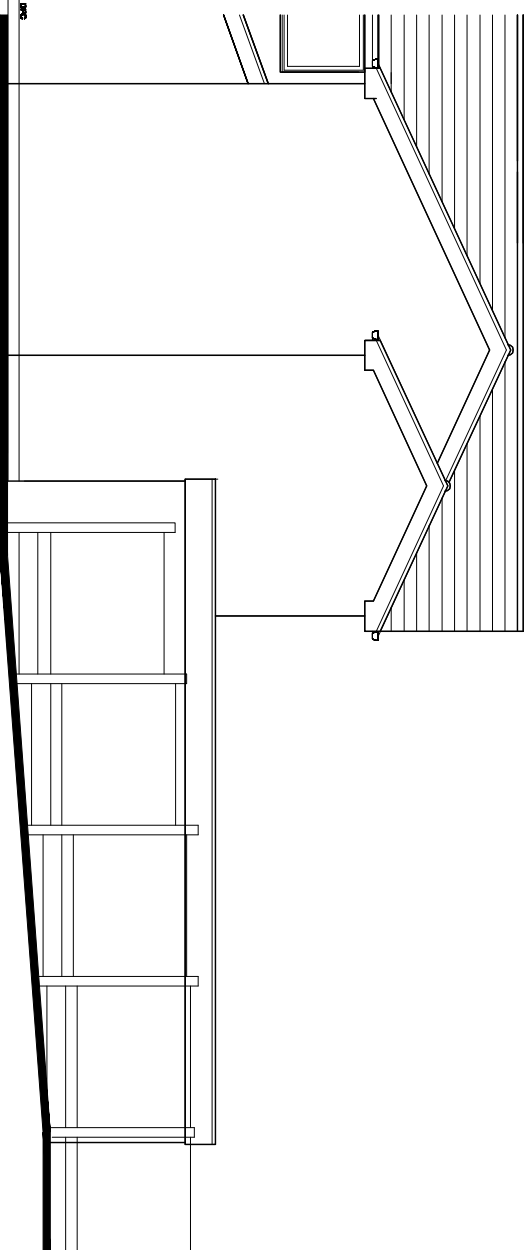

PROPOSED SIDE ELEVATION
(View from 35 Greenheys Crescent).

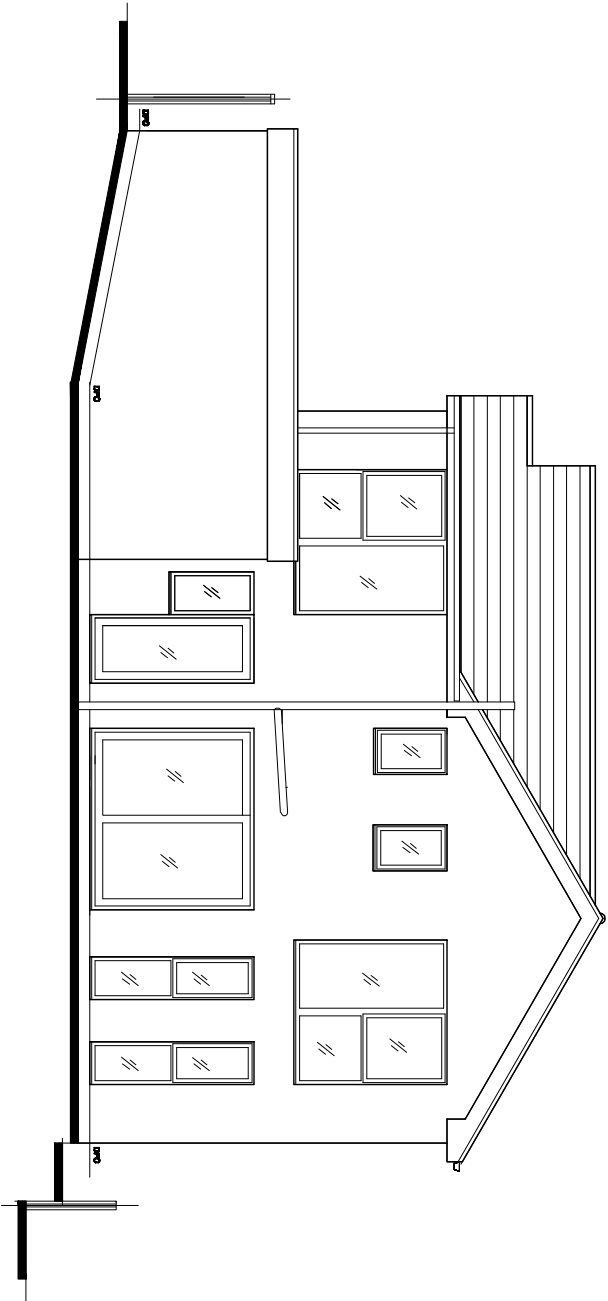

PROPOSED REAR ELEVATION.



PROPOSED SIDE ELEVATION
(View from 31 Greenheys Crescent).

Revision A - General Amendments & Dimensions Added - 2nd May 2023. B - Amended For Planning. - 25th May 2023.	Title : PROPOSED SINGLE STOREY REAR/SIDE EXTENSION WITH INTERNAL ALTERATIONS..	Project : 33, GREENHEY'S CRESCENT, GREENMOUNT, BURY. BL9 4QD	MTC Designs Scale 1:100 @ A3 Date: March 2023.	31 Exford Drive Bolton BL2 6TB T: 01204 418714 M: 07708226514 Email: michael@mtcdesign.co.uk
			Drawing No: P03B	