



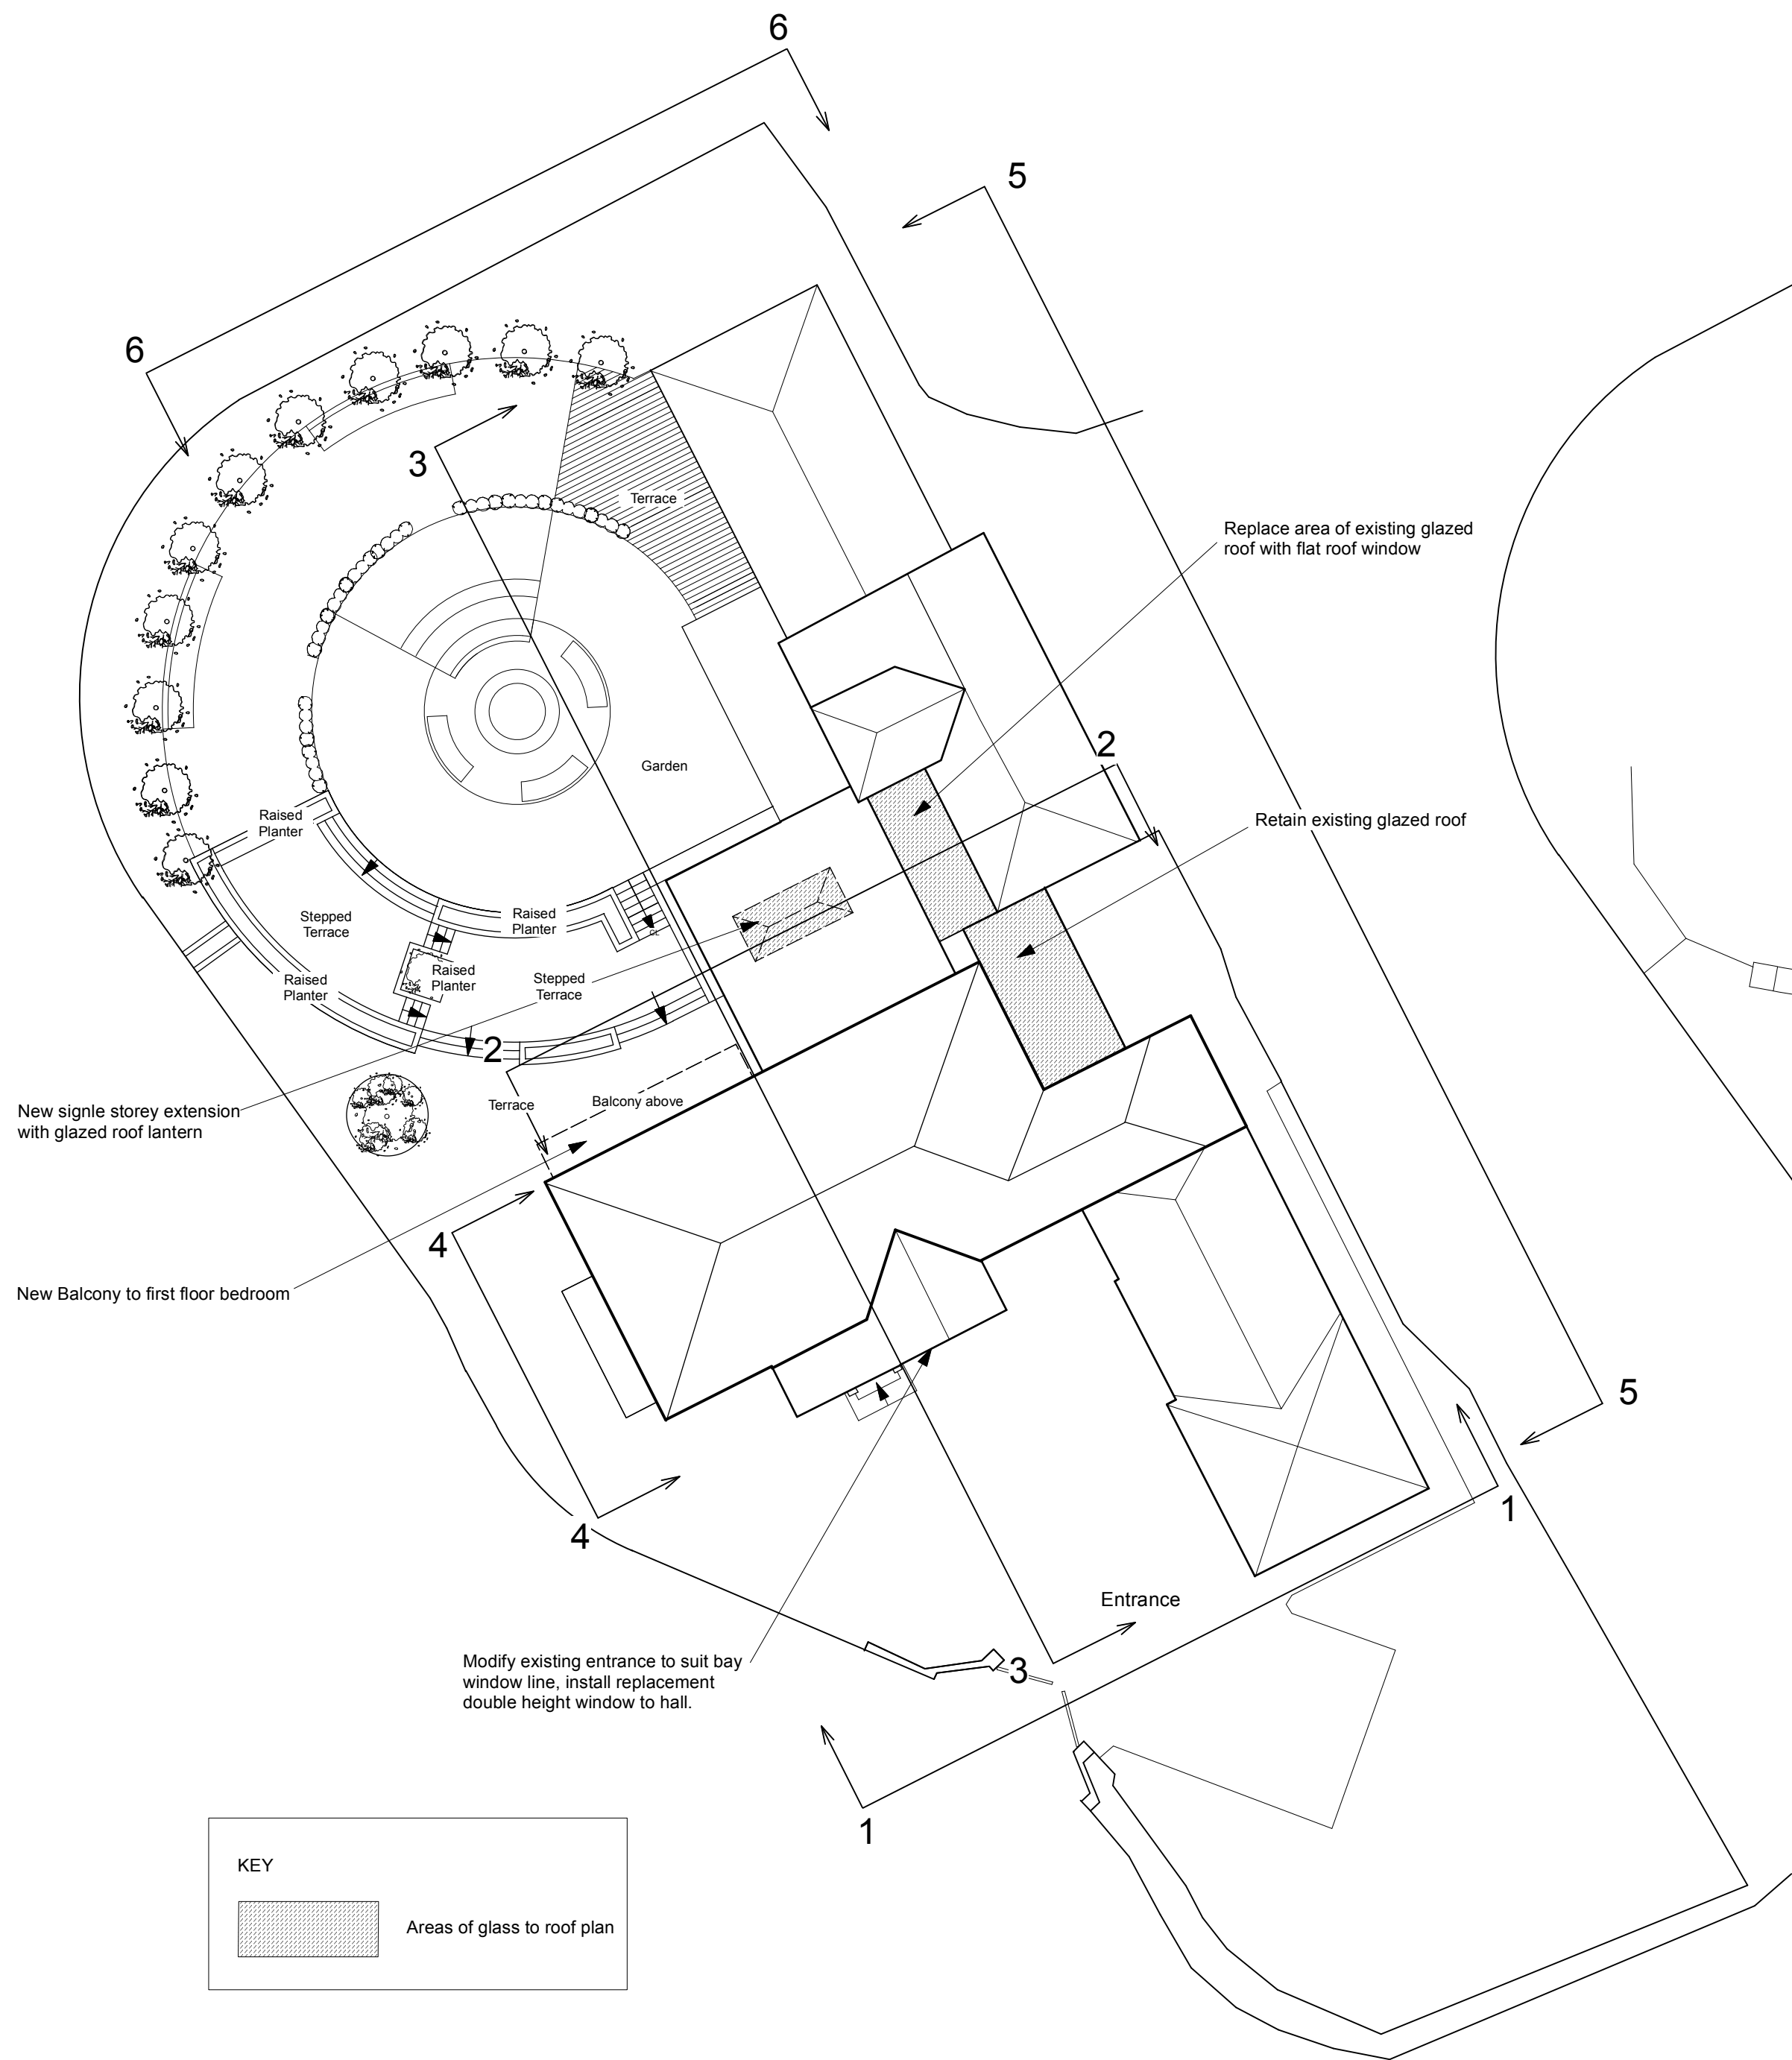

Proposed Site & Roof Plan

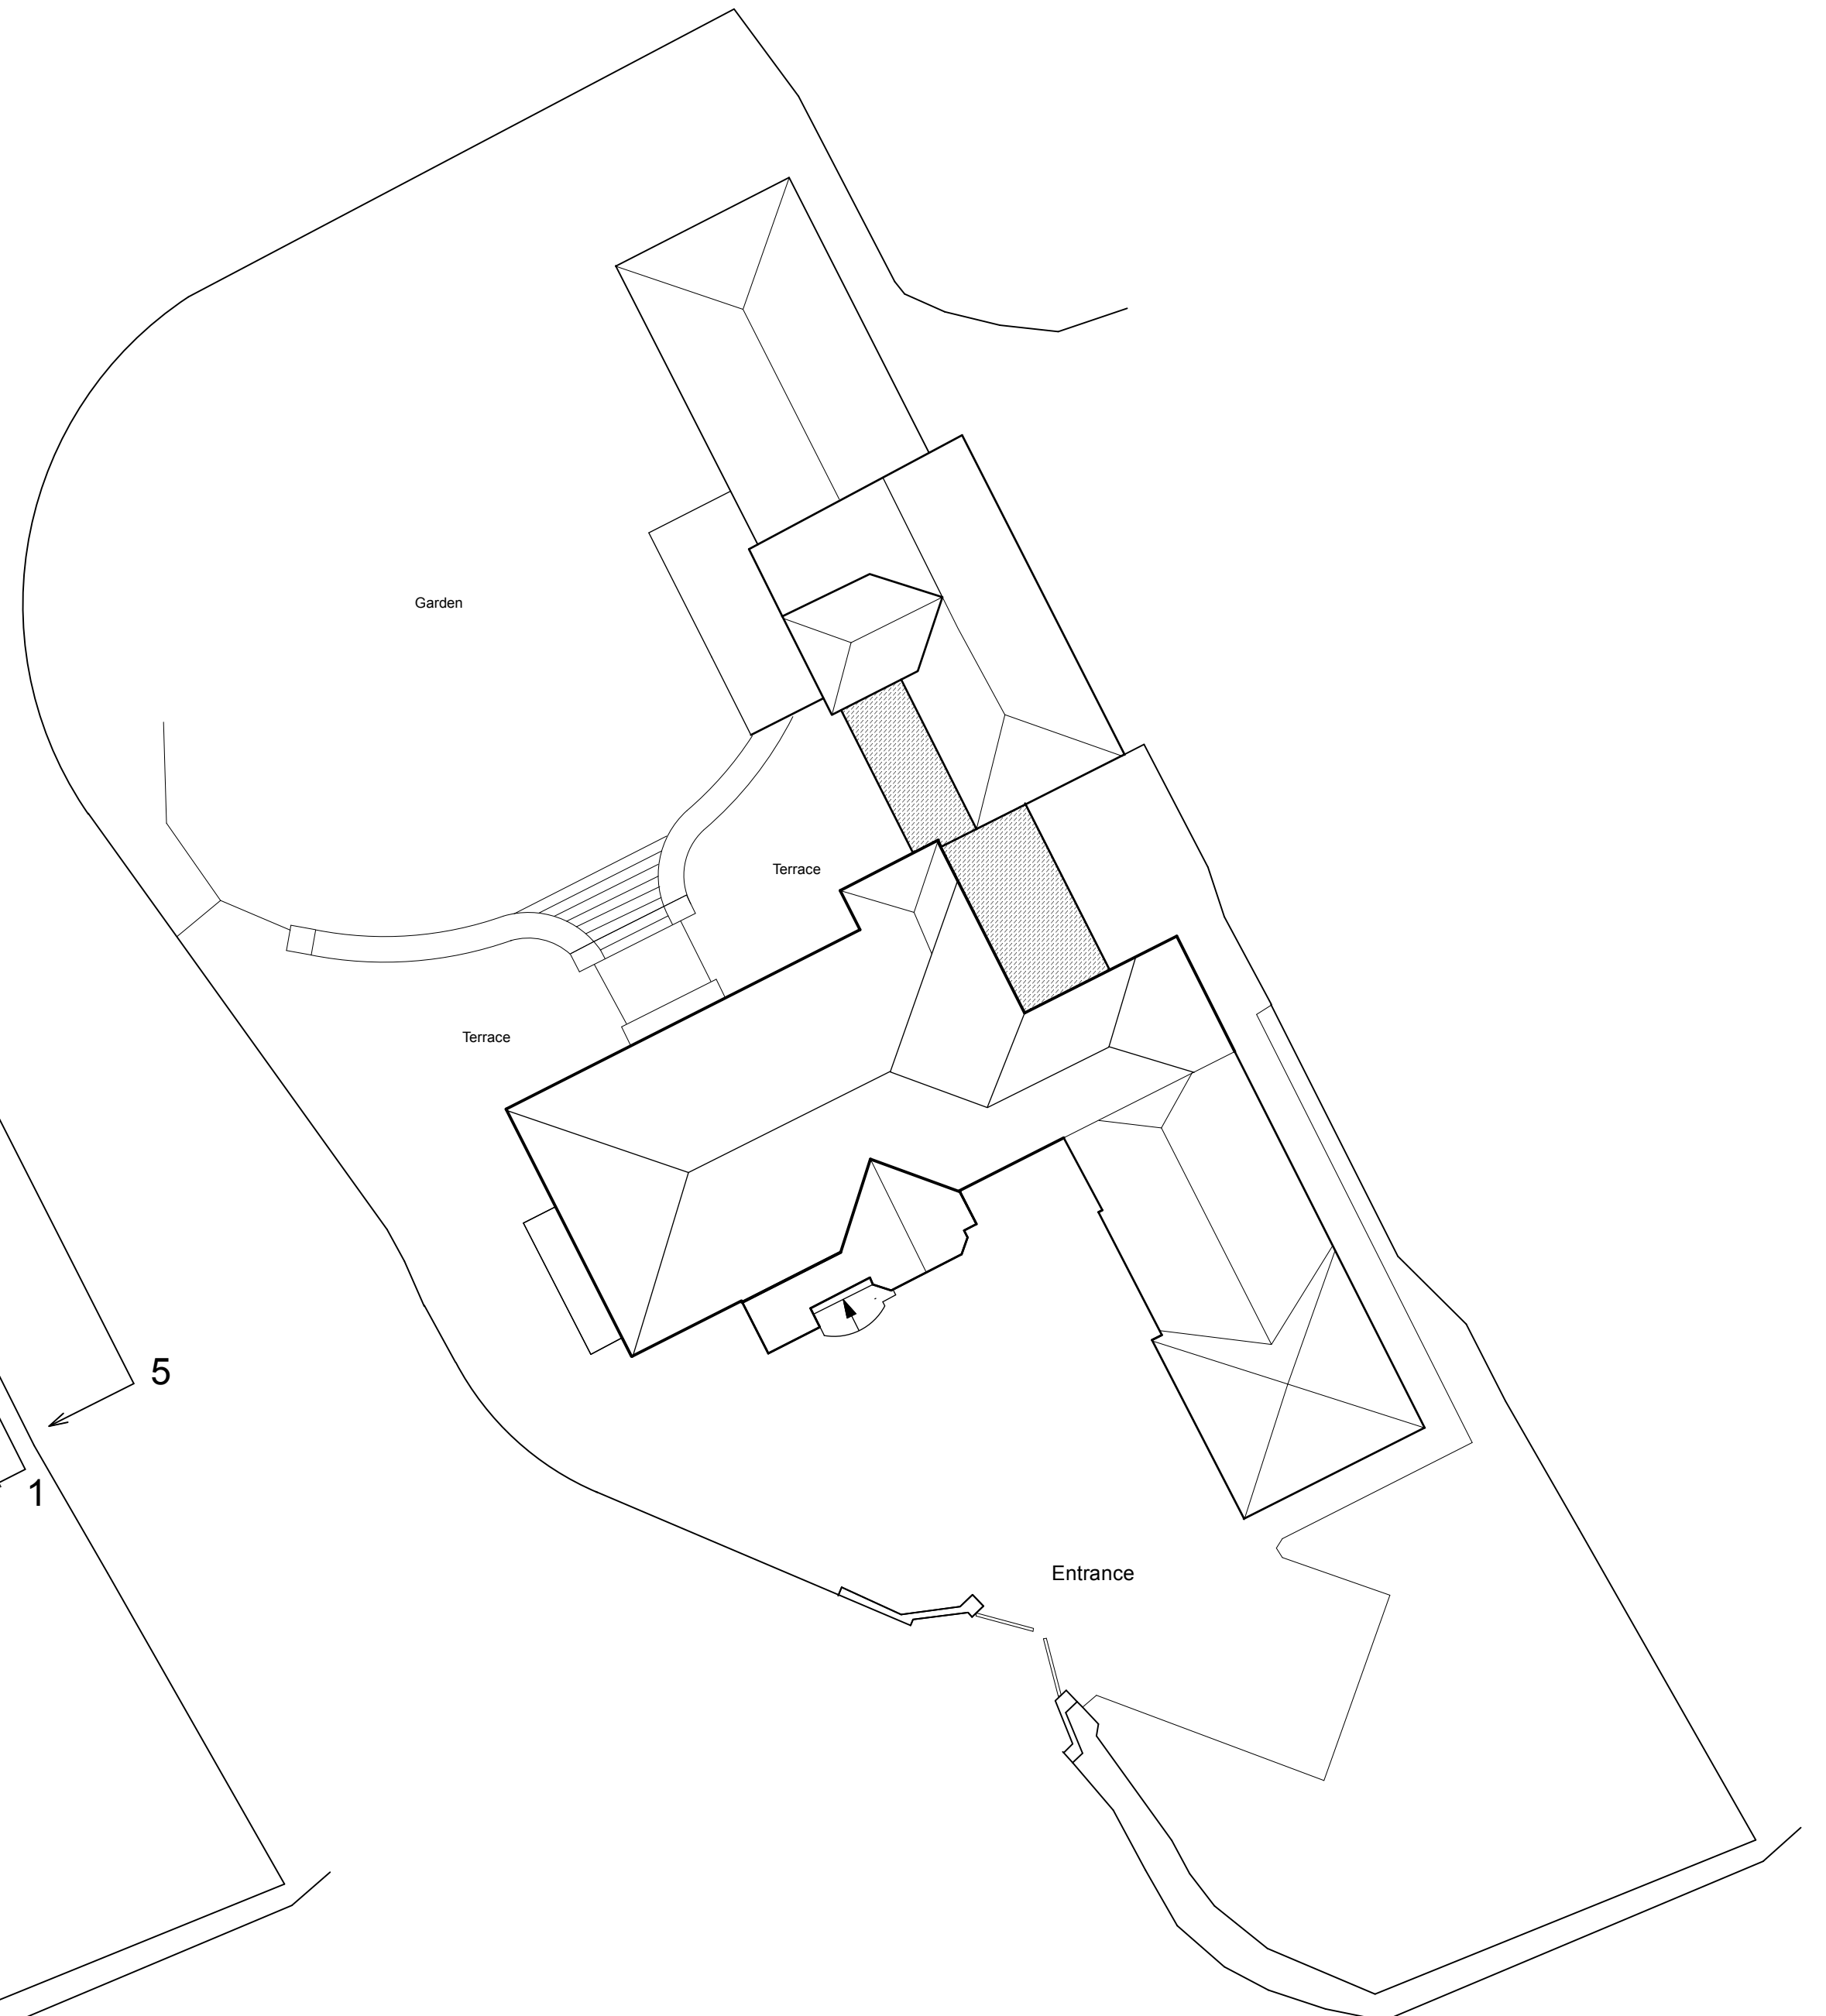

Existing Site & Roof Plan

Ashley Design Consultants Ltd

Moat Hall . Thorner Lane . Scarcroft . Leeds . LS14 3AL

36 Ringley Road, Whitefield, Manchester, M45 7LE

Existing & Proposed Site & Roof Plan (Planning)

scale: 1:200 @ A2	date: 10/10/22	dm. by: JP
dwg no: PLNG-01	revision:	