




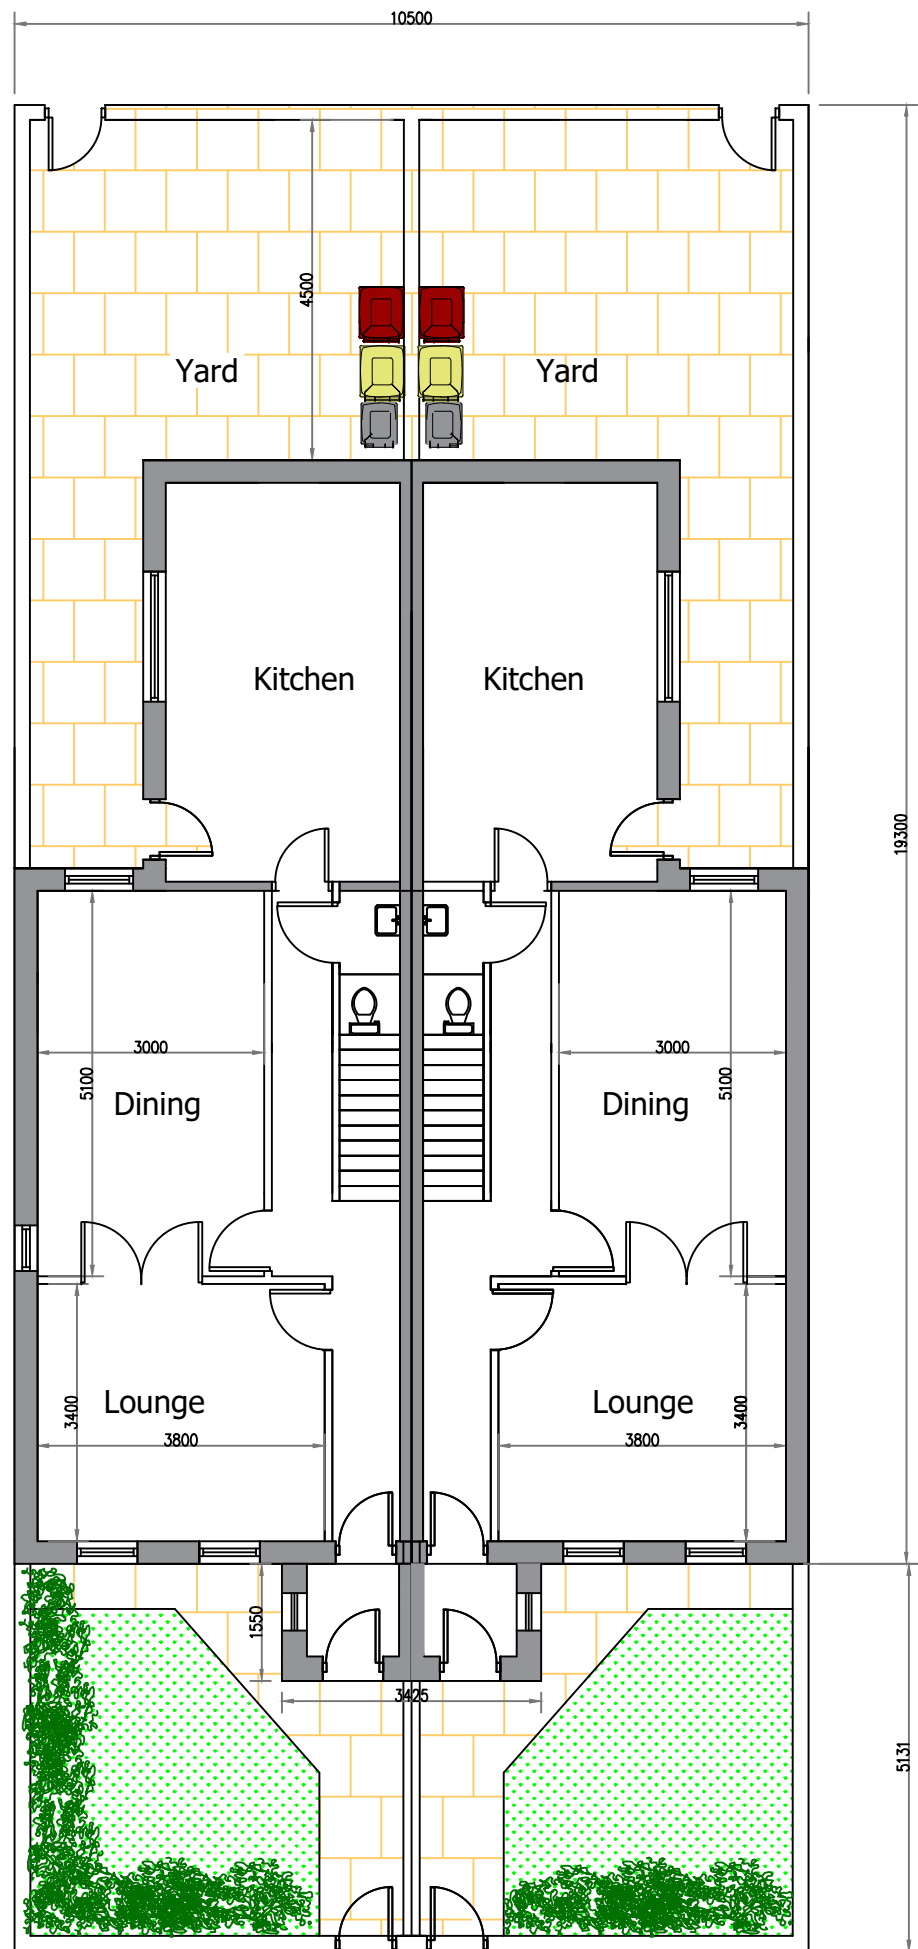


PROPOSED GROUND FLOOR

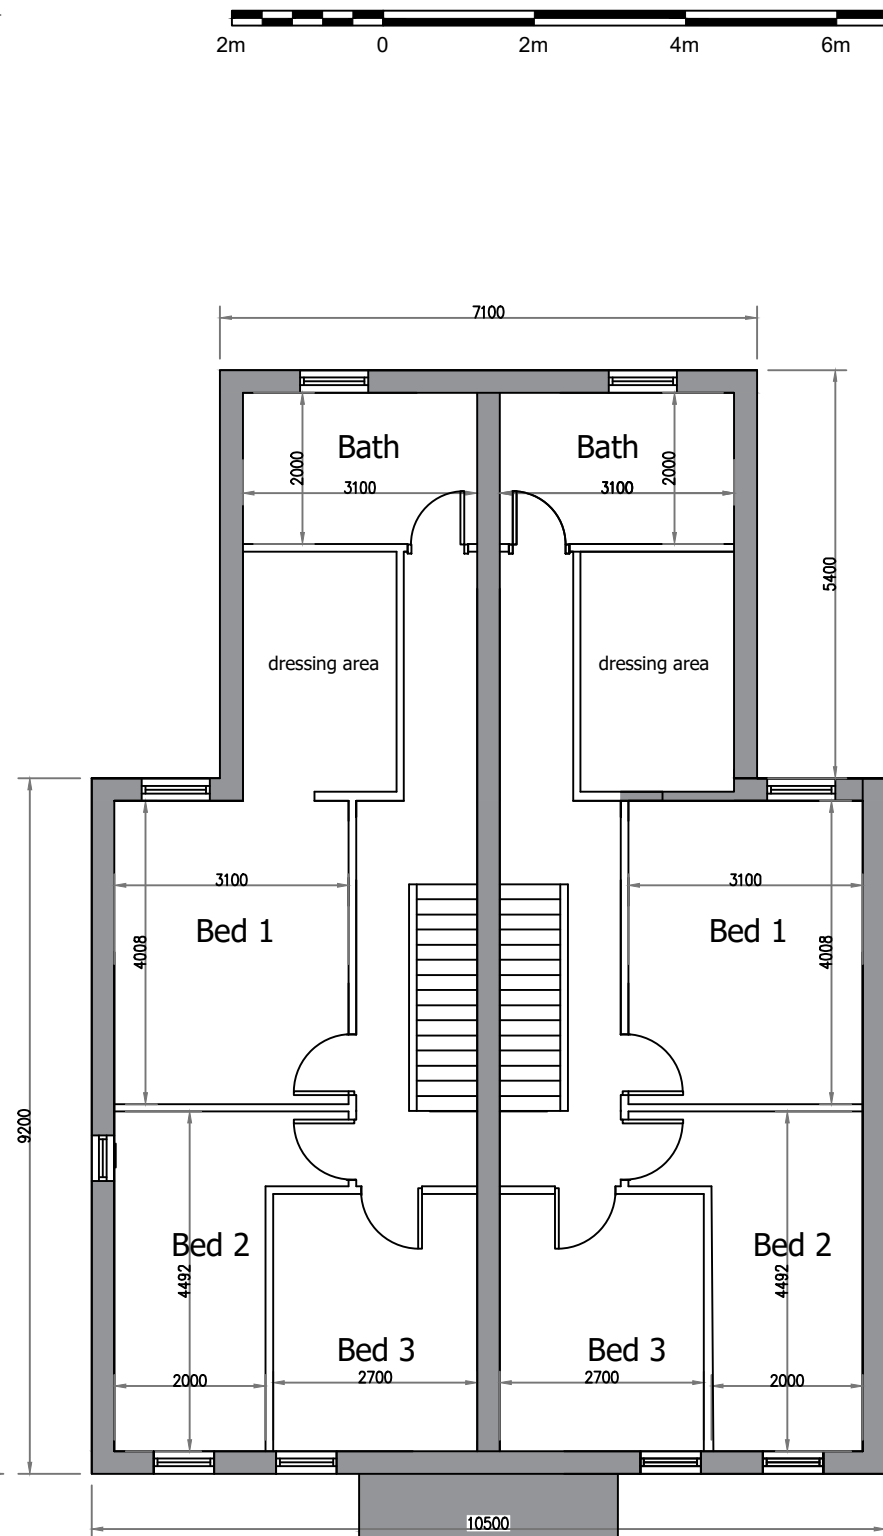


PROPOSED FIRST FLOOR

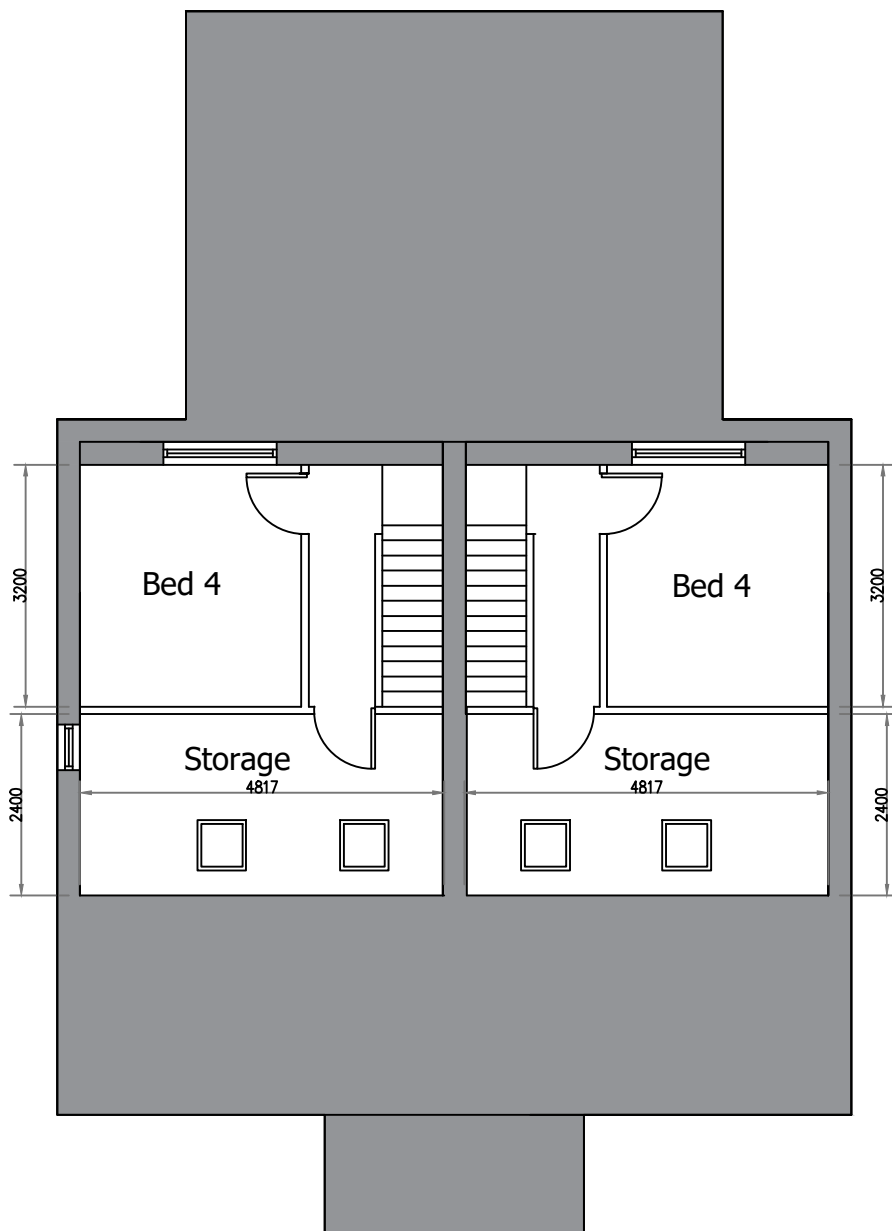

PROPOSED SECOND FLOOR

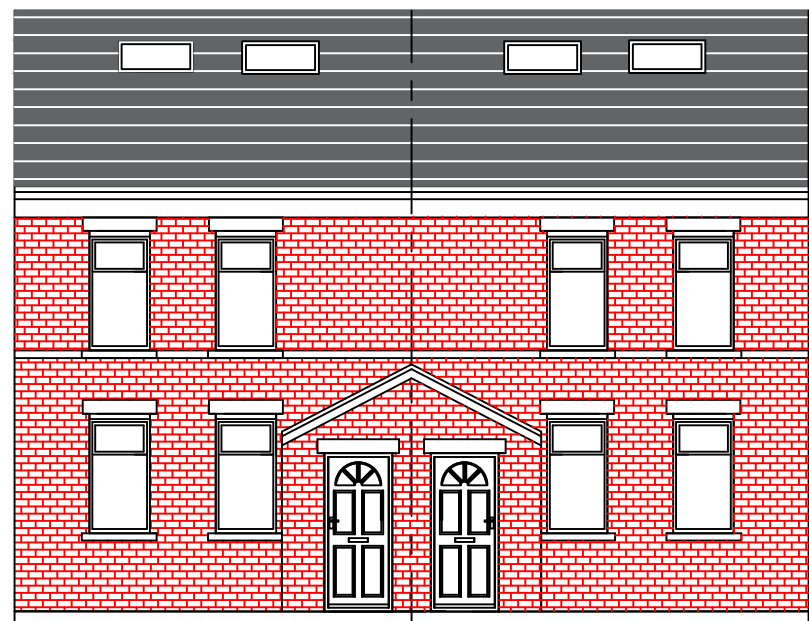

PROPOSED FRONT ELEVATION

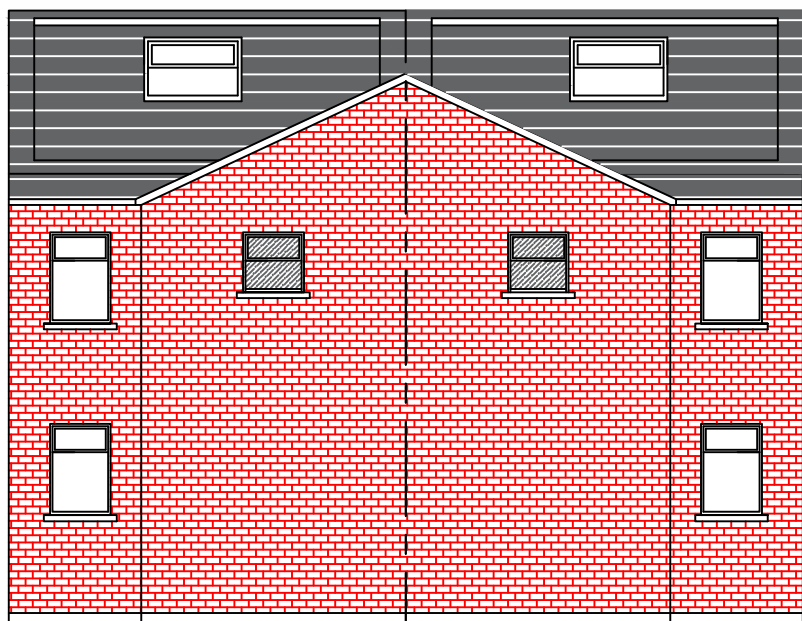


PROPOSED REAR ELEVATION




PROPOSED SIDE ELEVATION




PROPOSED SIDE ELEVATION (2)

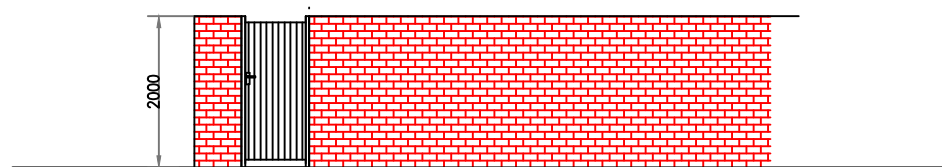


PROPOSED SIDE & REAR BOUNDARY WALL ELEVATIONS

 

FRONT BOUNDARY WALL ELEVATIONS

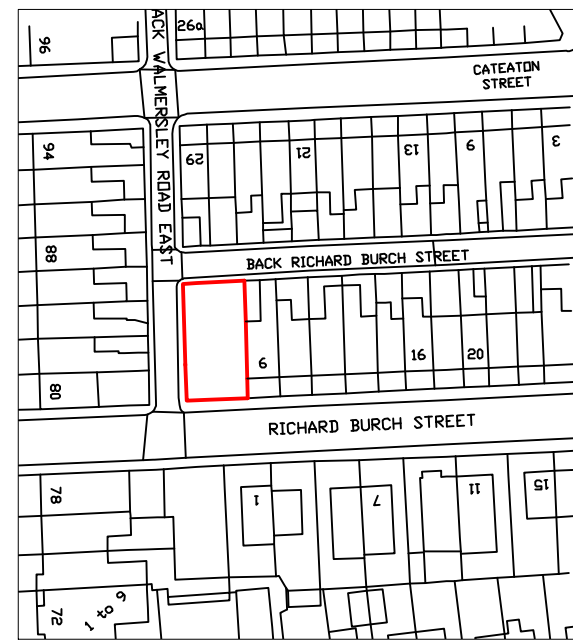

LOCATION PLAN (1:1250) - EXISTING
© Crown copyright and database rights 2023
Ordnance Survey 0100031673

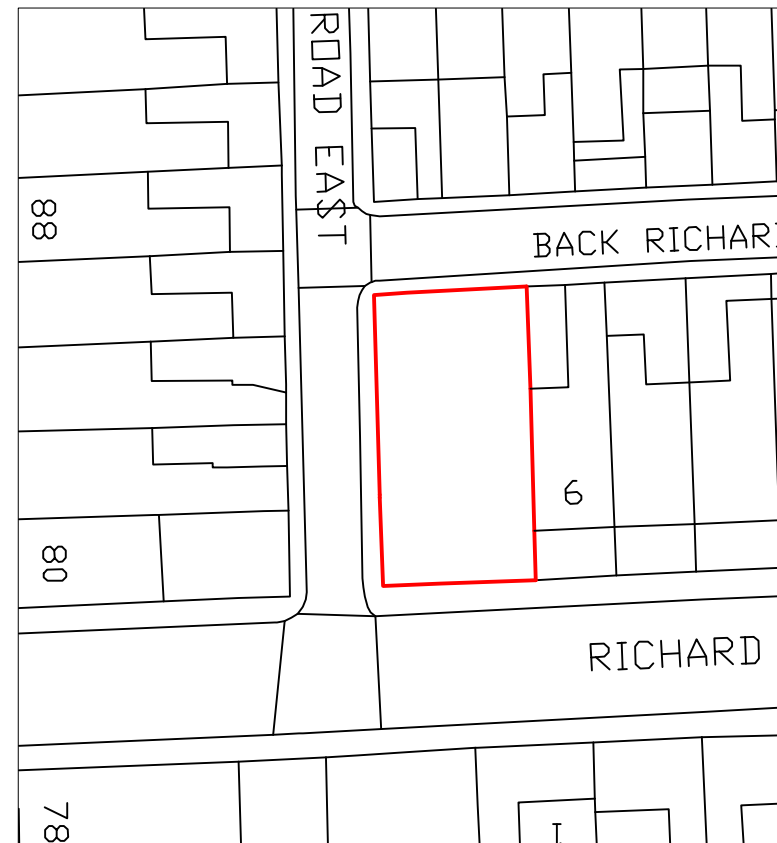

BLOCK PLAN (1:500) - EXISTING

Date	Rev.	Initials
24/6/24	A.	RA

This drawing is subject to copyright and is not to be reproduced in part or whole without approval.
Figured dimensions take precedence over scaled measurements from the drawing. All dimensions and drawings to be checked by Client and Contractor and discrepancies clarified with the Client prior to commencement.
The whole of the works to comply with Planning Approval & Conditions and current Building Regulations. No work to commence without Planning & Building Regulations approval.
The client must ensure the project complies with the Construction Design and Management Regulations 2015
The Client should ensure consent from any landowner or interested party is obtained, as well as compliance with Party Wall Act 1996

Notes

RAD

The White House,
42-44 Chorley New Road,
Bolton
BL1 4AP
Tel : 01204 322196
Fax : 01204 214110
Mob: 07790 361104
Email: info@radesignprojects.co.uk

Project
LAND ADJ 6 RICHARD BURCH ST
BURY
BL9 6DU

Title
EXISTING AND PROPOSED PLAN

Client

Drawn RA
Date FEBRUARY 2024
Scale 1:100 @ A1
Drawing Number RAD/2873/24/1/RevA