




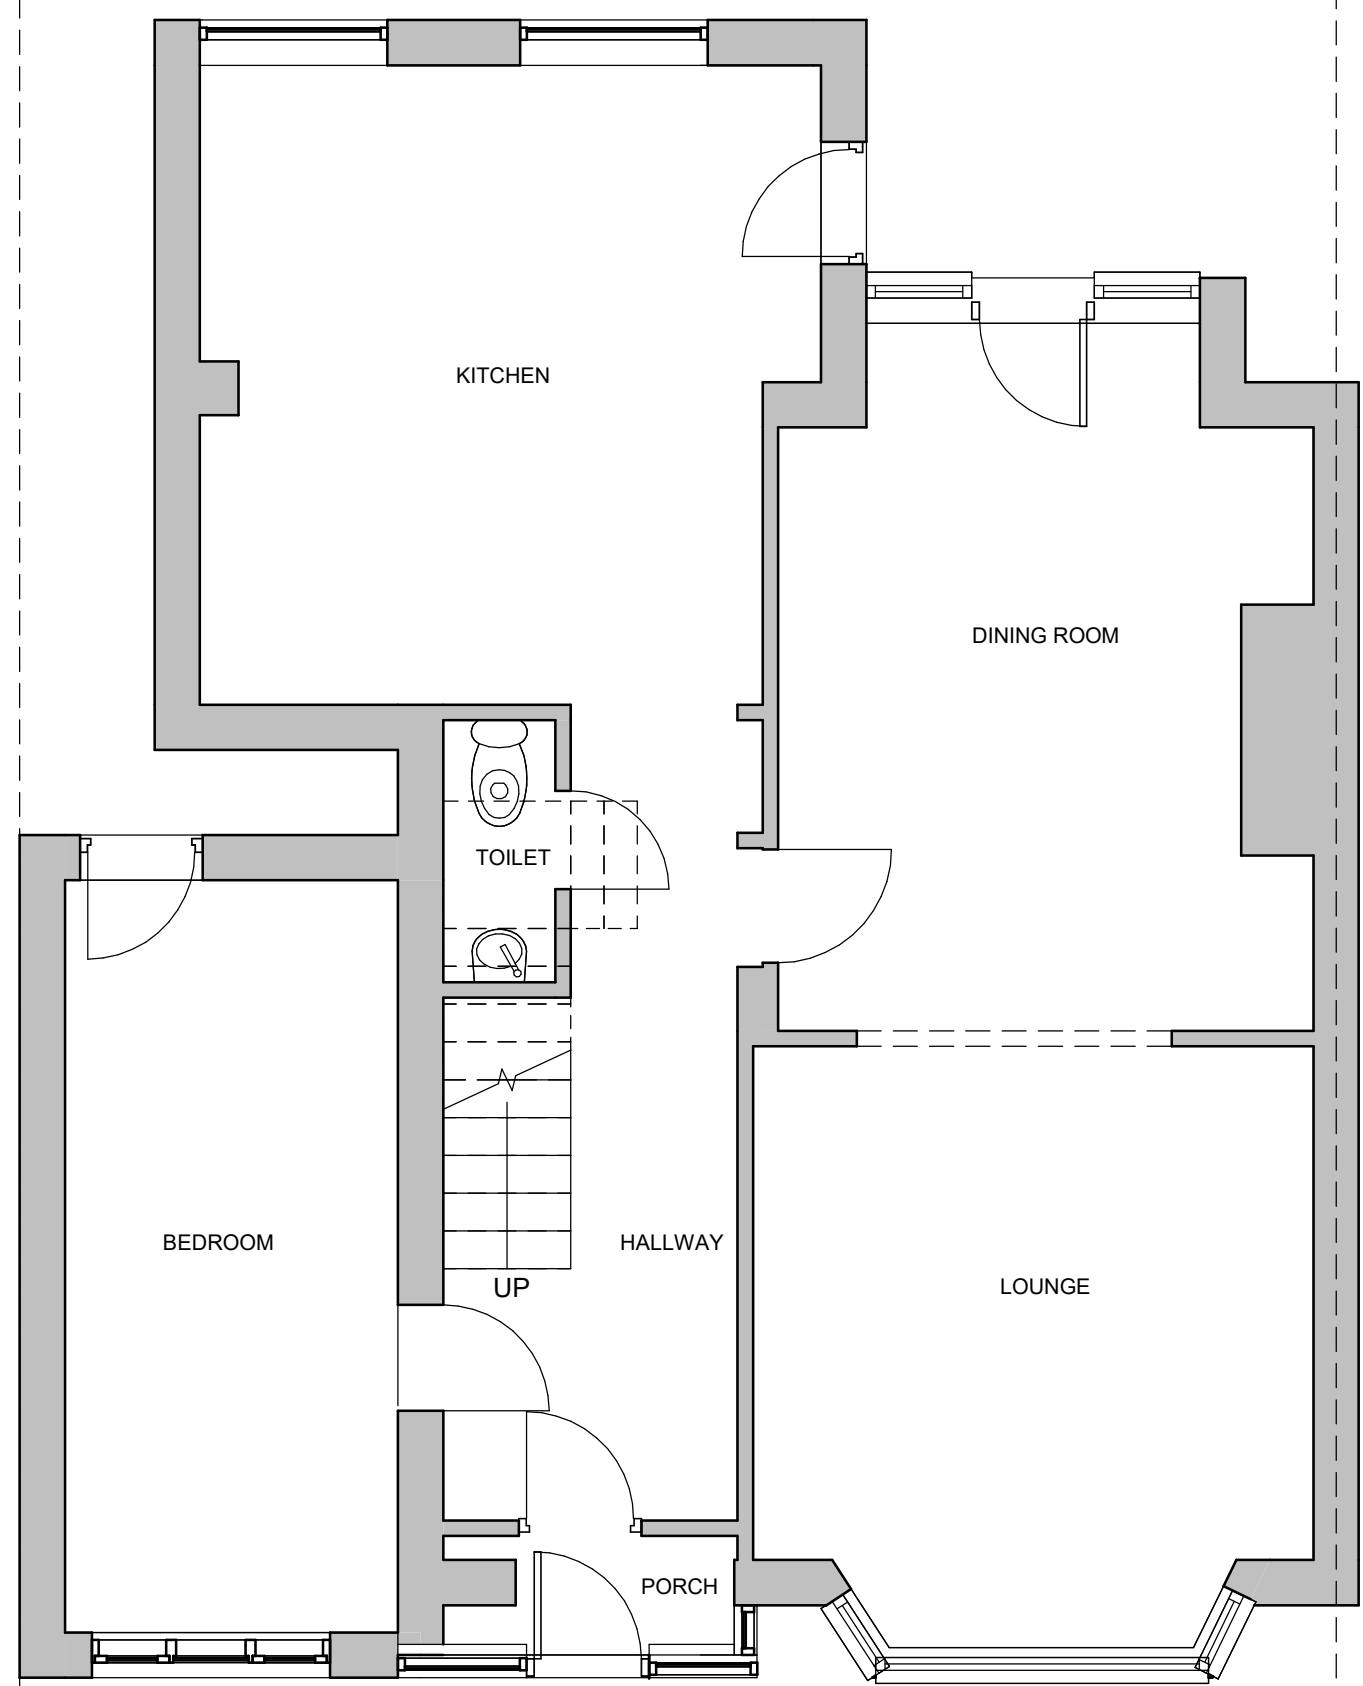


Existing Ground Floor
1 : 50

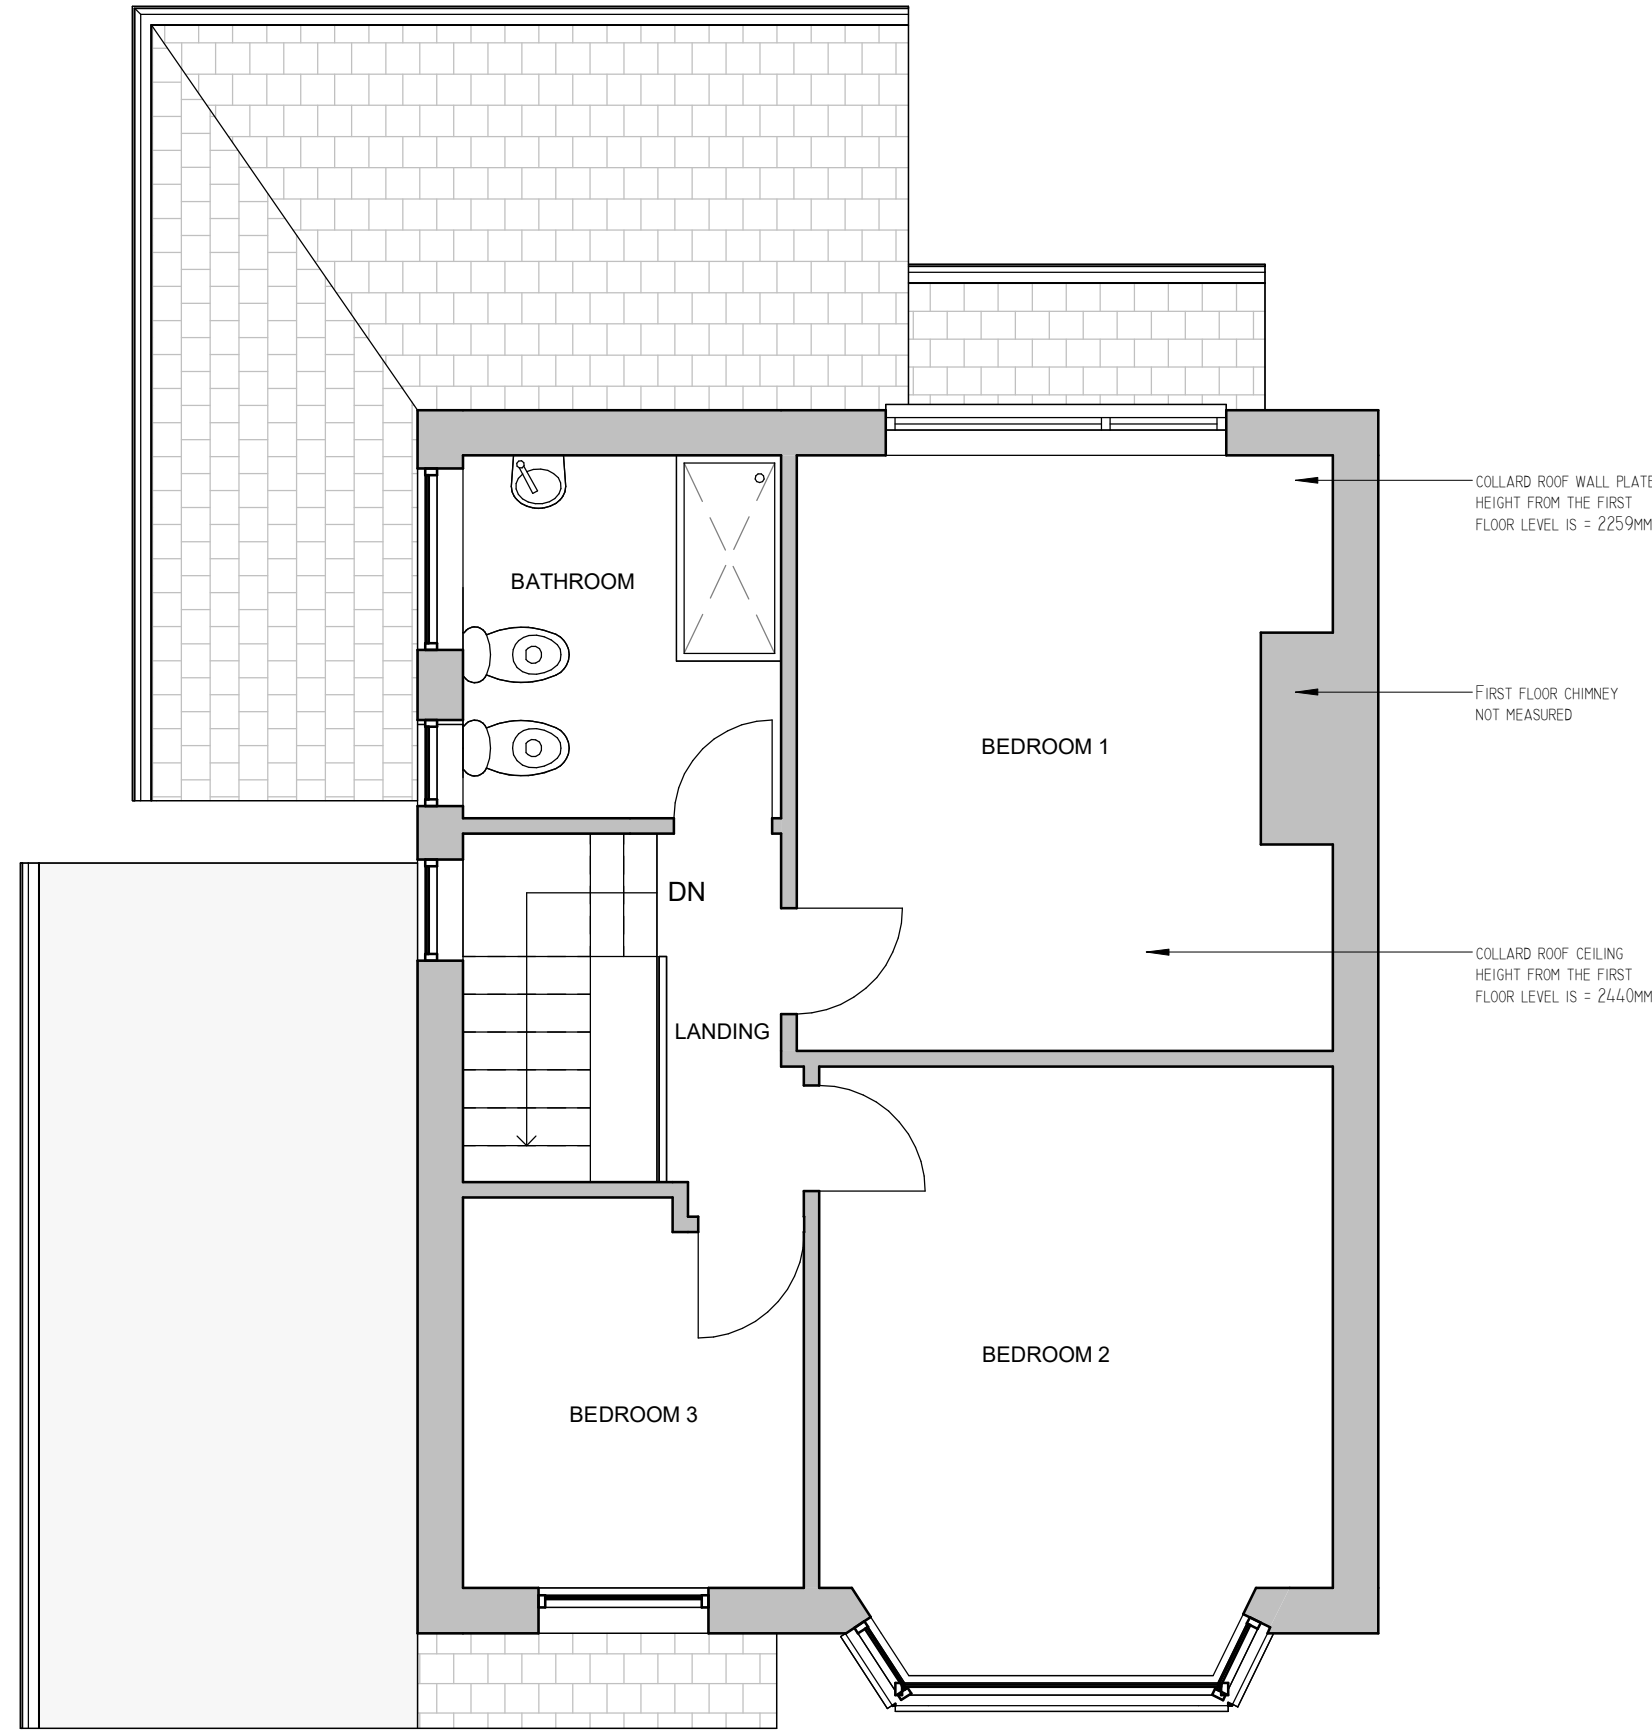


Existing First Floor
1 : 50

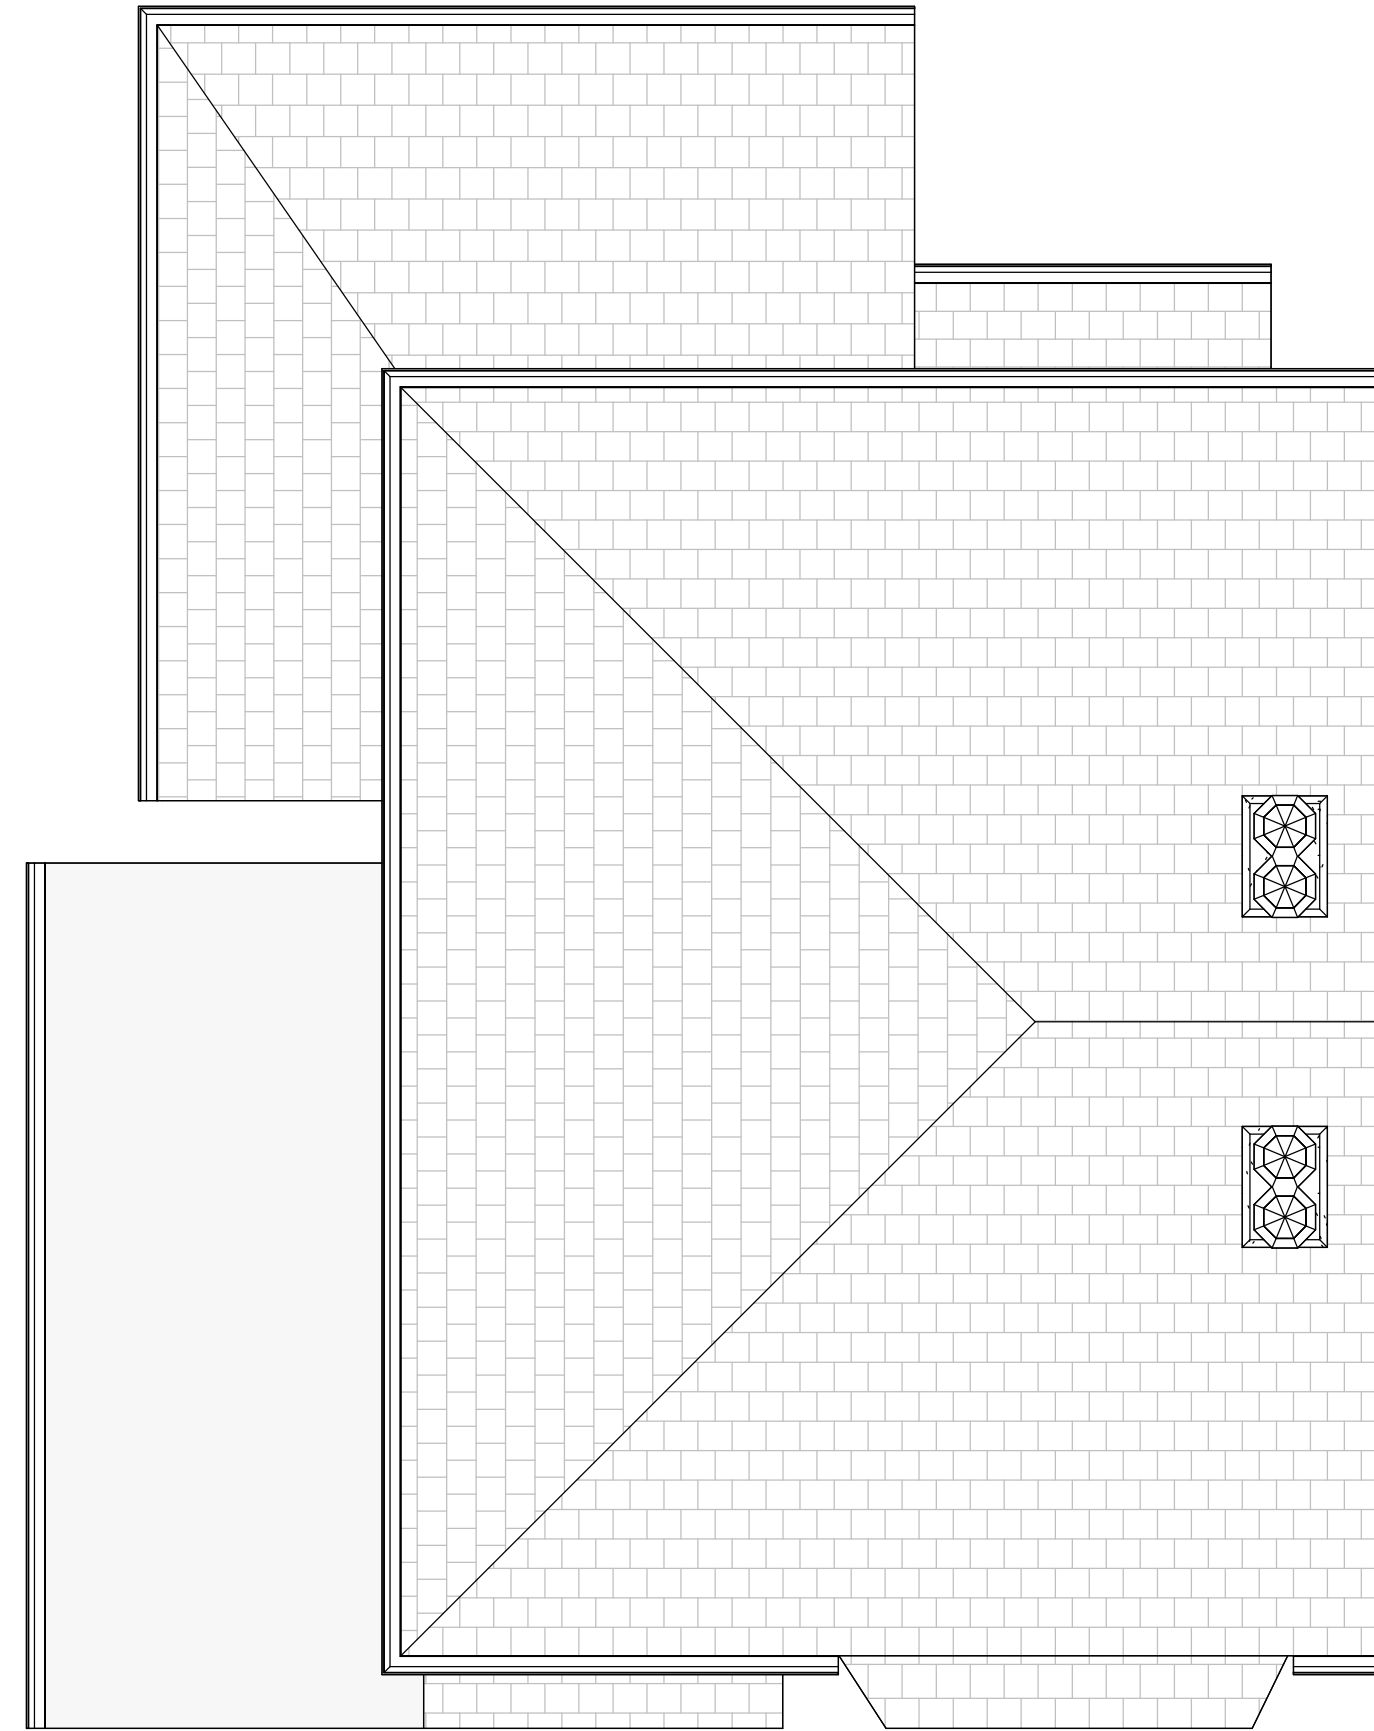

Existing Roof Plan
1 : 50

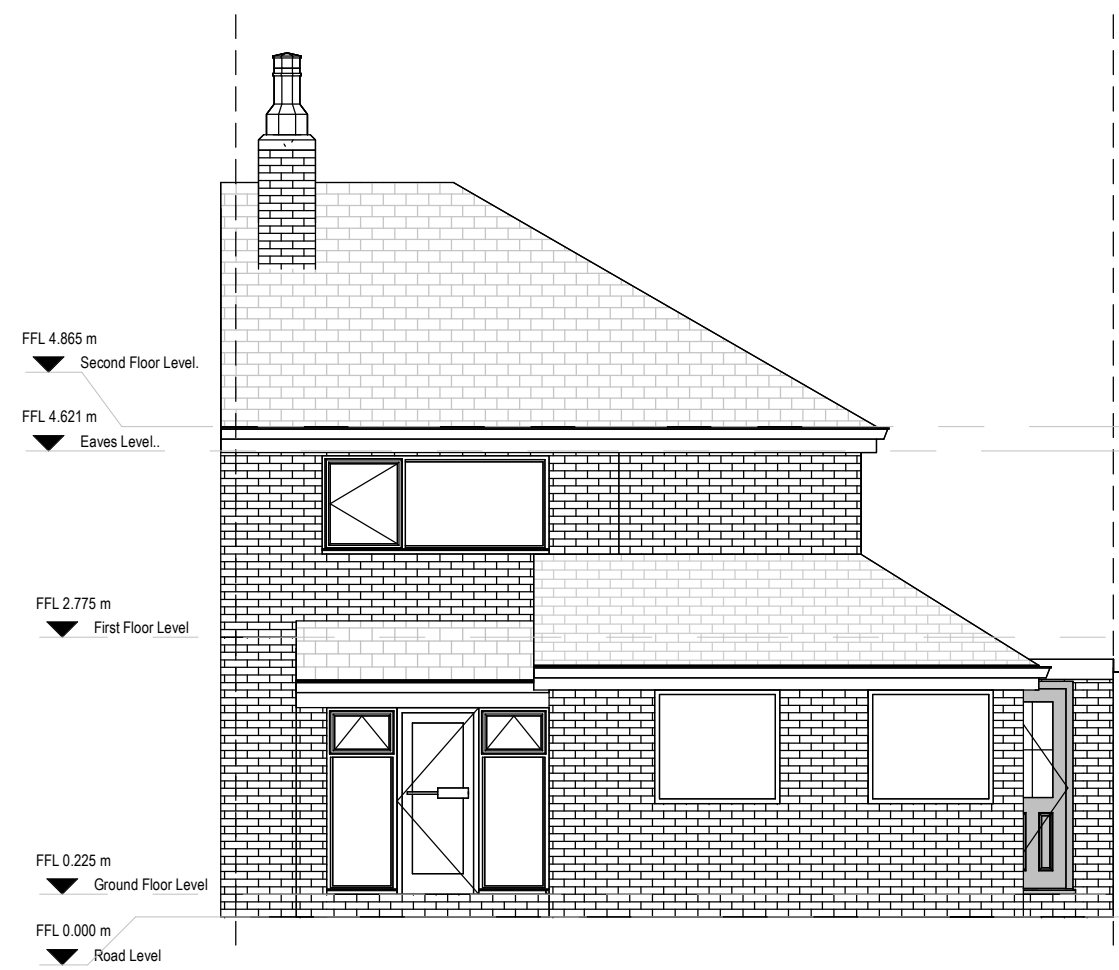


Existing Rear Elevation
1 : 75

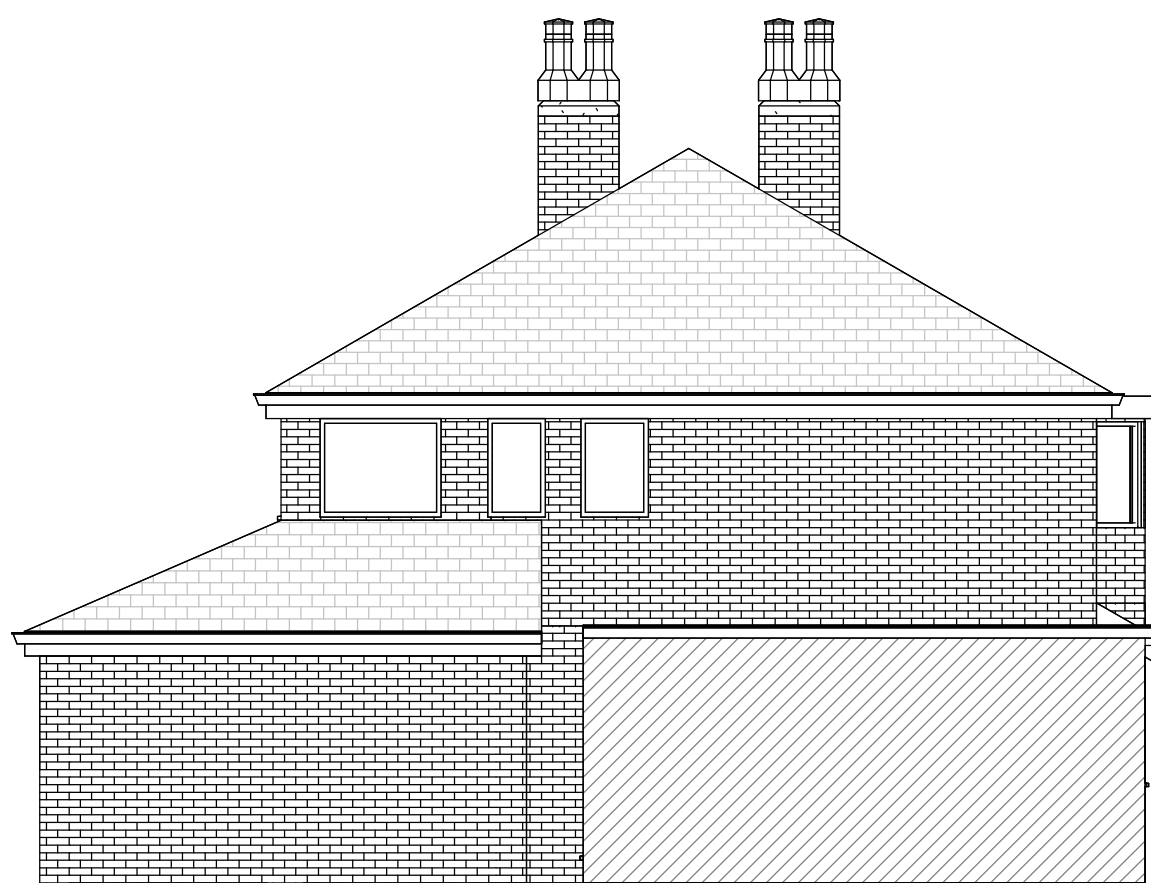


Existing Left Side Elevation
1 : 75





Existing Right Side Elevation
1 : 75

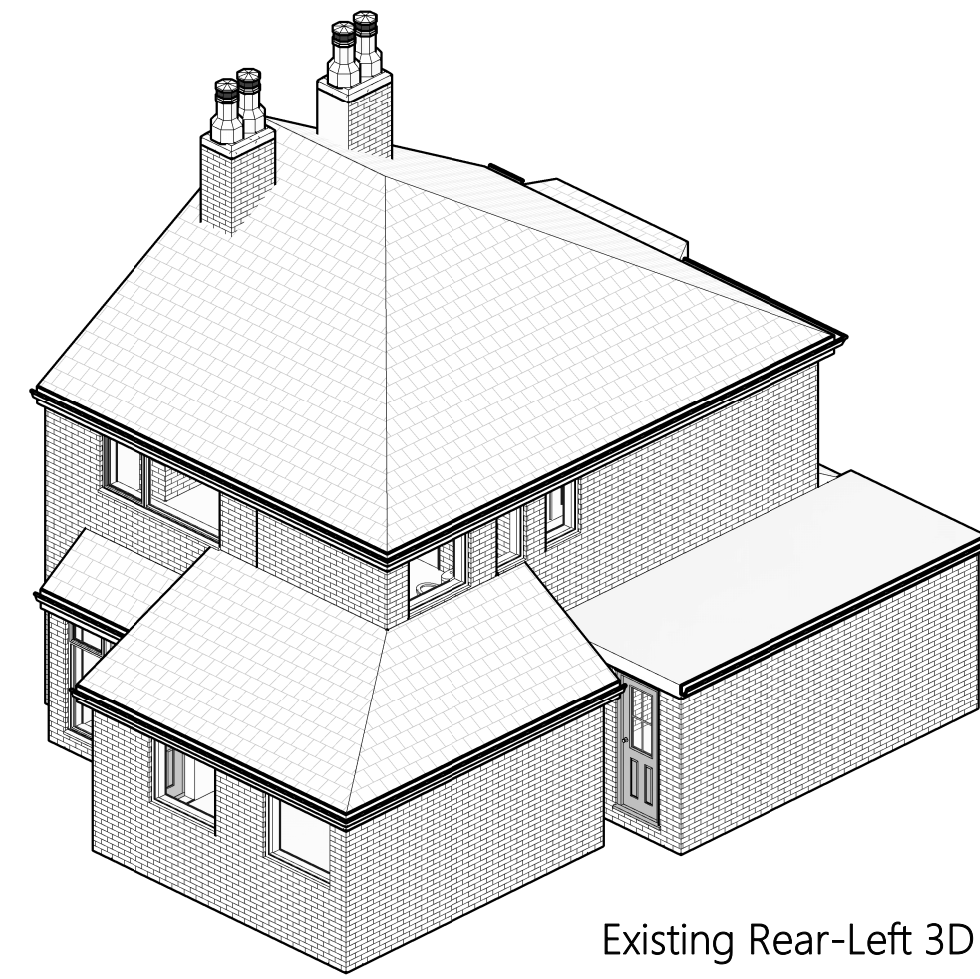

Existing Rear-Left 3D View

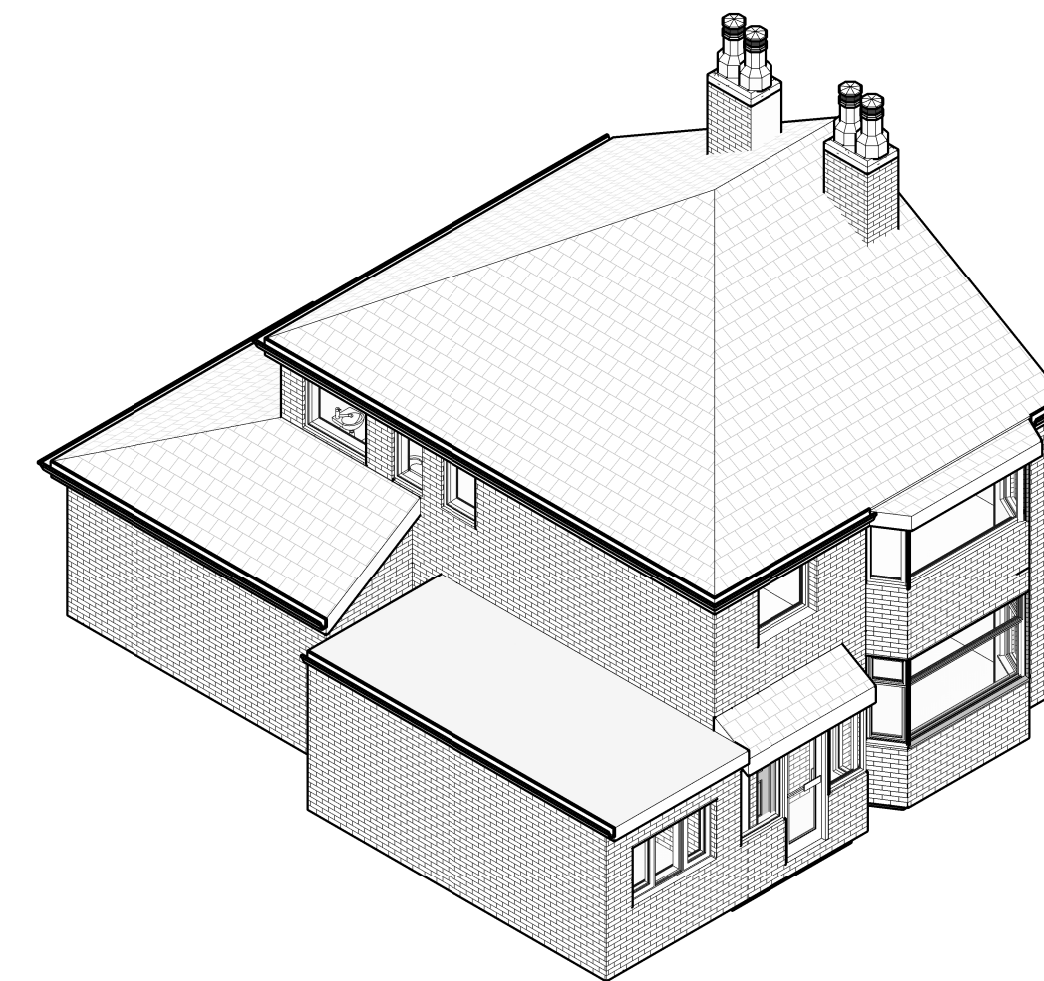


Existing Rear-Right 3D View

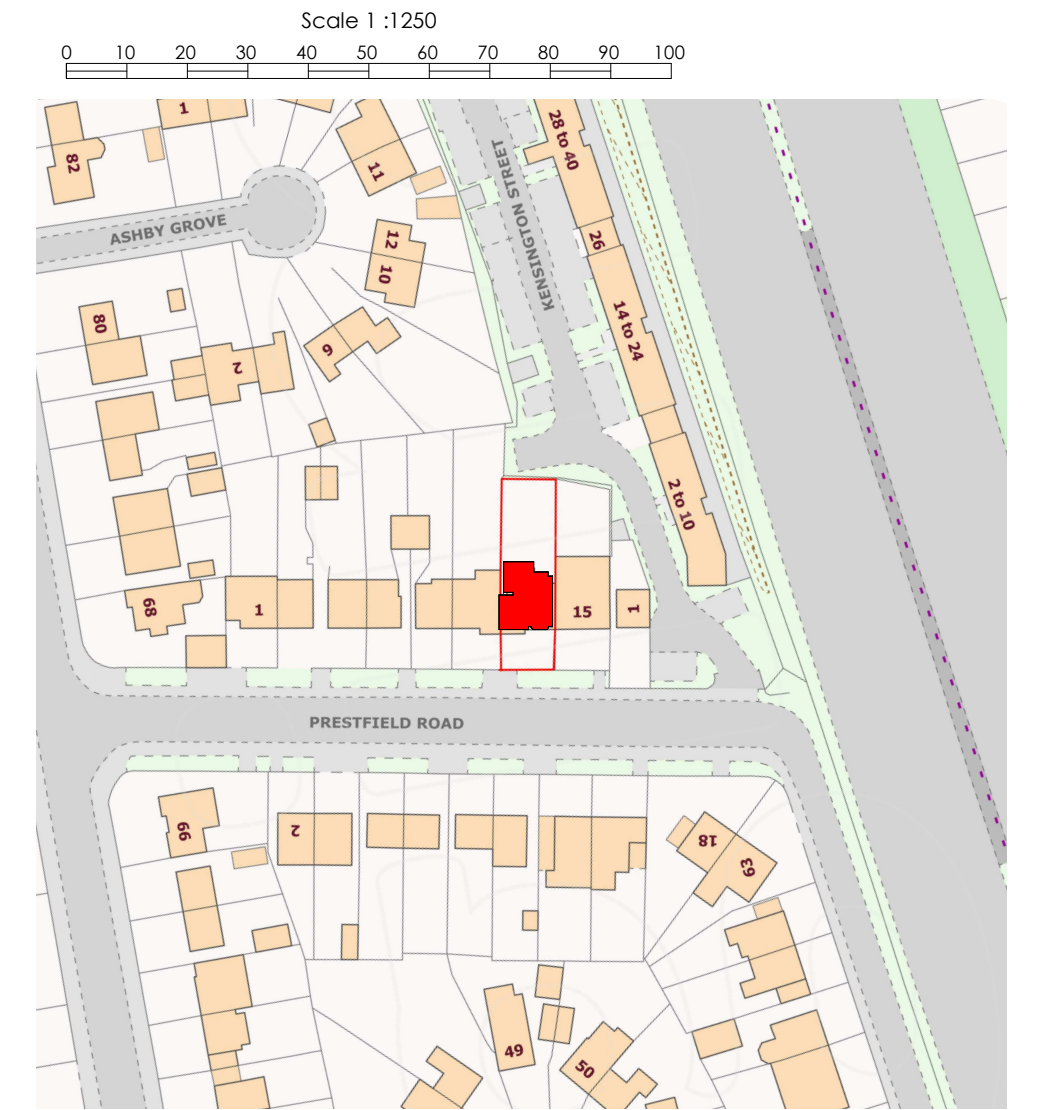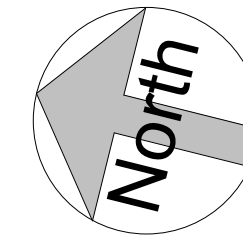


Location Plan
1 : 1250

IMPORTANT NOTICE:
THE BOUNDARY LINES SHOWN IN OUR DRAWINGS ARE BASED ON THE ORDNANCE MAP AND ARE INTENDED FOR INDICATIVE PURPOSES ONLY. THESE LINES SHOULD NOT BE RELIED UPON FOR BOUNDARY DETERMINATION. THE ACTUAL BOUNDARY OF A PROPERTY MAY VARY, APPEARING EITHER CLEAR OR AMBIGUOUS, AND IT IS TYPICALLY ESTABLISHED THROUGH AGREEMENT WITH THE ADJOINING NEIGHBOUR.

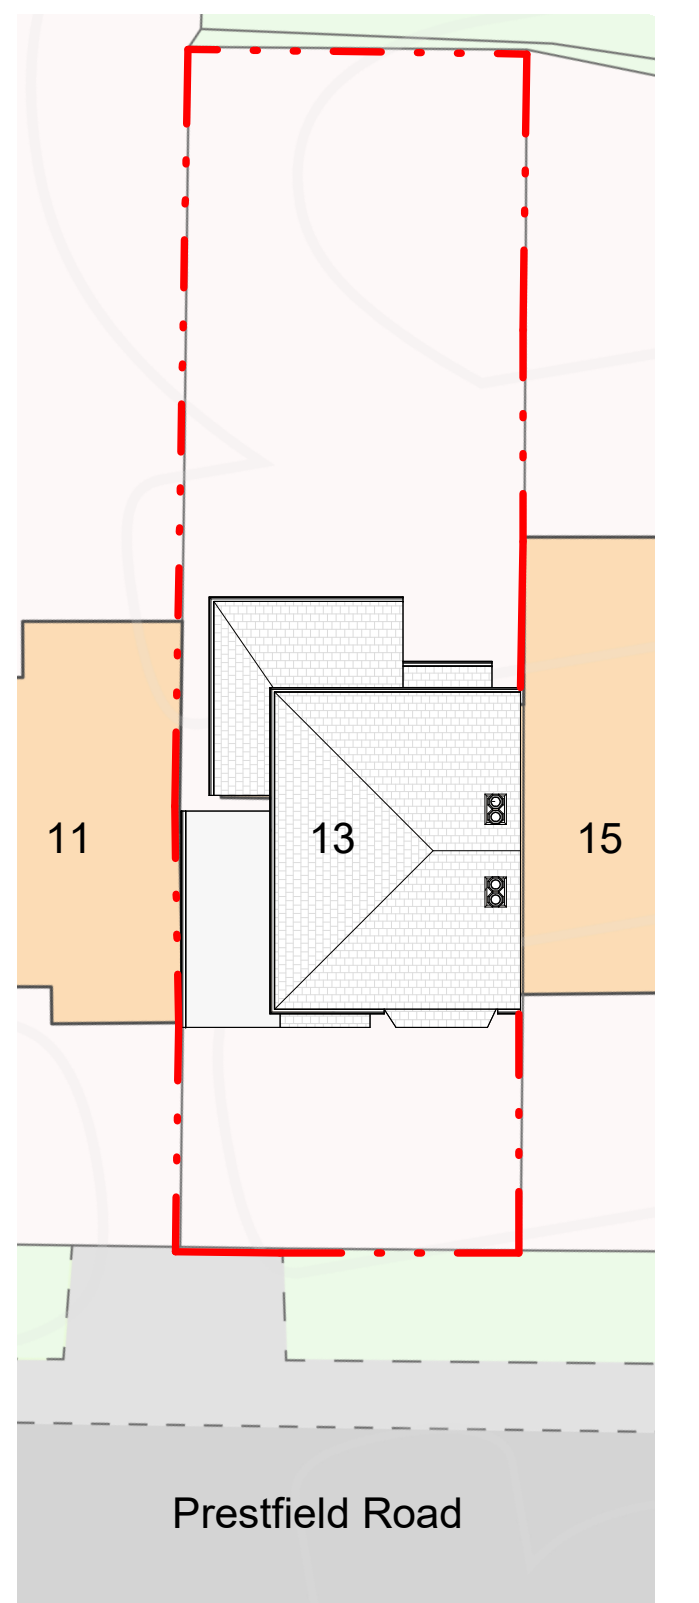

Existing Site Plan
1 : 200

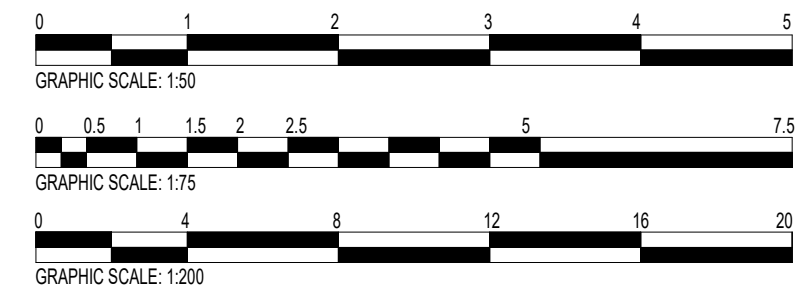

LDM Design

PROJECT: 13 Prestfield Rd, Whitefield, Manchester M45 6BD

SHEET: Existing Drawings (Planning)

CLIENT: Landy SU

Scale (@ A1): As indicated

Drawn by: RA	DRAWING NUMBER: A1-002a	REV: B
Checked by: BA		