

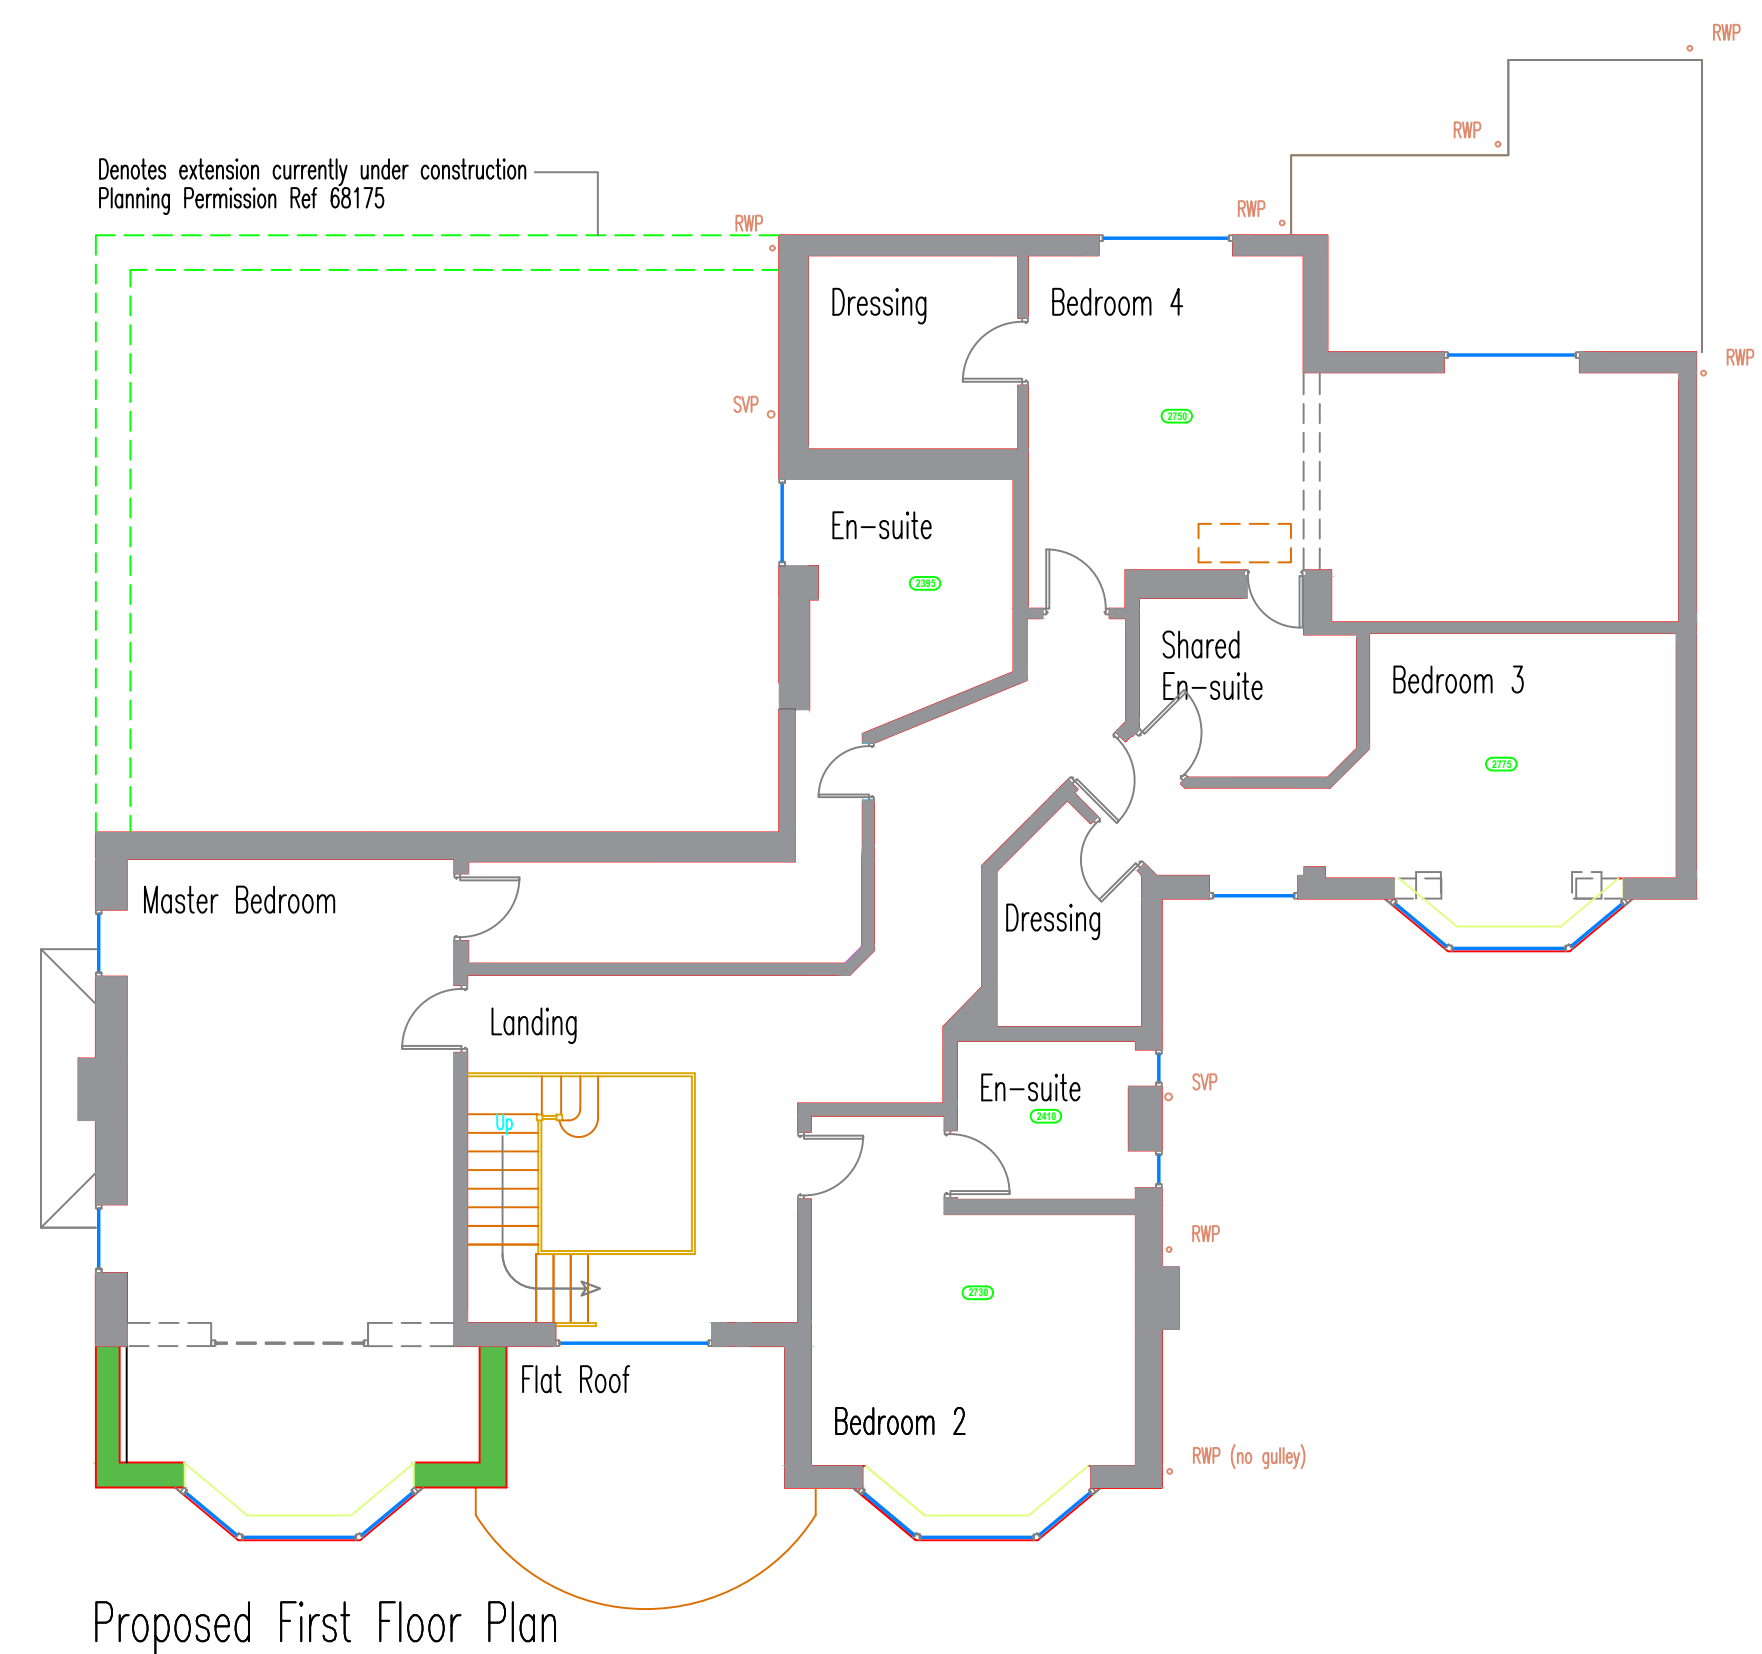
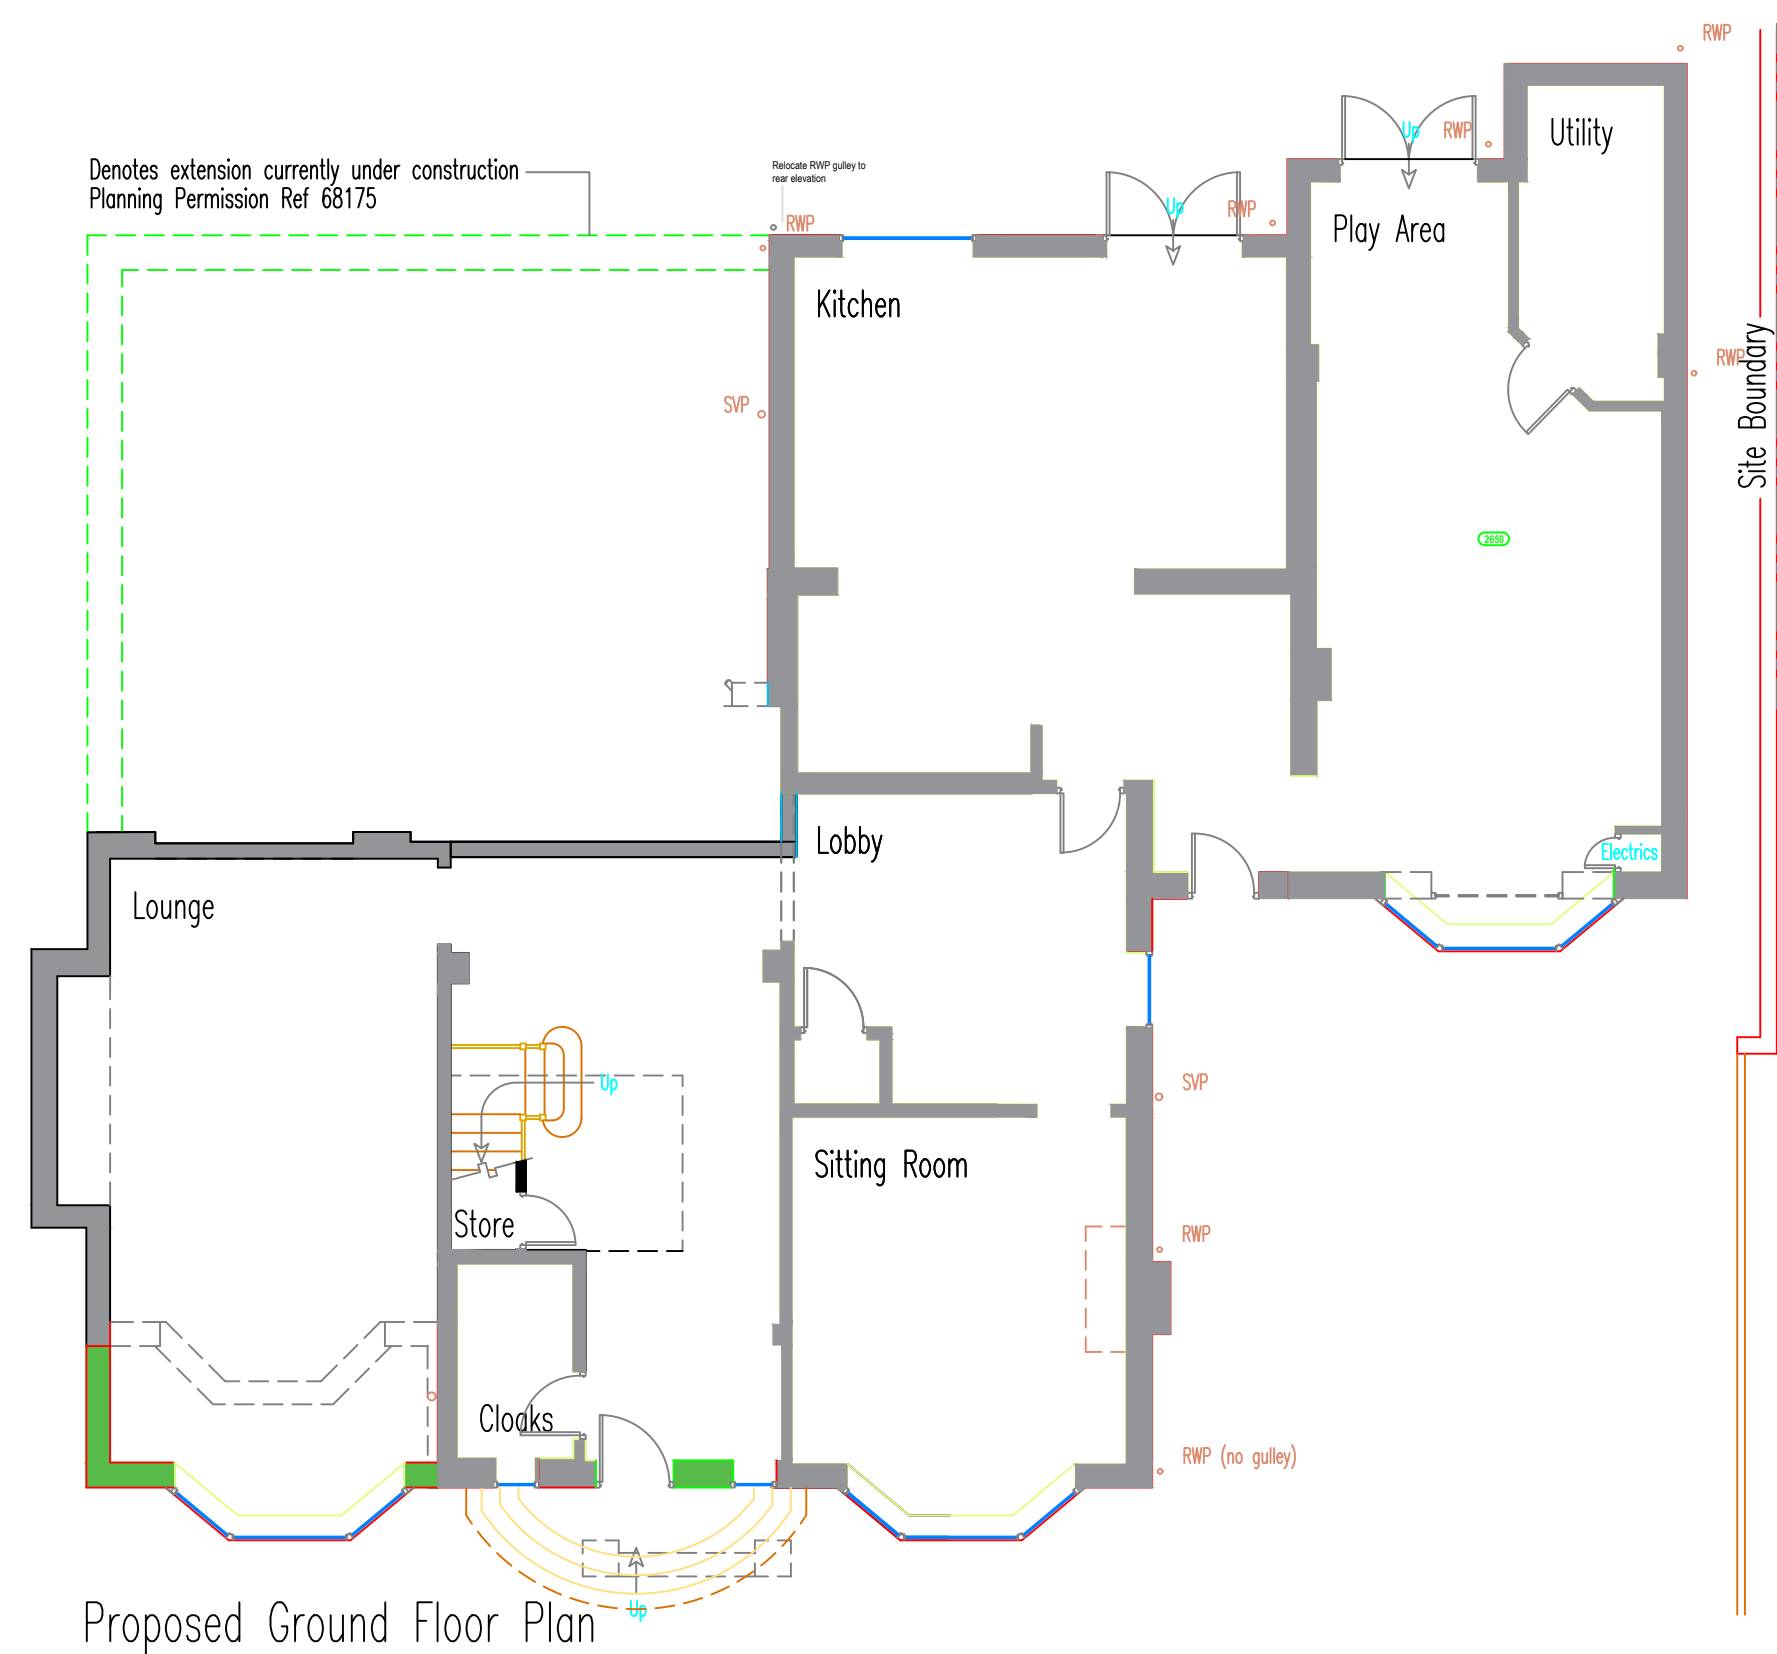


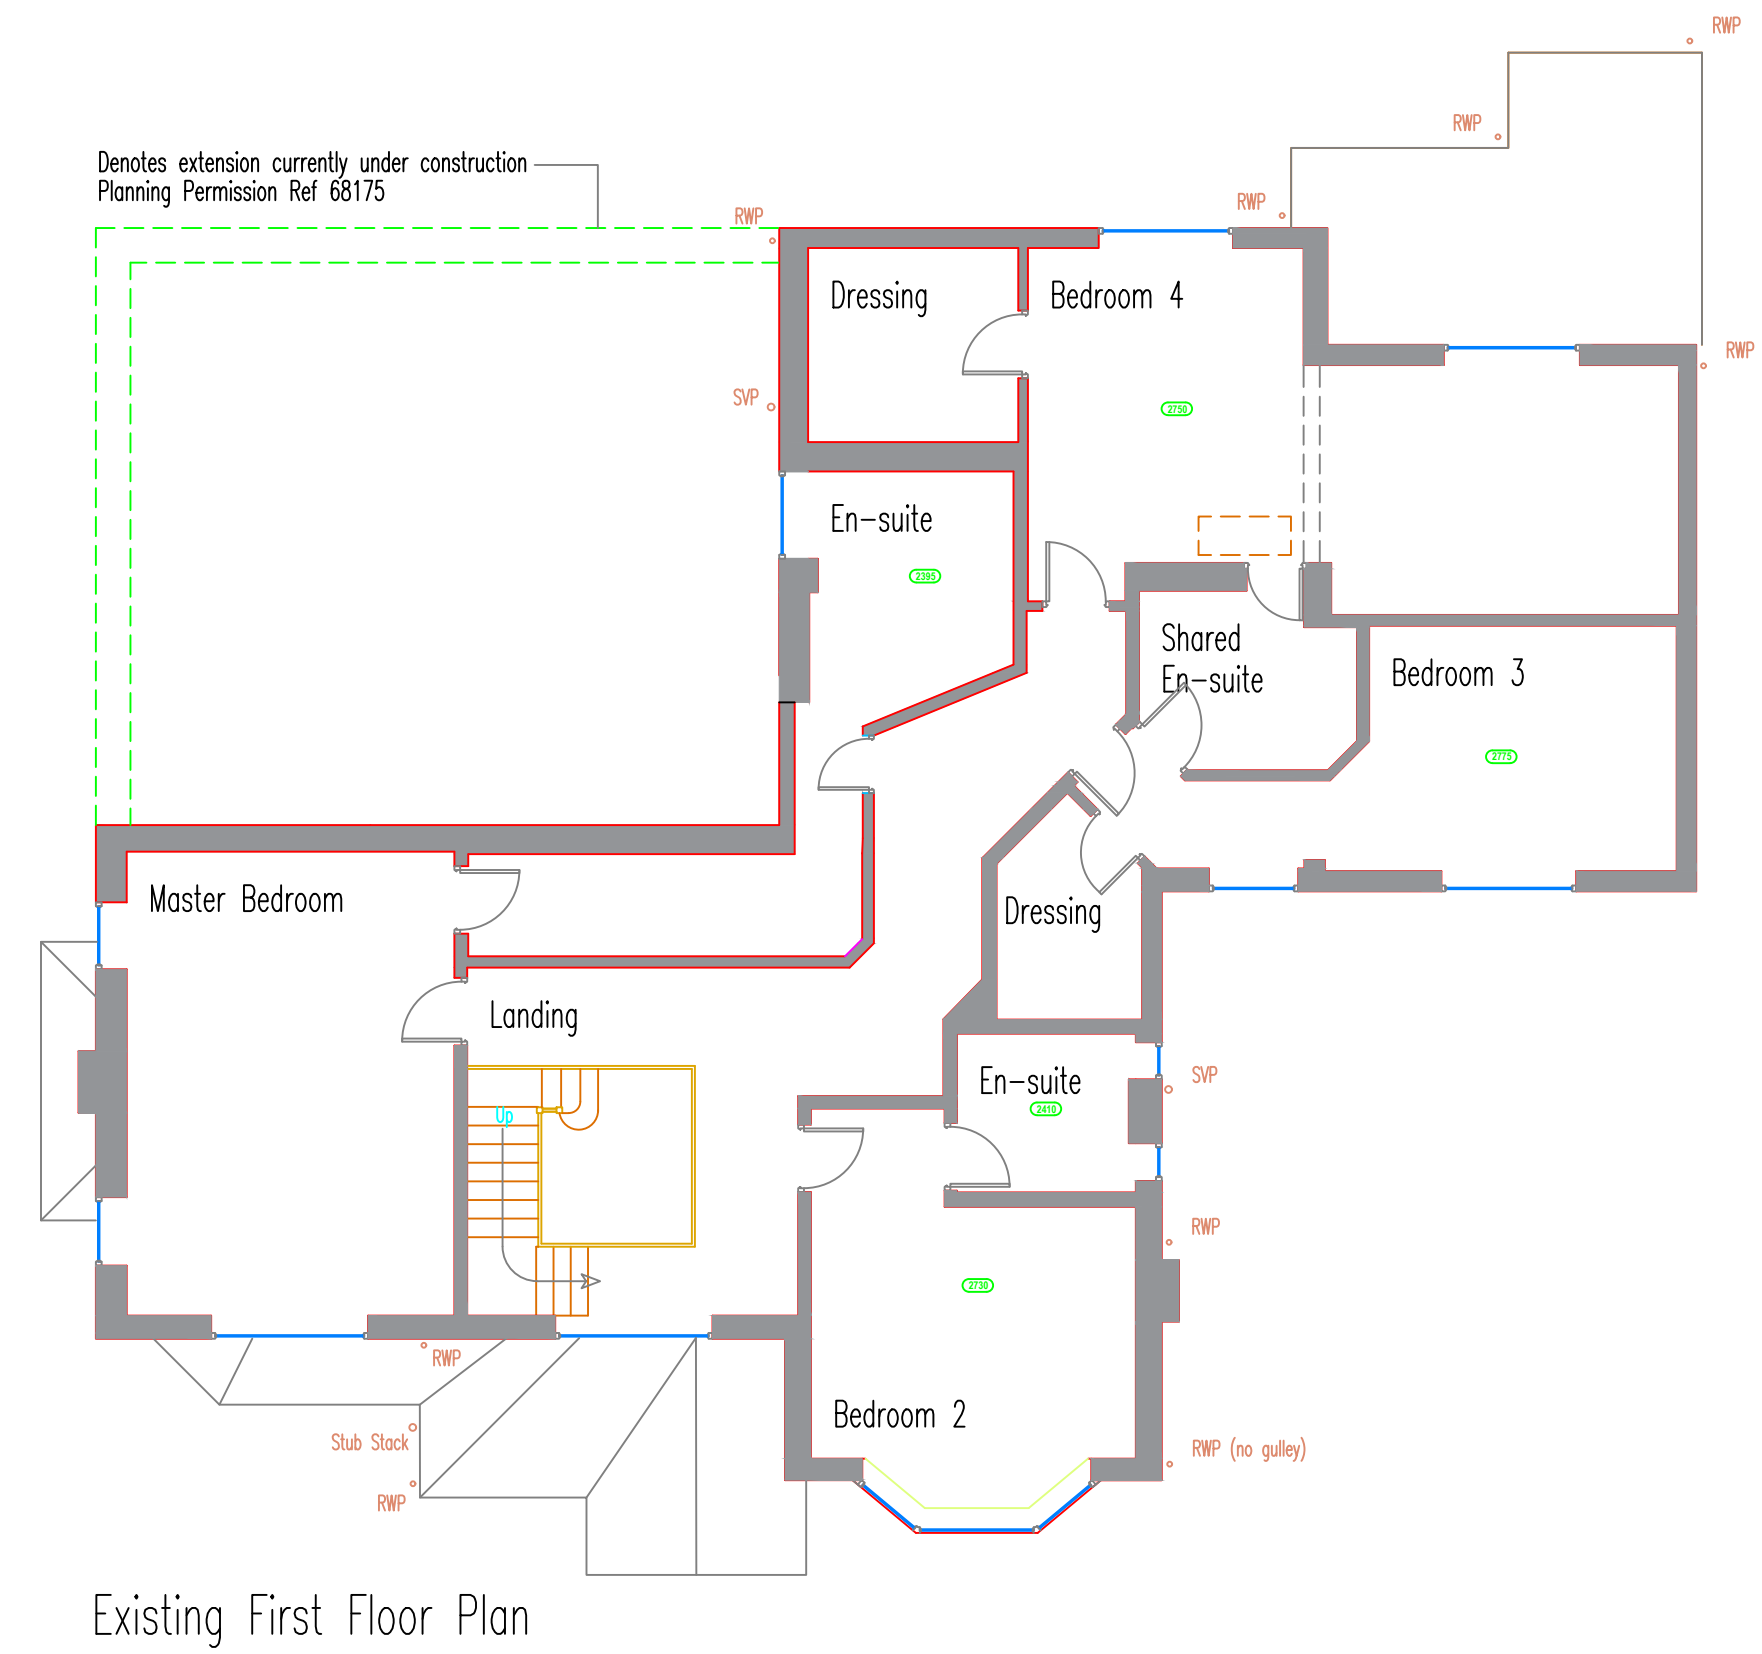

A	Issued for planning	9 Nov 22	DAP
Rev.	Mod. Notes	Date	By
Client			
Mr A Salim			
Location			
4 Castle Hill Road Prestwich M25 OFR			
Job Title			
Proposed Extensions + Roof Alterations			
Drawing Title			
Existing / Proposed Floor Plans			
Scale 1:100		Sheet A1	
Date Nov 22		Drawn by DAP	
Dwg. No. 37/32-22			Rev. A

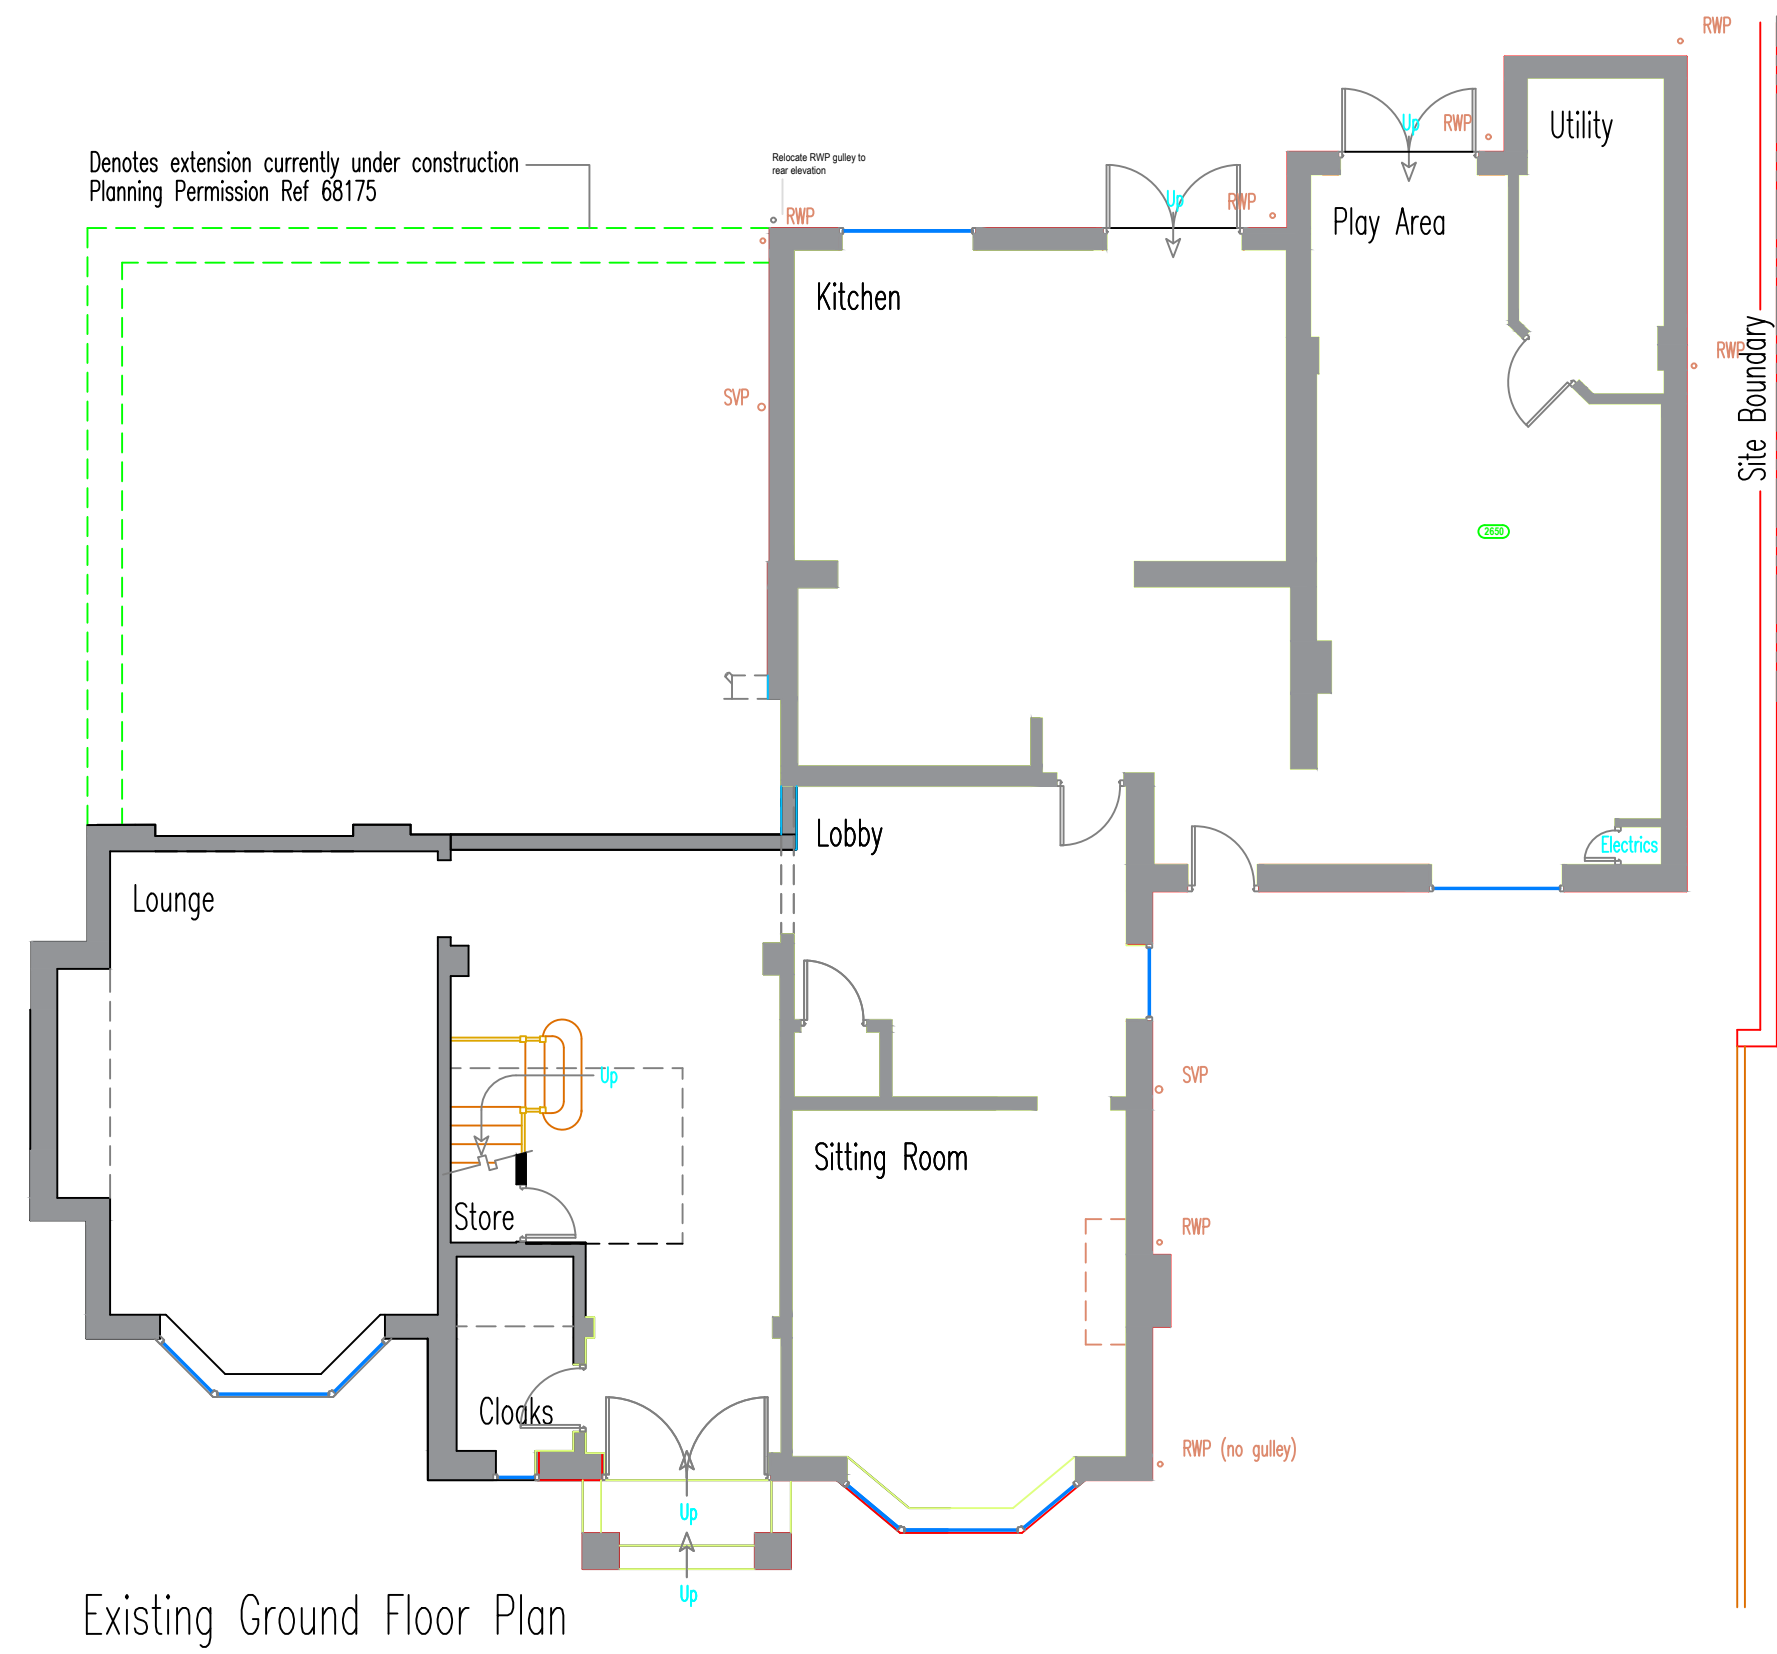