
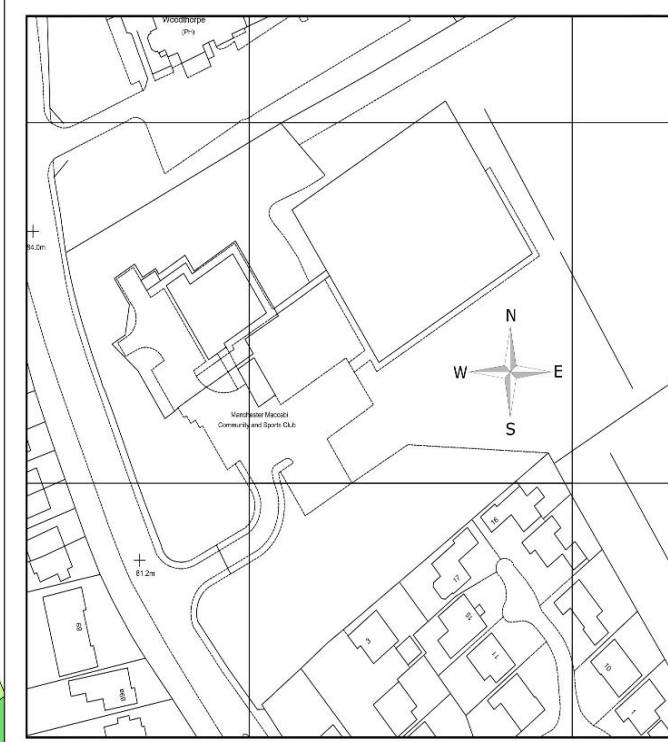
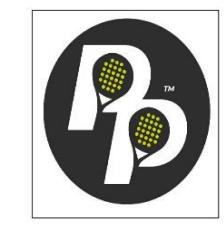


Client:	Example Client Name Ltd
Site Address:	
Job No:	

-  MH - Unknown type
-  MH - Foul Water
-  MH - Surface Water
-  MH - Combined Water
-  Gully or Access - Unknown type
-  Toilet, Soil Pipe or Foul Gully
-  Surface Gully or Rainwater Pipe
-  Combined Gully or Access Point
-  Unknown type Drain/Sewer
-  Combined Drain/Sewer
-  Surface Drain/Sewer
-  Combined Drain/Sewer
-  Area of Major Damage
-  Aco Drain/Channel
-  Petrol Interceptor
-  Grease Trap
-  Large Trees or Bushes
-  Septic Tank

This drawing is not to scale and is only intended to show assumed drainage assets and layout.
This is not a topographical drawing.

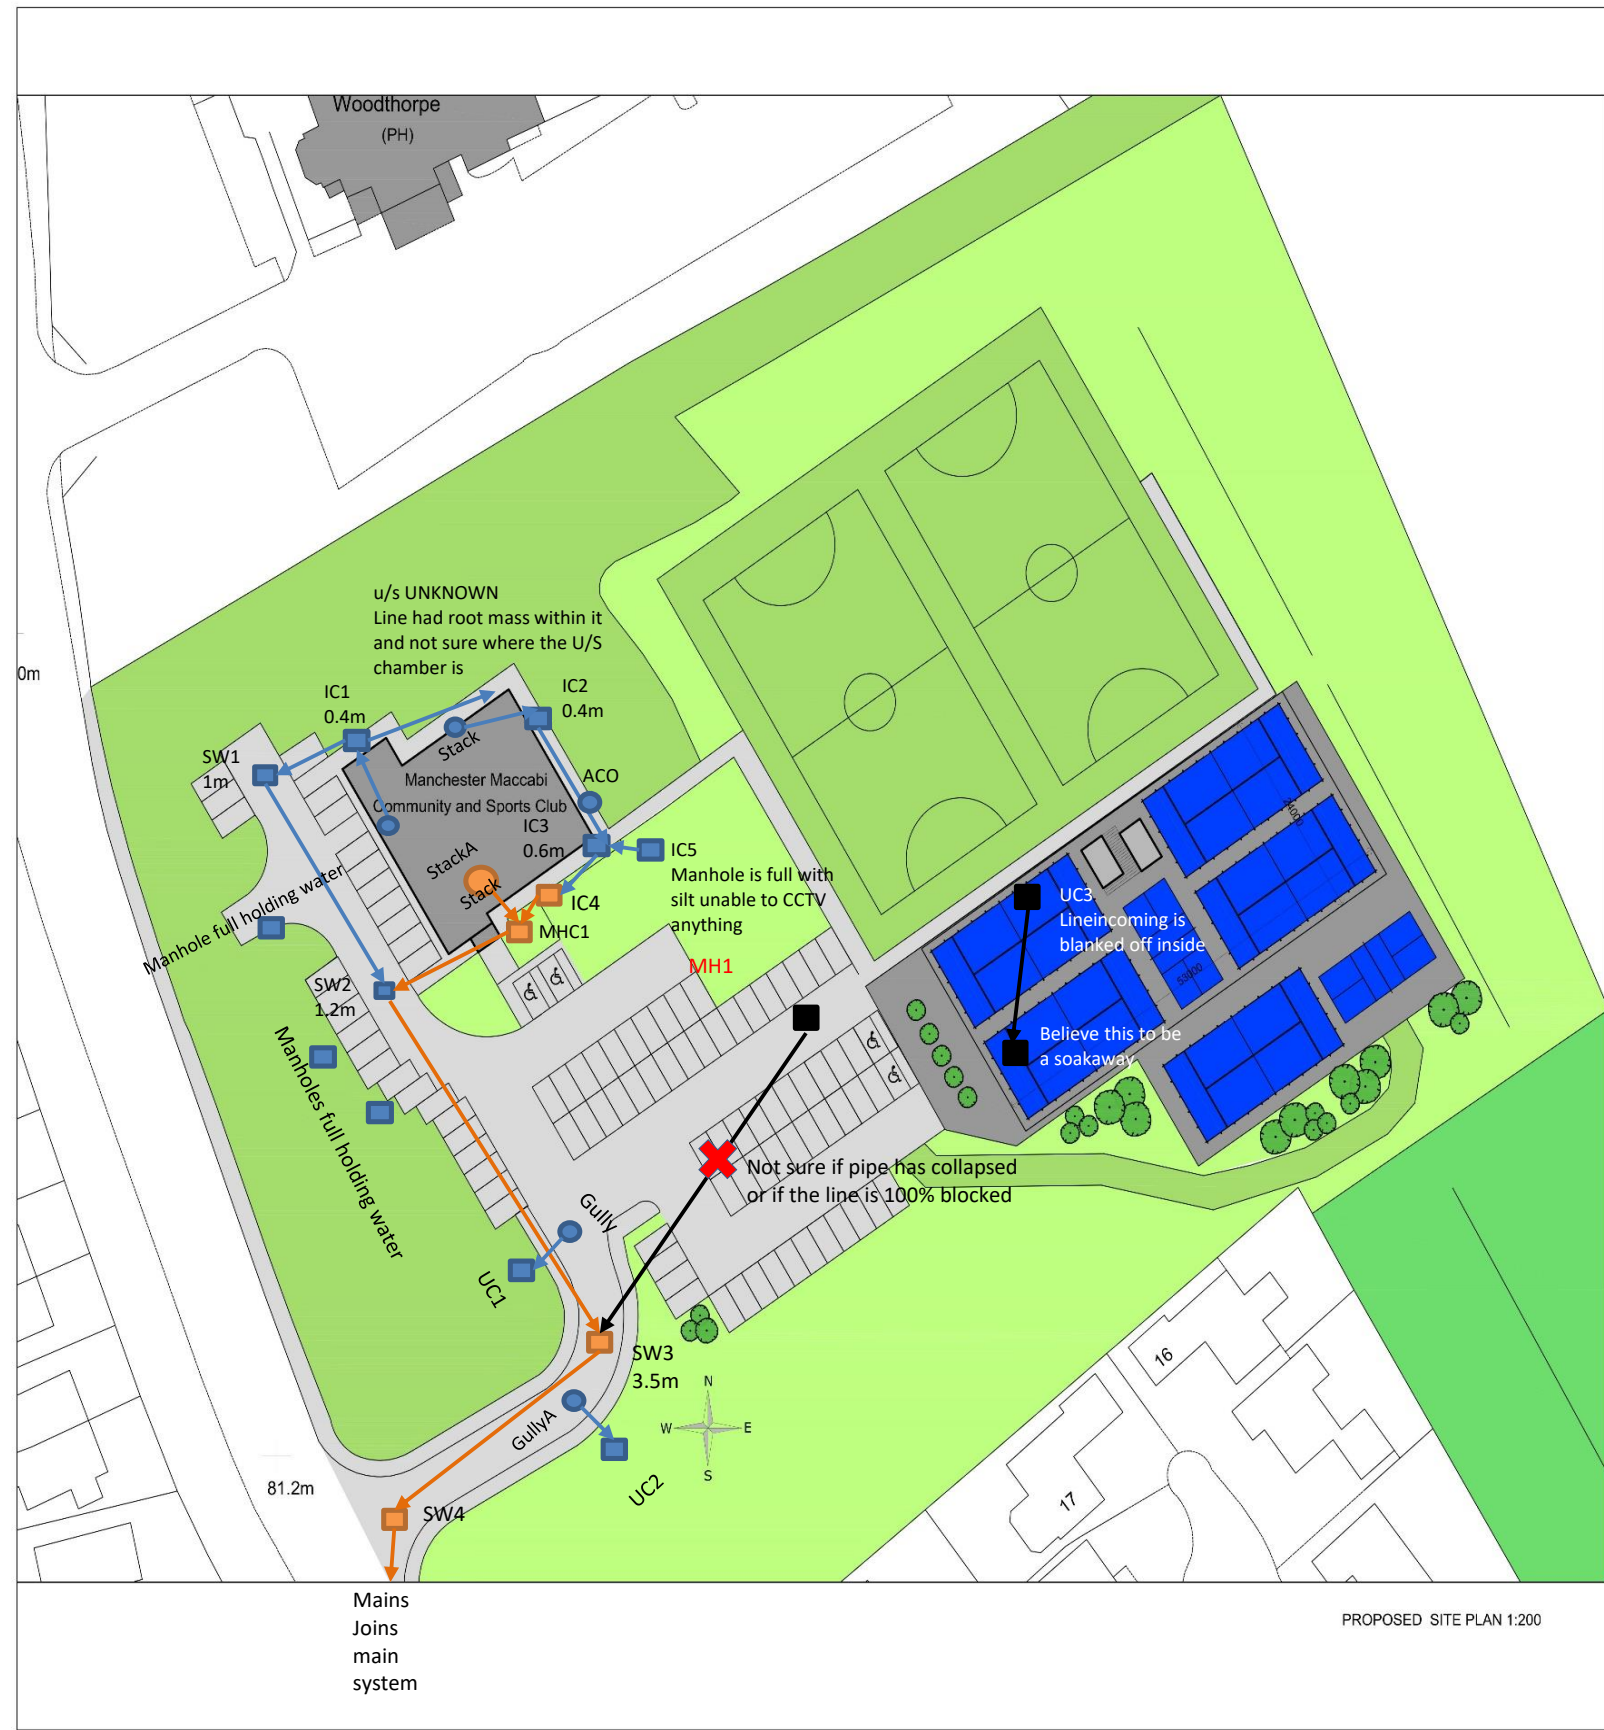


LOCATION PLAN 1:1250

MACCABI, MANCHESTER

PROPOSED SITE PLAN OPTION 1

1:500 at A2 DWG No: 01

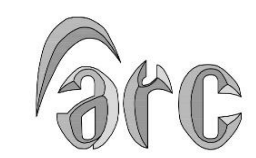

26A Victoria Road - Hale - WA15 9AD
t: 0161 928 4433
w: arcdesignservices.net
e: sales@arcdesignservices.net

All plans and drawings are the property of arc design services limited. No part of this drawing may be reproduced, stored in a retrieval system, or transmitted in any form or by any means, electronic, mechanical, photocopying, recording, or by any information storage or retrieval system, without the prior written permission of arc design services limited. This drawing is for the use of the client only. It is not to be used for any other purpose. The client is responsible for ensuring that the drawing is used in accordance with the current British Standards and Codes of Practice.

© Copyright arc design services limited. The information shown on this drawing shall not be used for any other purpose without the prior written permission of arc design services limited.