




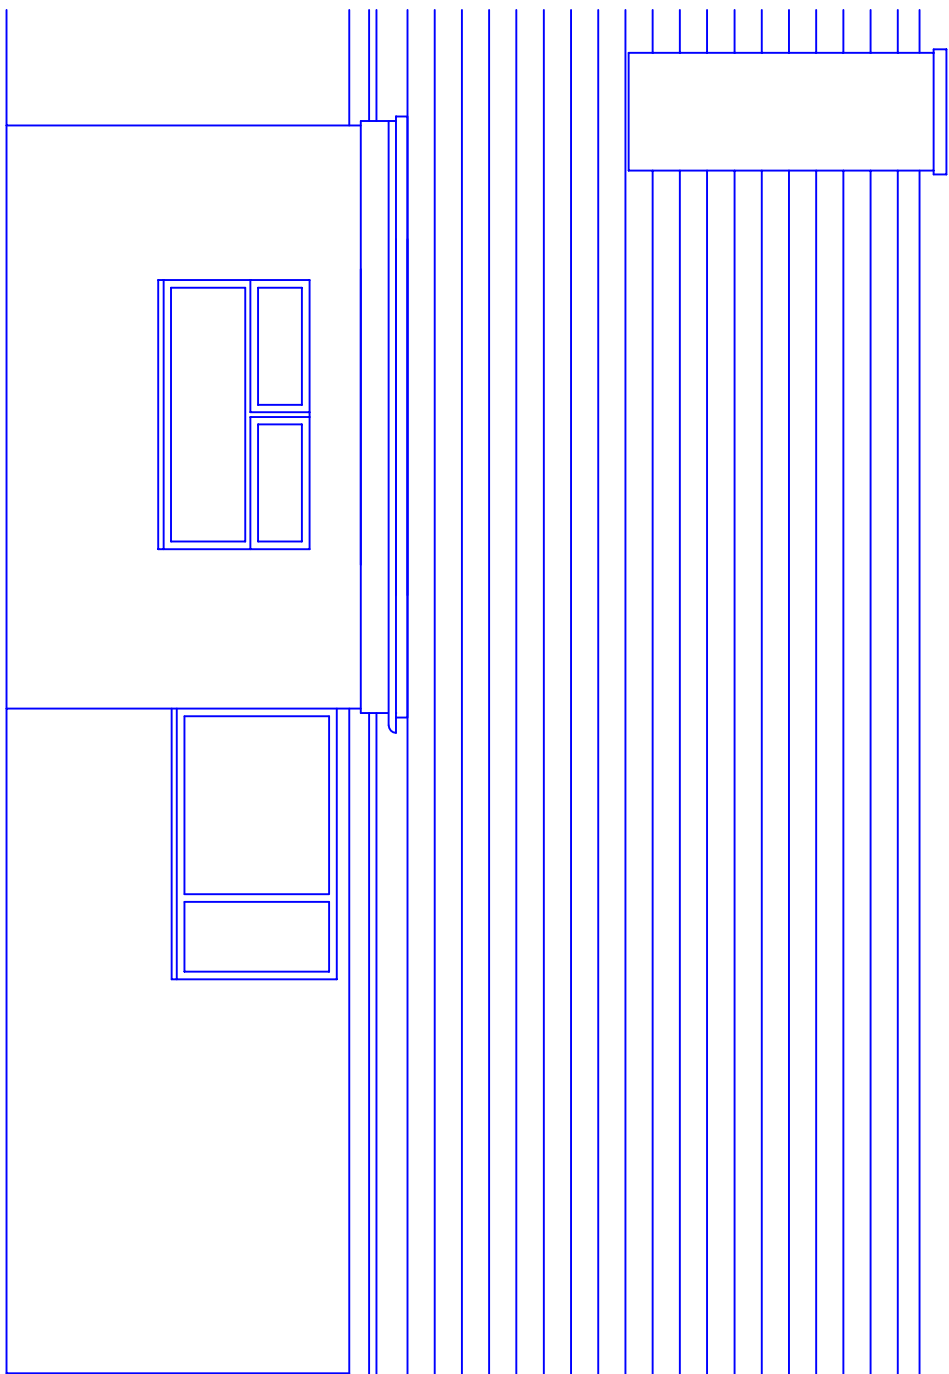


Existing Rear Elevation

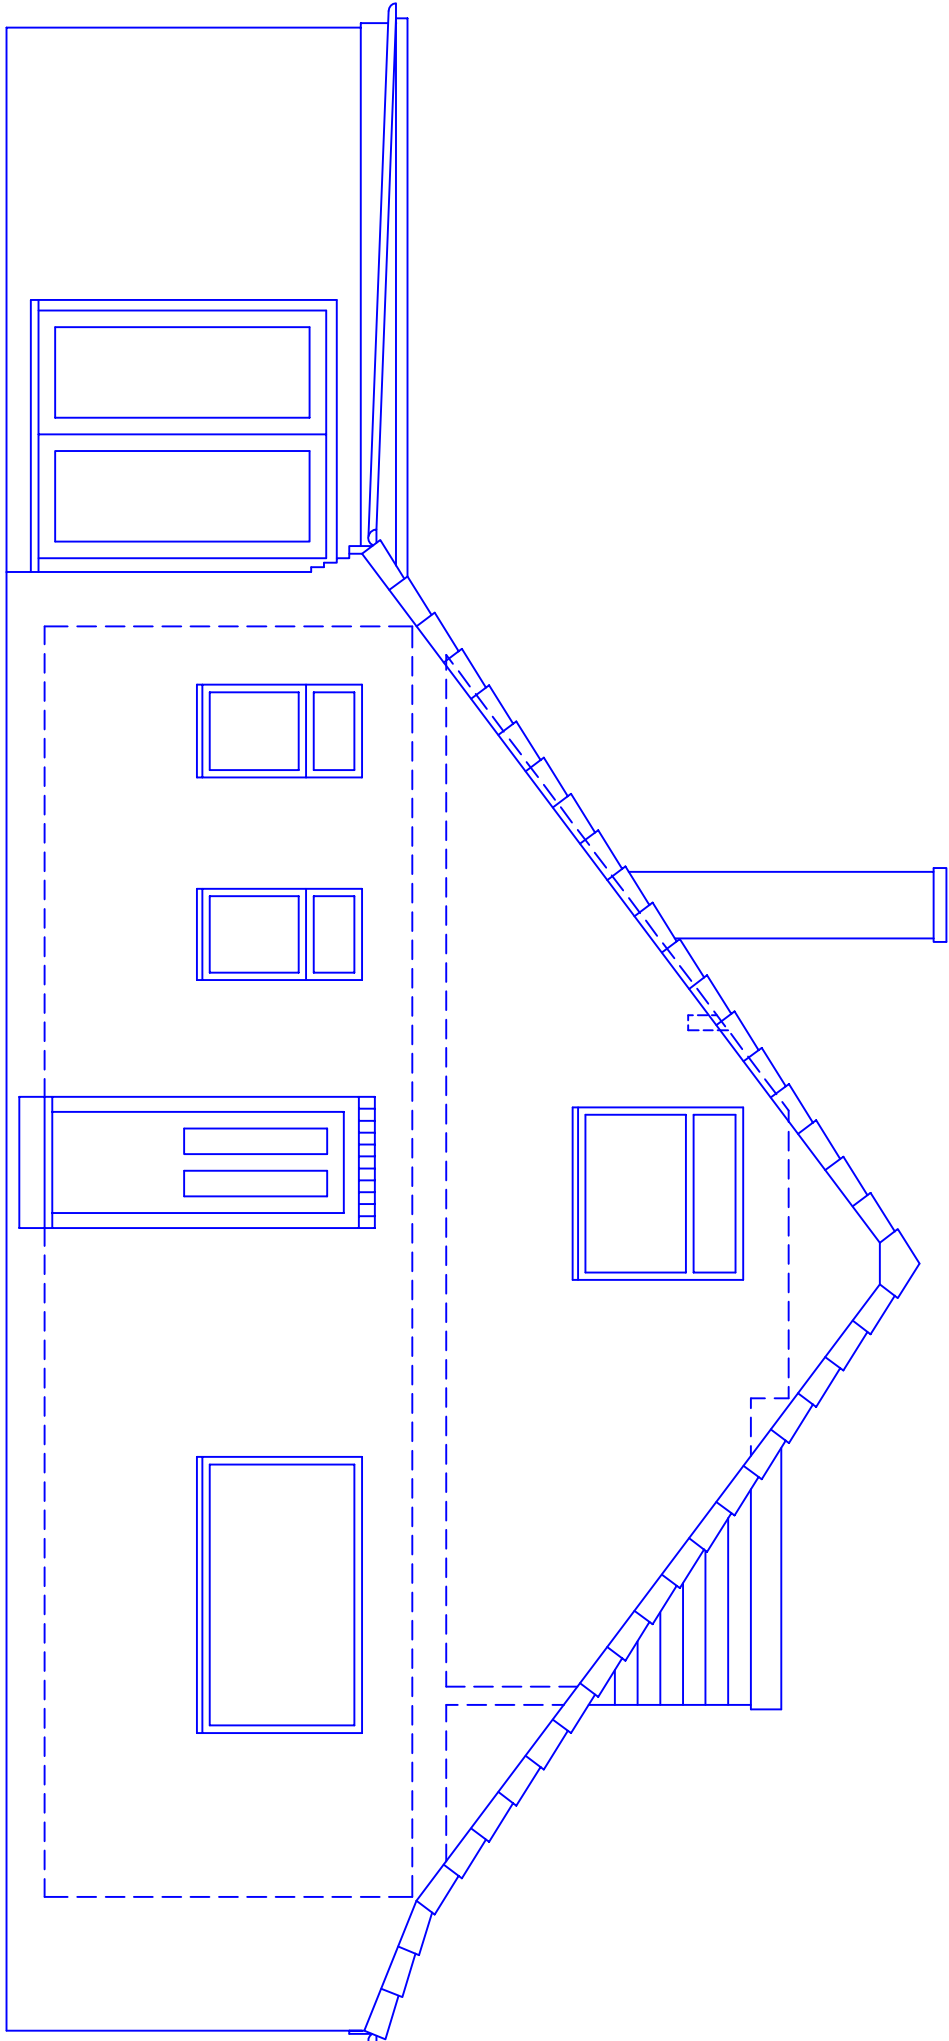


Existing Side Elevation

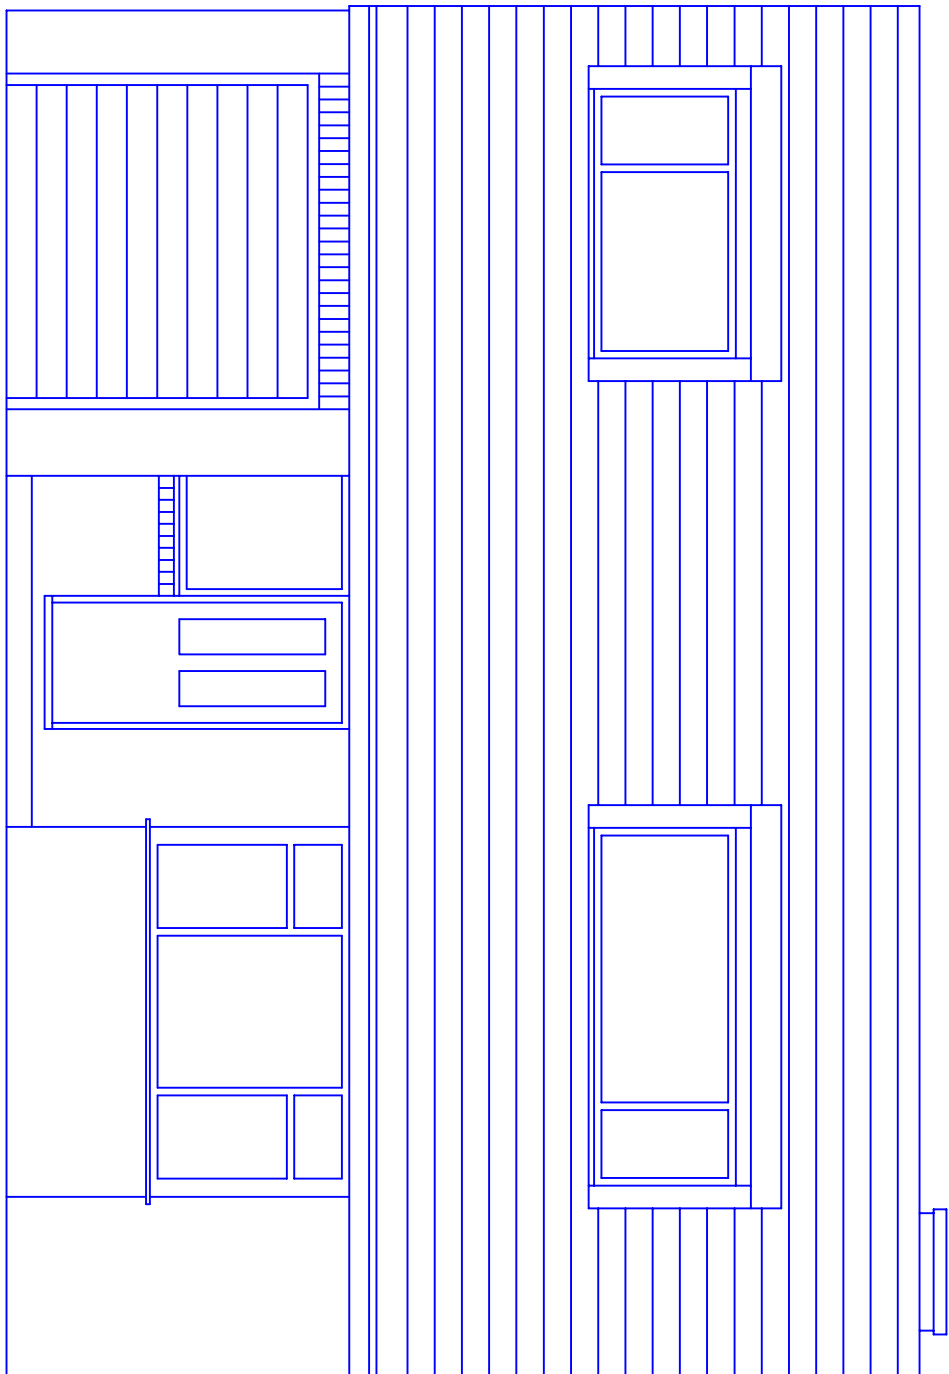


Existing Front Elevation

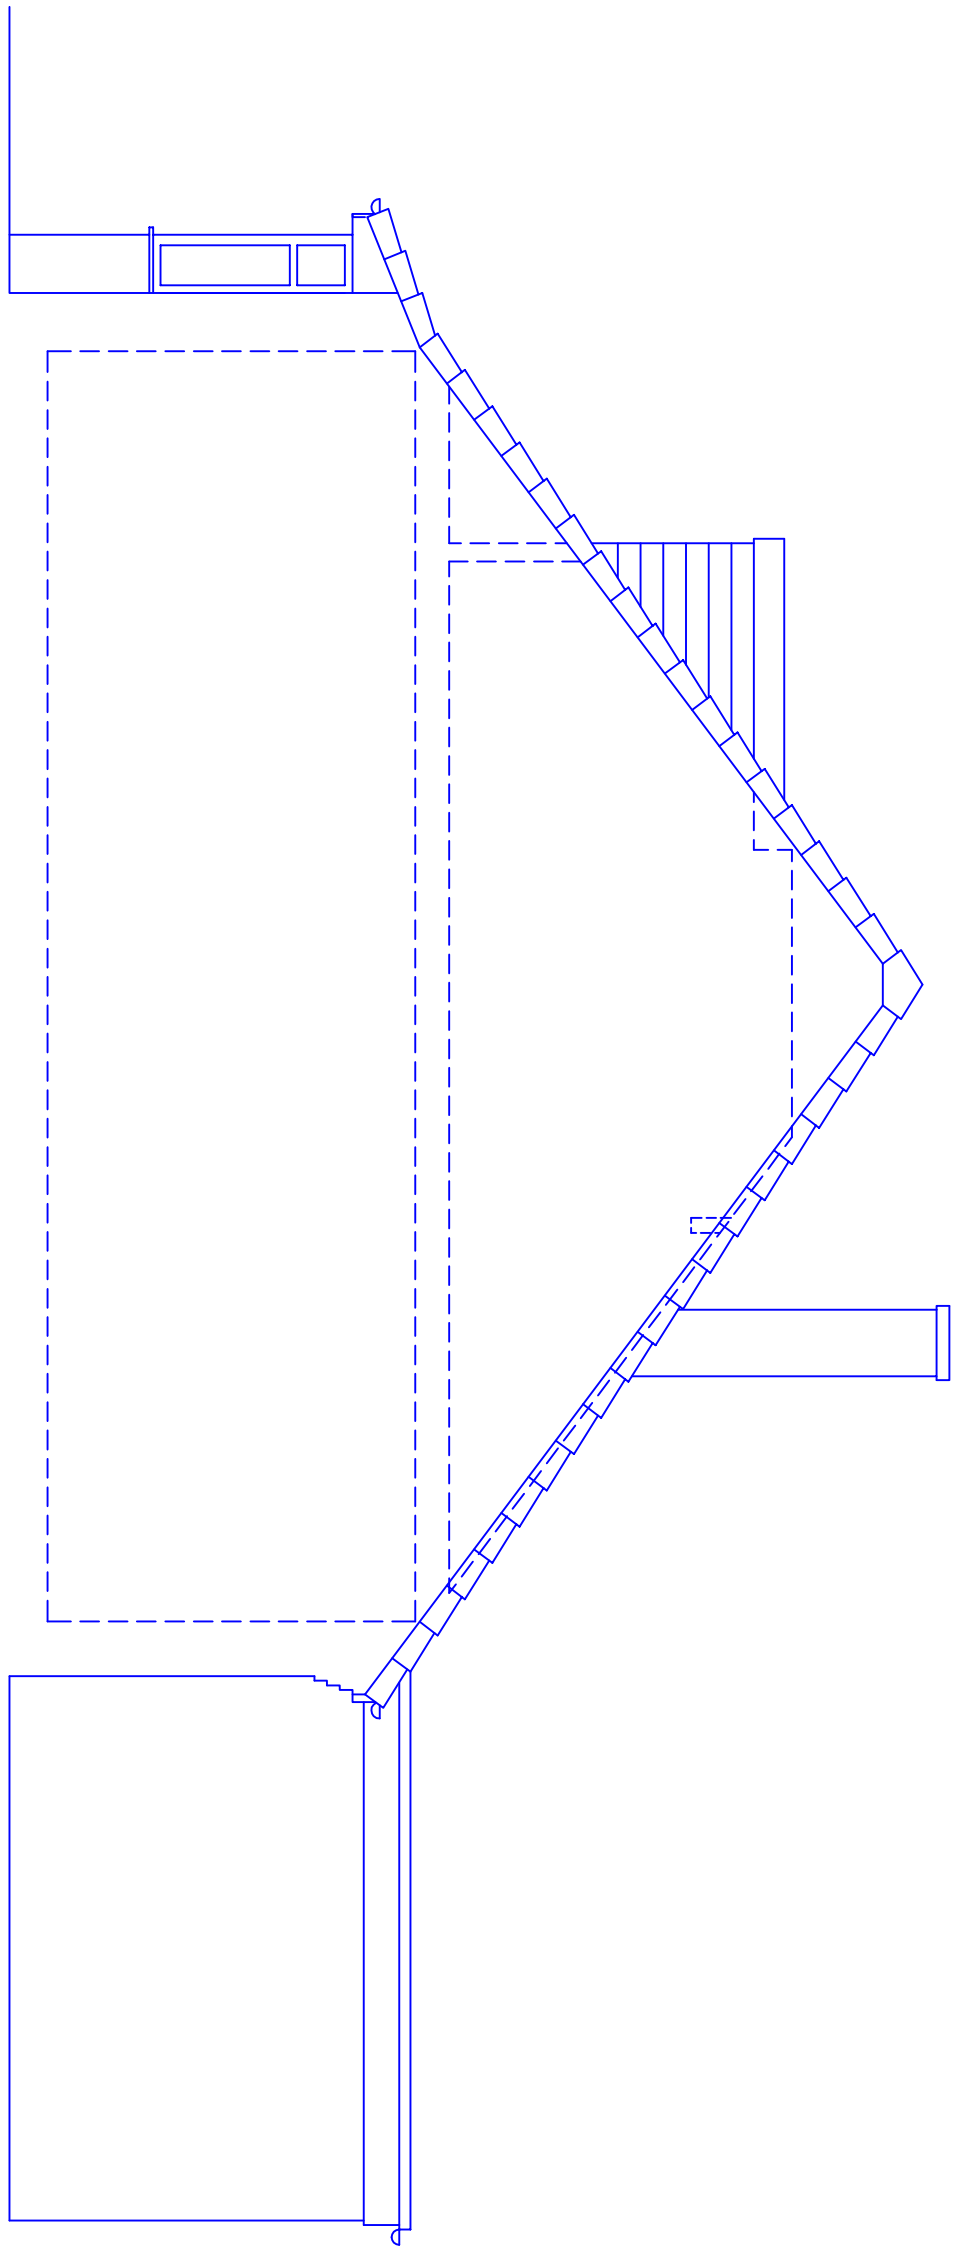

Existing Side Section/Elevation

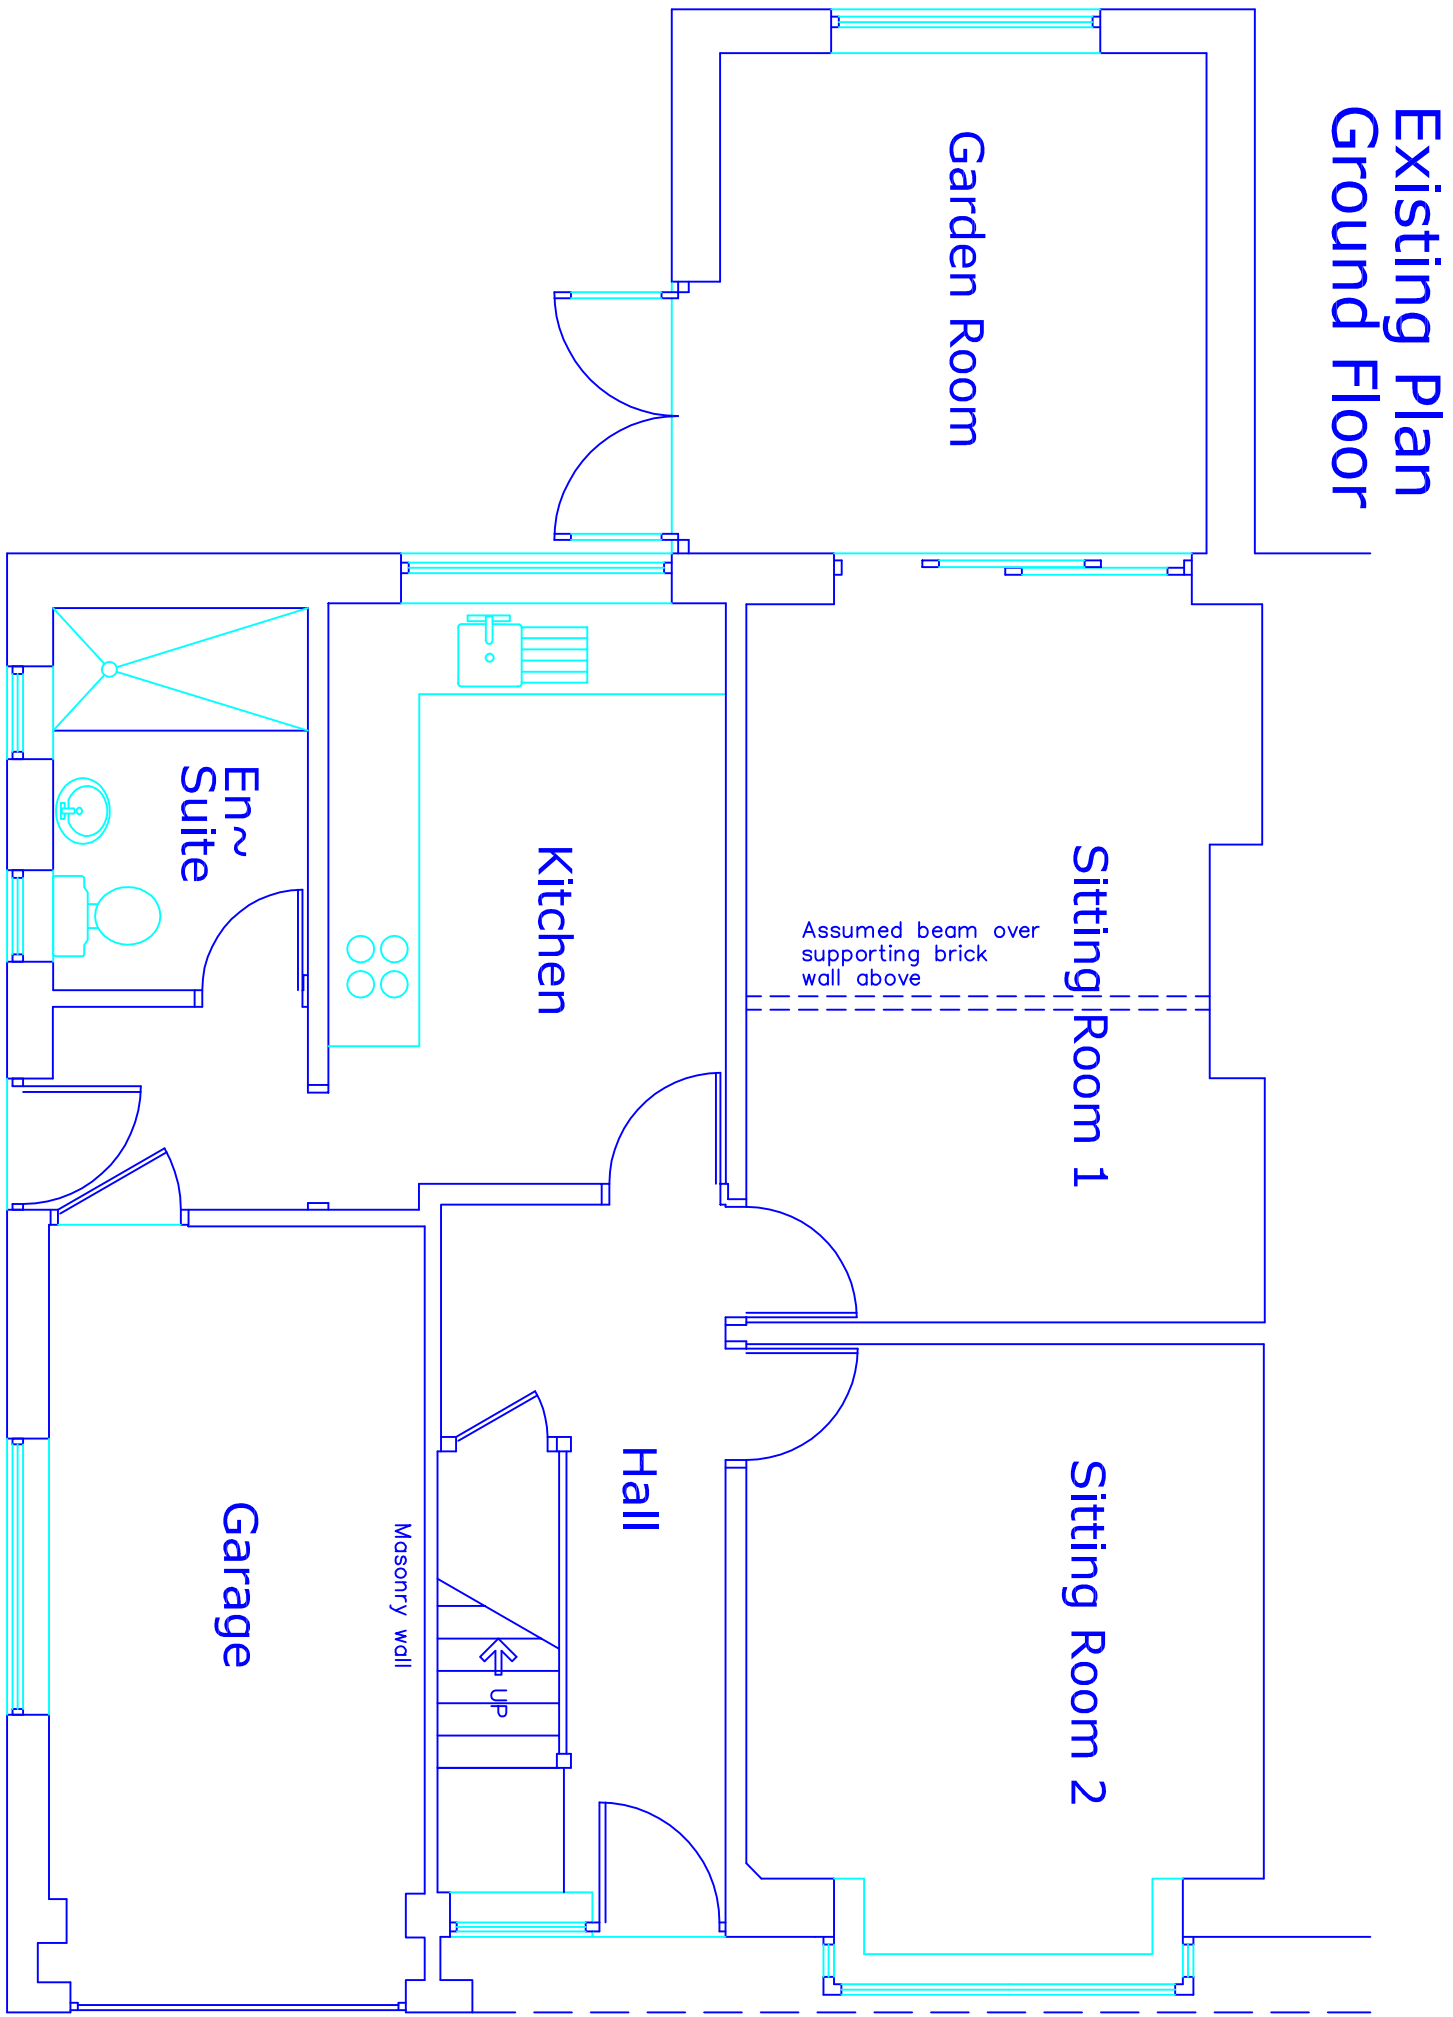

Existing Plan
Ground Floor

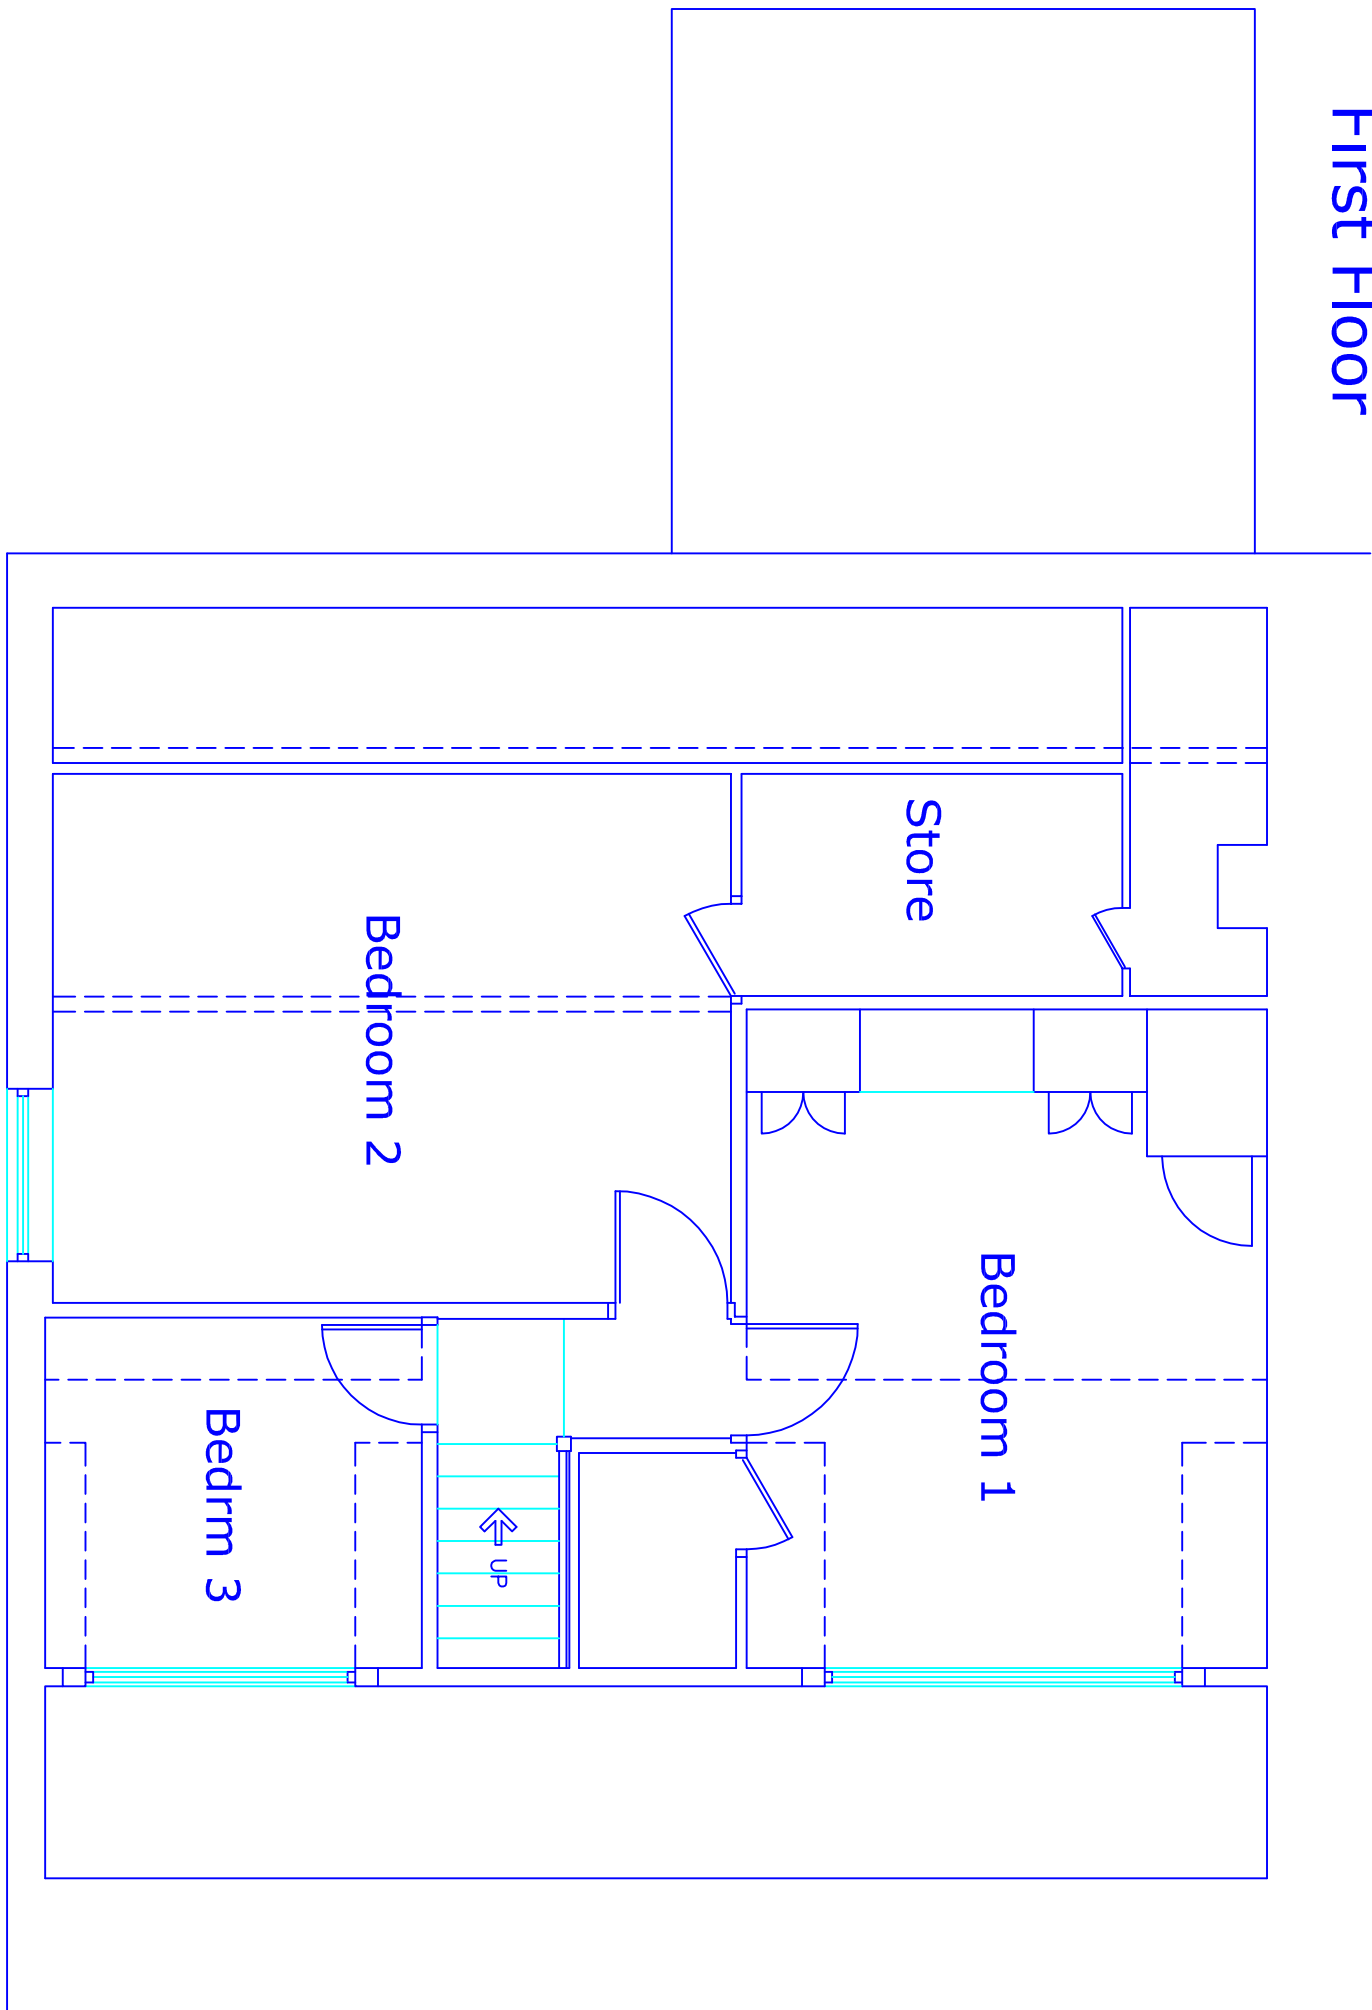

Existing Plan
First Floor

Existing Materials

Roof: Grey interlocking tiles.
Walls: Red roof with bitumen felt.
Walls: Bathrooms brick.
Roof: Red roof with bitumen felt.
Door and Window Frames: White upvc.

This drawing and design concept is the property of PPV design. It should not be reproduced without written permission

0123m

34 Newington Drive
Bury
BL8 2NE

scale 1:50 at A1
June 2023

SS2-01

Existing Plans
and Elevations

PPV design Ltd

2 Helmshore Road, Helmshore Village
Karnabottom, Lancashire BL8 4PA
Gary Bearden (BAK home) Diphych R13A
garn@ppv-design.co.uk www.ppv-design.co.uk
T. 0706 822751 M. 0712 669482