
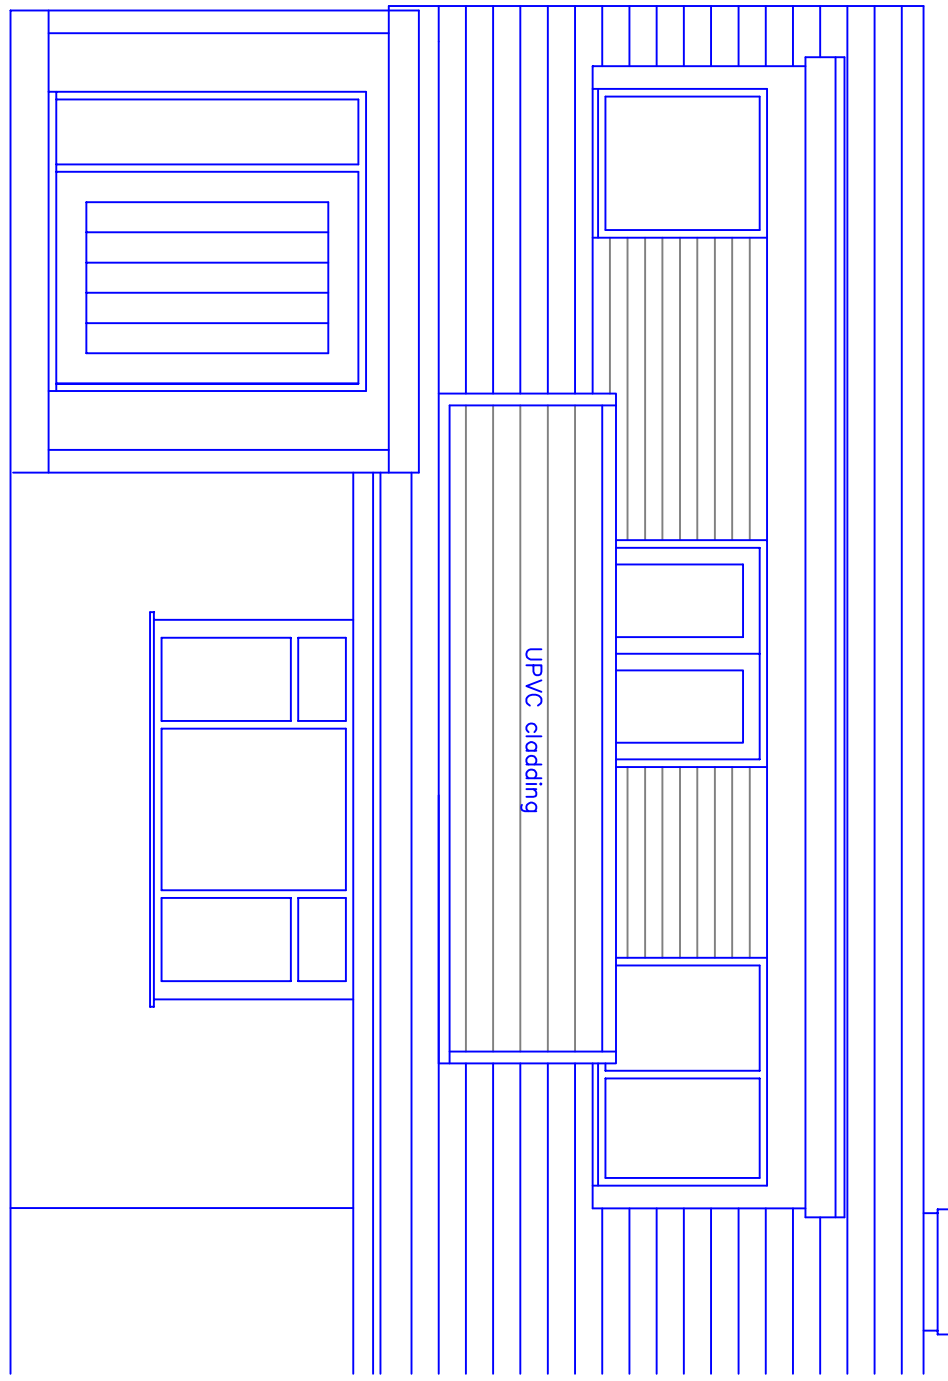
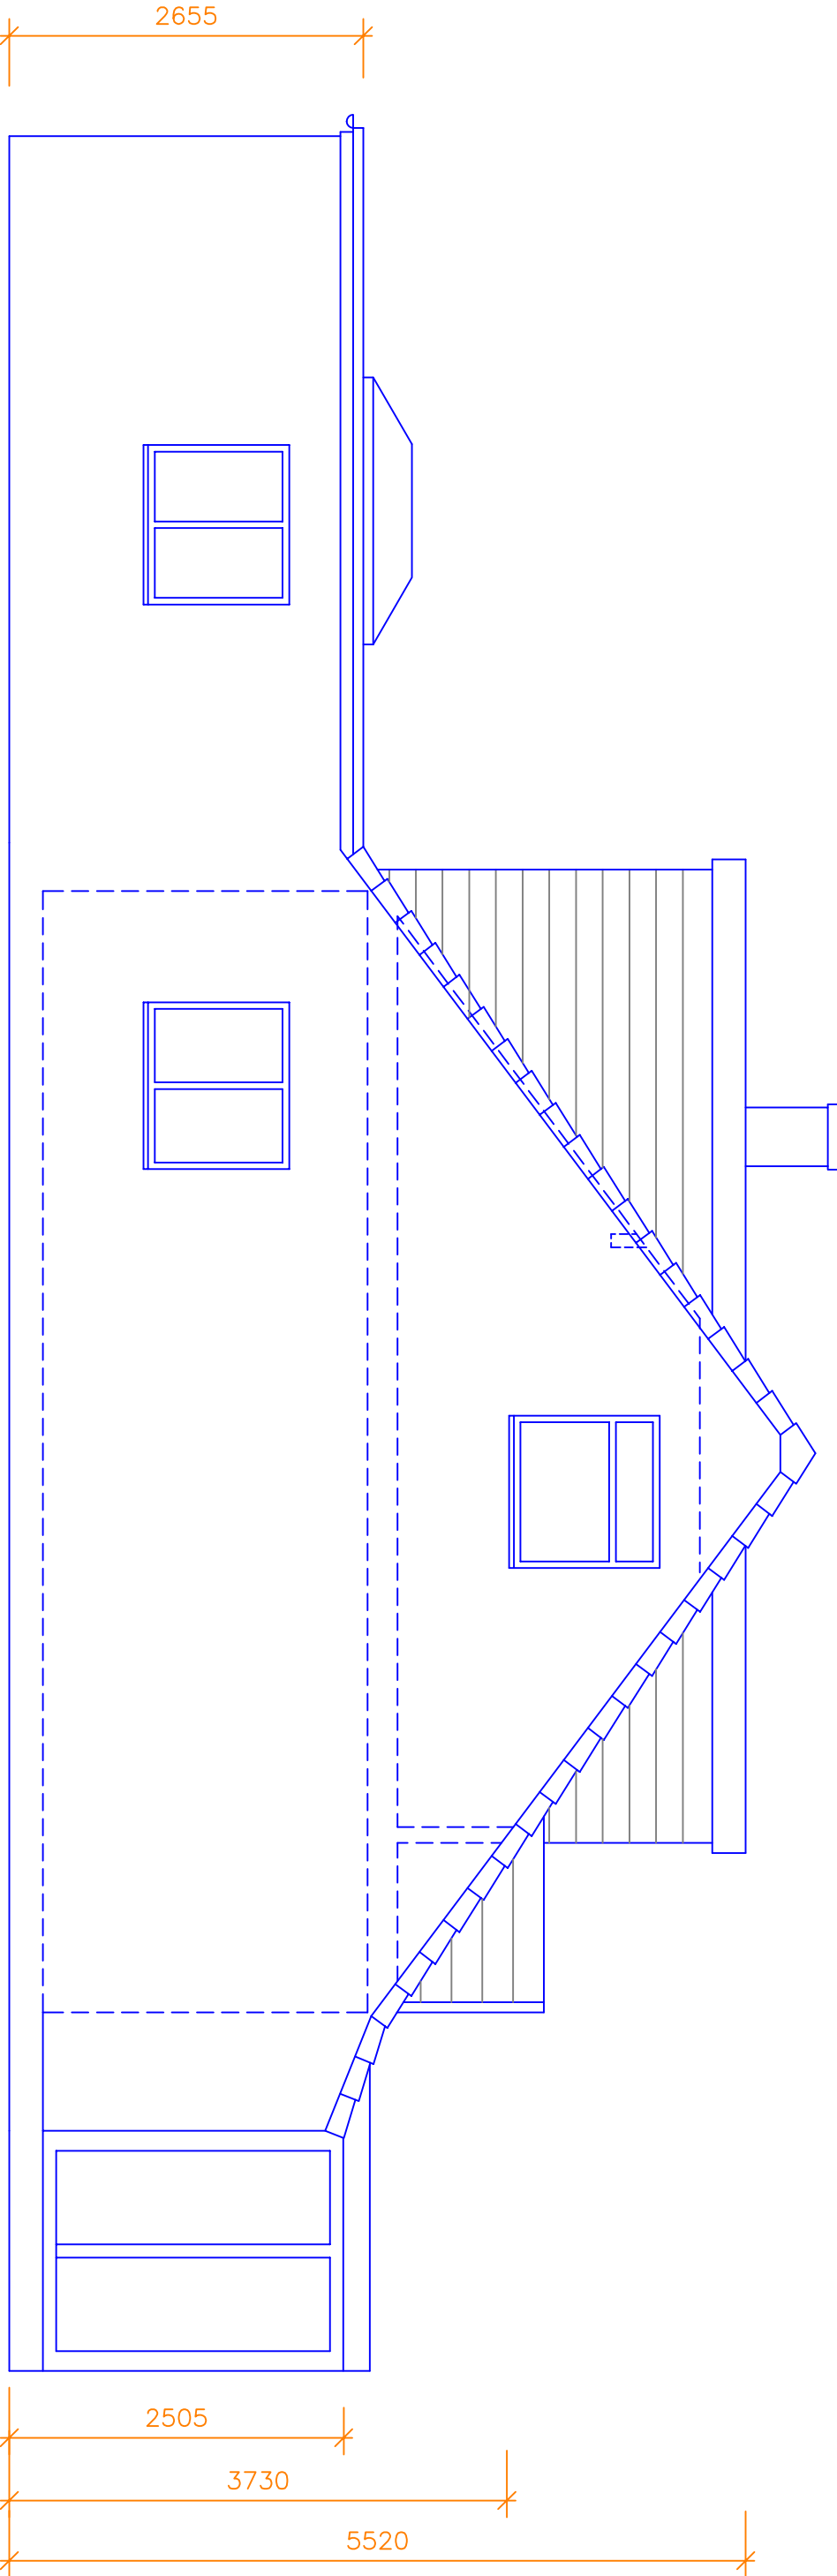


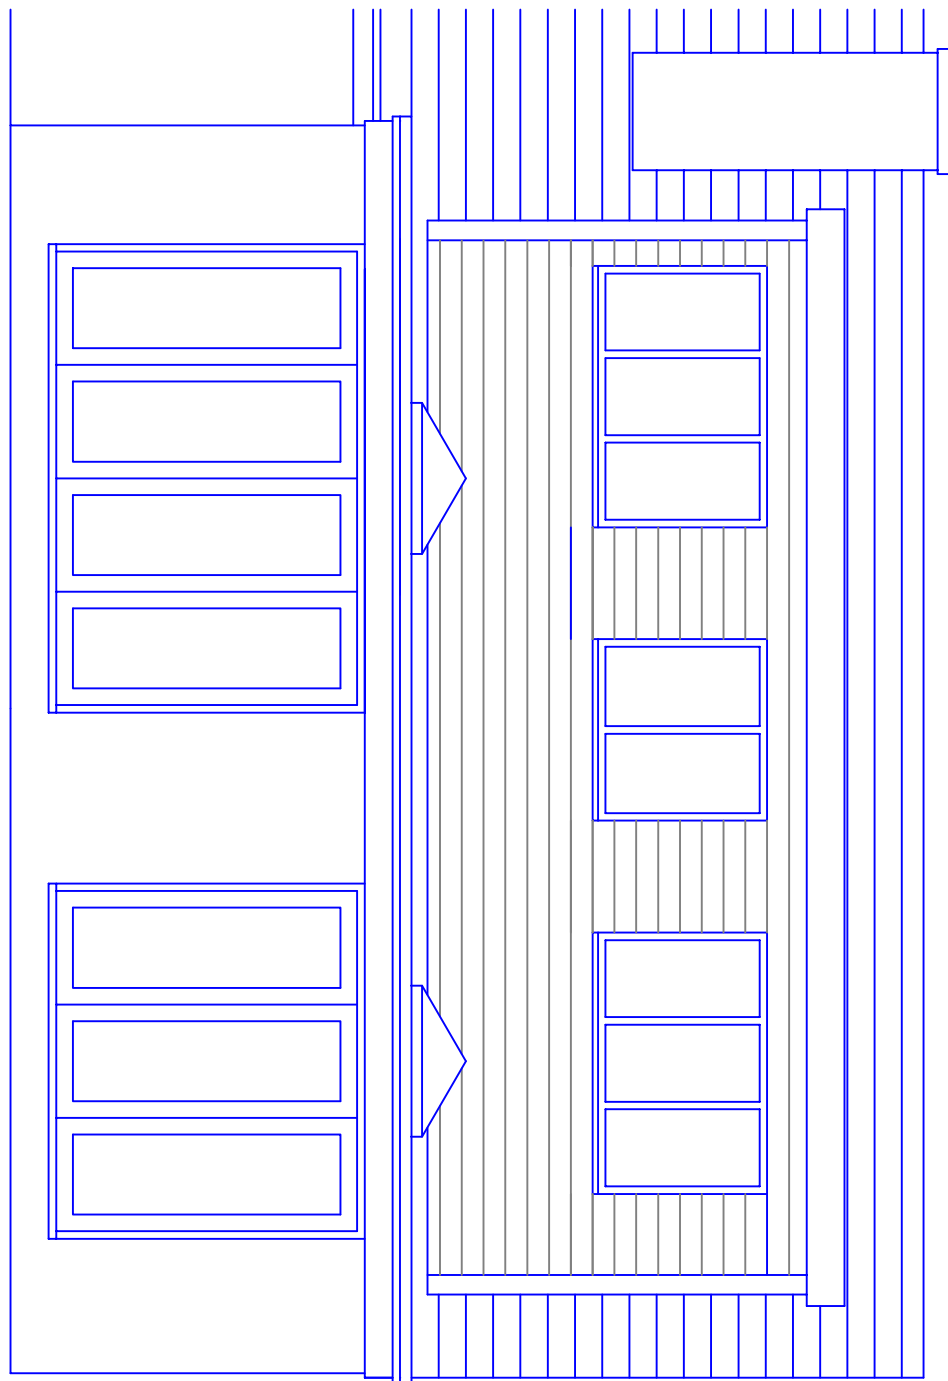


Proposed Rear Elevation

Proposed Side Elevation

Proposed Front Elevation


Proposed Materials

Roof: Grey interlocking tiles.
Flat roof rubberised roofing membrane.
Walls: Off white render
Door and Window Frames: Black upvc.

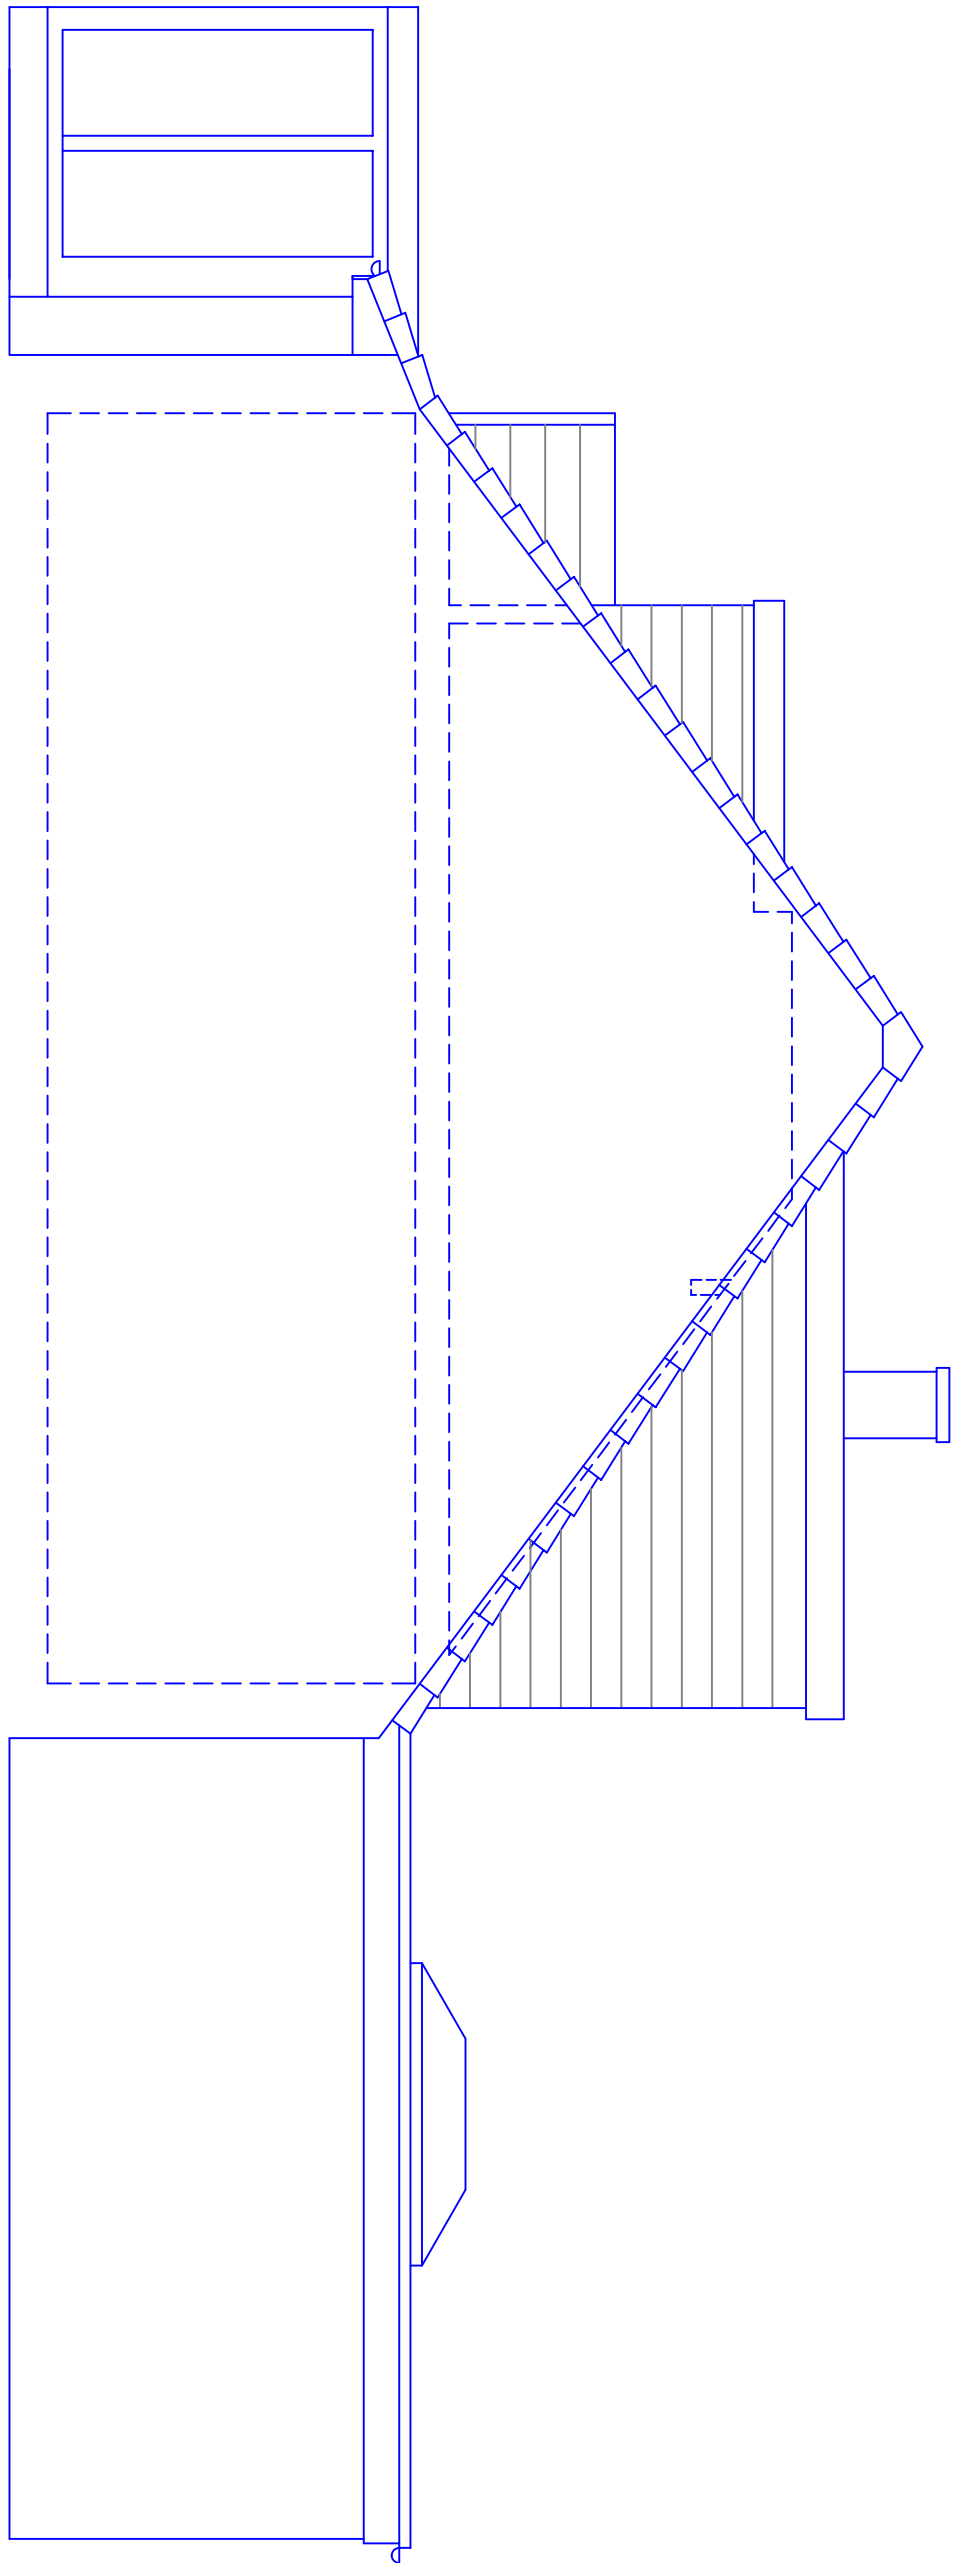


Proposed Side Section/Elevation

Proposed Plan
Ground Floor

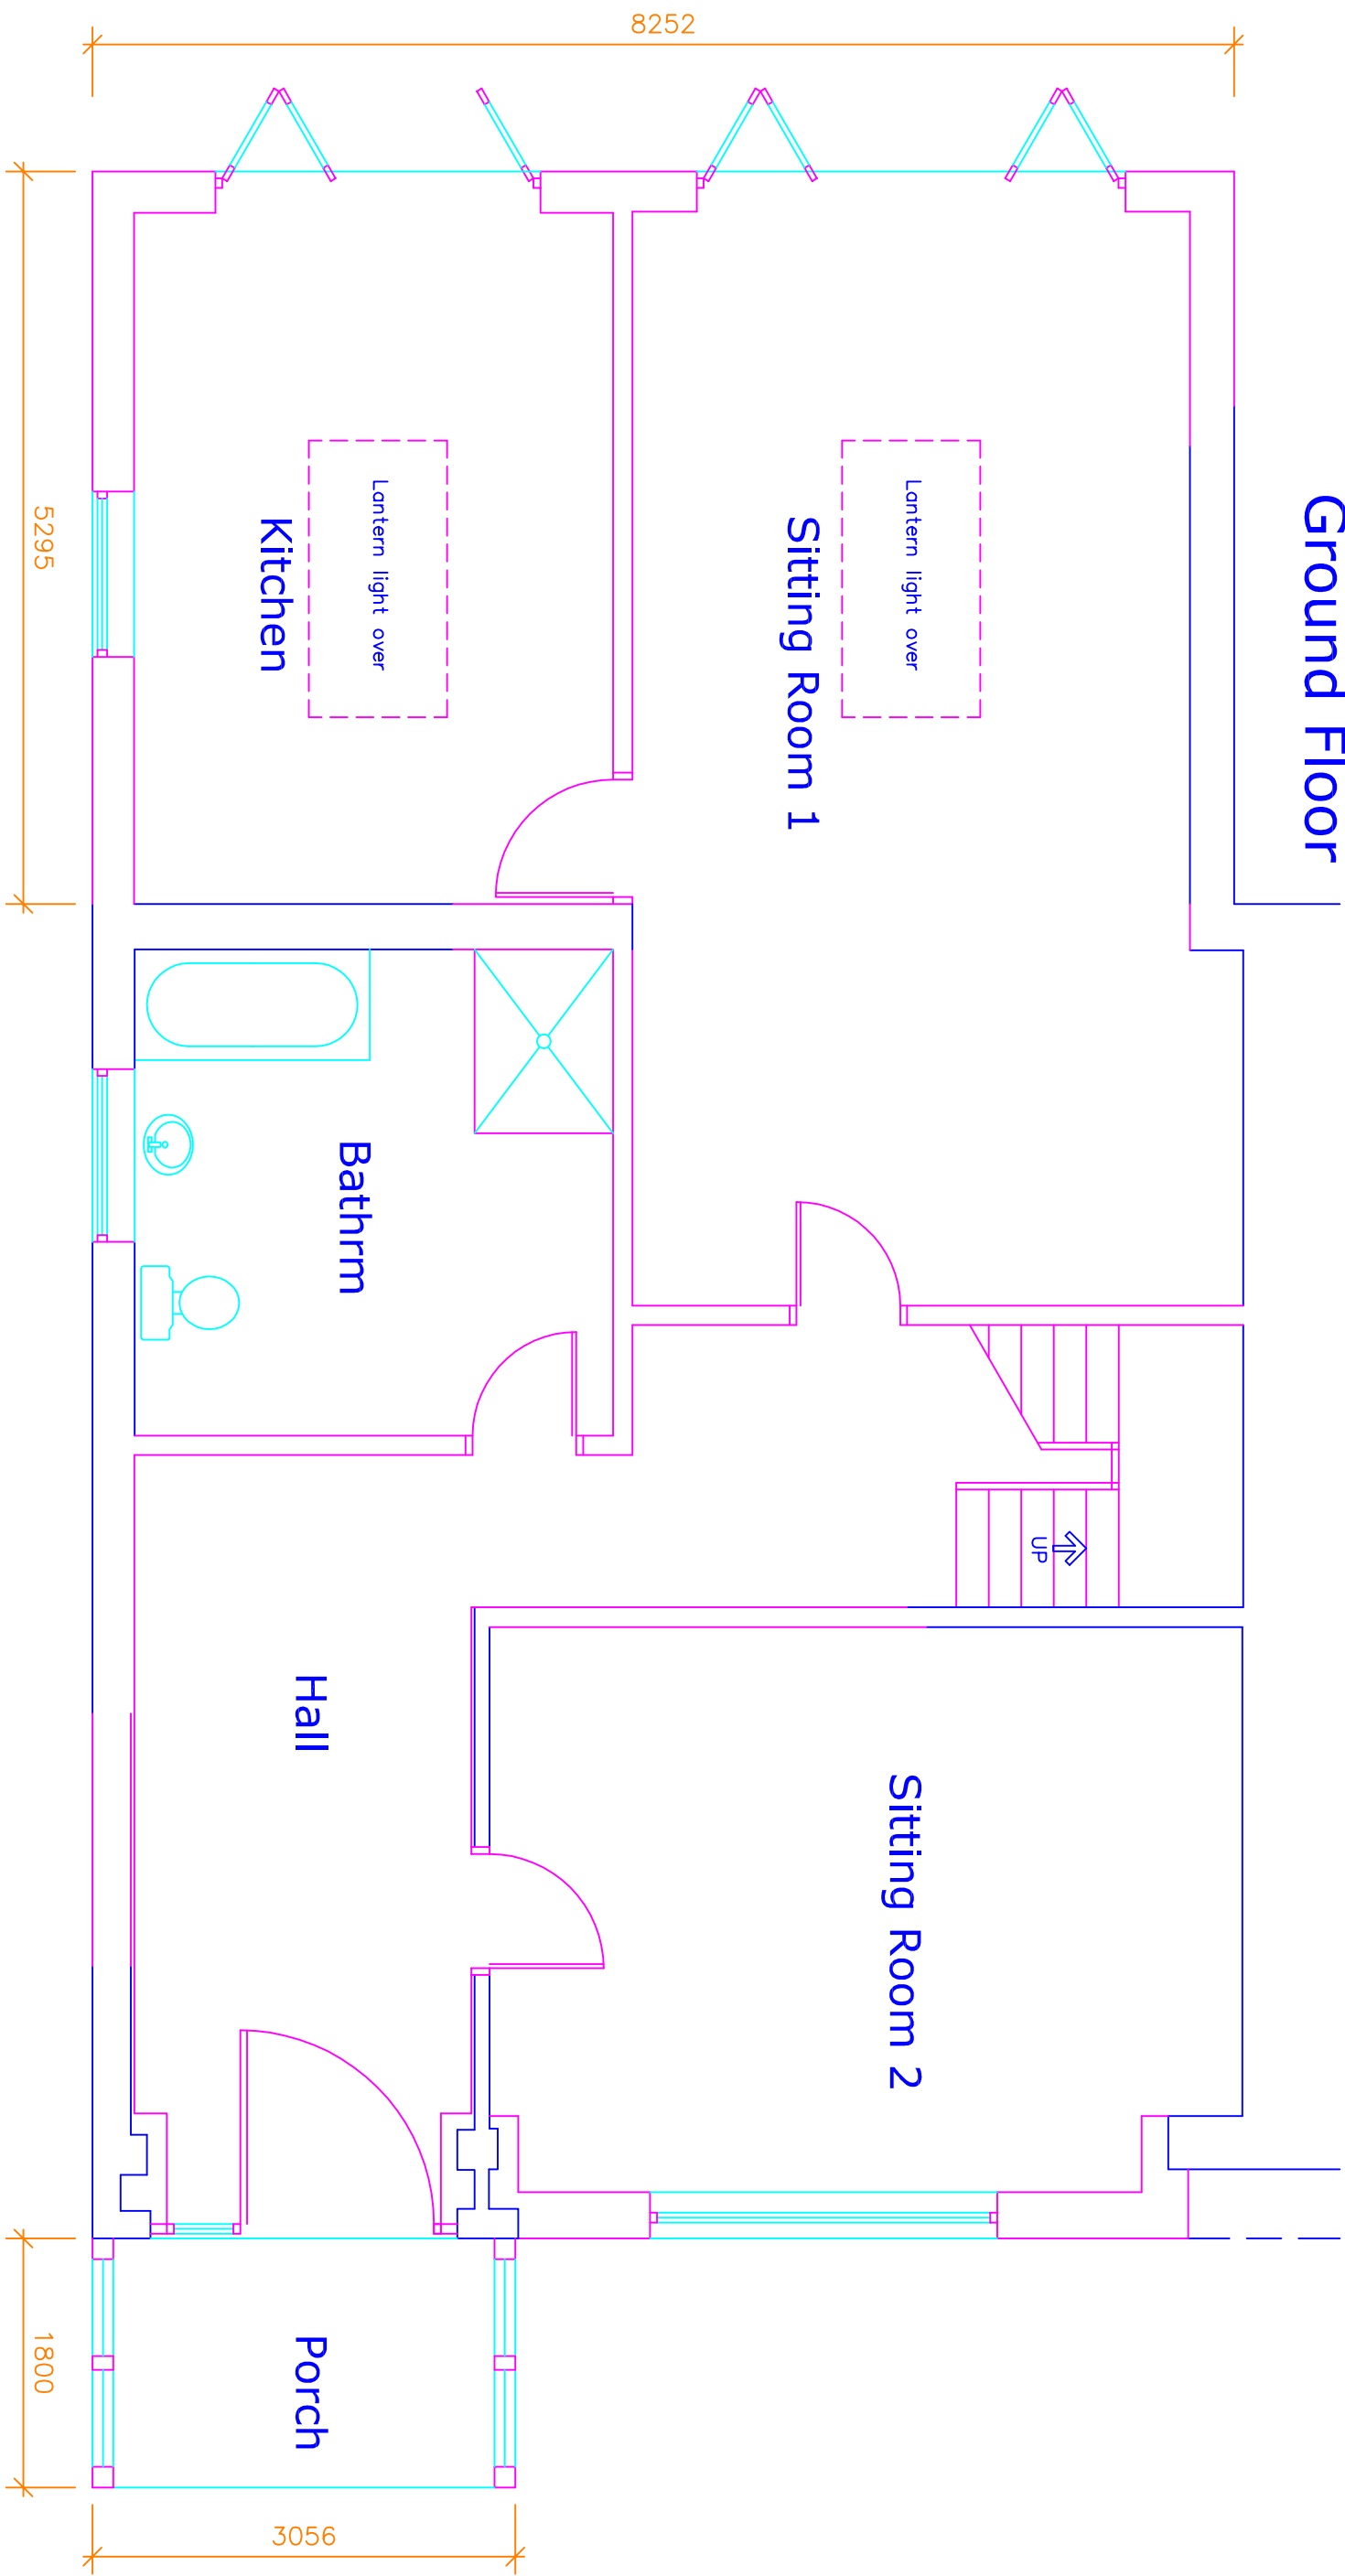

Proposed Plan
First Floor

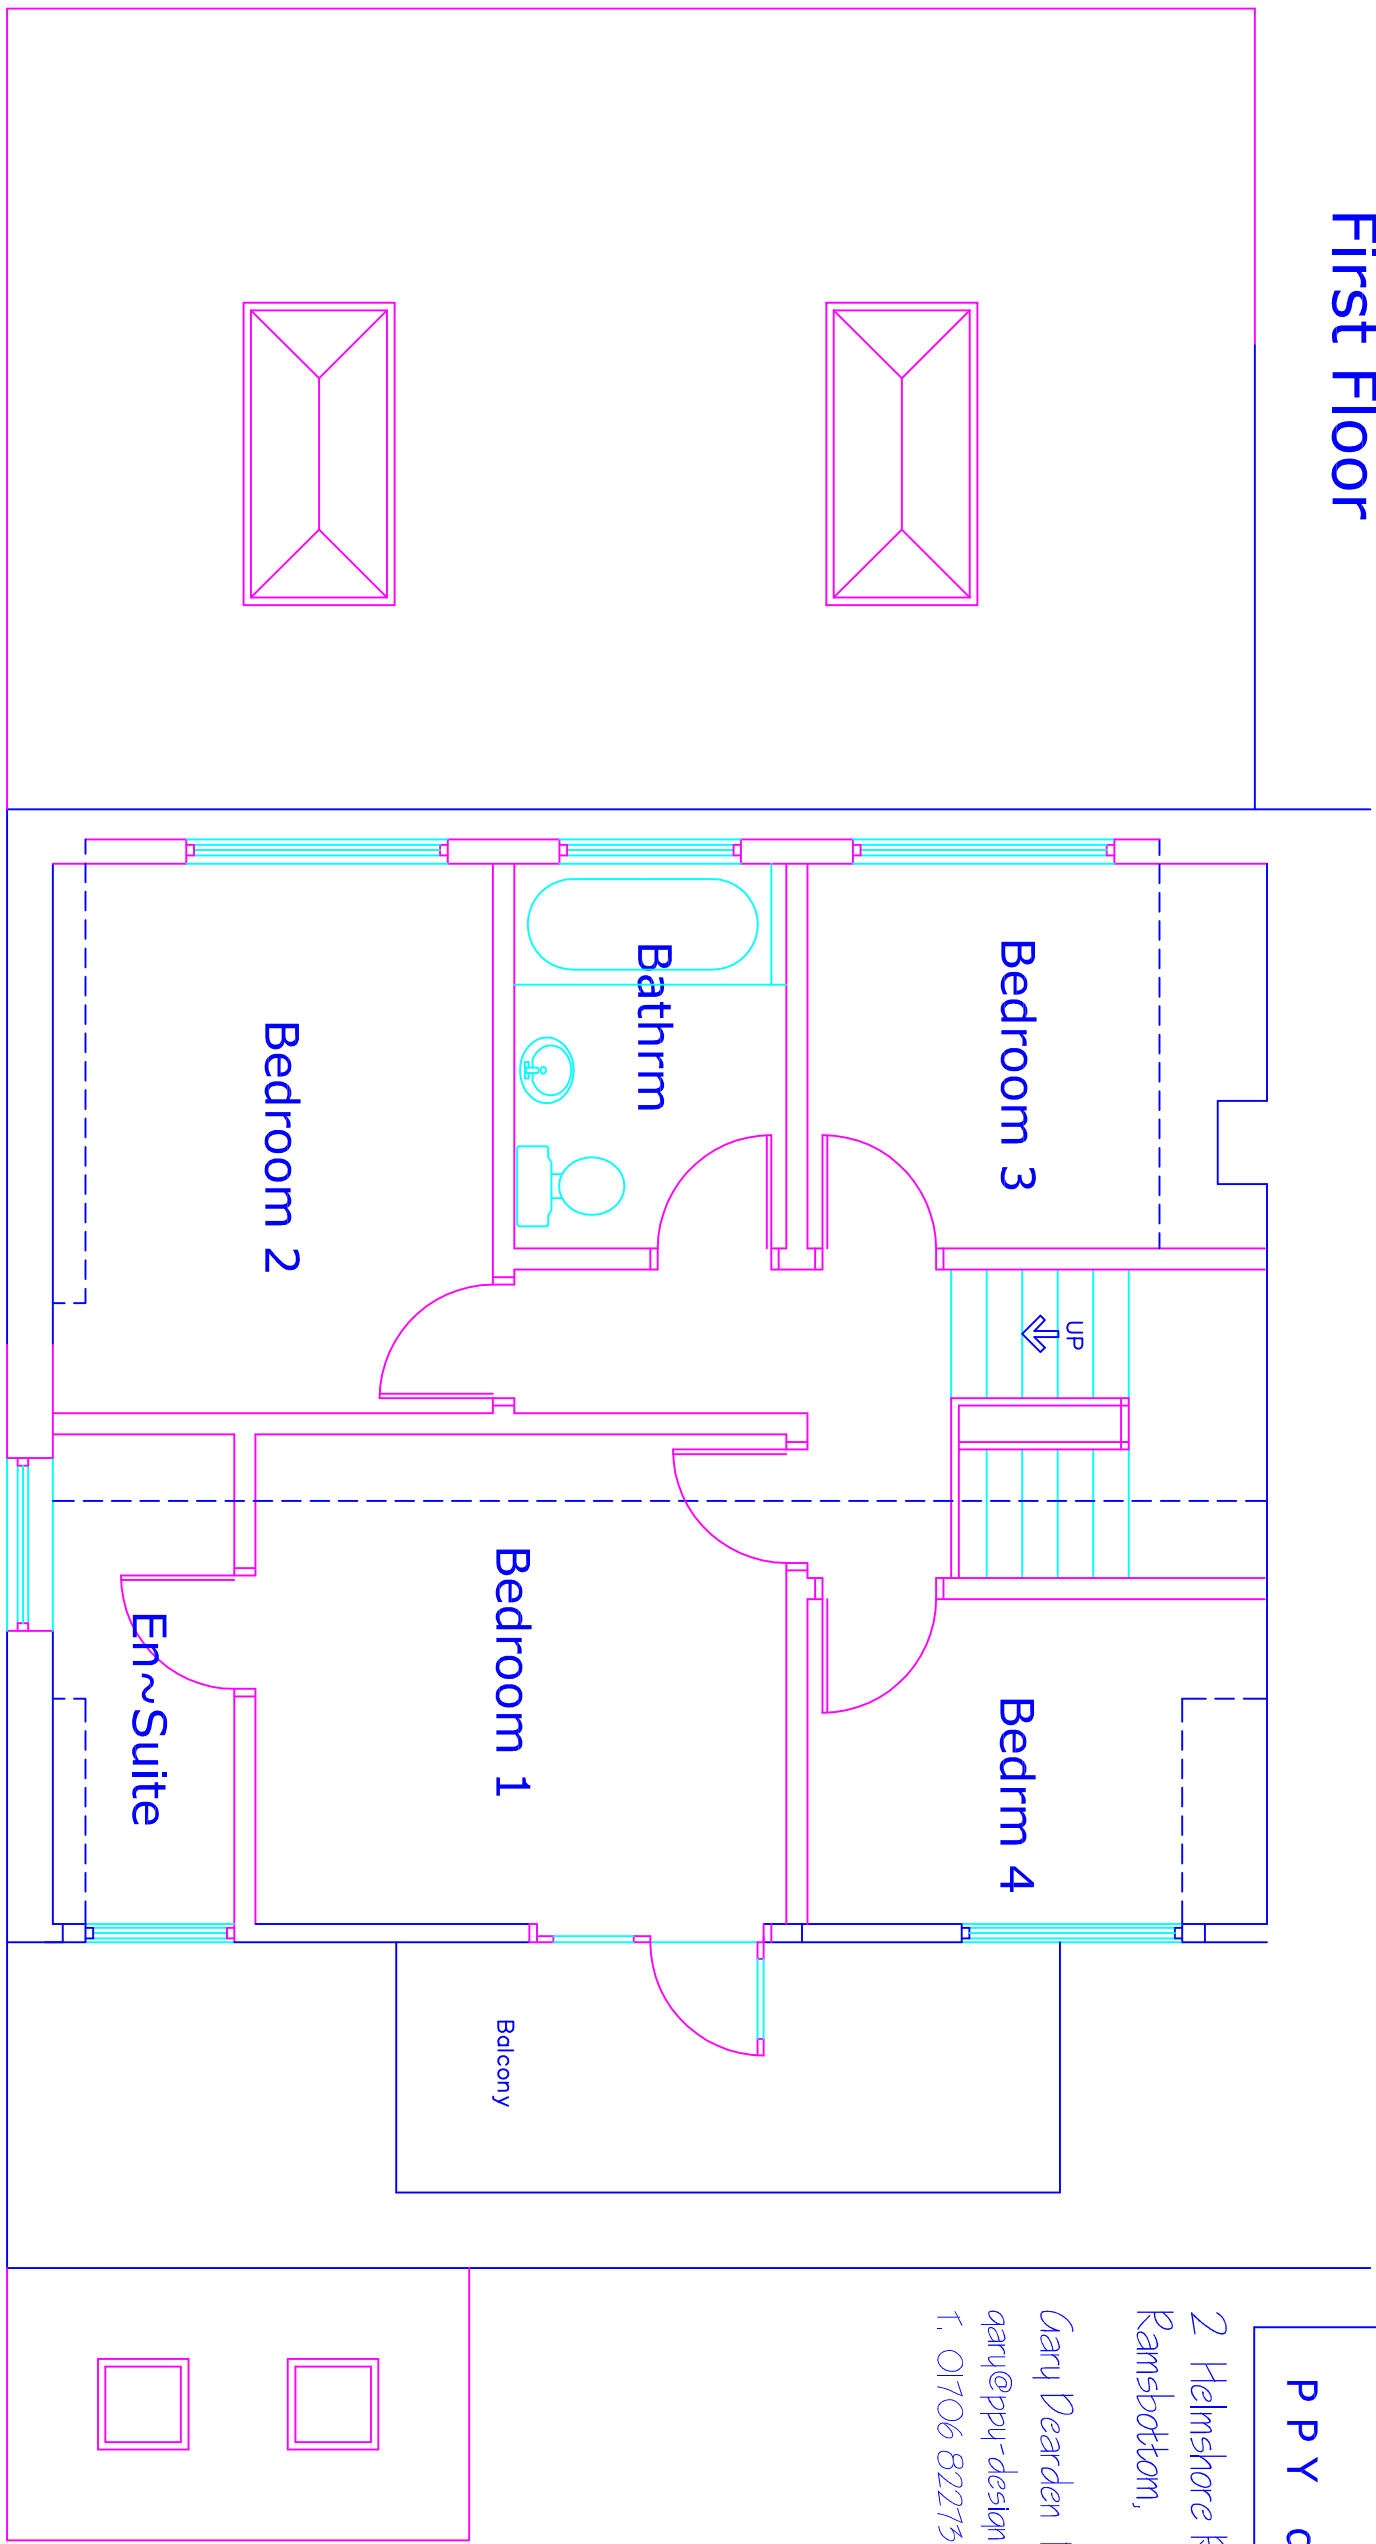

This drawing and design concept is the property of PPY design. It should not be reproduced without written permission

0 1 2 3 m

34 Newington Drive
Bury
BL8 2NE
scale 1:50 at A1
March 2024
Proposed Plans
and Elevations
PPY design Ltd

2 Helmshore Road, Holcombe Village
Ramsbottom, Lancashire BL8 4PA
Gary Dearden (B&Hons) DipArch RIBA
gary@ppy-design.co.uk www.ppy-design.co.uk
T: 01706 822151 M: 07112 669482