




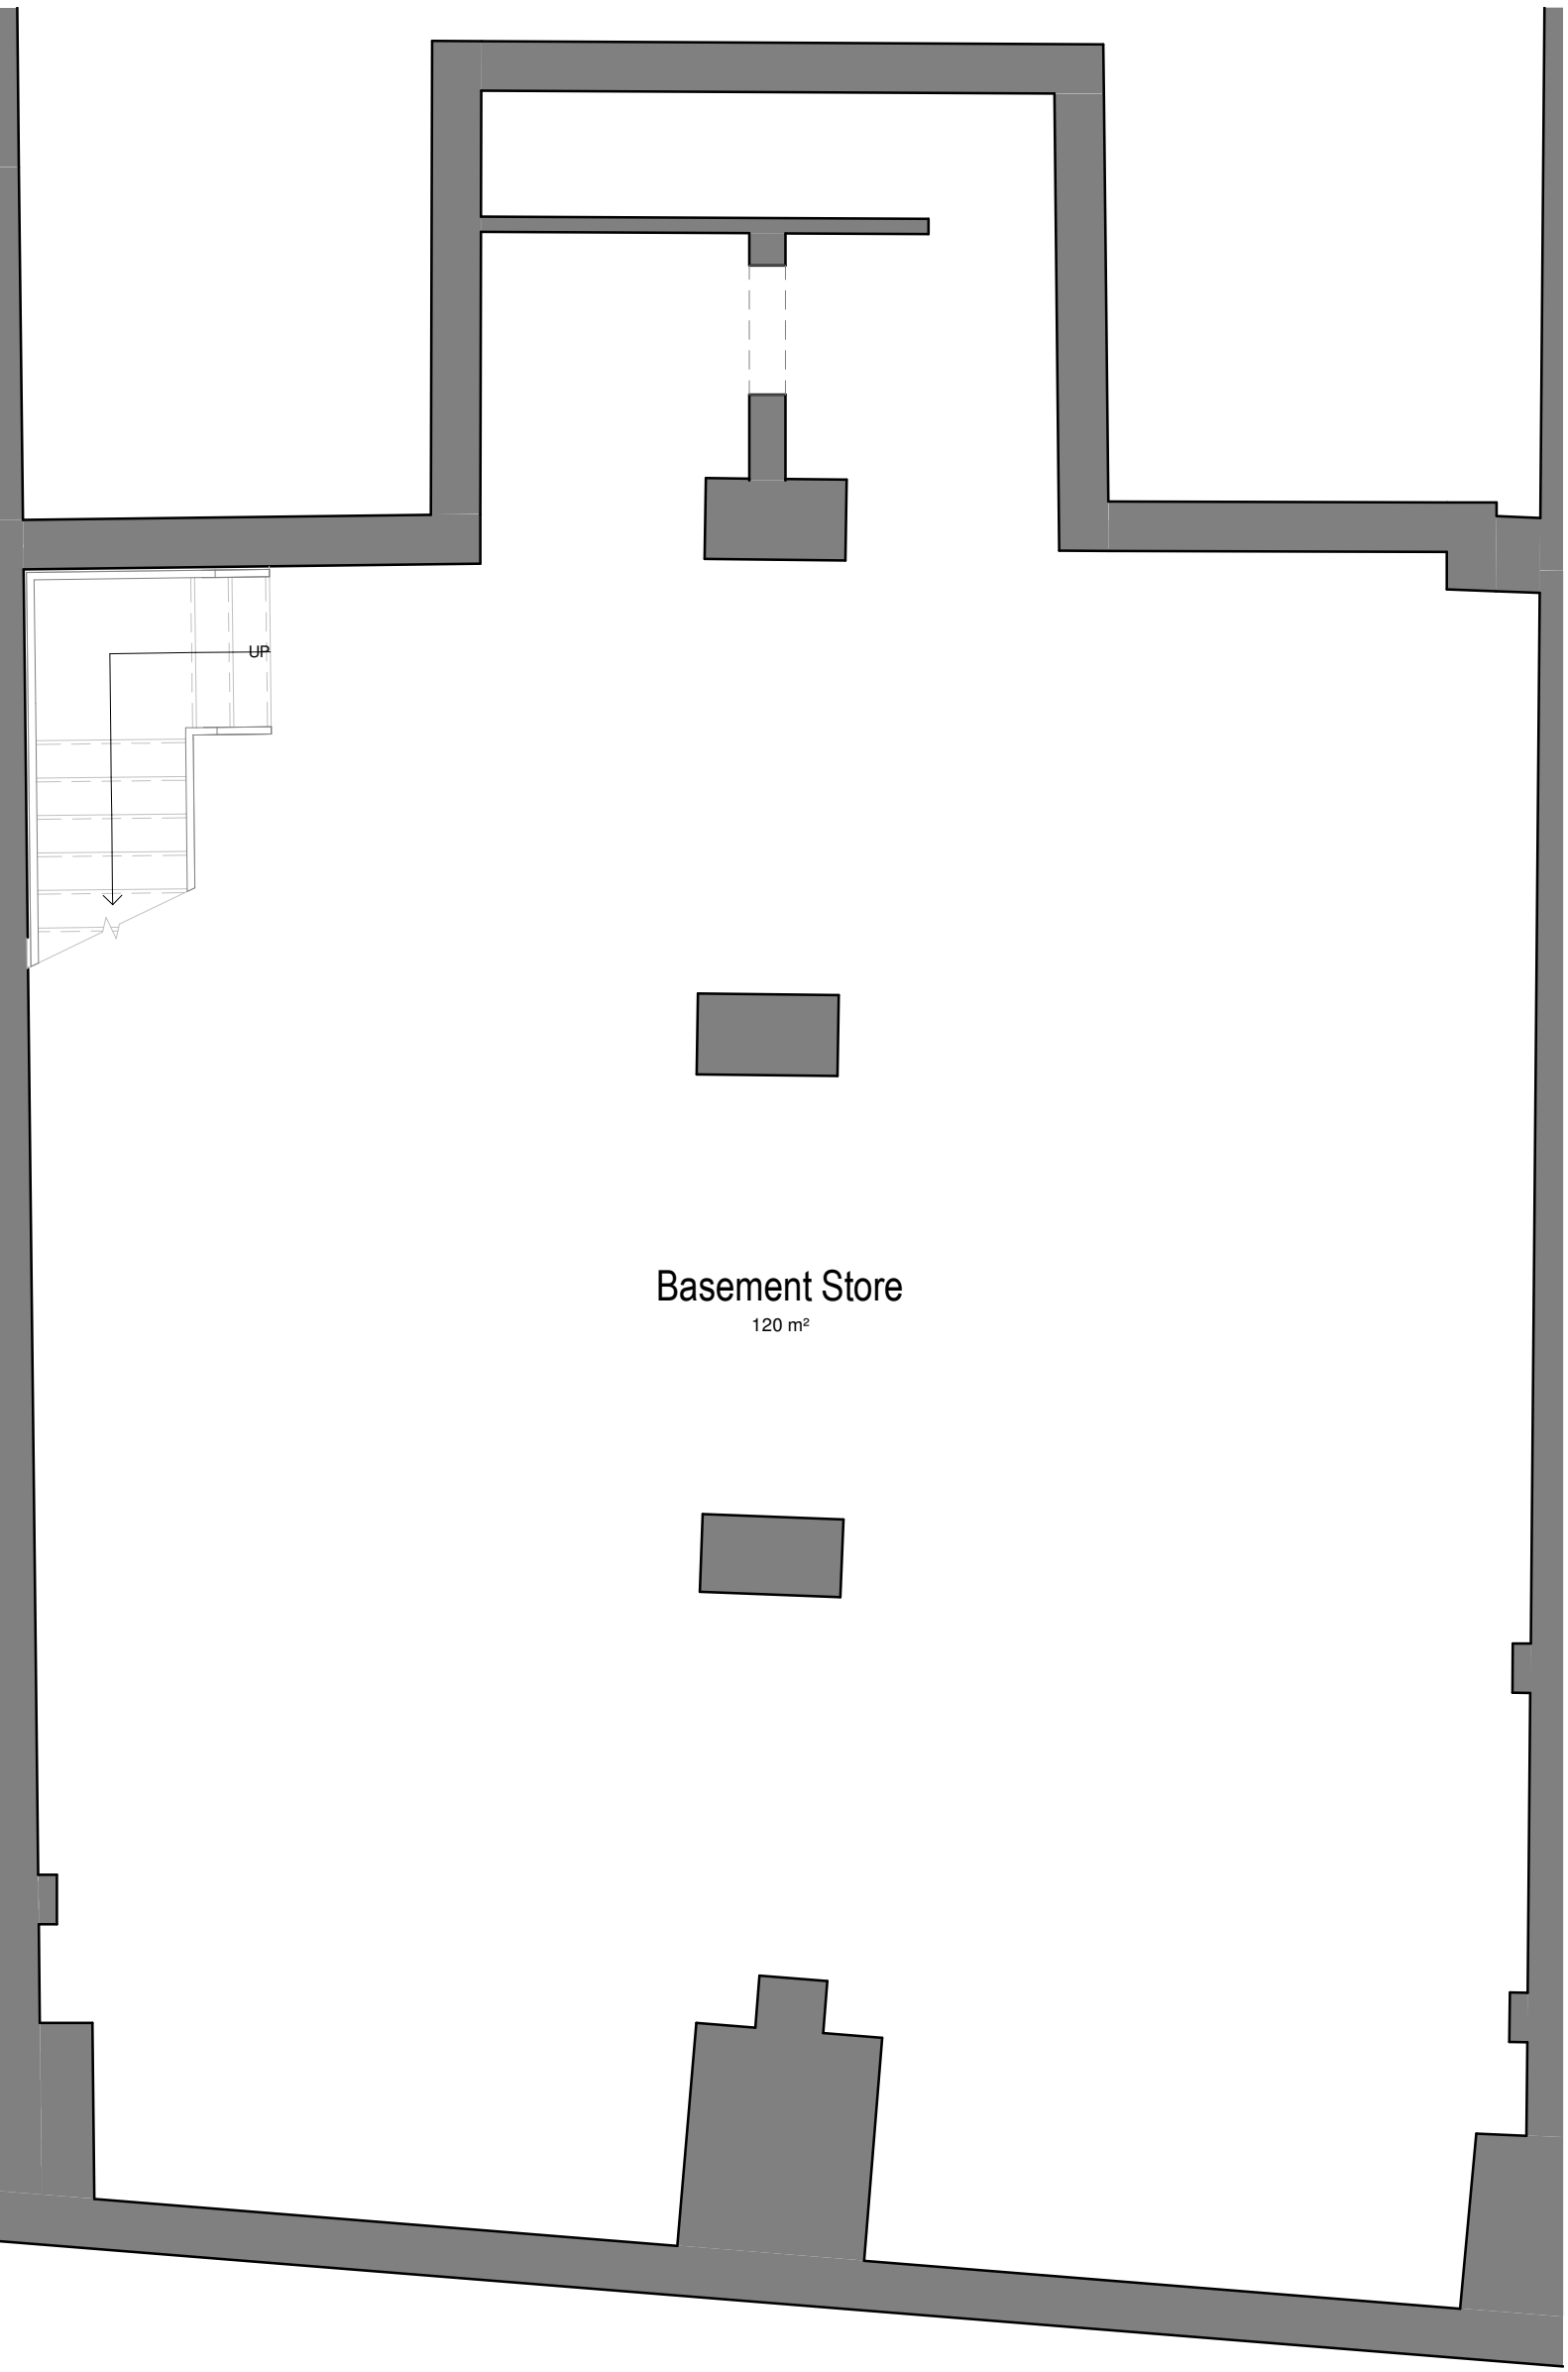


Existing - Basement Floor Plan
1:50

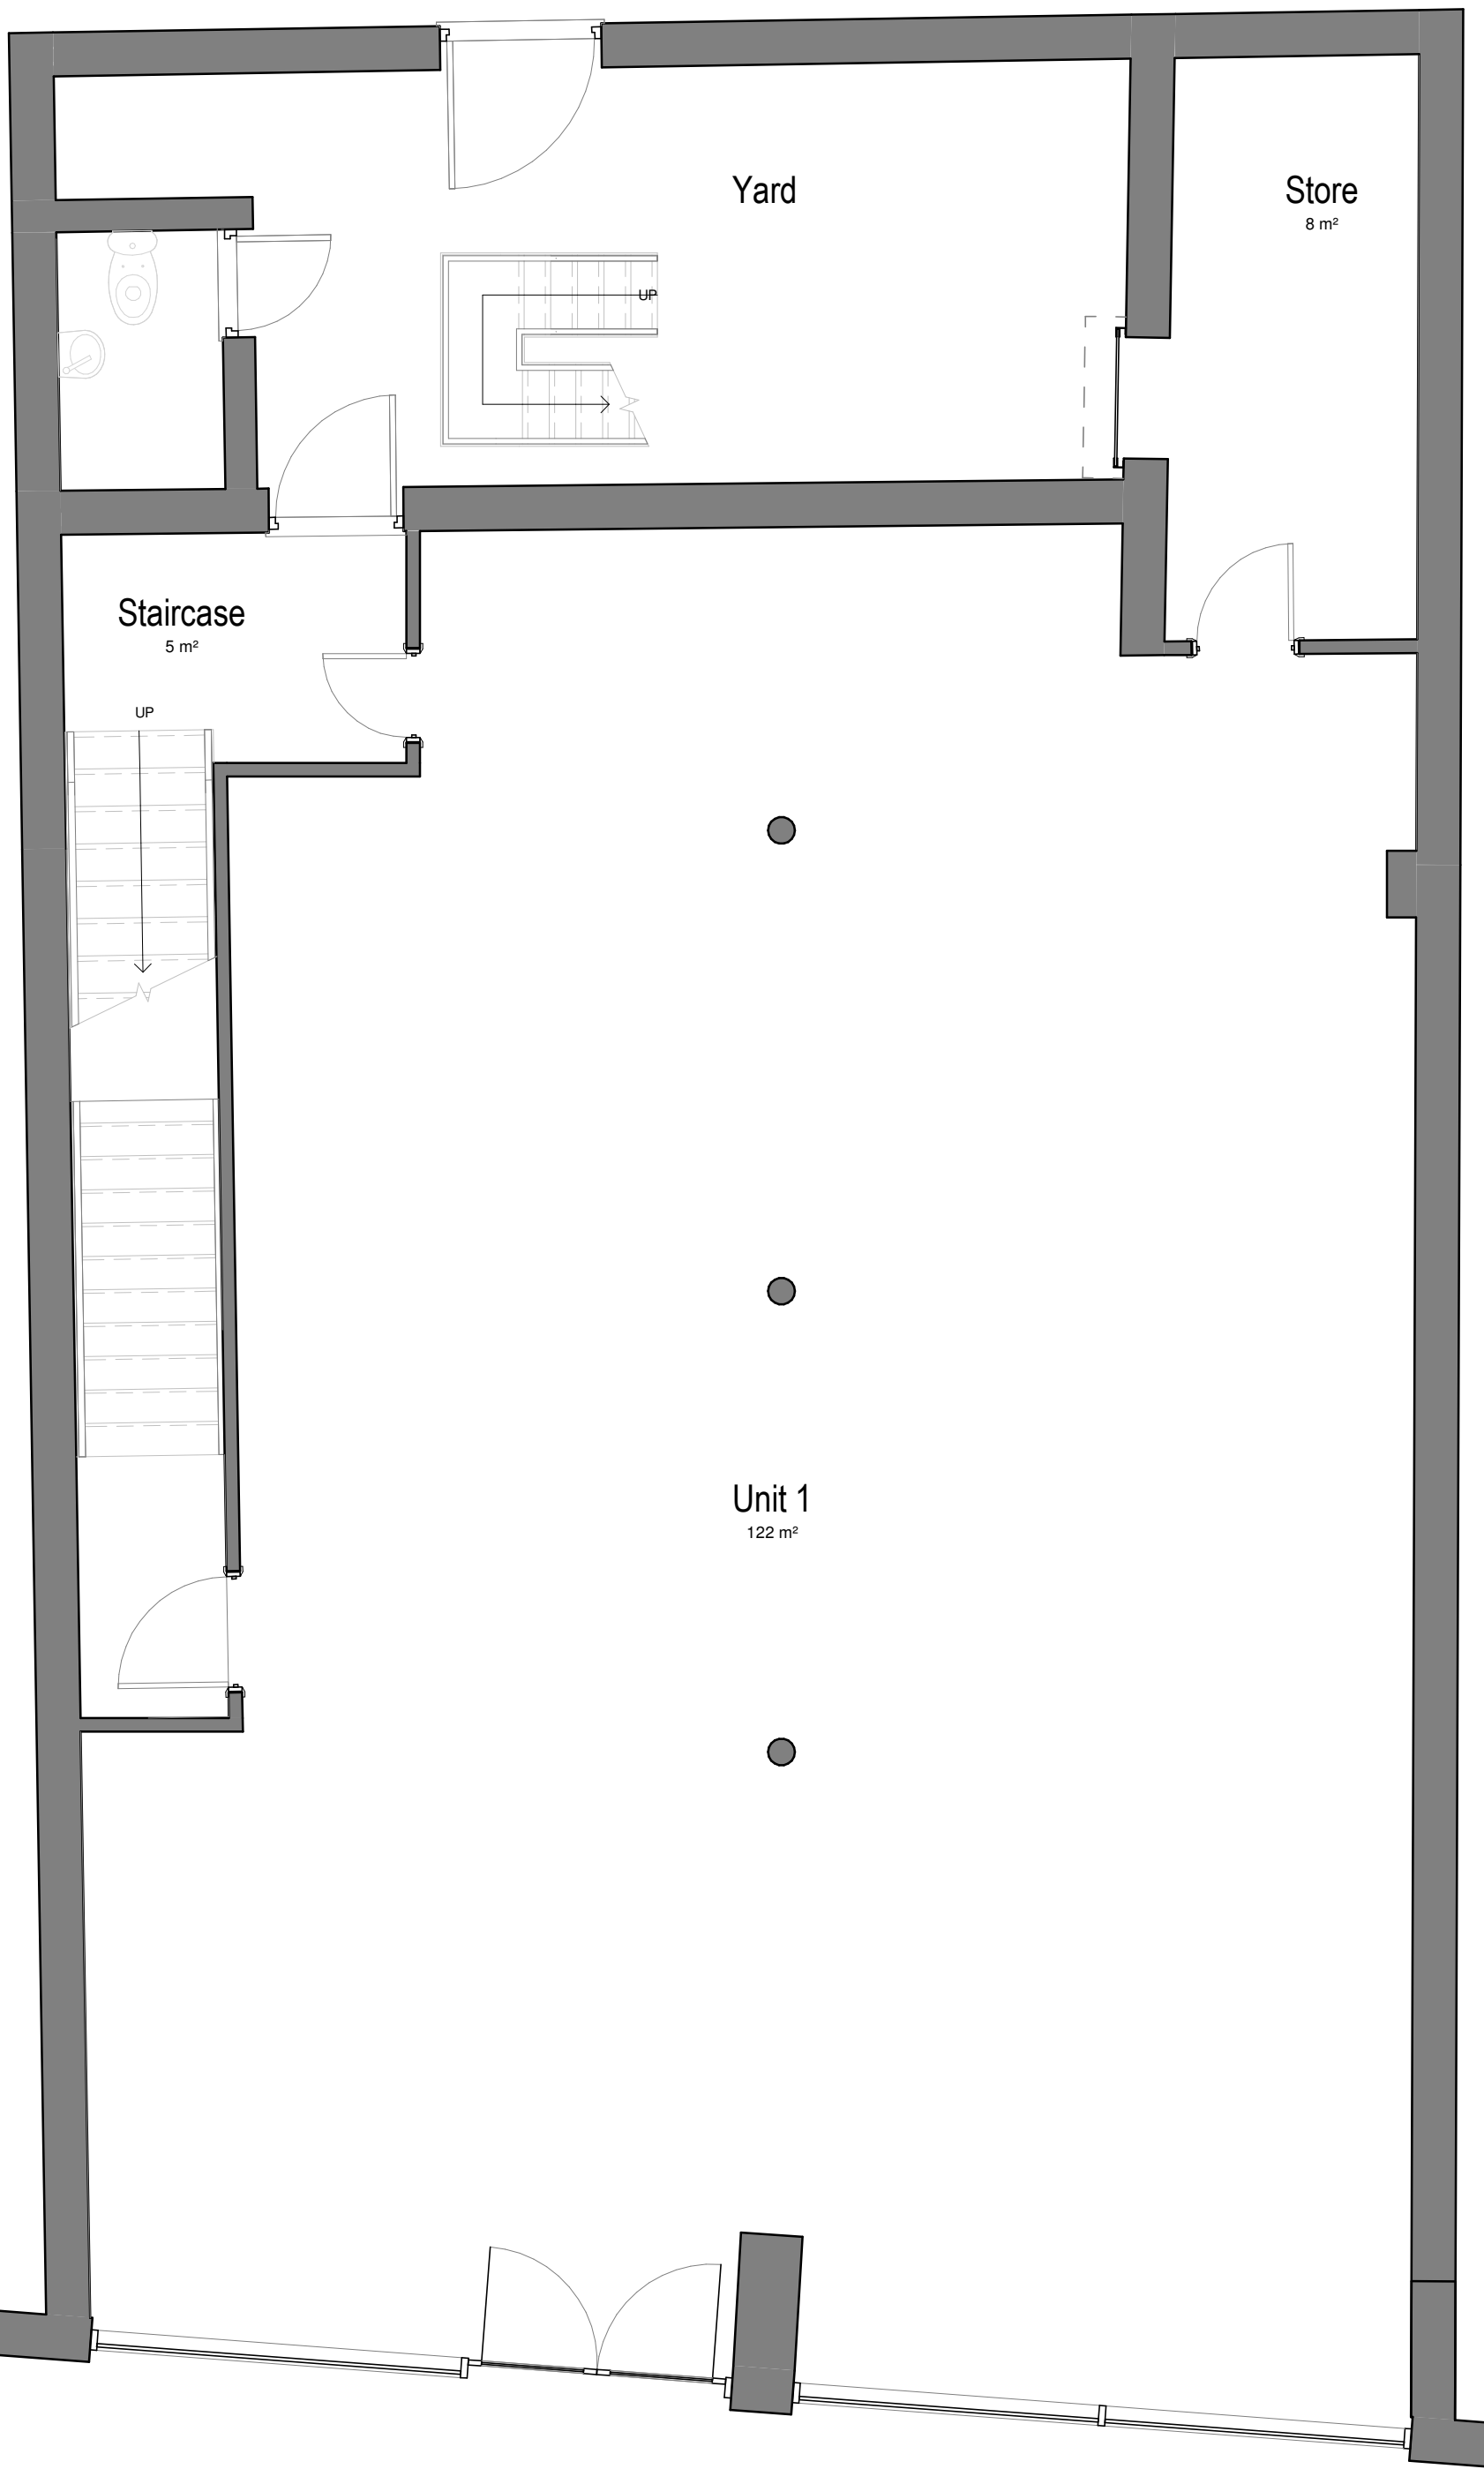


Existing - Ground Floor Plan
1:50

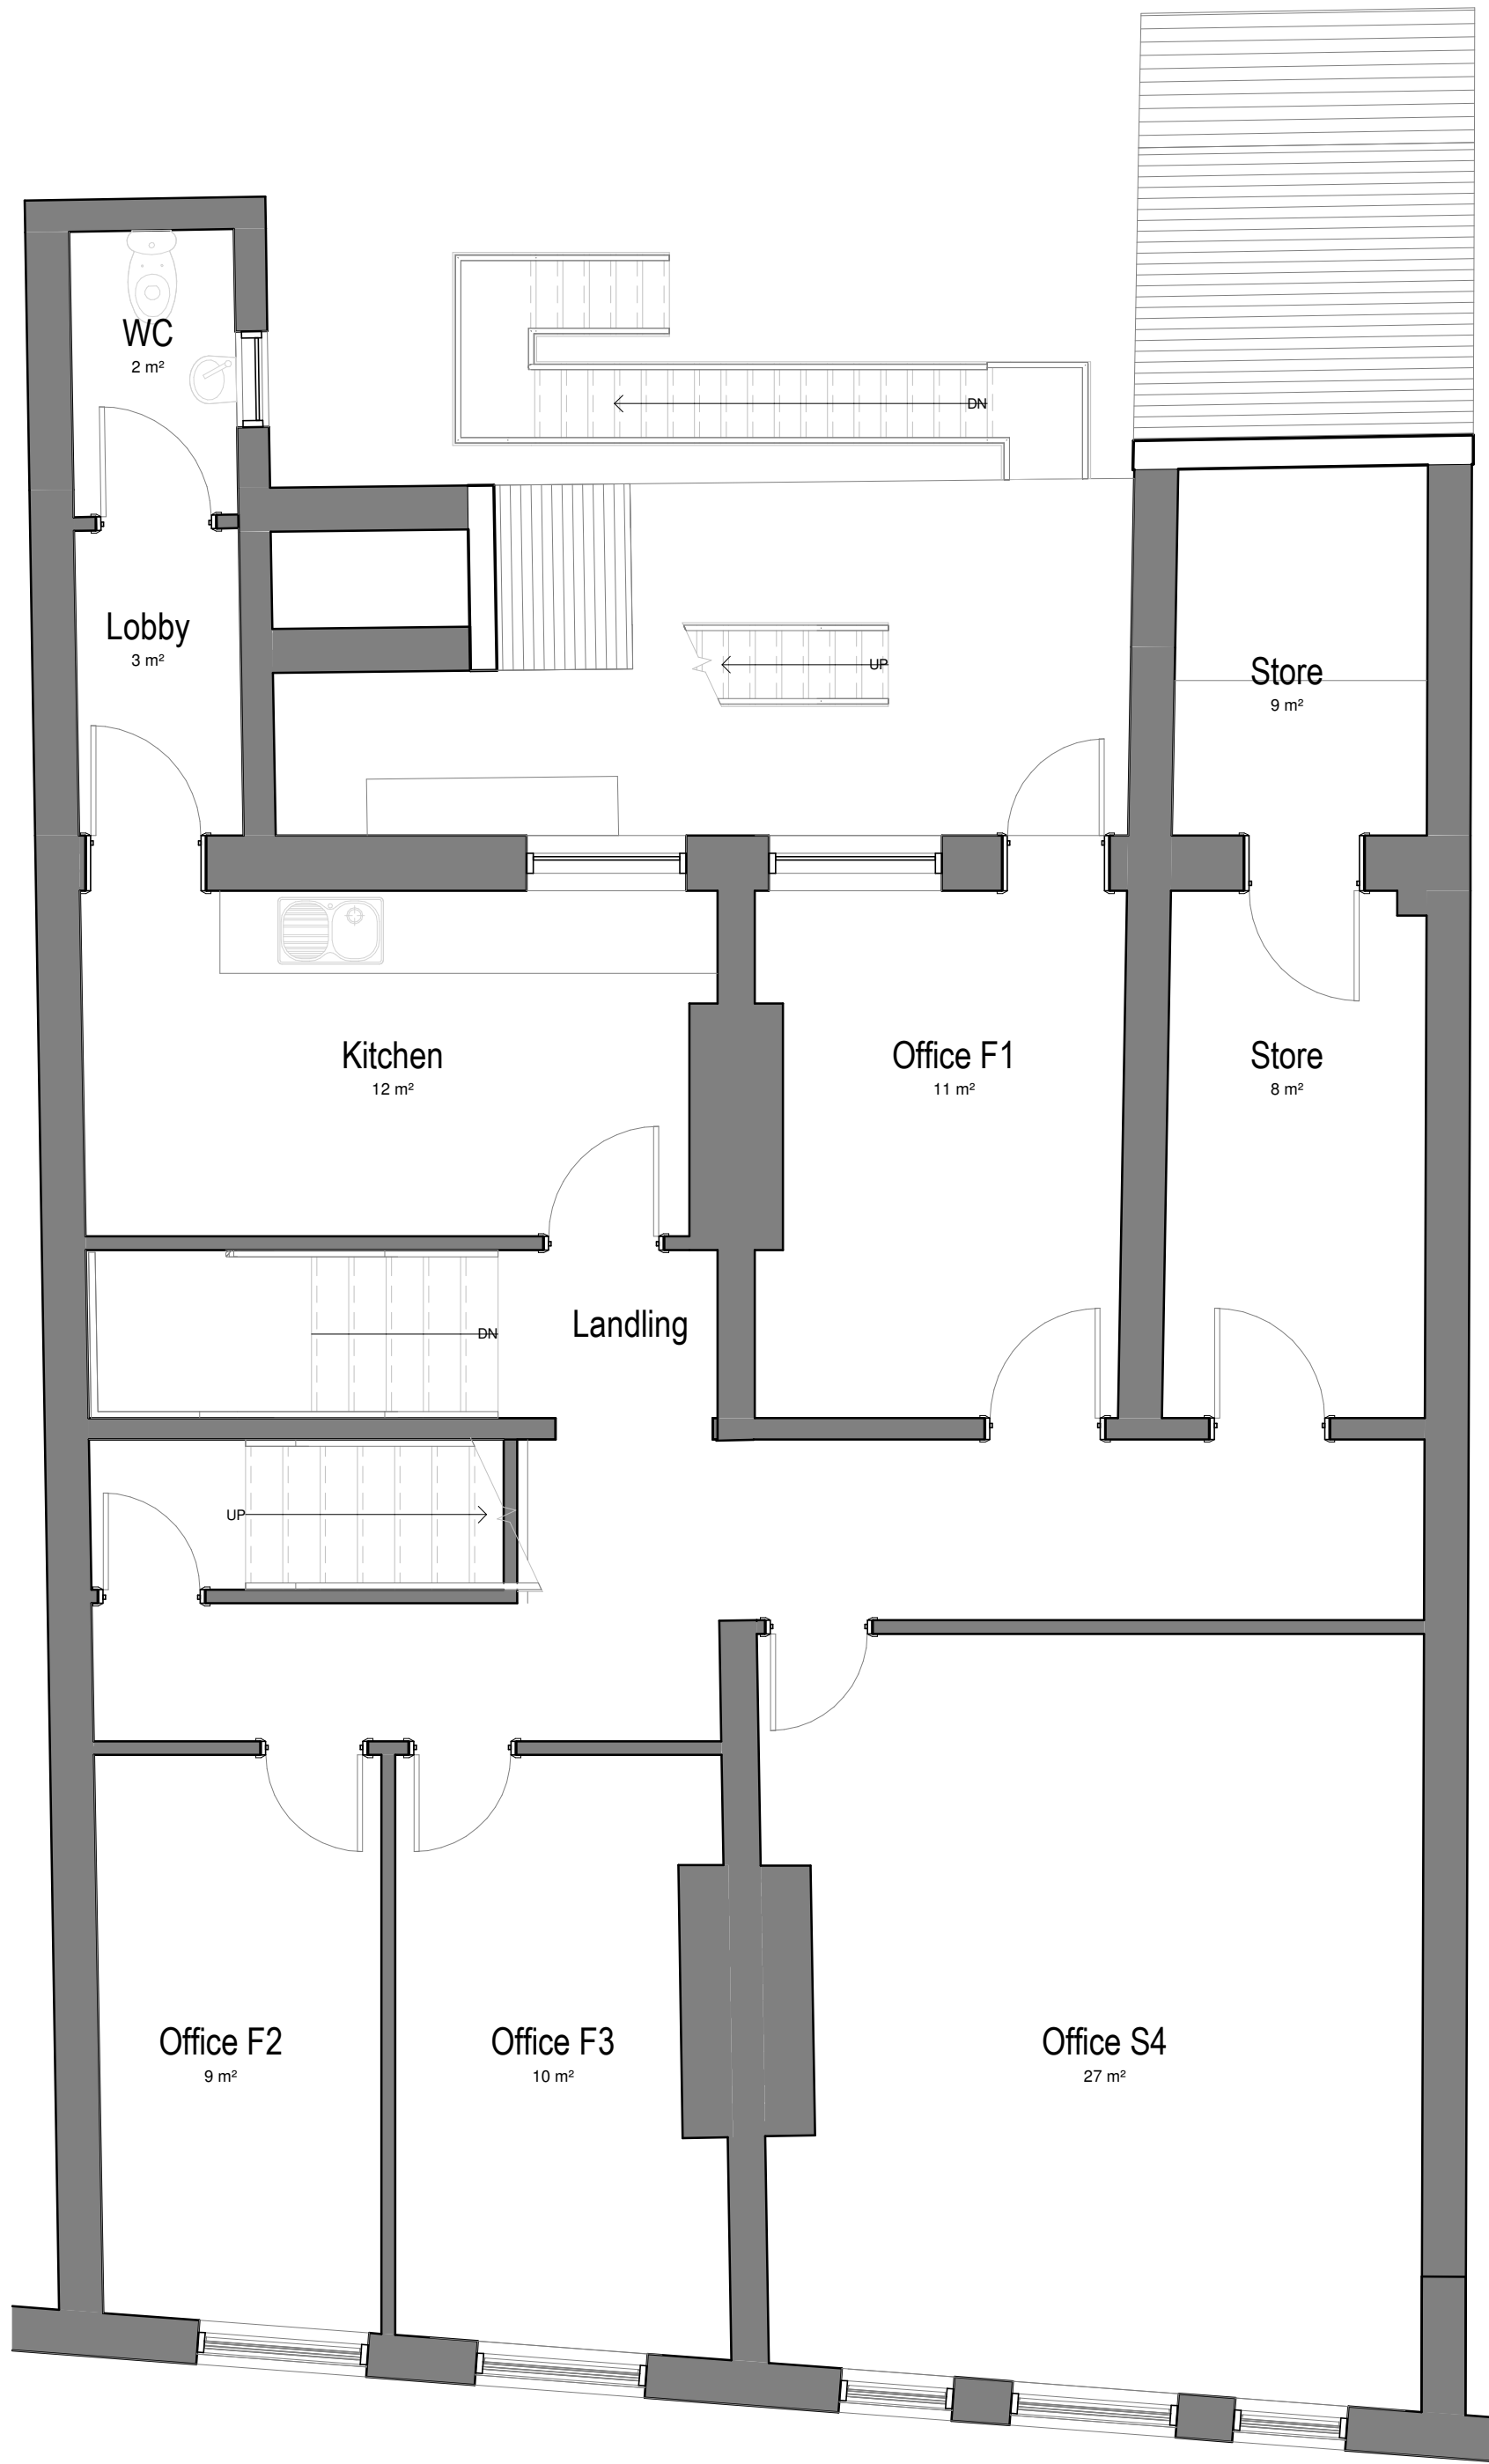


01 - First Floor Plan
1:50

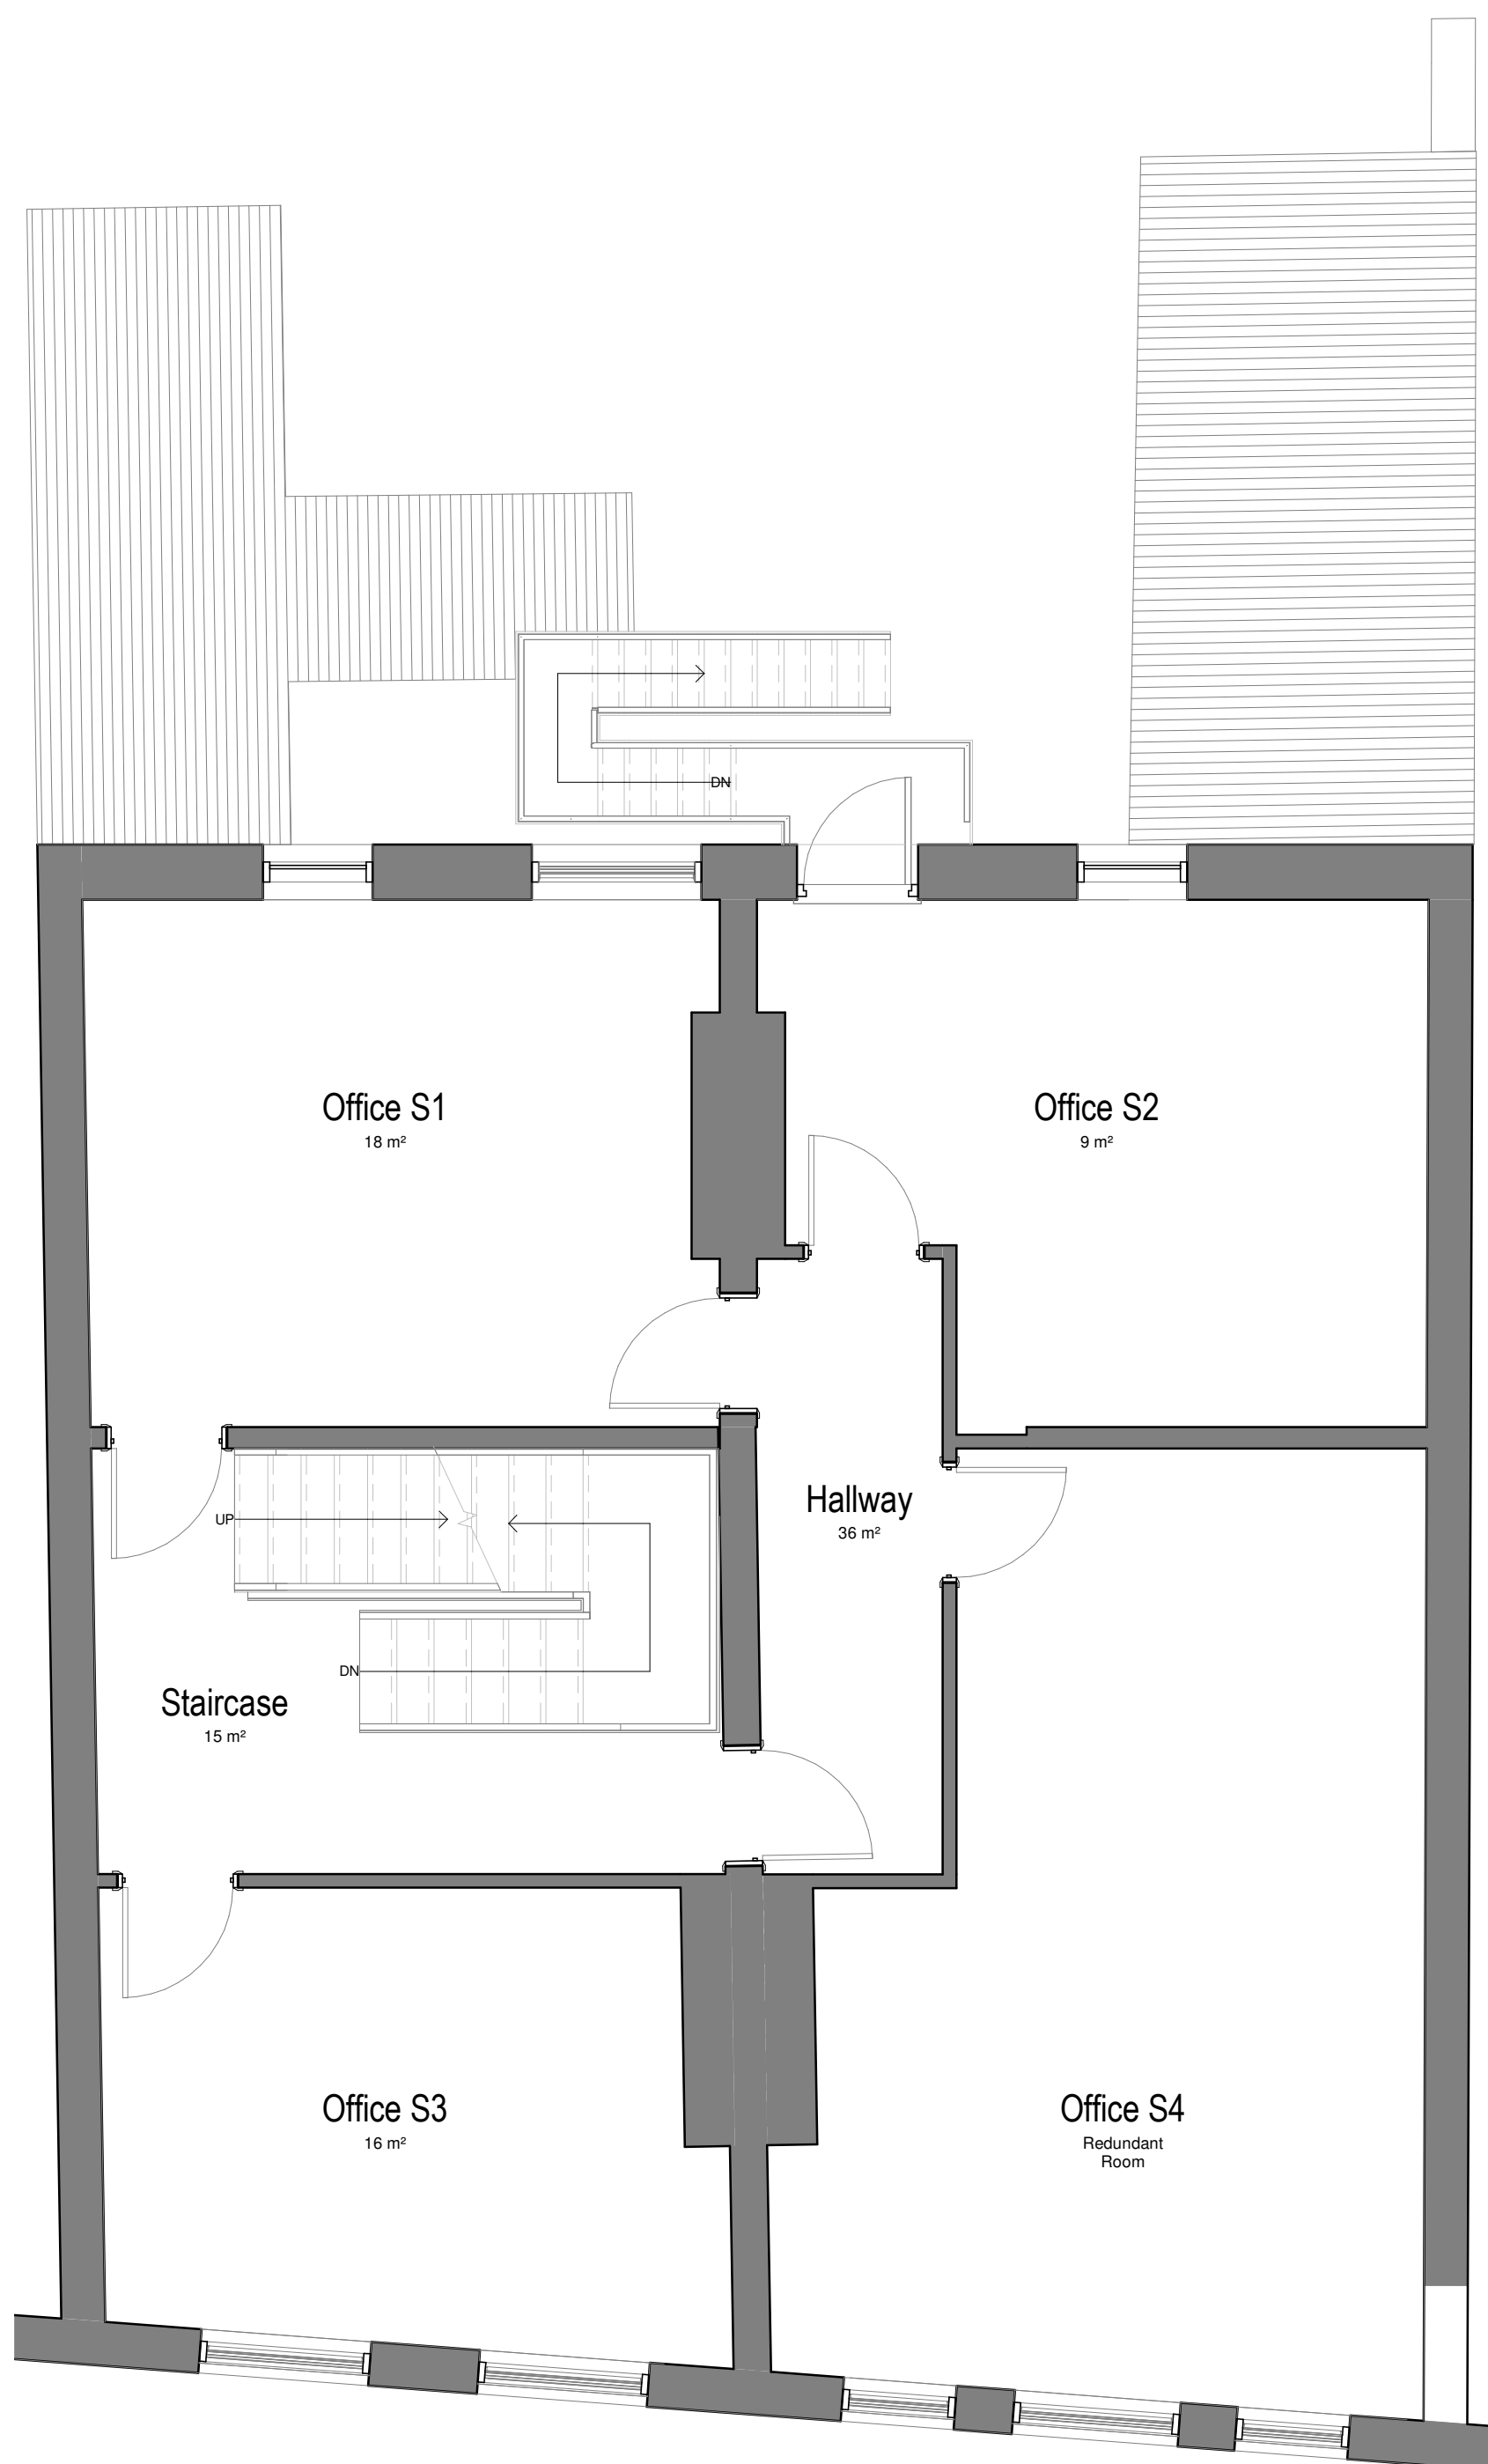

02 - Second Floor Plan
1:50

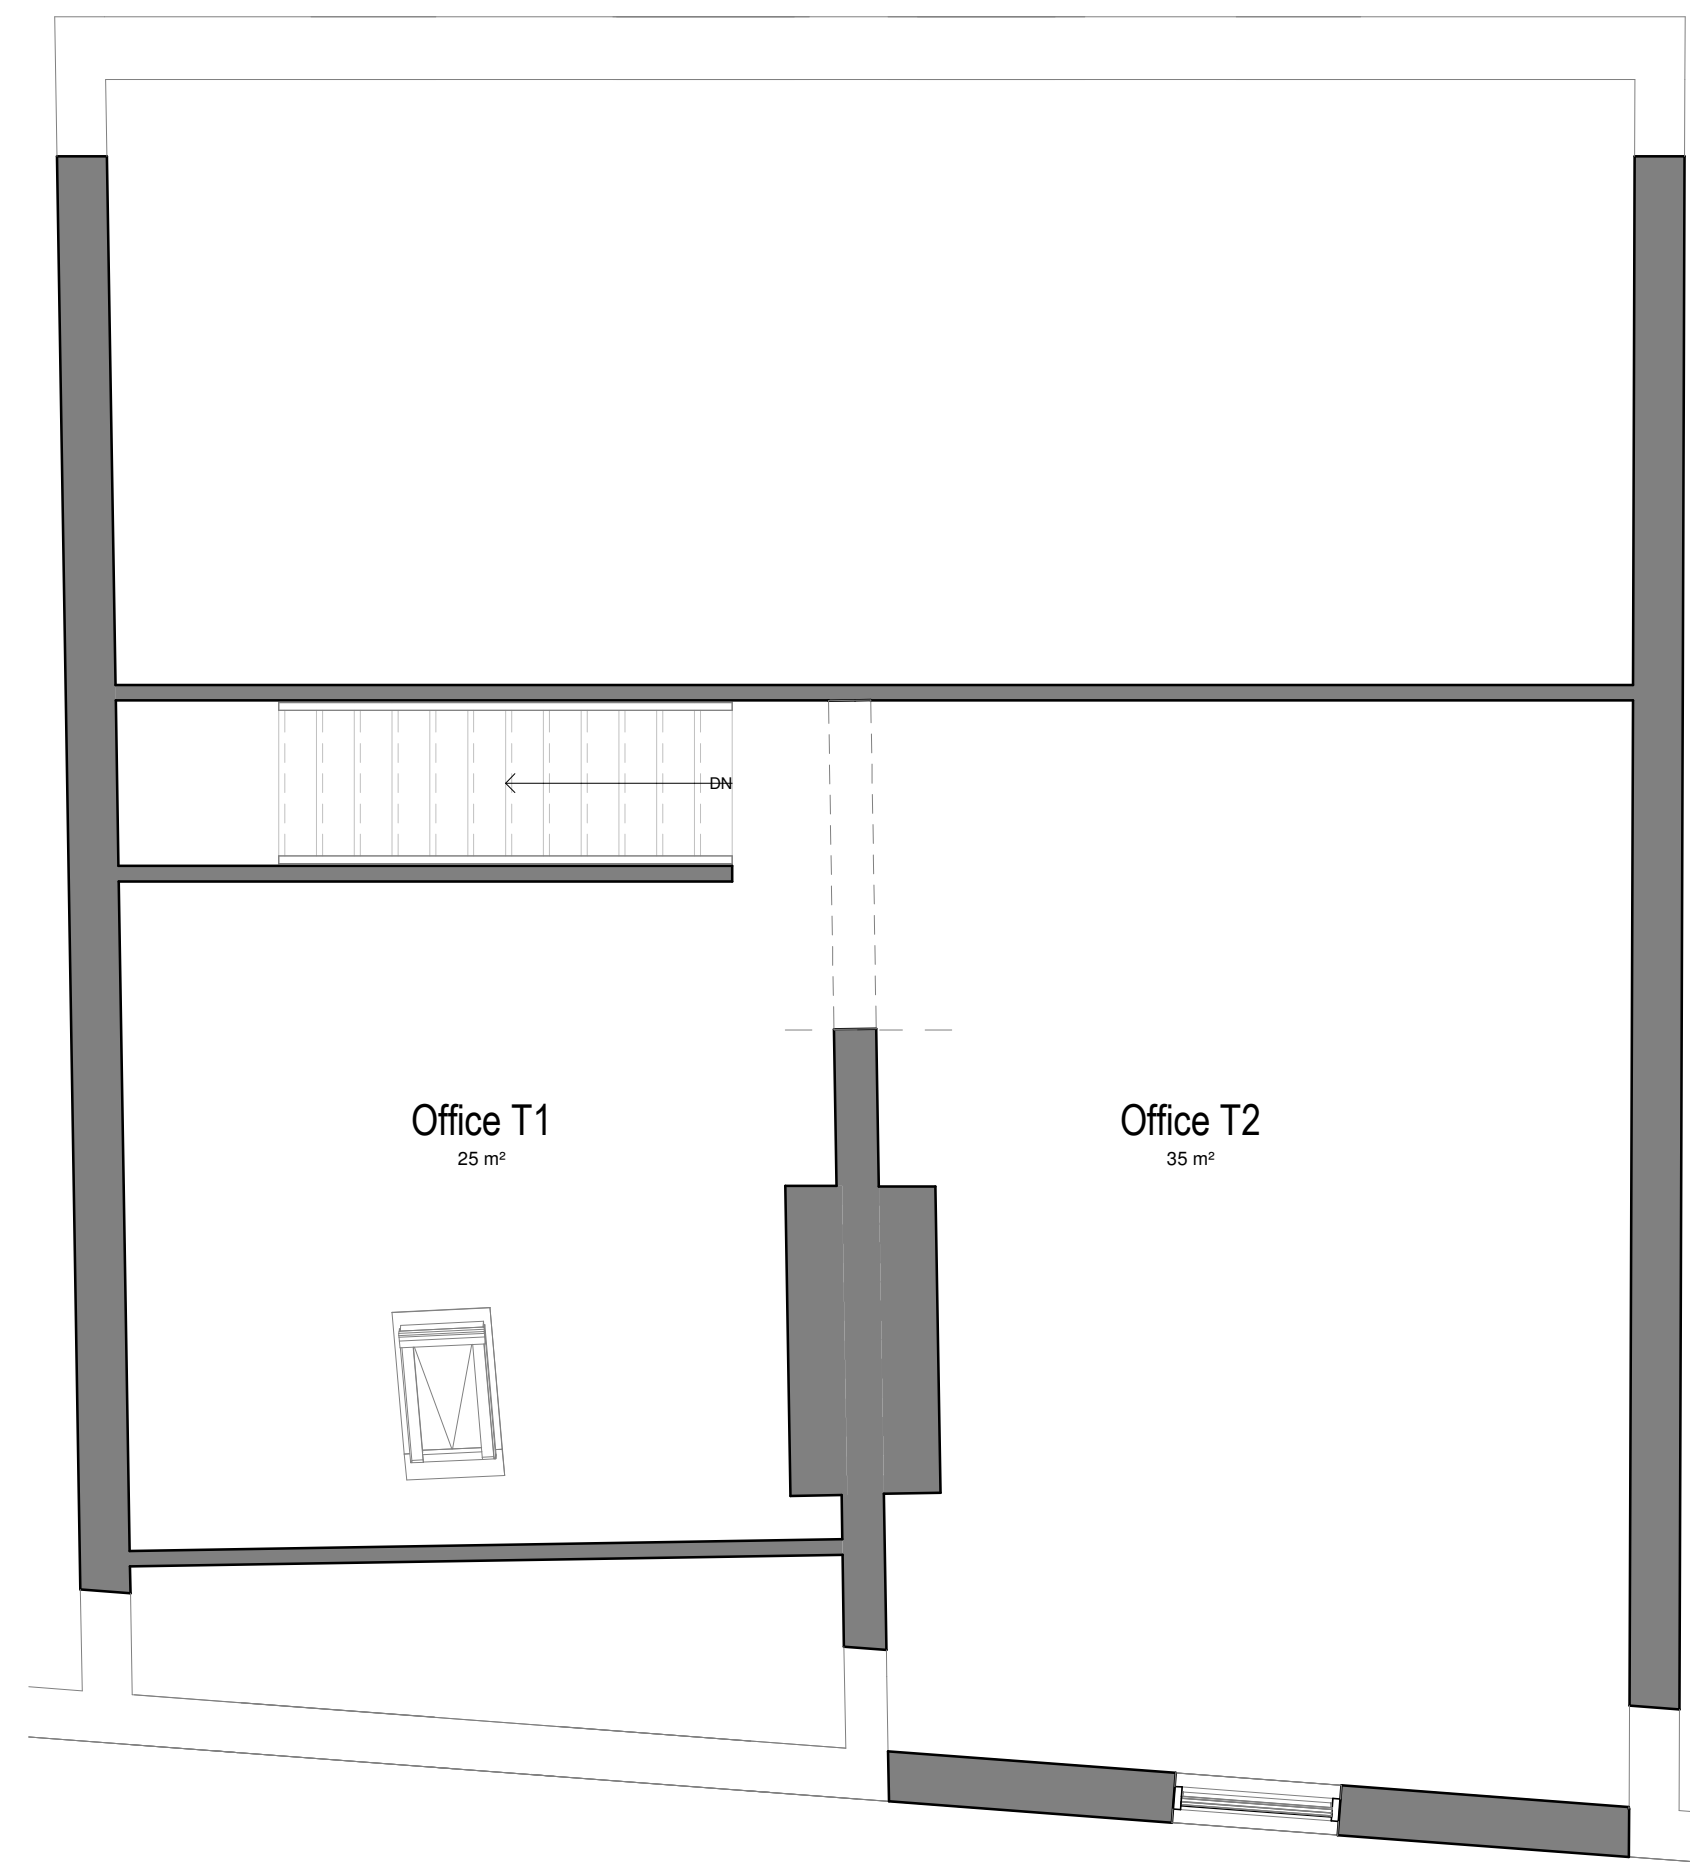

Existing - Third Floor Plan
1:50

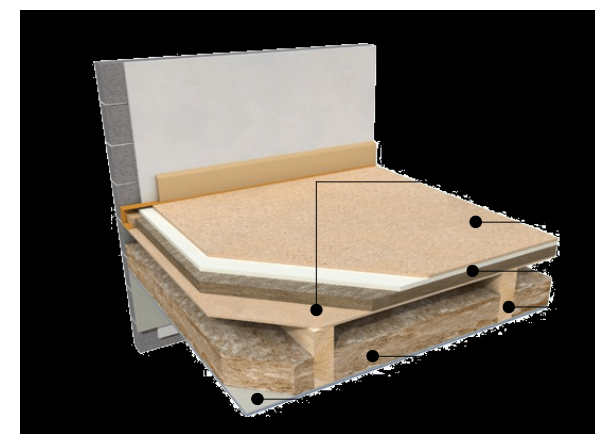

- Existing floor boards removed after joint insulation installed
- 2 layers of 40mm thick GSB boards (25kg/m²)
- 25mm thick rigid fire rated layer Acoustic ROOF/FLOOR (200kg/m²)
- Existing concrete joists
- 100mm rigid mineral wool insulation (slabs min. 100kg/m²)
- Existing ceiling lining

Separating Floor Detail Between
Different Compartment Floors

Rev. No.	Description	Date
001	Initial Design	03.03.2024
002	Design Development	03.03.2024
003	Final Design	03.03.2024

Client:
Ash Properties Limited

Project:
Change of use from Shop and Premises (Class E(a)) to: - Ground Floor - Supermarkets (two number hot food takeaways) and Class E(a) Retail Unit - First Floor - Class E(c)(iii) Commercial Unit - Second and Third Floor - C3(a) Two Bedroom Apartment

Project Location:
85 The Rock, Bury BL9 0NB

Project Number	Date	Drawn By	Checked By	Scale	Revision
1956	03.03.2024	DirC	DirC	1:50	
1956.101					