



All dimensions to be checked on site by user - any discrepancies, errors or omissions to be reported to the Client before / during the course of the works. In the absence of a structural survey any structural issues and/or defects identified before or during the course of the works is to be reported to the Client. This drawing has been produced for Planning Approval only and does not constitute full working drawings for the building regulations approval.

Rev.	Description	Date	By

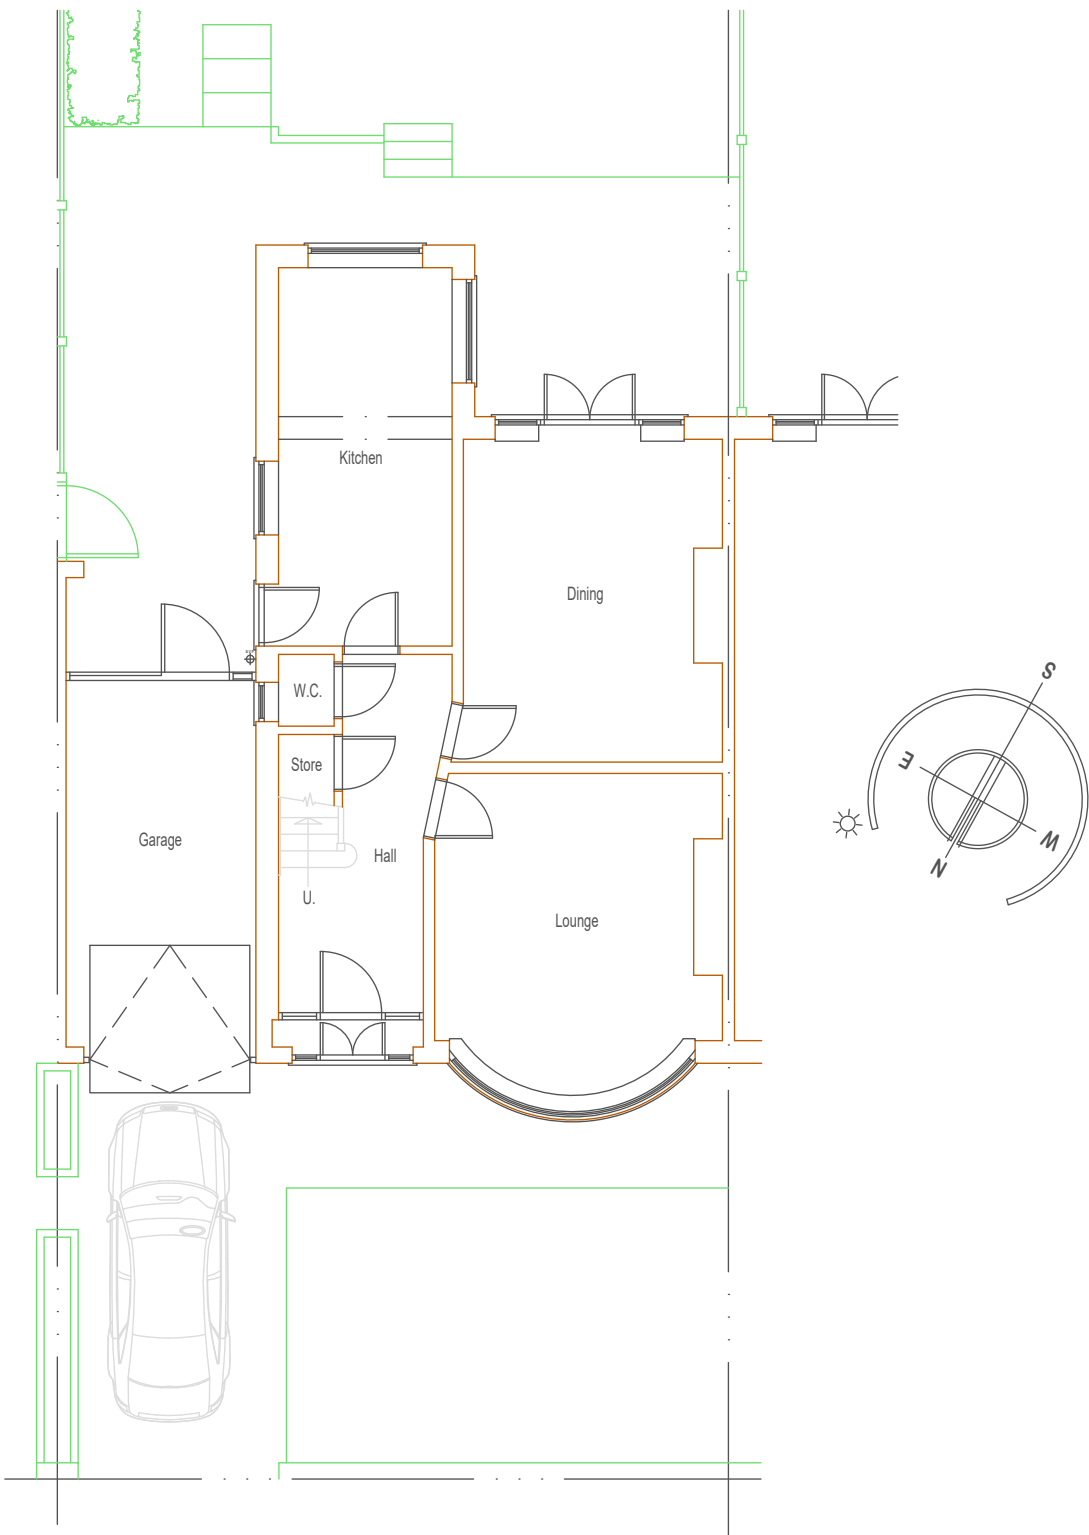

EXISTING GRD. FLOOR PLAN

Scale bar 1 : 100

 

 JPL	JPL Design and Construct Ltd.	Client	Mr. & Mrs. A. Hutchinson	Scale at A3 As stated
	www.jpldesignandconstruct.co.uk	Site	5, Standing Ave., Bury, BL8 2DT	Project no. HUT0001
	E-mail jp@jpldesignandconstruct.co.uk	Project	Rear and Side Single Storey Extensions	Date 22.02.22.
	12, Ormskirk Close, Seddons Farm, Bury, BL8 2JG	Title	Existing Ground Floor Plan	Drawing no. L01
	Telephone 0161 272 0643	All drawings are the Copyright of JPL Design and Construct Ltd. This drawing may not be copied by any 3rd. party without prior permission.		Revision